




Proposed South East Elevation

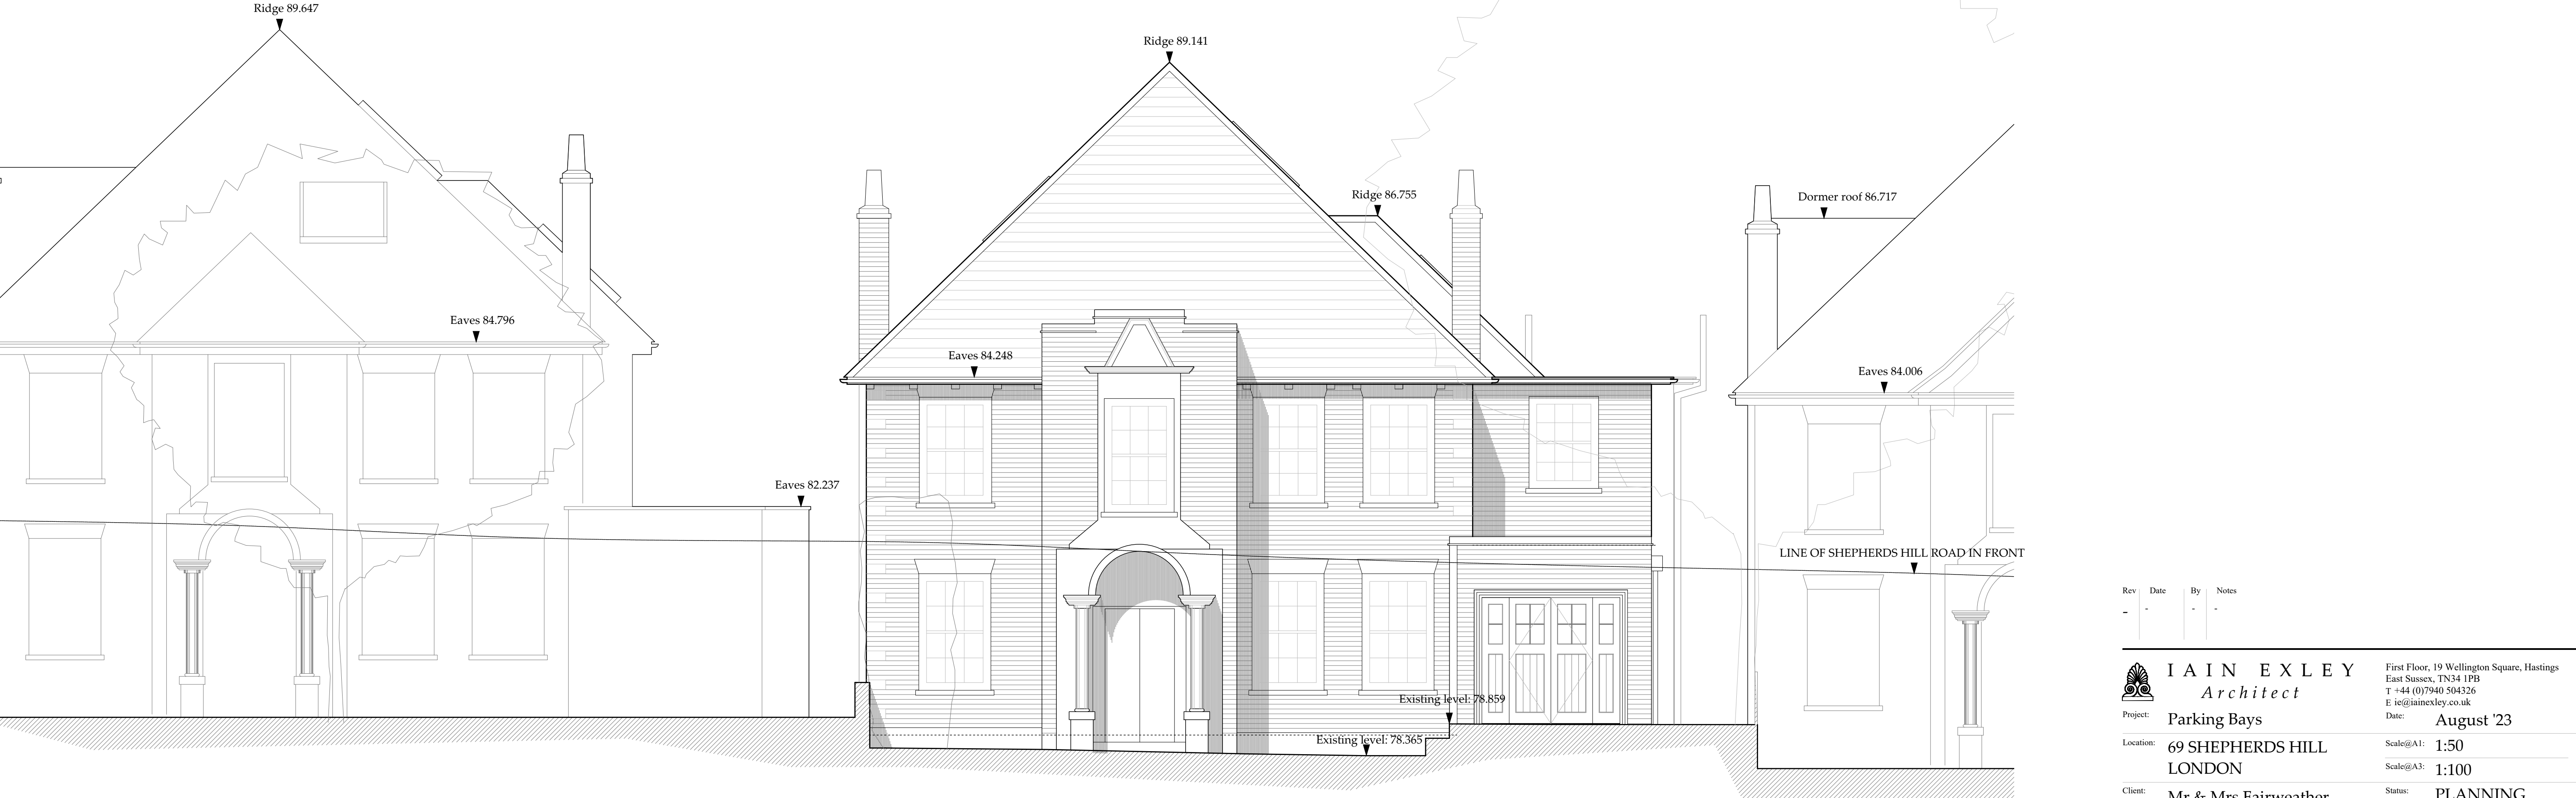

Proposed South East Elevation

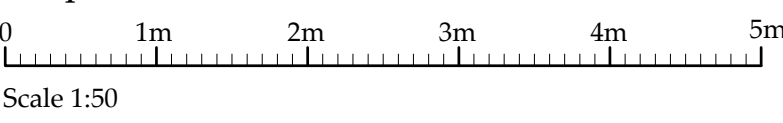

Consented South East Elevation

 

71 SHEPHERDS HILL

69 SHEPHERDS HILL

67 SHEPHERDS HILL

Rev	Date	By	Notes
-	-	-	-



IAIN EXLEY
Architect

First Floor, 19 Wellington Square, Hastings
East Sussex, TN34 1PB
T +44 (0)7940 504326
E ie@iainxley.co.uk

Project: Parking Bays

Date: August '23

Location: 69 SHEPHERDS HILL
LONDON

Scale@A1: 1:50

Scale@A3: 1:100

Client: Mr & Mrs Fairweather

Status: PLANNING

Drawn: CA Checked: IE

Job No.

Status Dwg. No. Rev.

Dwg. Title

LND20-2c P 006
EXISTING & PROPOSED
SE & NW ELEVATIONS