




Existing Front Elevation



Proposed Front Elevation

B	29-08-23	Planning Submission		
Rev	Date	Comments	By	Chk

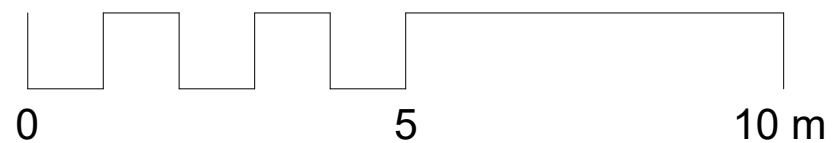

Arta Architectural

A CIAT Chartered Practice
51 Colney Hatch Lane
Muswell Hill
London
N10 1LJ
t: 0845 299 3402

Existing & Proposed Front Elevation

Scale 1 : 100
Issued Aug 2023

Client Fairfield Property Investments Ltd

Project 63-65 High Road
Wood Green
N22 6BH

Drawing No. HR P 11

Rev