



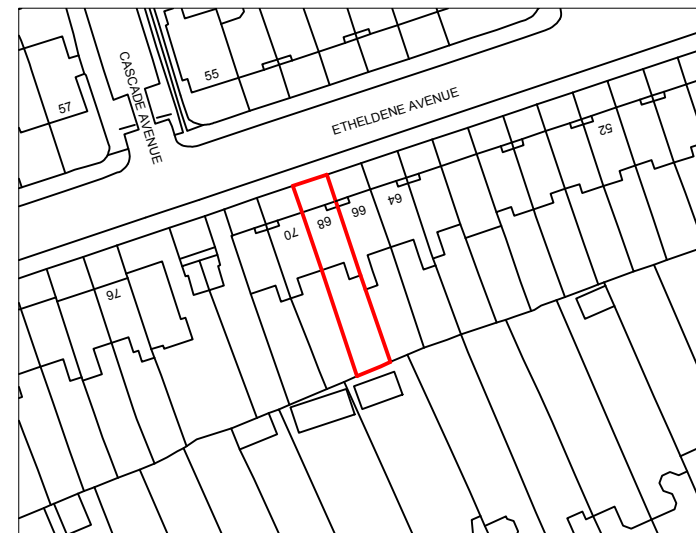


Existing & Proposed Block Plan

Scale 1:500

 

Location Plan

Scale 1:1250

 


DETAILED PLANNING

GREENSIDE HOUSE
50 STATION ROAD
LONDON, N22 7DD


T 0208 1500 494
E INFO@DETAILED-PLANNING.CO.UK
WWW.DETAILED-PLANNING.CO.UK

SITE	68 Etheldene Avenue, Muswell Hill, N10 3QB		
DRAWING TITLE	Site Location and Existing and Proposed Block Plan		
DRAWING STATUS	Planning		
SCALE	DATE	DRAWN	CHECK
1:100 @ A3	Sep.2023	R.S.	P.C./E.B.
DWG NO.	2241YB_HH: SH1	REVISION A	

© COPYRIGHT - DETAILED PLANNING LTD
Not for construction. All dimension should be checked on site prior to works commencing.

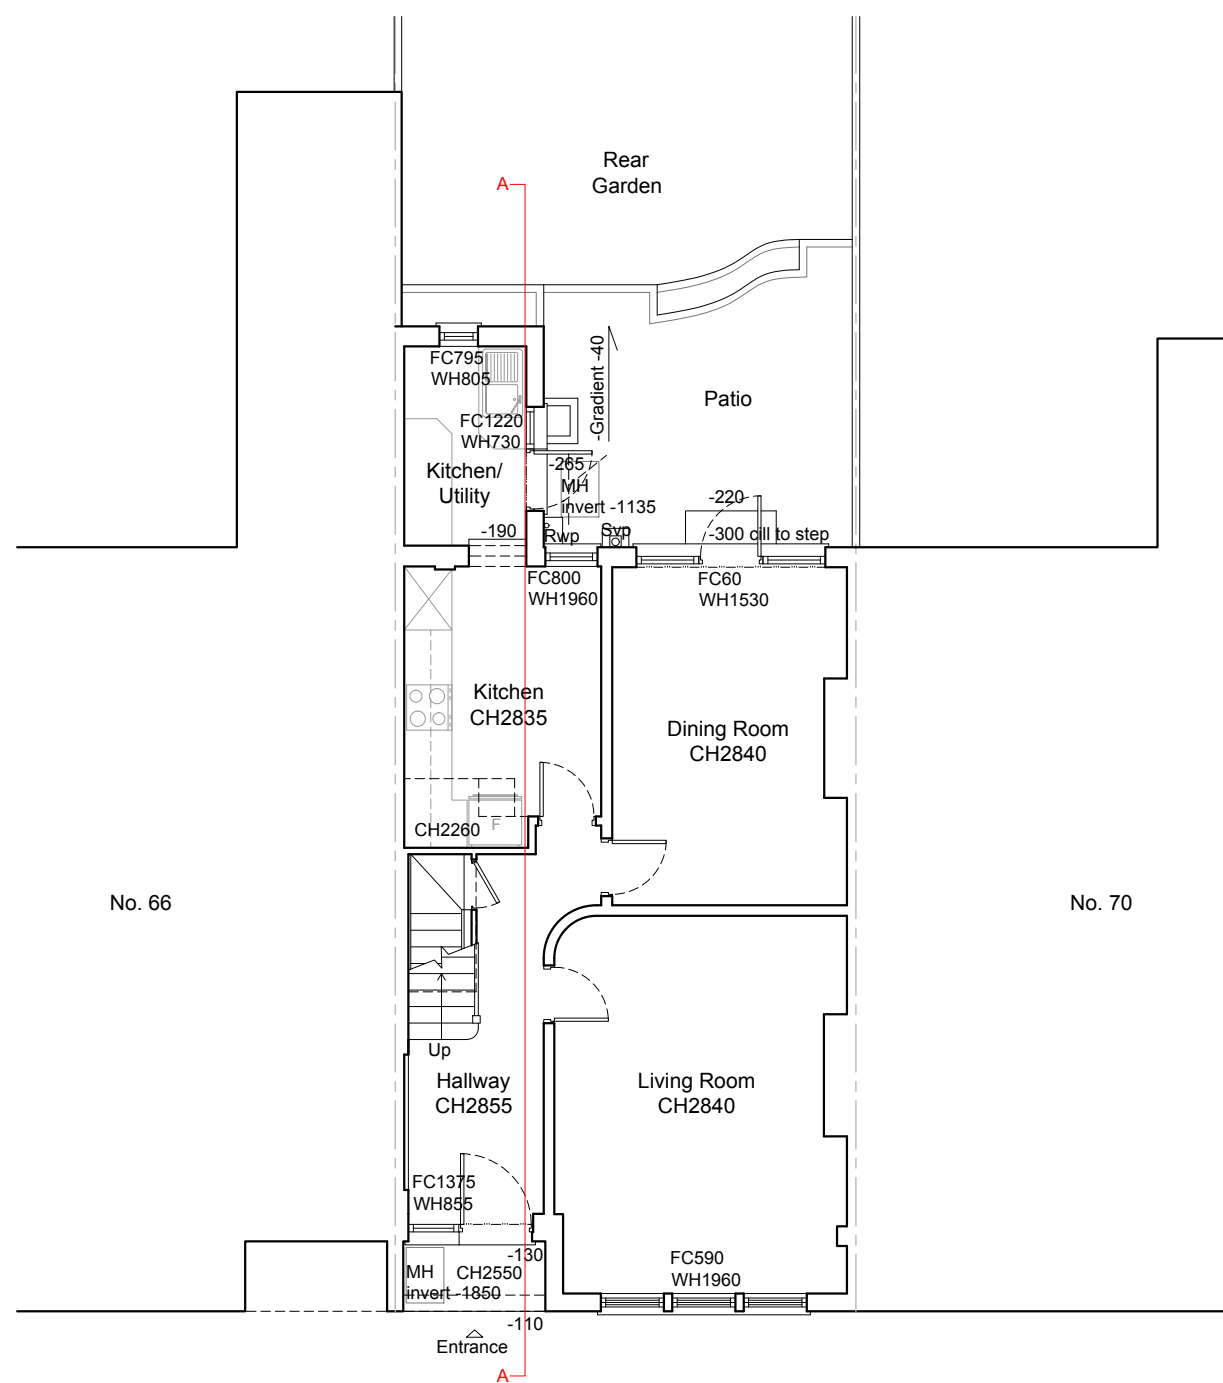

Ground Floor Plan
As Existing 1:100

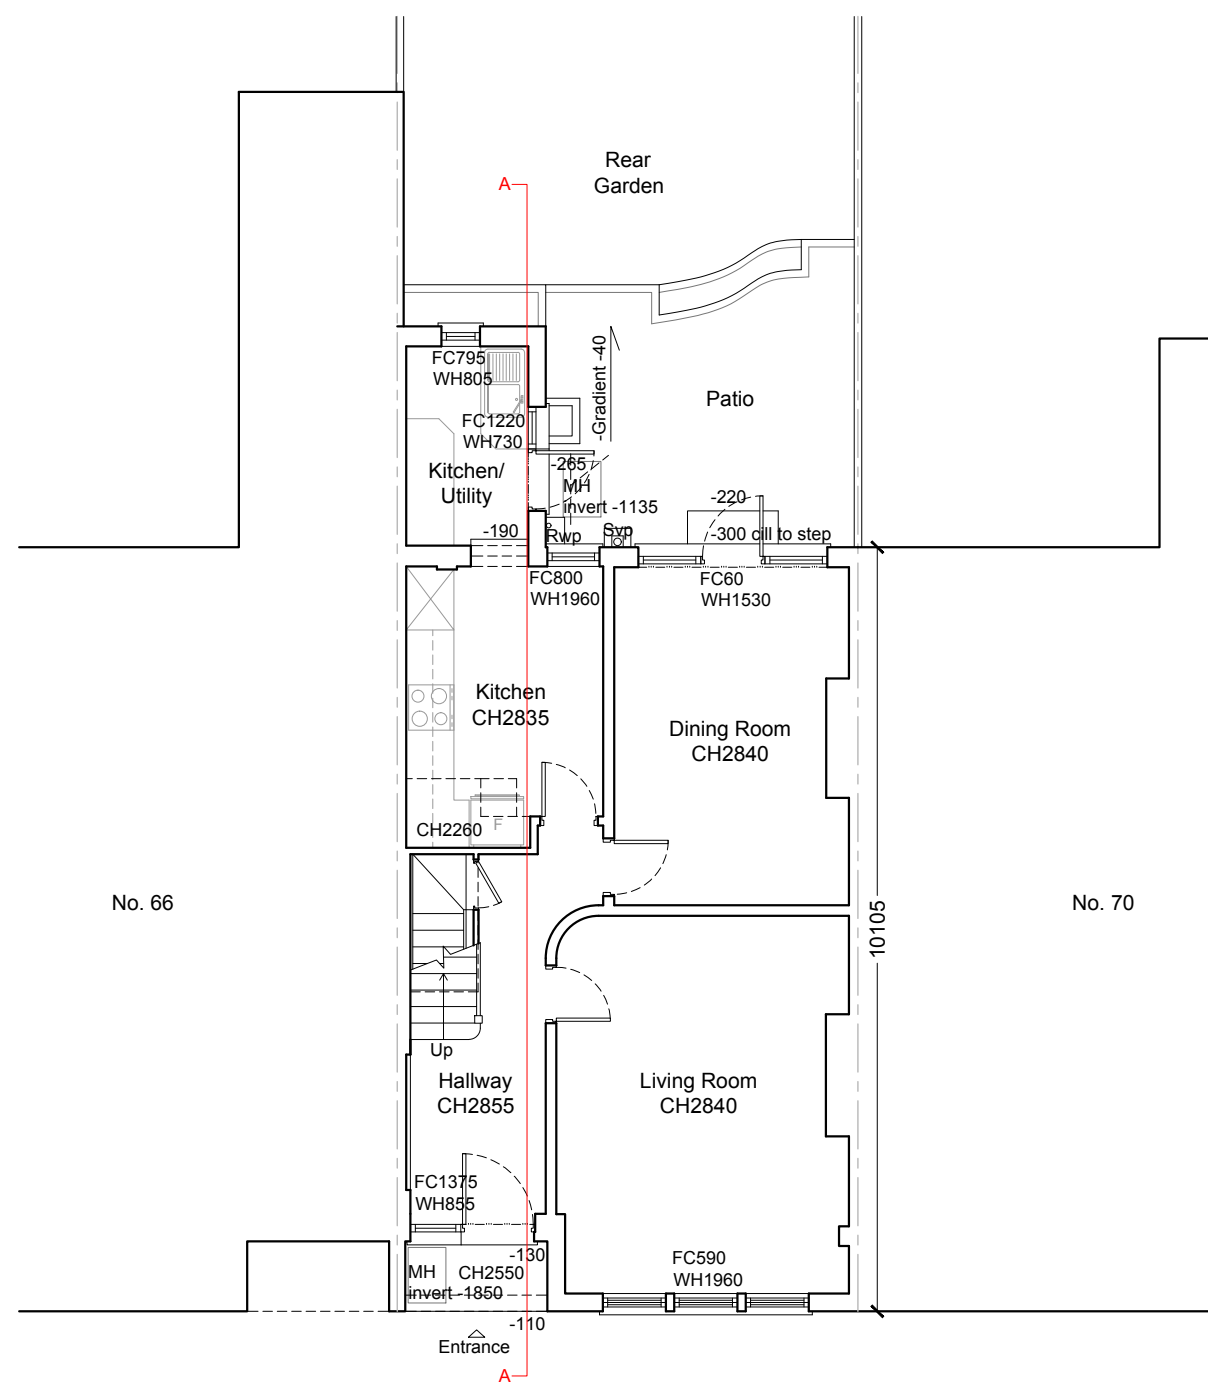

Ground Floor Plan
As Proposed 1:100
(No Change)



DETAILED PLANNING

GREENSIDE HOUSE
50 STATION ROAD
LONDON, N22 7DD

T 0208 1500 494
E INFO@DETAILED-PLANNING.CO.UK
WWW.DETAILED-PLANNING.CO.UK


SITE 68 Etheldene Avenue, Muswell Hill, N10 3QB

DRAWING TITLE Ground Floor Plans


DRAWING STATUS Planning

SCALE	DATE	DRAWN	CHECK
1:100 @ A3	Sep.2023	R.S.	P.C./E.B.


DWG NO. 2241YB_HH: SH2 REVISION A

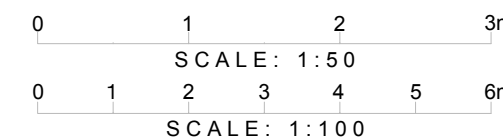

© COPYRIGHT - DETAILED PLANNING LTD
Not for construction. All dimension should be checked on site prior to works commencing.

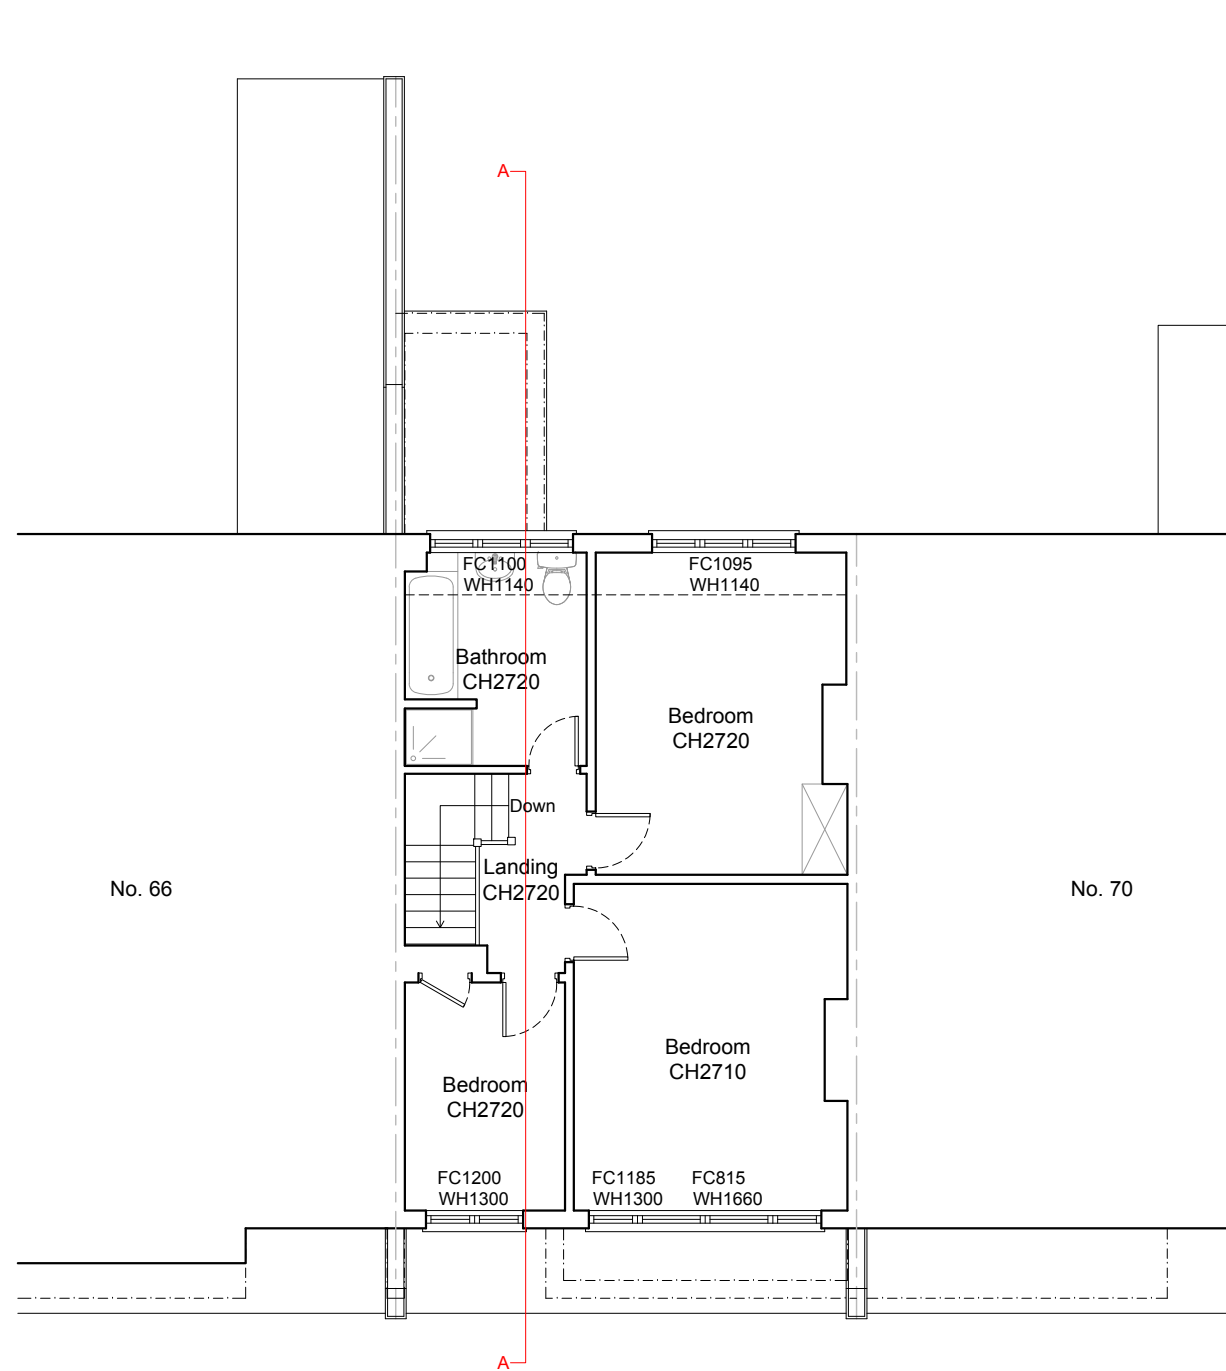

First Floor Plan
As Existing 1:100

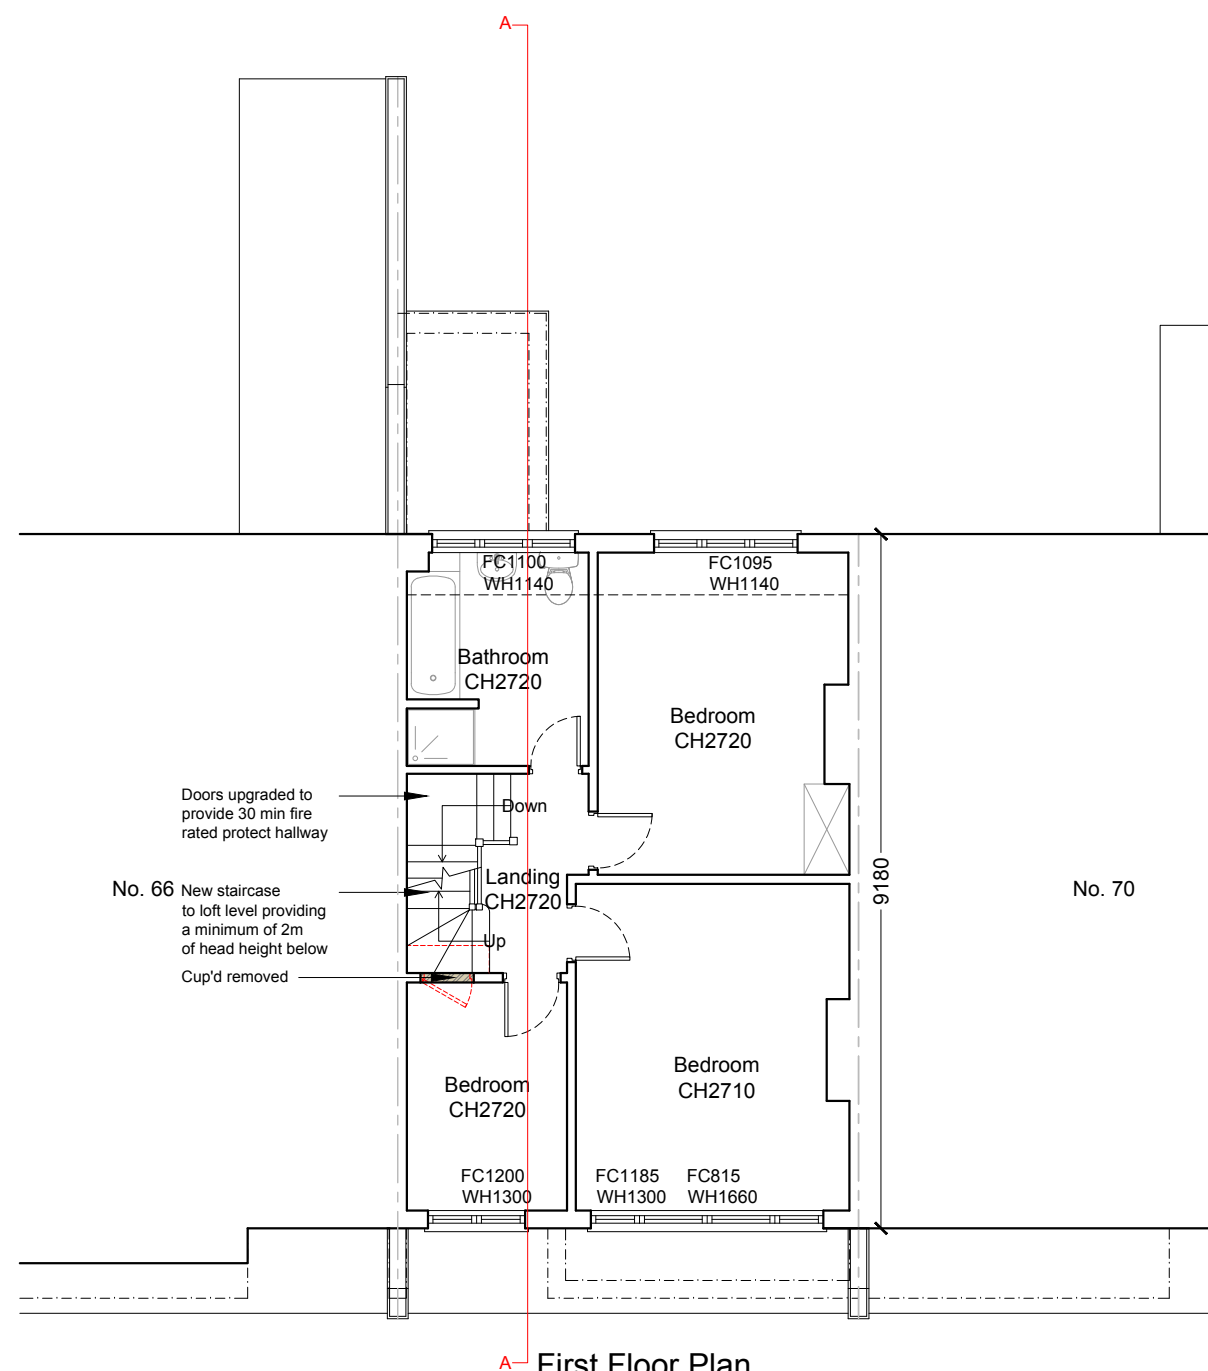

First Floor Plan
As Proposed 1:100



DETAILED PLANNING

GREENSIDE HOUSE
50 STATION ROAD
LONDON, N22 7DD

T 0208 1500 494
E INFO@DETAILED-PLANNING.CO.UK
WWW.DETAILED-PLANNING.CO.UK

SITE 68 Etheldene Avenue, Muswell Hill, N10 3QB


DRAWING TITLE First Floor Plans



DRAWING STATUS Planning

SCALE	DATE	DRAWN	CHECK
1:100 @ A3	Sep.2023	R.S.	P.C./E.B.

DWG NO.	REVISION
2241YB_HH: SH3	A

© COPYRIGHT - DETAILED PLANNING LTD
Not for construction. All dimension should be checked on site prior to works commencing.

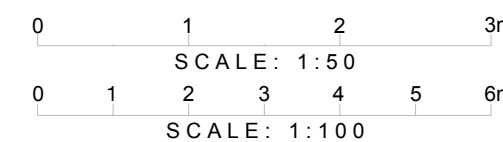

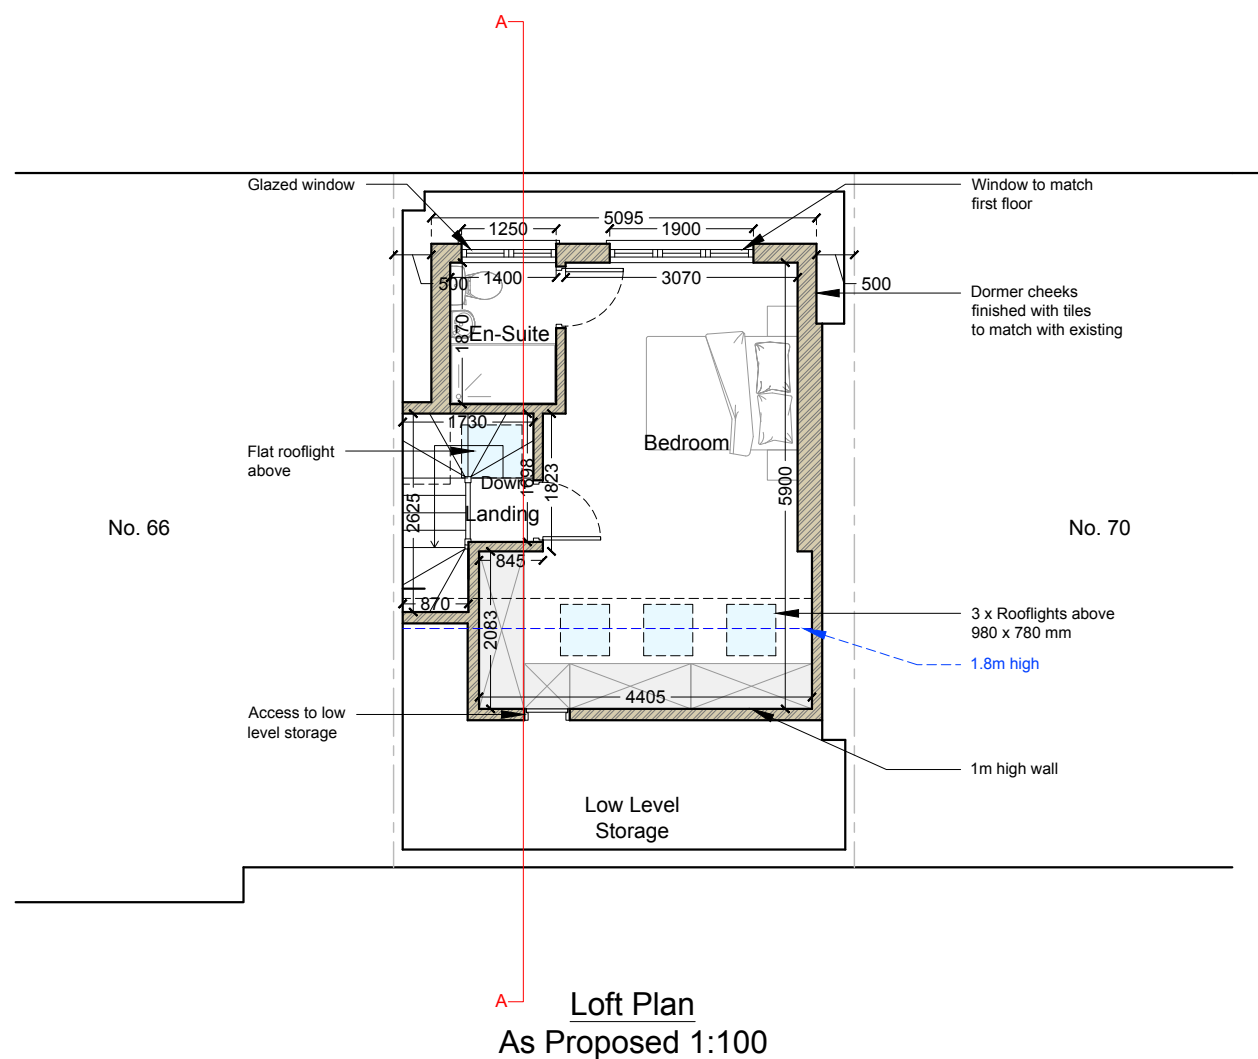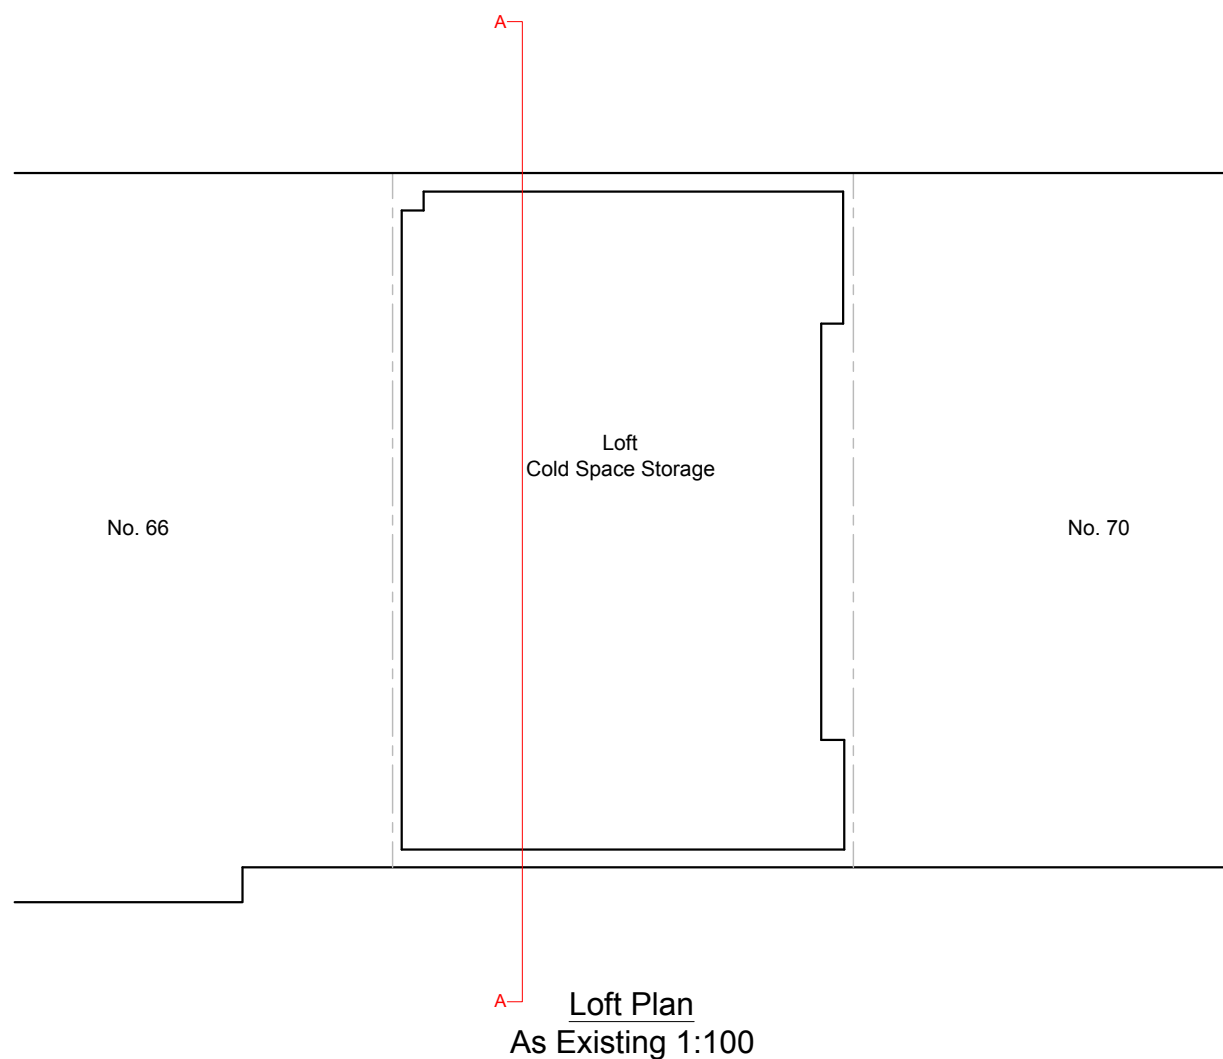

DETAILED PLANNING

GREENSIDE HOUSE
50 STATION ROAD
LONDON, N22 7DD

T 0208 1500 494
E INFO@DETAILED-PLANNING.CO.UK
WWW.DETAILED-PLANNING.CO.UK

SITE 68 Etheldene Avenue, Muswell Hill, N10 3QB


DRAWING TITLE Loft Floor Plans


DRAWING STATUS Planning

SCALE	DATE	DRAWN	CHECK
1:100 @ A3	Sep.2023	R.S.	P.C./E.B.


DWG NO.	2241YB_HH: SH4	REVISION A
---------	----------------	------------

© COPYRIGHT - DETAILED PLANNING LTD
Not for construction. All dimension should be checked on site prior to works commencing.

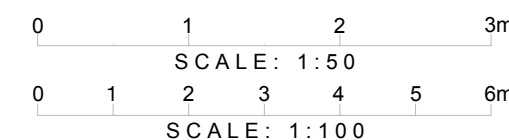


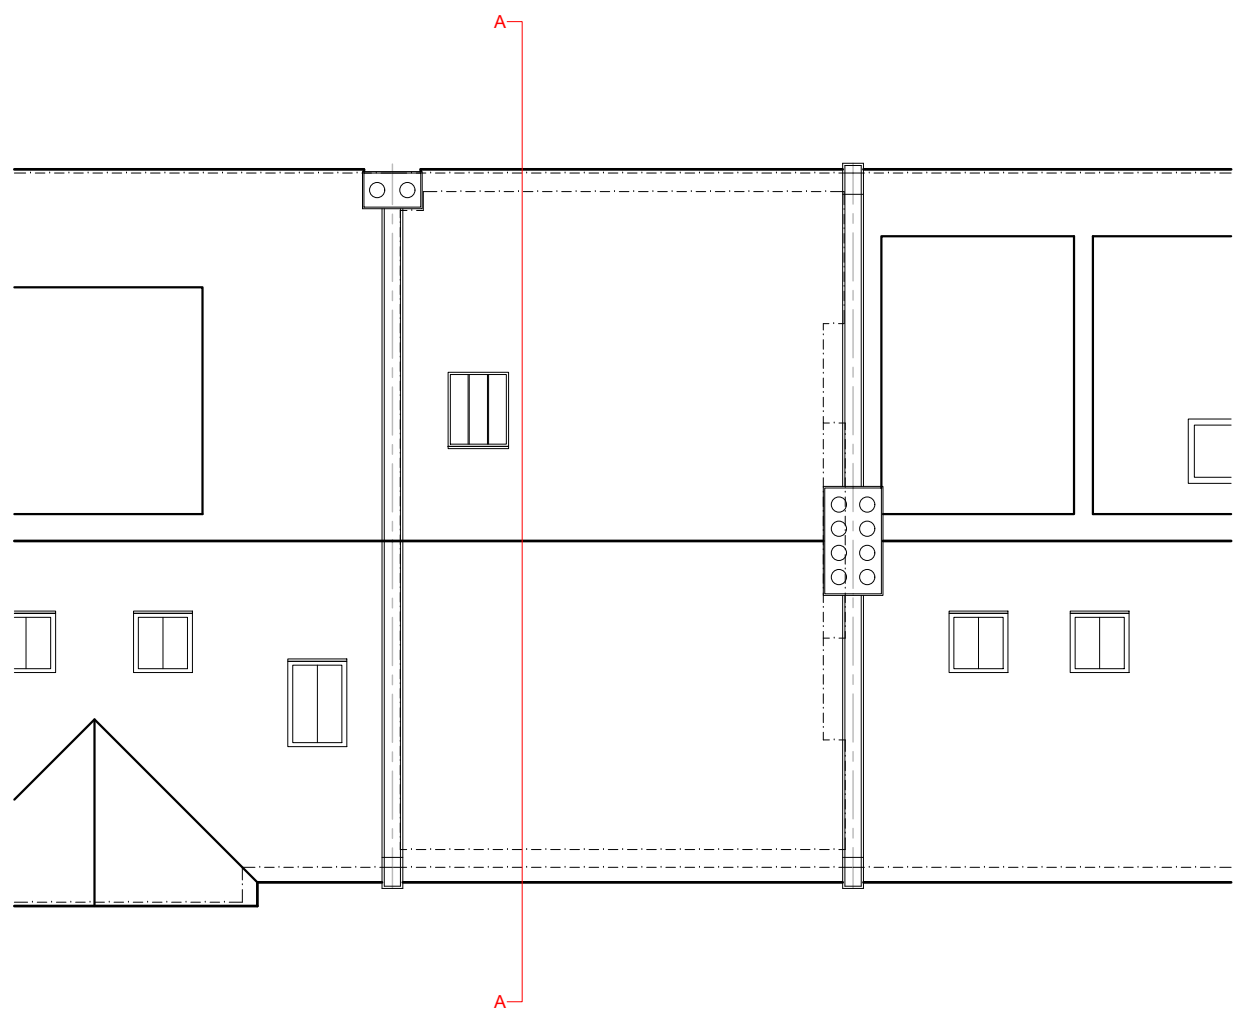

Roof Plan
As Existing 1:100

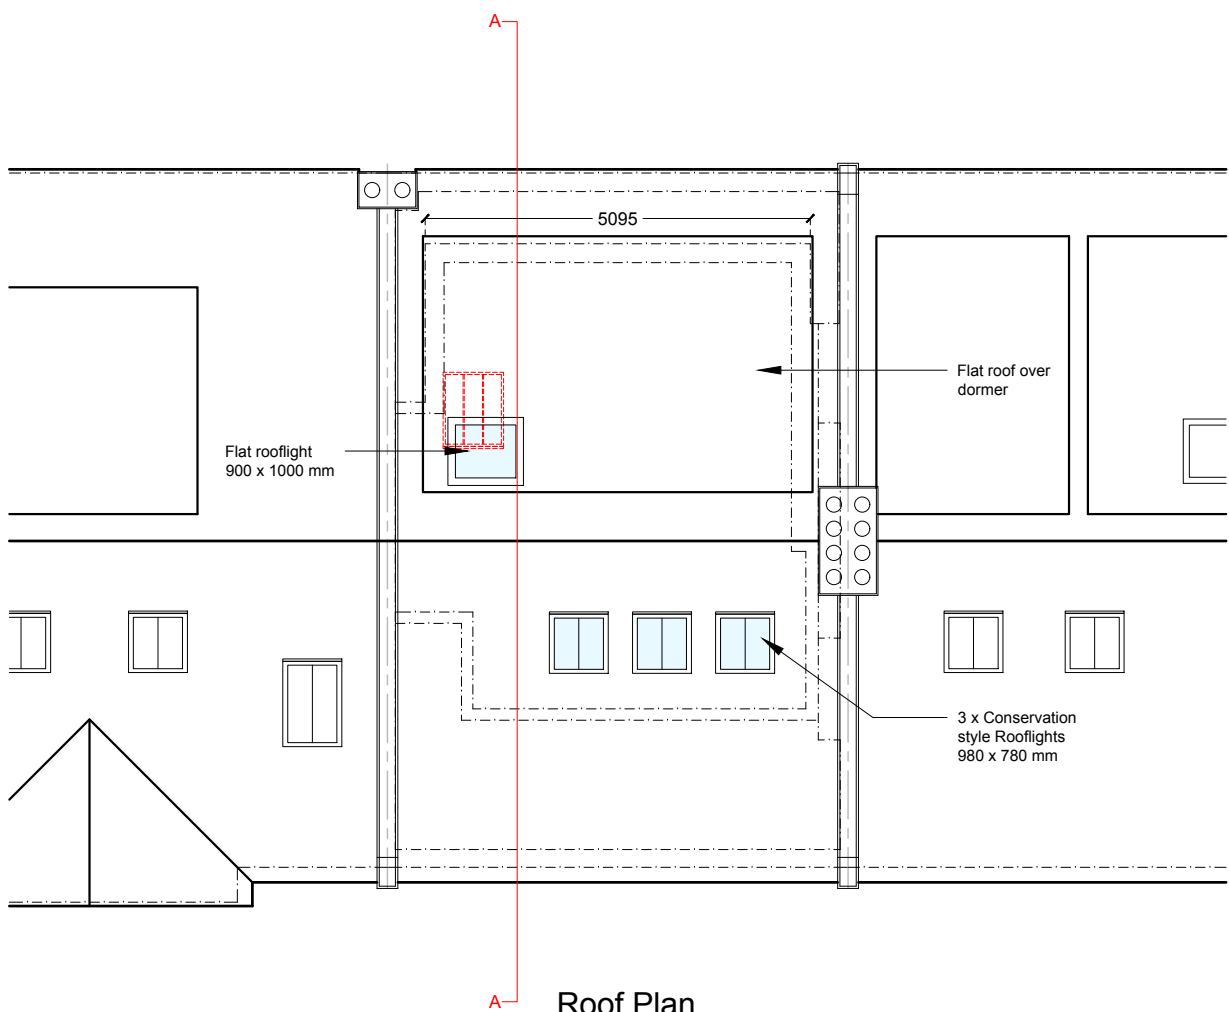

Roof Plan
As Proposed 1:100

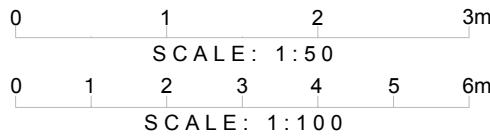

DETAILED PLANNING

GREENSIDE HOUSE
50 STATION ROAD
LONDON, N22 7DD

T 0208 1500 494
E INFO@DETAILED-PLANNING.CO.UK
WWW.DETAILED-PLANNING.CO.UK

SITE 68 Etheldene Avenue, Muswell Hill, N10 3QB

DRAWING TITLE *Roof Plans*

DRAWING STATUS *Planning*

SCALE	DATE	DRAWN	CHECK
1:100 @ A3	Sep.2023	R.S.	P.C./E.B.

DWG NO. 2241YB_HH: SH5 REVISION A


© COPYRIGHT - DETAILED PLANNING LTD
Not for construction. All dimension should be checked on site prior to works commencing.



Front Elevation
As Existing 1:100



Front Elevation
As Proposed 1:100

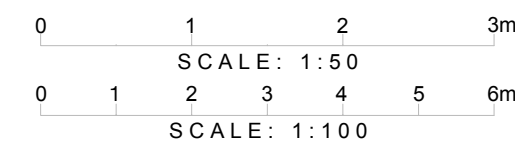

DETAILED PLANNING

GREENSIDE HOUSE
50 STATION ROAD
LONDON, N22 7DD

T 0208 1500 494
E INFO@DETAILED-PLANNING.CO.UK
WWW.DETAILED-PLANNING.CO.UK

SITE 68 Etheldene Avenue, Muswell Hill, N10 3QB

DRAWING TITLE Front Elevations

DRAWING STATUS Planning

SCALE	DATE	DRAWN	CHECK
1:100 @ A3	Sep.2023	R.S.	P.C./E.B.

DWG NO.	REVISION
2241YB_HH: SH6	A


© COPYRIGHT - DETAILED PLANNING LTD
Not for construction. All dimension should be checked on site prior to works commencing.



Rear Elevation
As Existing 1:100



Rear Elevation
As Proposed 1:100

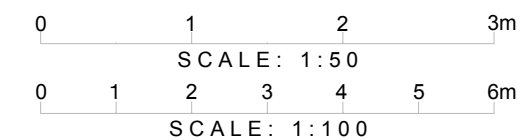

DETAILED PLANNING

GREENSIDE HOUSE
50 STATION ROAD
LONDON, N22 7DD

T 0208 1500 494
E INFO@DETAILED-PLANNING.CO.UK
WWW.DETAILED-PLANNING.CO.UK

SITE 68 Etheldene Avenue, Muswell Hill, N10 3QB


DRAWING TITLE Rear Elevations

DRAWING STATUS Planning


SCALE	DATE	DRAWN	CHECK
1:100 @ A3	Sep.2023	R.S.	P.C./E.B.

DWG NO.	REVISION
2241YB_HH: SH7	A

© COPYRIGHT - DETAILED PLANNING LTD
Not for construction. All dimension should be checked on site prior to works commencing.

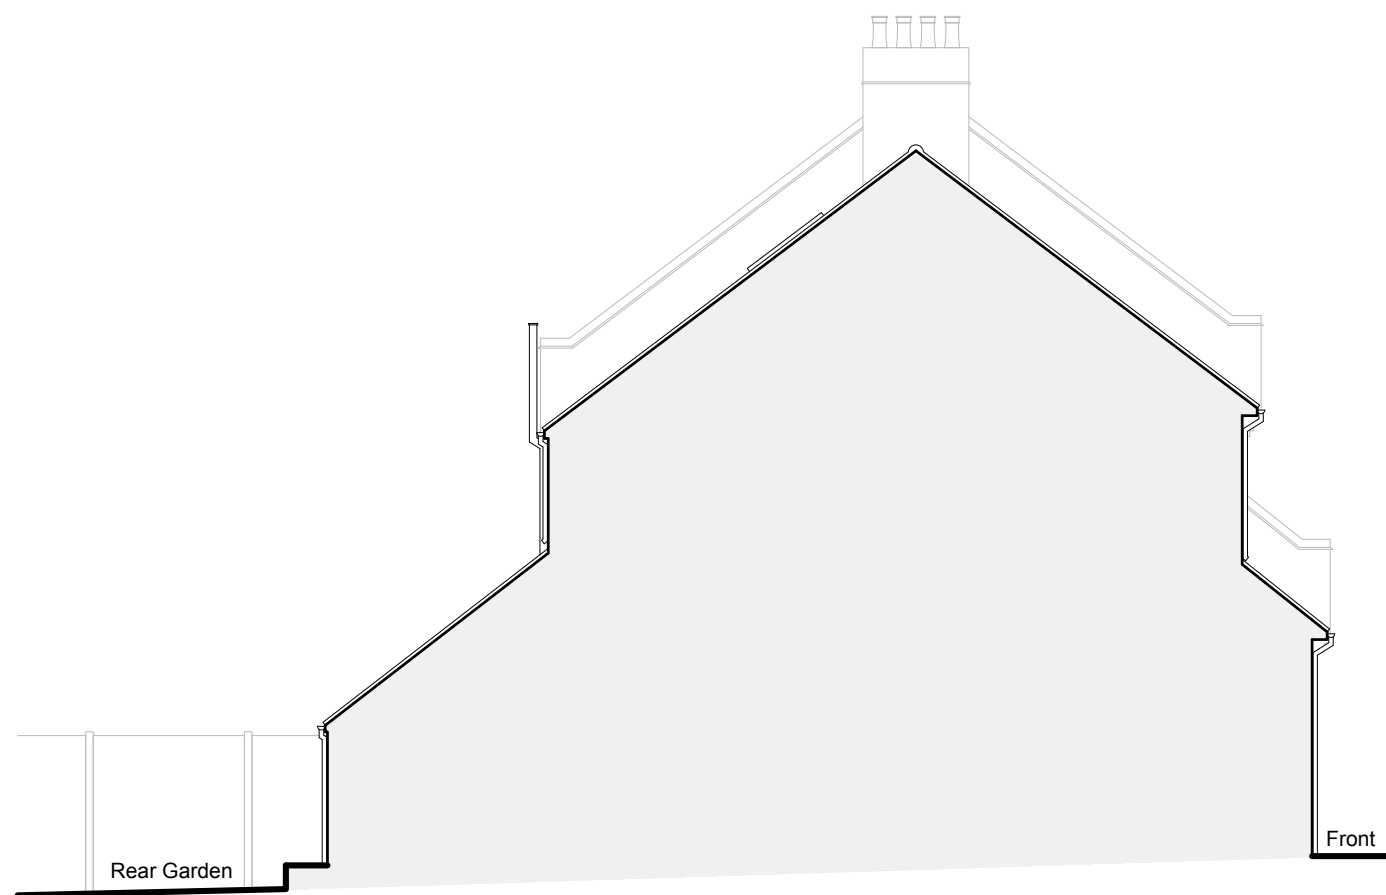

Side Elevation
As Existing 1:100

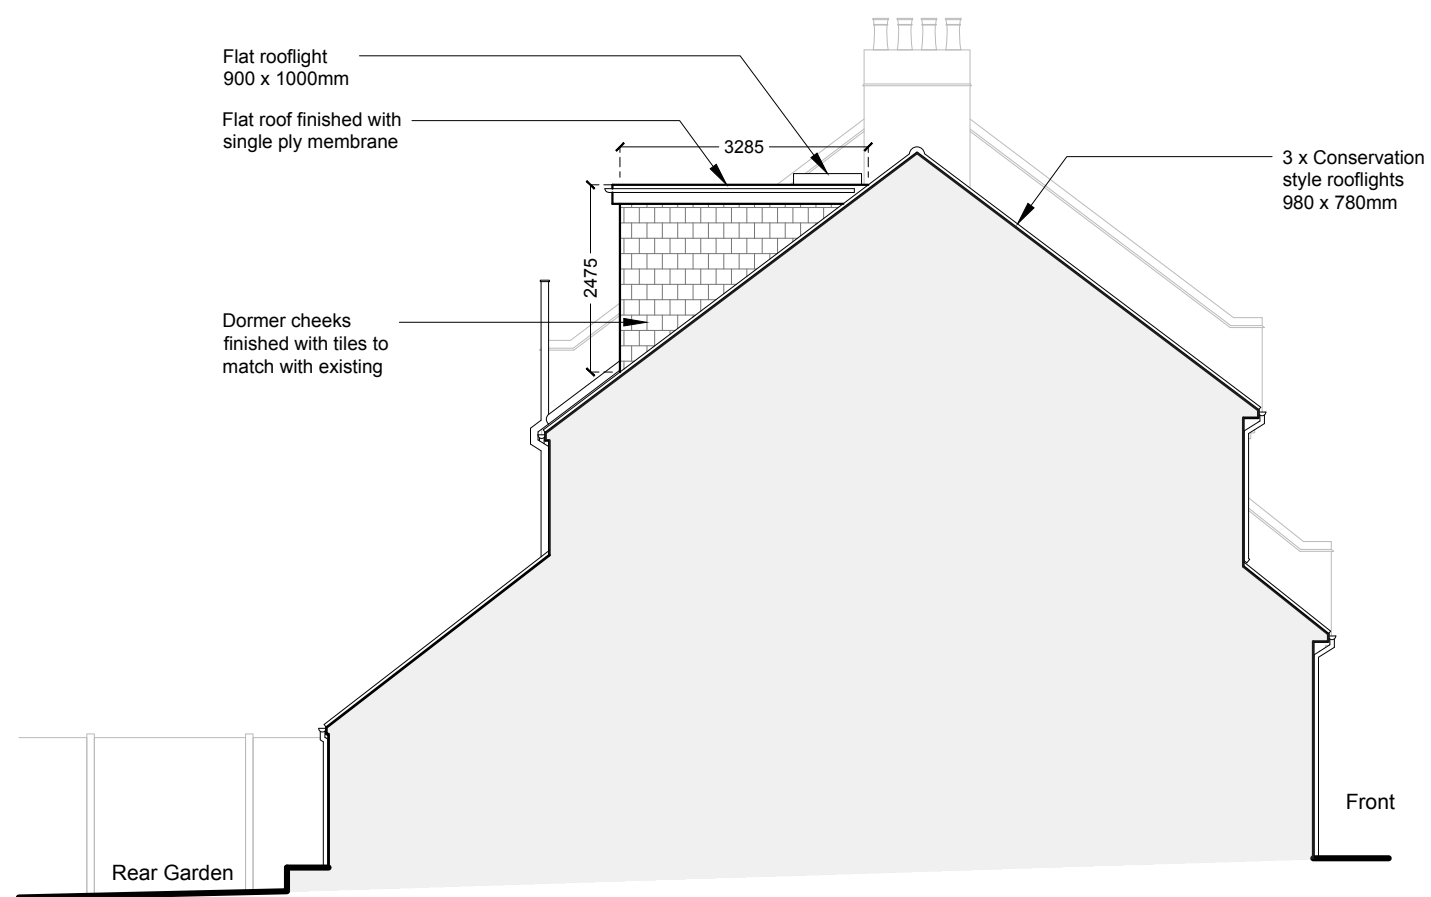

Side Elevation
As Proposed 1:100



DETAILED PLANNING

GREENSIDE HOUSE
50 STATION ROAD
LONDON, N22 7DD

T 0208 1500 494
E INFO@DETAILED-PLANNING.CO.UK
WWW.DETAILED-PLANNING.CO.UK

SITE 68 Etheldene Avenue, Muswell Hill, N10 3QB


DRAWING TITLE Side Elevations

DRAWING STATUS Planning

SCALE	DATE	DRAWN	CHECK
1:100 @ A3	Sep.2023	R.S.	P.C./E.B.


DWG NO.	REVISION
2241YB_HH: SH8	A

© COPYRIGHT - DETAILED PLANNING LTD
Not for construction. All dimension should be checked on site prior to works commencing.

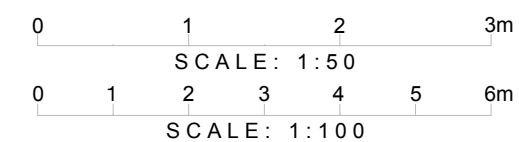




Side Elevation
As Existing 1:100

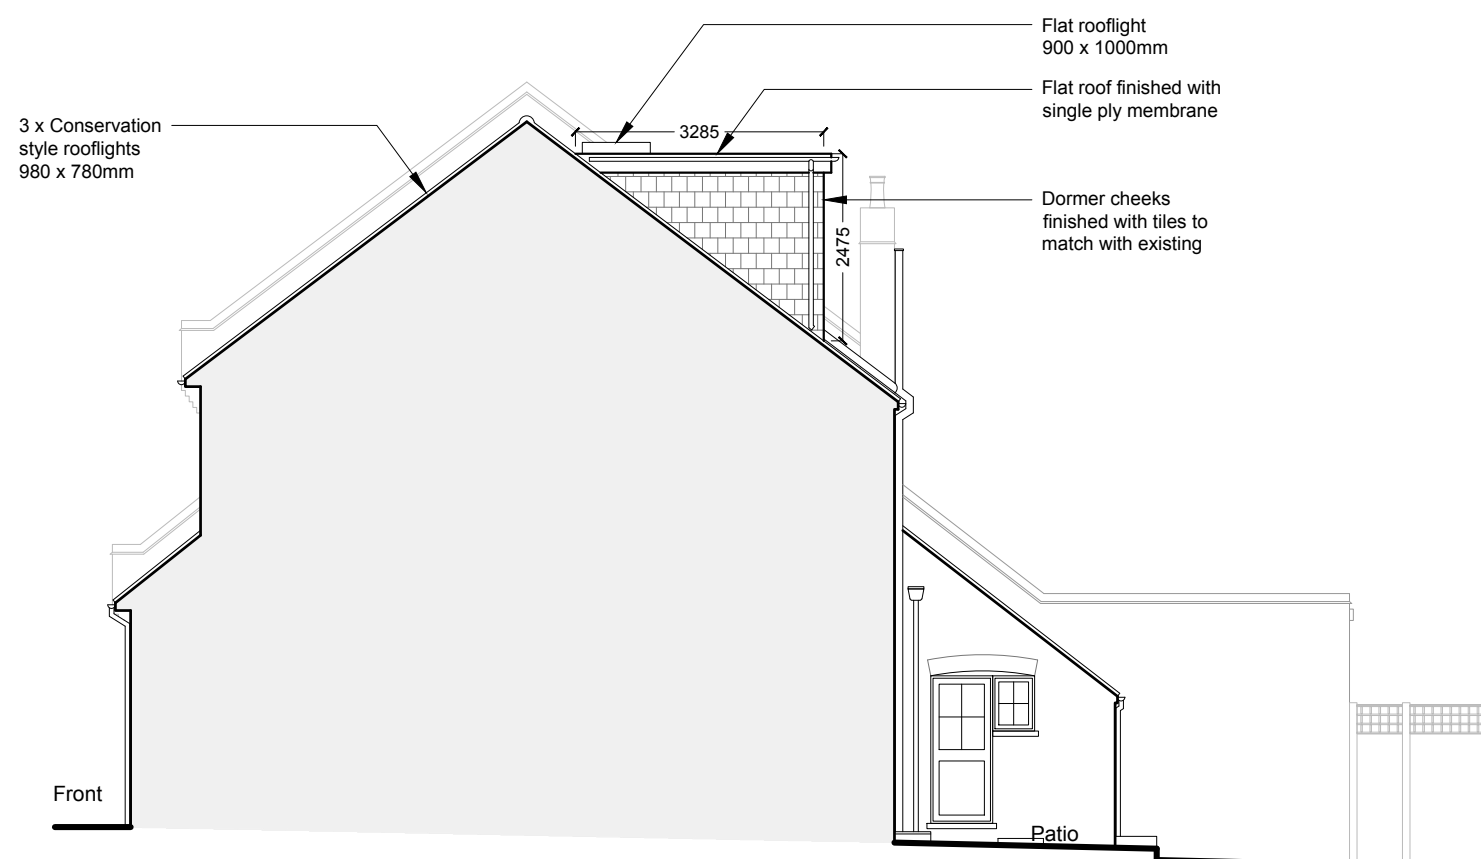

Side Elevation
As Proposed 1:100

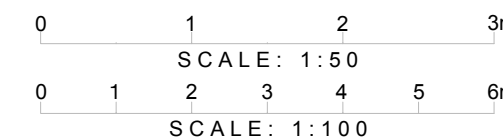

DETAILED PLANNING

GREENSIDE HOUSE
50 STATION ROAD
LONDON, N22 7DD

T 0208 1500 494
E INFO@DETAILED-PLANNING.CO.UK
WWW.DETAILED-PLANNING.CO.UK

SITE 68 Etheldene Avenue, Muswell Hill, N10 3QB



DRAWING TITLE Side Elevations

DRAWING STATUS Planning

SCALE	DATE	DRAWN	CHECK
1:100 @ A3	Sep.2023	R.S.	P.C./E.B.

DWG NO.	REVISION
2241YB_HH: SH9	A

© COPYRIGHT - DETAILED PLANNING LTD
Not for construction. All dimension should be checked on site prior to works commencing.

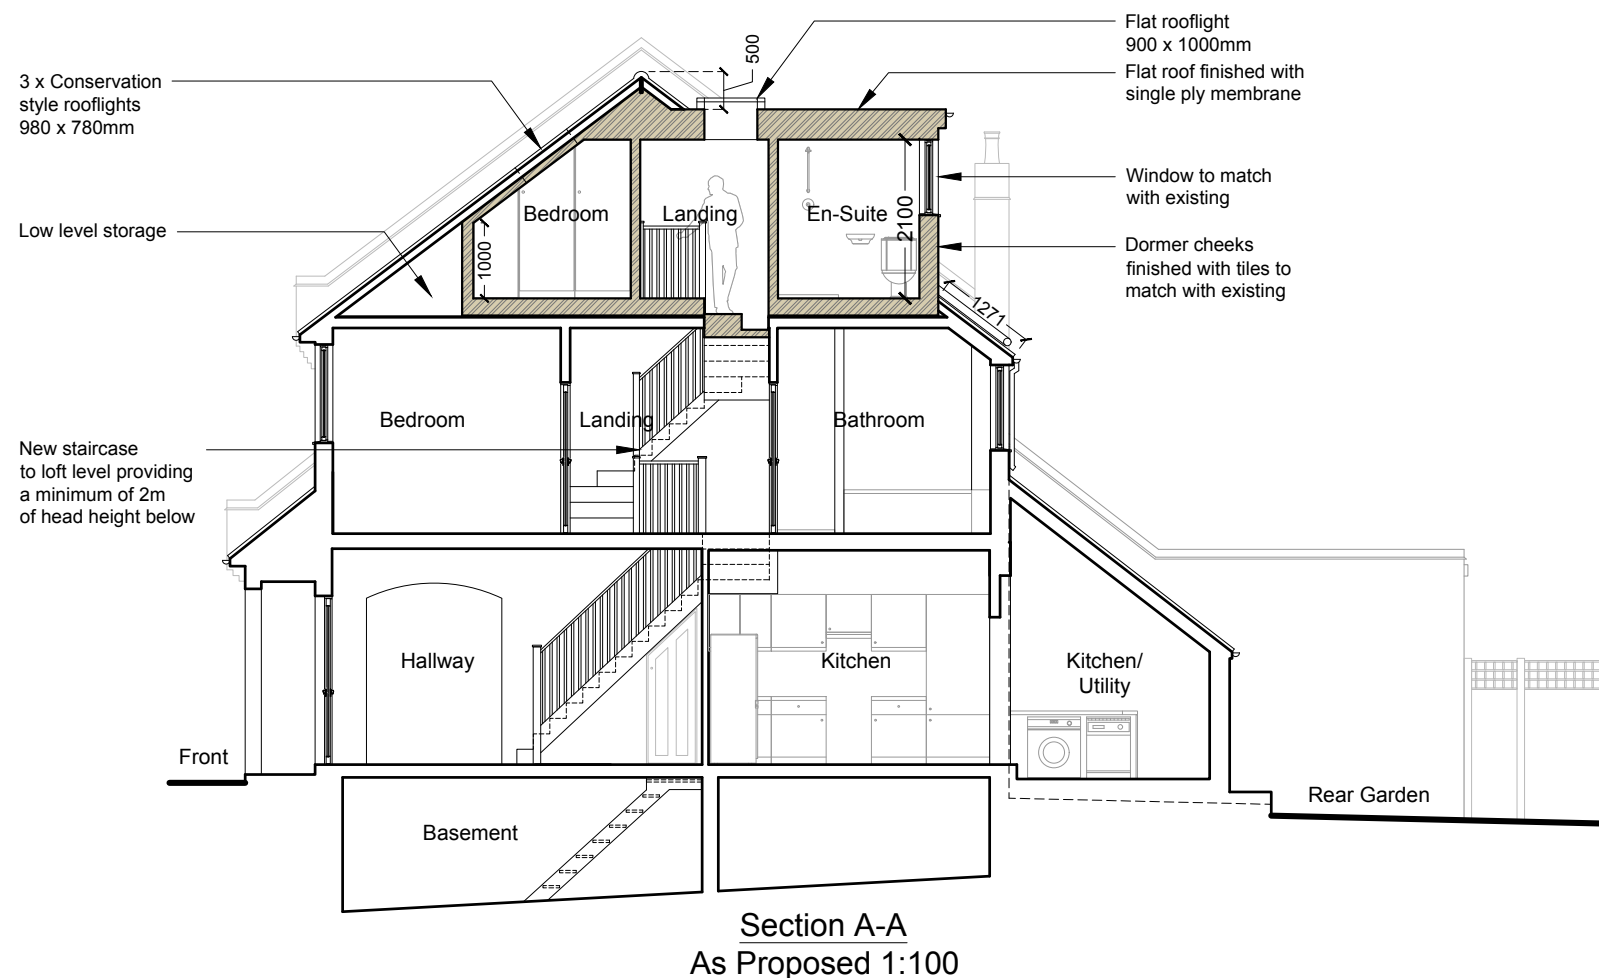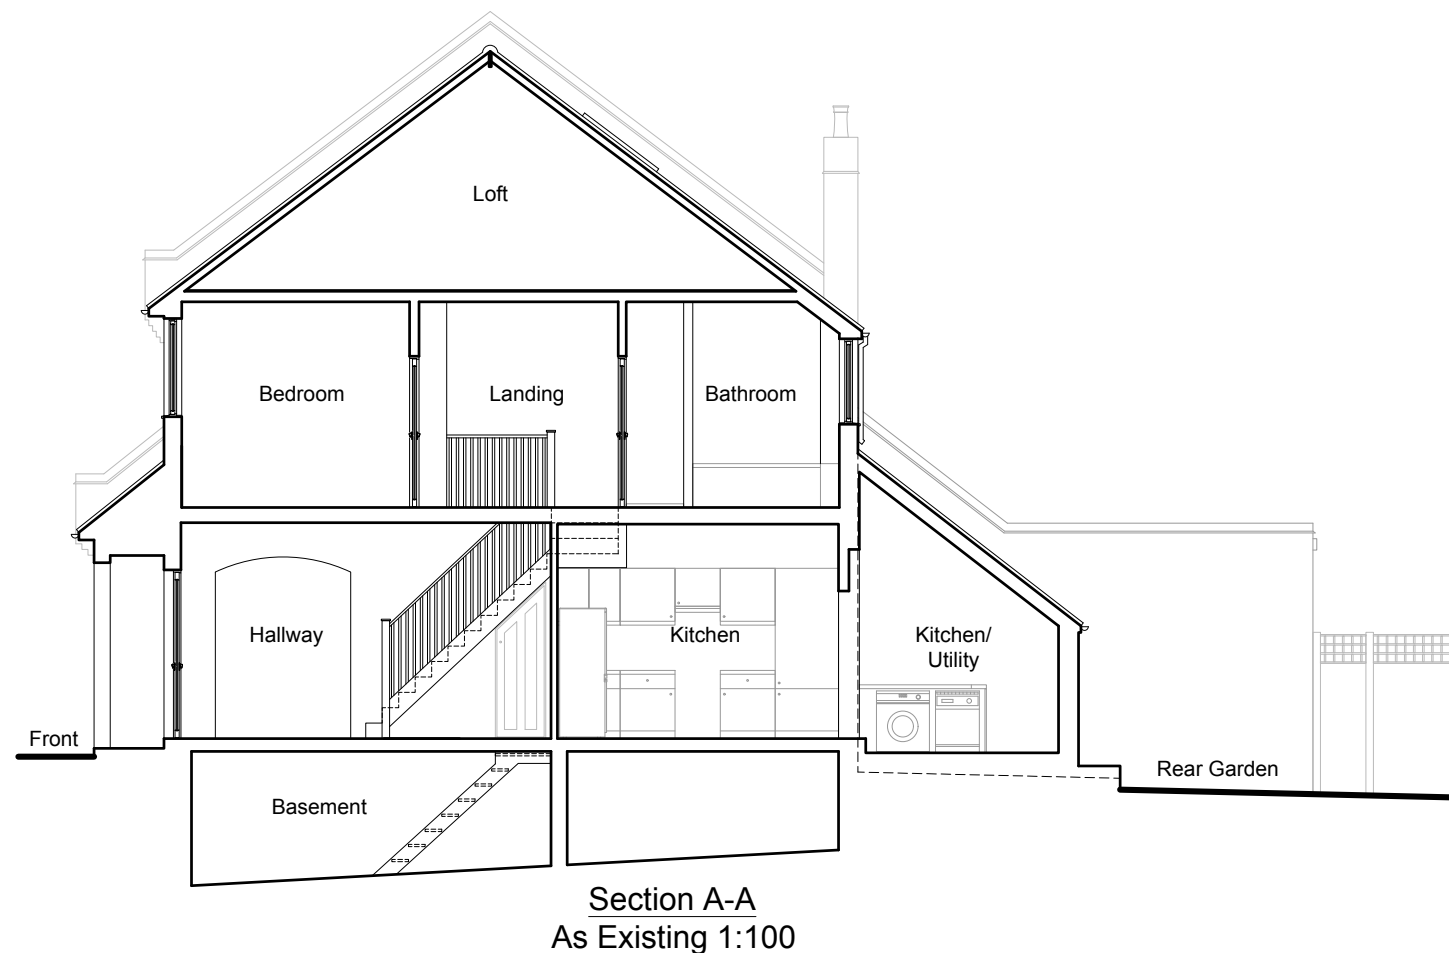

DETAILED PLANNING

GREENSIDE HOUSE
50 STATION ROAD
LONDON, N22 7DD

T 0208 1500 494
E INFO@DETAILED-PLANNING.CO.UK
WWW.DETAILED-PLANNING.CO.UK

SITE 68 Etheldene Avenue, Muswell Hill, N10 3QB

DRAWING TITLE *Sections*

DRAWING STATUS *Planning*

SCALE	DATE	DRAWN	CHECK
1:100 @ A3	Sep.2023	R.S.	P.C./E.B.

DWG NO. 2241YB_HH: SH9 REVISION A

© COPYRIGHT - DETAILED PLANNING LTD
Not for construction. All dimension should be checked on site prior to works commencing.

