


1 Existing Window and Door Schedule
Scale: 1:50 @ A3

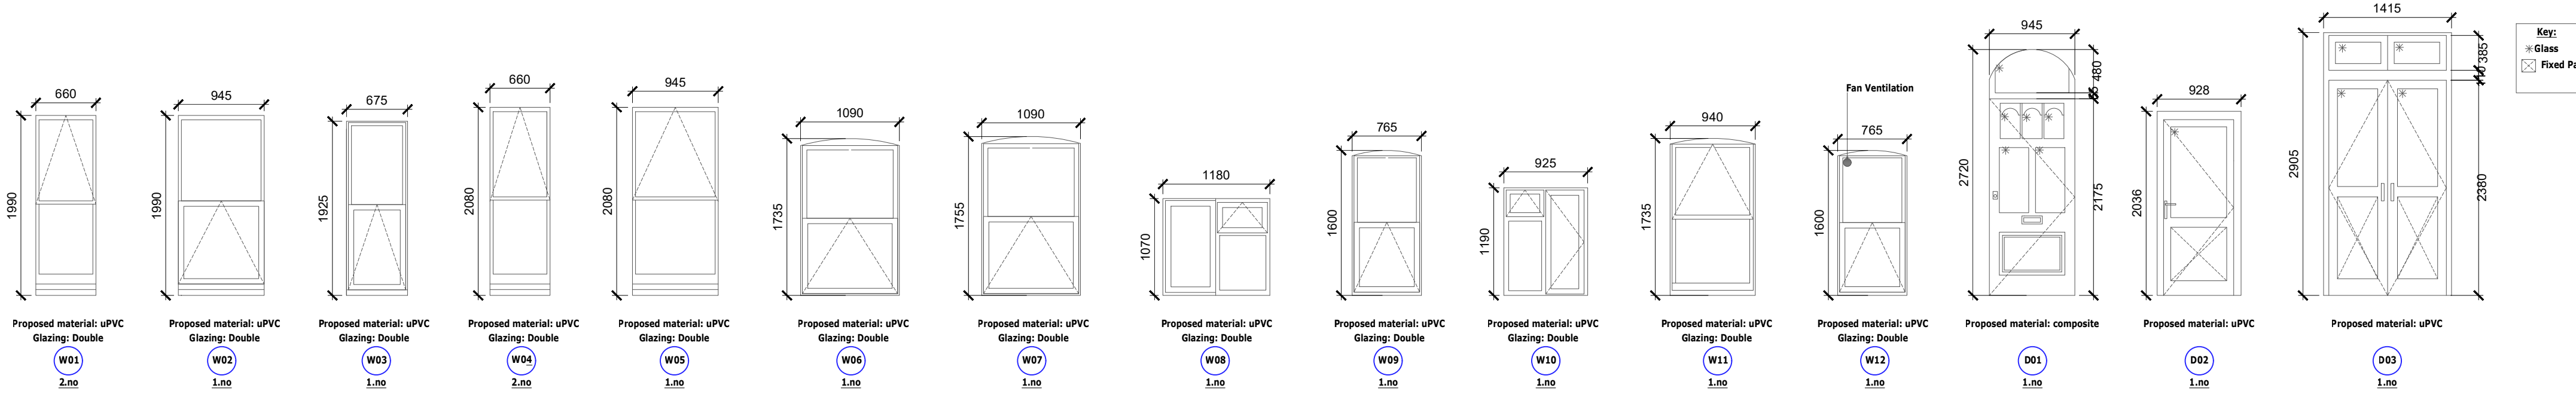

1 Proposed Window and Door Schedule
Scale: 1:50 @ A3