

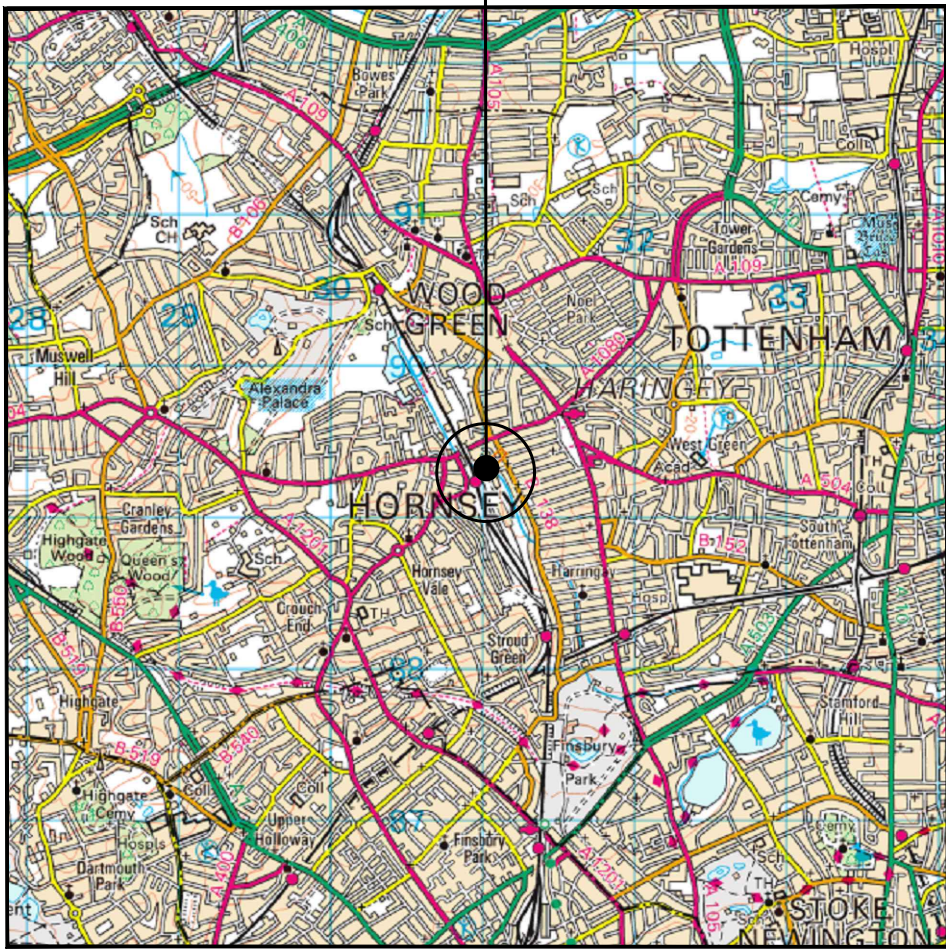



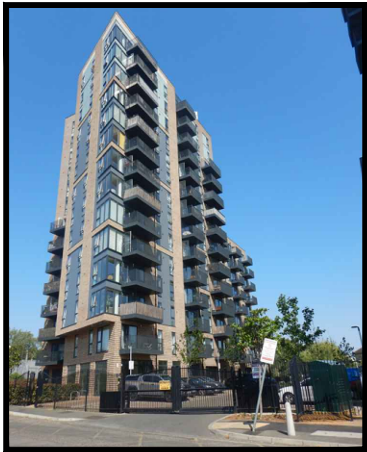


SITE LOCATION
(Scale 1:50000)

Ordnance Survey map extract Based upon
Landranger map series with the permission
of the Controller of
Her Majesty's Stationery Office.
Licence no. 100022432
Crown copyright.

 

SITE PHOTOGRAPH

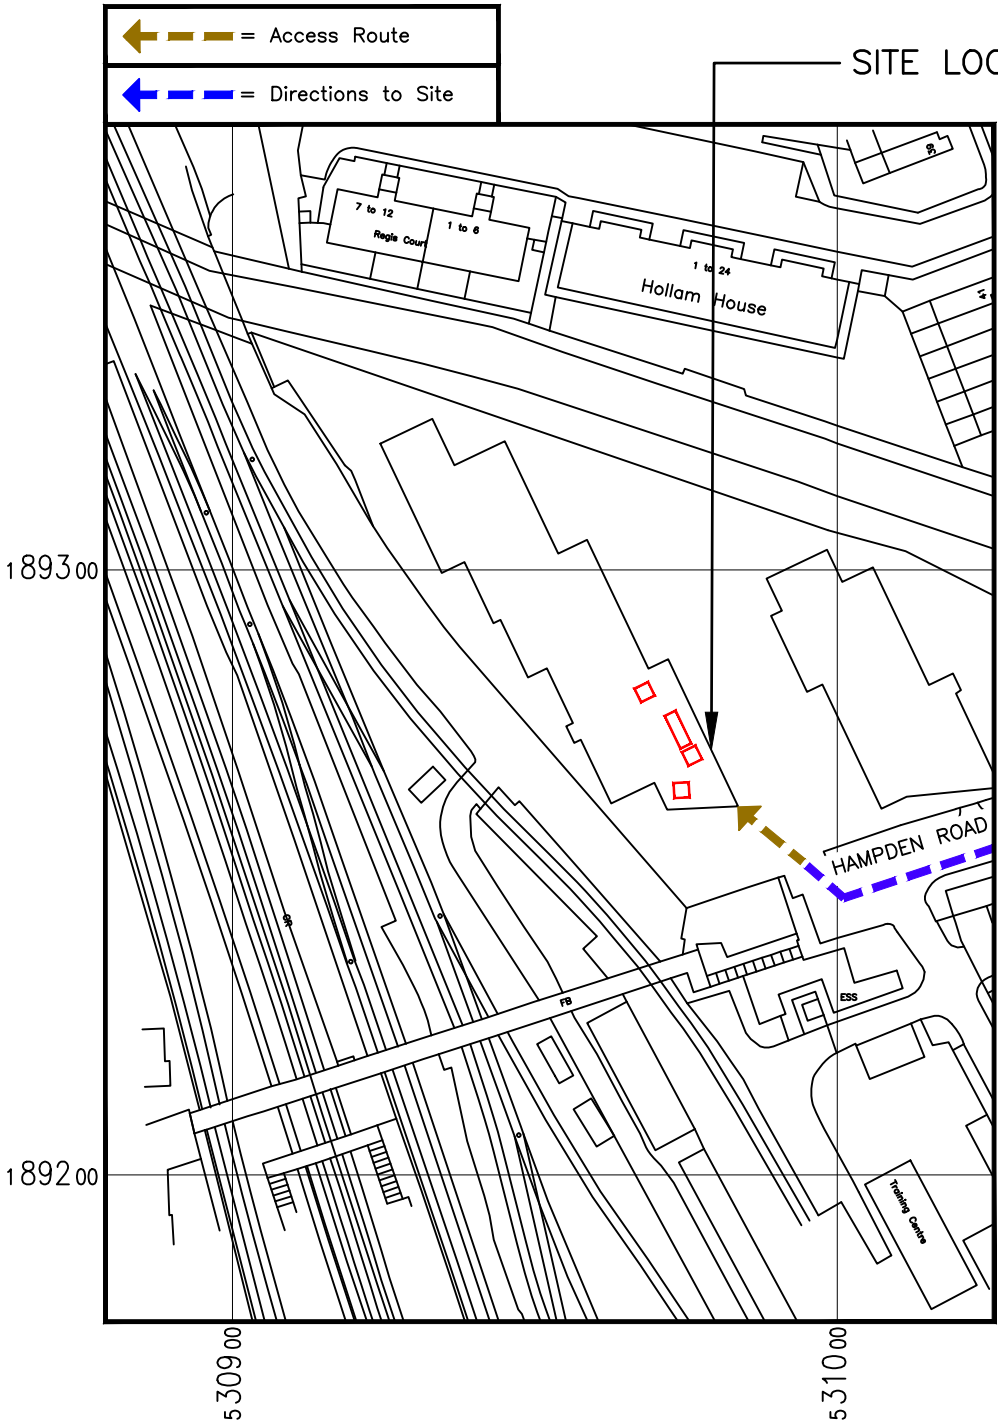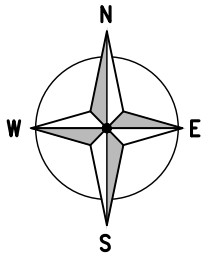

DETAILED SITE LOCATION
(Scale 1:1250)

Based upon Ordnance Survey map extract
with the permission of the Controller of
Her Majesty's Stationery Office.
Crown copyright.
Licence No. 100022432



ALL DIMENSIONS ARE IN mm UNLESS NOTED OTHERWISE

N.G.R E: 530967 N: 189275

DIRECTIONS TO SITE:
FROM M25, J25 EXIT ONTO THE A10. AT
THE ROUNDABOUT TAKE THE 2ND EXIT
ONTO THE A10. AT THE TRAFFIC LIGHTS
TURN RIGHT ONTO THE A1080. CONTINUE
ON THE A1080 THEN BEAR RIGHT ONTO
THE A504. BRANCH LEFT THEN MERGE
ONTO WIGHTMAN ROAD (B138). TURN RIGHT
ONTO HAMPDEN ROAD. SITE IS ON THE
RIGHT HAND SIDE.

NOTES:

A	Issued for Approval	DAG	EC	10.08.2023
REV	MODIFICATION	BY	CH	DATE



WHP Telecoms Ltd
Faraday Court
401 Faraday Street
Birchwood Park
Warrington WA3 6GA
Tel: 01925 424100 Fax: 01925 424101
e-mail: info@whptelecoms.com




Cell Name	Opt.
WILMOTT DIXON HOUSE	—

Cell ID No		
CORNERSTONE	VMO2	VF
24110725	038291	12697_15

Site Address / Contact Details		
ALTITUDE HAMPDEN ROAD HORNSEY GREATER LONDON N8 0HF		

Drawing Title: SITE LOCATION MAPS				
Purpose of issue: PLANNING				Dwg Rev:
Drawing Number: 100				A
Surveyed By: JL		Original Sheet Size: A3		Pack Issue:
Drawn: DAG	Date: 10.08.2023	Checked: EC	Date: 10.08.2023	A

The drawings comply with VF Standard ICNIRP guidelines, under configuration MULTI
Designed in accordance with Cornerstone documents: SDN0009v6.0

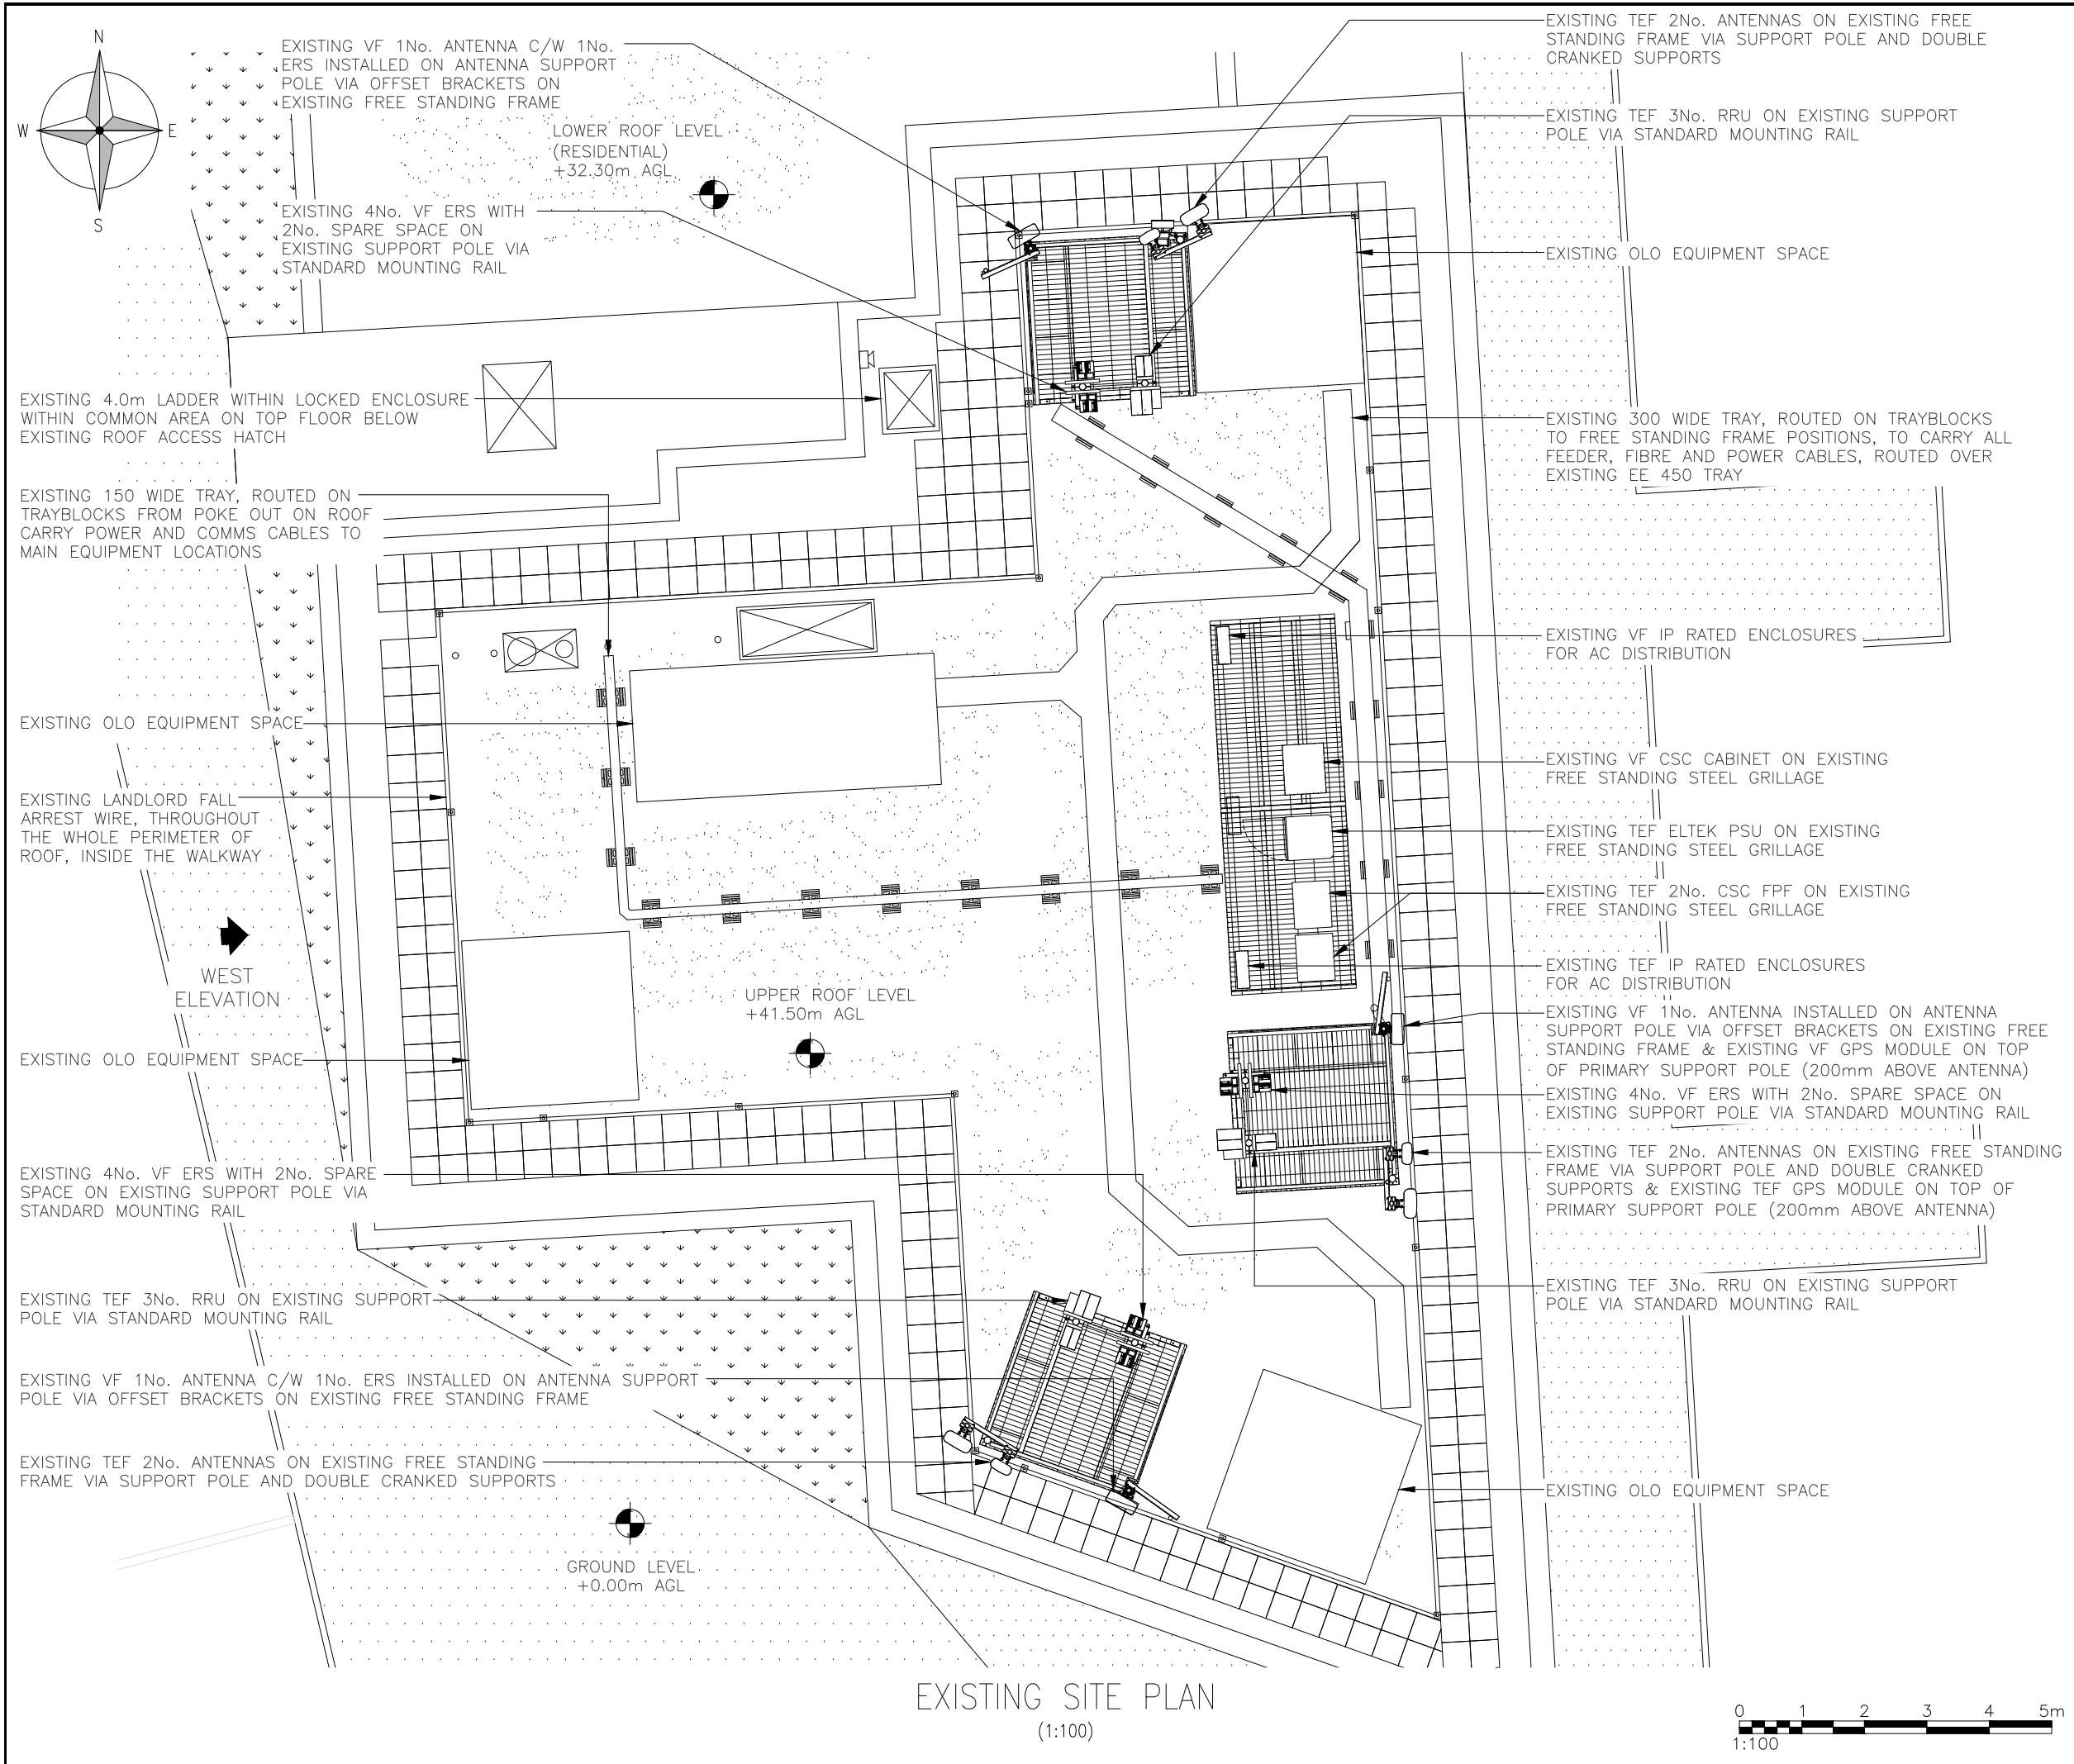

ALL DIMENSIONS ARE IN mm UNLESS NOTED OTHERWISE

N.G.R

E: 530967

N: 189275

NOTES:

A	Issued for Approval	DAG	EC	10.08.2023
REV	MODIFICATION	BY	CH	DATE



WHP Telecoms Ltd

Faraday Court
401 Faraday Street
Birchwood Park
Warrington WA3 6GA
Tel: 01925 424100 Fax: 01925 424101
e-mail: info@whptelecoms.com



Cell Name

WILMOTT DIXON HOUSE

Opt.

—

Cell ID No

CORNERSTONE

VMO2

VF

24110725

038291

12697_15

Site Address / Contact Details

ALTITUDE
HAMPDEN ROAD
HORNSEY
GREATER LONDON
N8 0HF

Drawing Title:

EXISTING SITE PLAN

Purpose of issue:

PLANNING

Dwg Rev:

Drawing Number:

200

A

Surveyed By:

JL

Original Sheet Size:

A3

Pack Issue:

Drawn:

DAG

Date:

10.08.2023

Checked:


EC

Date:

10.08.2023


A

SDNT0005 Version 1.3

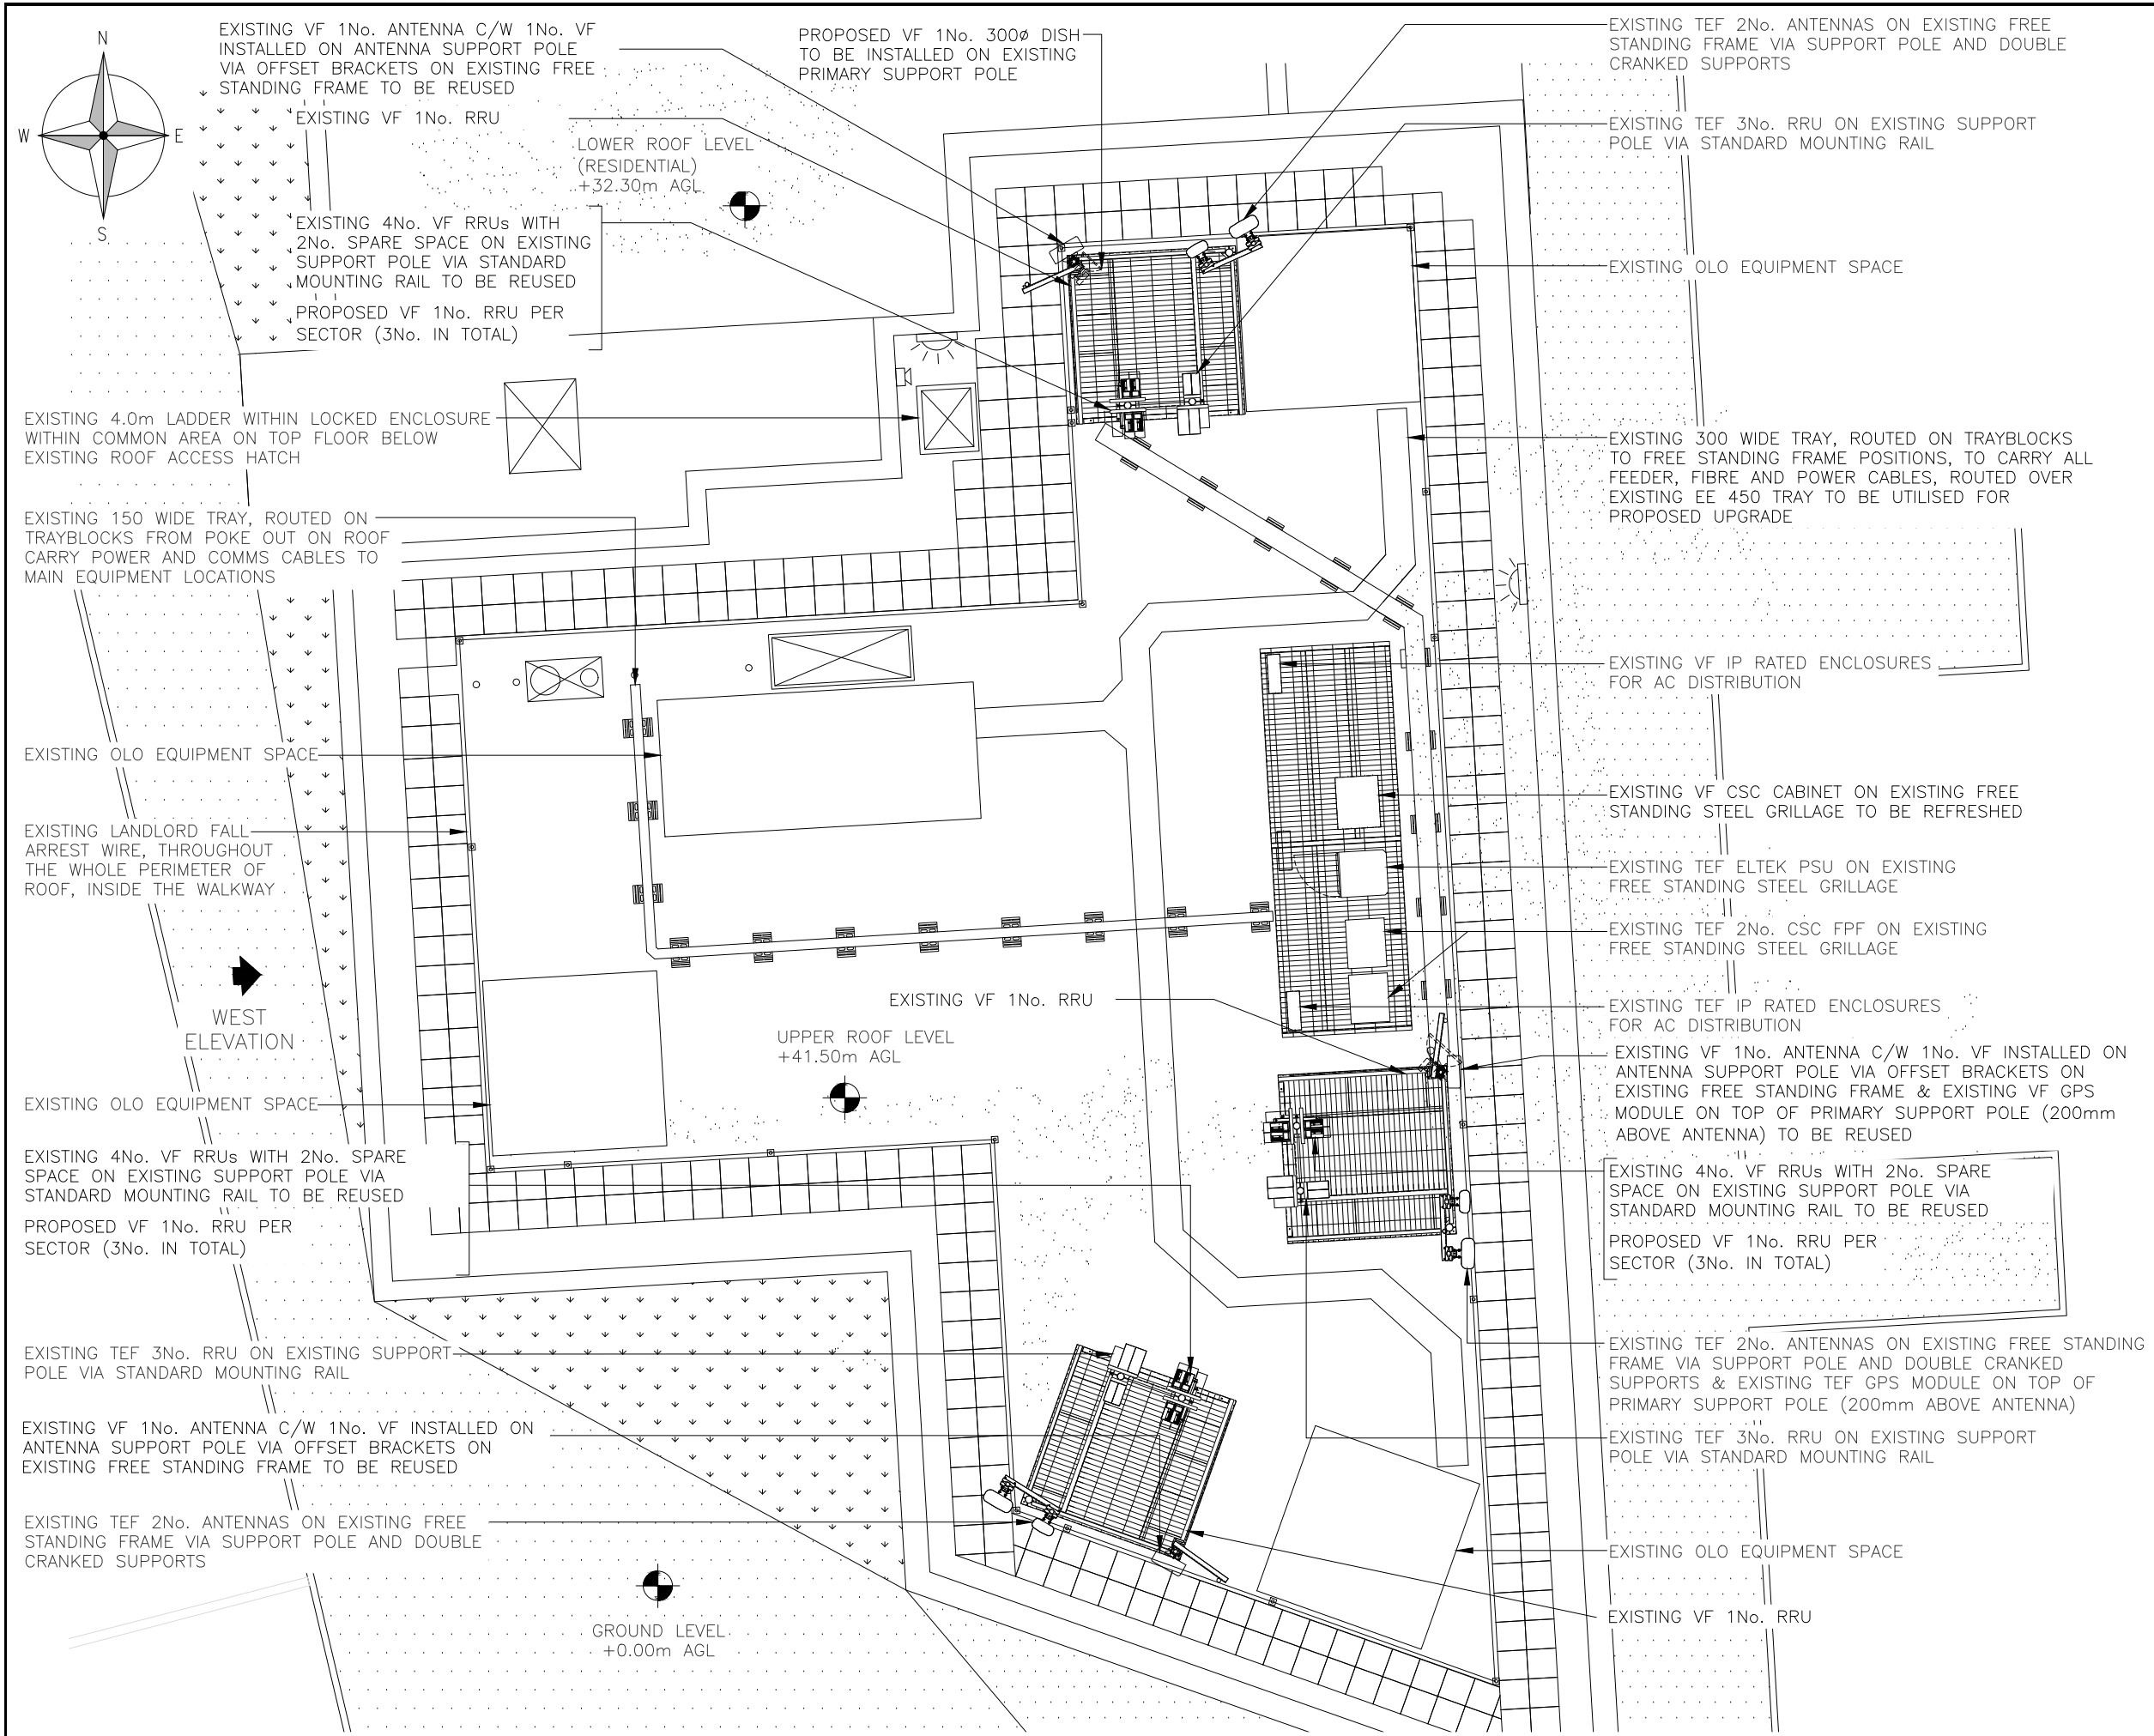

The drawings comply with VF Standard ICNIRP guidelines, under configuration MULTI
Designed in accordance with Cornerstone documents: SDN0009v6.0

PROPOSED SITE PLAN
(1:100)

 

ALL DIMENSIONS ARE IN mm UNLESS NOTED OTHERWISE

N.G.R

E: 530967

N: 189275

NOTES:

A	Issued for Approval	DAG	EC	10.08.2023
REV	MODIFICATION	BY	CH	DATE



WHP Telecoms Ltd

Faraday Court
401 Faraday Street
Birchwood Park
Warrington WA3 6GA
Tel: 01925 424100 Fax: 01925 424101
e-mail: info@whptelecoms.com



cornerstone

Cell Name		Opt.
WILMOTT DIXON HOUSE		—
Cell ID No		
CORNERSTONE	VMO2	VF
24110725	038291	12697_15

Site Address / Contact Details

ALTITUDE
HAMPDEN ROAD
HORNSEY
GREATER LONDON
N8 0HF

Drawing Title:

PROPOSED SITE PLAN

Purpose of issue:	PLANNING	Dwg Rev:
Drawing Number:	201	A

Surveyed By:	JL	Original Sheet Size:	A3	Pack Issue:				
Drawn:	DAG	Date:	10.08.2023	Checked:	EC	Date:	10.08.2023	A

SDNT0005 Version 1.3

EXISTING VF 1No. ANTENNA C/W 1No. ERS INSTALLED ON ANTENNA SUPPORT POLE VIA OFFSET BRACKETS ON EXISTING FREE STANDING FRAME

EXISTING TEF 2No. ANTENNAS ON EXISTING FREE STANDING FRAME VIA SUPPORT POLE AND DOUBLE CRANKED SUPPORTS

EXISTING 4No. VF ERS WITH 2No. SPARE SPACE ON EXISTING SUPPORT POLE VIA STANDARD MOUNTING RAIL

EXISTING VF IP RATED ENCLOSURES FOR AC DISTRIBUTION

EXISTING VF CSC CABINET ON EXISTING FREE STANDING STEEL GRILLAGE

EXISTING TEF ELTEK PSU ON EXISTING FREE STANDING STEEL GRILLAGE

EXISTING TEF 2No. CSC FPF ON EXISTING FREE STANDING STEEL GRILLAGE

EXISTING TEF IP RATED ENCLOSURES FOR AC DISTRIBUTION

EXISTING VF 1No. ANTENNA INSTALLED ON ANTENNA SUPPORT POLE VIA OFFSET BRACKETS ON EXISTING FREE STANDING FRAME & EXISTING VF GPS MODULE ON TOP OF PRIMARY SUPPORT POLE (200mm ABOVE ANTENNA)

EXISTING 4No. VF ERS WITH 2No. SPARE SPACE ON EXISTING SUPPORT POLE VIA STANDARD MOUNTING RAIL

EXISTING TEF 2No. ANTENNAS ON EXISTING FREE STANDING FRAME VIA SUPPORT POLE AND DOUBLE CRANKED SUPPORTS & EXISTING TEF GPS MODULE ON TOP OF PRIMARY SUPPORT POLE (200mm ABOVE ANTENNA)

EXISTING TEF 2No. ANTENNAS ON EXISTING FREE STANDING FRAME VIA SUPPORT POLE AND DOUBLE CRANKED SUPPORTS


TOP OF VF EXISTING ANTENNAS
+46.50m AGL

U/S OF VF EXISTING ANTENNAS
+44.40m AGL

UPPER ROOF LEVEL +41.50m AGL

G.L.

EXISTING WEST ELEVATION
(1:200)

 

ALL DIMENSIONS ARE IN mm UNLESS NOTED OTHERWISE.

N.G.R | E: 530967 | N: 189275

NOTES:

A	Issued for Approval	DAG	EC	10.08.2023
REV	MODIFICATION	BY	CH	DATE



WHP Telecoms Ltd
Faraday Court
401 Faraday Street
Birchwood Park
Warrington WA3 6GA
Tel: 01925 424100 Fax: 01925 424101
e-mail: info@whptelecoms.com



Cell Name	Opt.
WILMOTT DIXON HOUSE	—

Cell ID No		
CORNERSTONE	VMO2	VF
24110725	038291	12697_15

Site Address / Contact Details
ALTITUDE HAMPDEN ROAD HORNSEY GREATER LONDON N8 OHF

Drawing Title: EXISTING SITE ELEVATION				
Purpose of issue: PLANNING				Dwg Rev: A
Drawing Number: 300				Pack Issue: A
Surveyed By: JL	Original Sheet Size: A3		Pack Issue:	
Drawn: DAG	Date: 10.08.2023	Checked: EC	Date: 10.08.2023	A

EXISTING VF 1No. ANTENNA C/W 1No. VF INSTALLED ON ANTENNA SUPPORT POLE VIA OFFSET BRACKETS ON EXISTING FREE STANDING FRAME TO BE REUSED

EXISTING TEF 2No. ANTENNAS ON EXISTING FREE STANDING FRAME VIA SUPPORT POLE AND DOUBLE CRANKED SUPPORTS

EXISTING 4No. VF RRUs WITH 2No. SPARE SPACE ON EXISTING SUPPORT POLE VIA STANDARD MOUNTING RAIL TO BE REUSED

PROPOSED VF 1No. RRU PER SECTOR (3No. IN TOTAL)

EXISTING VF IP RATED ENCLOSURES FOR AC DISTRIBUTION

EXISTING VF CSC CABINET ON EXISTING FREE STANDING STEEL GRILLAGE TO BE REFRESHED

EXISTING TEF ELTEK PSU ON EXISTING FREE STANDING STEEL GRILLAGE

EXISTING TEF 2No. CSC FPF ON EXISTING FREE STANDING STEEL GRILLAGE

EXISTING TEF IP RATED ENCLOSURES FOR AC DISTRIBUTION

EXISTING VF 1No. ANTENNA C/W 1No. VF INSTALLED ON ANTENNA SUPPORT POLE VIA OFFSET BRACKETS ON EXISTING FREE STANDING FRAME & EXISTING VF GPS MODULE ON TOP OF PRIMARY SUPPORT POLE (200mm ABOVE ANTENNA) TO BE REUSED

EXISTING 4No. VF RRUs WITH 2No. SPARE SPACE ON EXISTING SUPPORT POLE VIA STANDARD MOUNTING RAIL TO BE REUSED

PROPOSED VF 1No. RRU PER SECTOR (3No. IN TOTAL)

EXISTING TEF 2No. ANTENNAS ON EXISTING FREE STANDING FRAME VIA SUPPORT POLE AND DOUBLE CRANKED SUPPORTS & EXISTING TEF GPS MODULE ON TOP OF PRIMARY SUPPORT POLE (200mm ABOVE ANTENNA)

EXISTING TEF 2No. ANTENNAS ON EXISTING FREE STANDING FRAME VIA SUPPORT POLE AND DOUBLE CRANKED SUPPORTS

PROPOSED VF 1No. ANTENNAS PER SECTOR (3No. IN TOTAL) (BEHIND)

EXISTING VF 1No. RRU

C/L OF VF PROPOSED DISH
+44.00m AGL

TOP OF VF PROPOSED ANTENNAS
+46.60m AGL


U/S OF VF PROPOSED ANTENNAS
+44.40m AGL

UPPER ROOF LEVEL +41.50m AGL

G.L.

PROPOSED WEST ELEVATION
(1:200)

The drawings comply with VF Standard ICNIRP guidelines, under configuration MULTI
Designed in accordance with Cornerstone documents: SDN0009v6.0

 

ALL DIMENSIONS ARE IN mm UNLESS NOTED OTHERWISE.

N.G.R E: 530967 N: 189275

A	Issued for Approval	DAG	EC	10.08.2023
REV	MODIFICATION	BY	CH	DATE



WHP Telecoms Ltd
Faraday Court
401 Faraday Street
Birchwood Park
Warrington WA3 6GA
Tel: 01925 424100 Fax: 01925 424101
e-mail: info@whptelecoms.com



Cell Name	Opt.
WILMOTT DIXON HOUSE	—

Cell ID No		
CORNERSTONE	VMO2	VF
24110725	038291	12697_15

Site Address / Contact Details
ALTITUDE HAMPDEN ROAD HORNSEY GREATER LONDON N8 0HF

Drawing Title: PROPOSED SITE ELEVATION				
Purpose of issue: PLANNING				Dwg Rev:
Drawing Number: 301				A
Surveyed By: JL	Original Sheet Size: A3		Pack Issue:	
Drawn: DAG	Date: 10.08.2023	Checked: EC	Date: 10.08.2023	A