



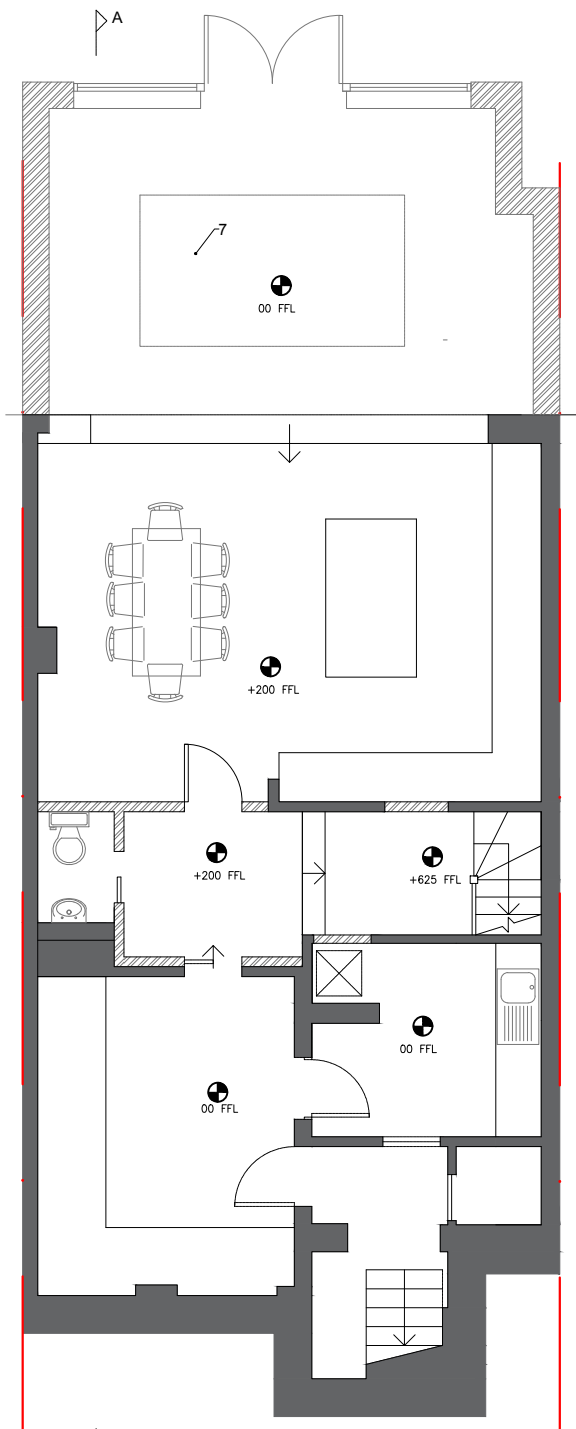


LOWER GROUND FLOOR


CYCLE STORAGE

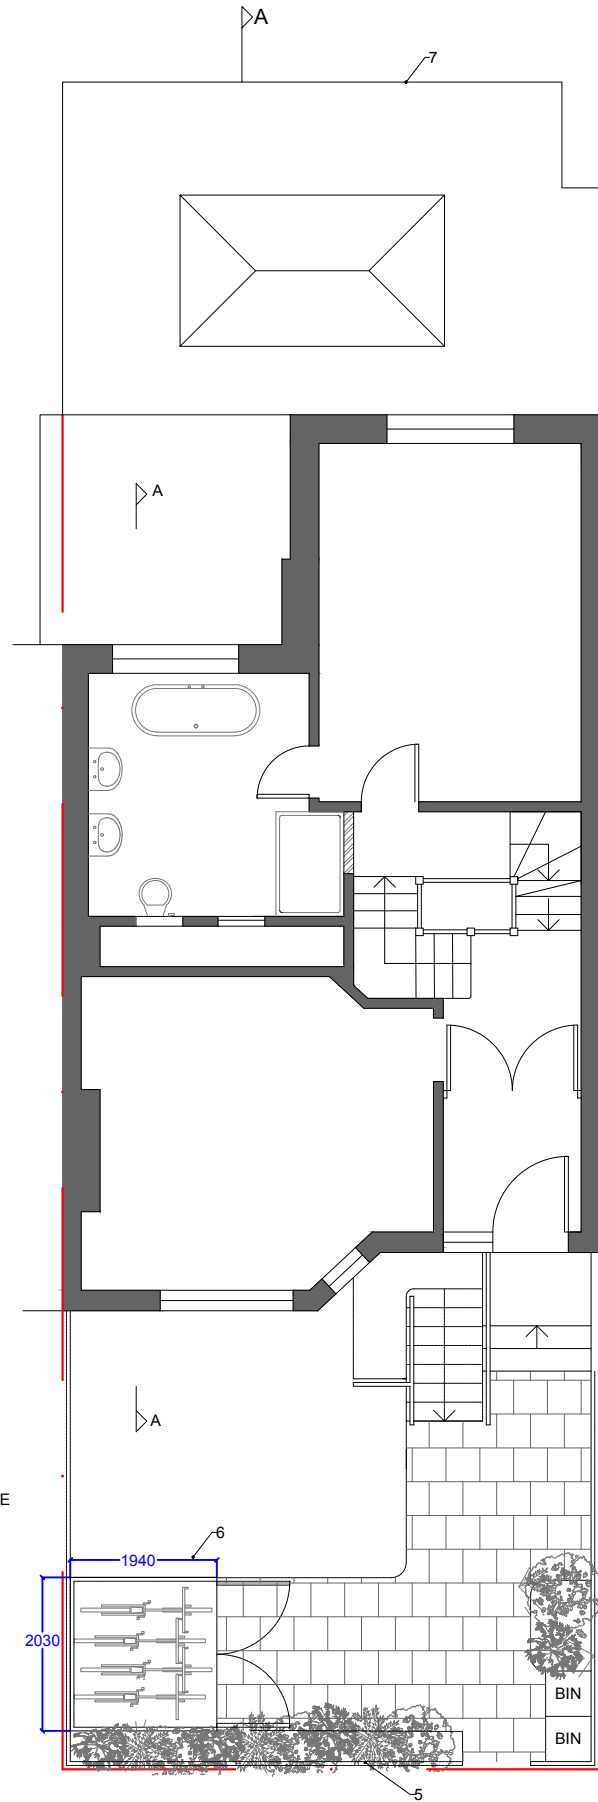

FIRST FLOOR

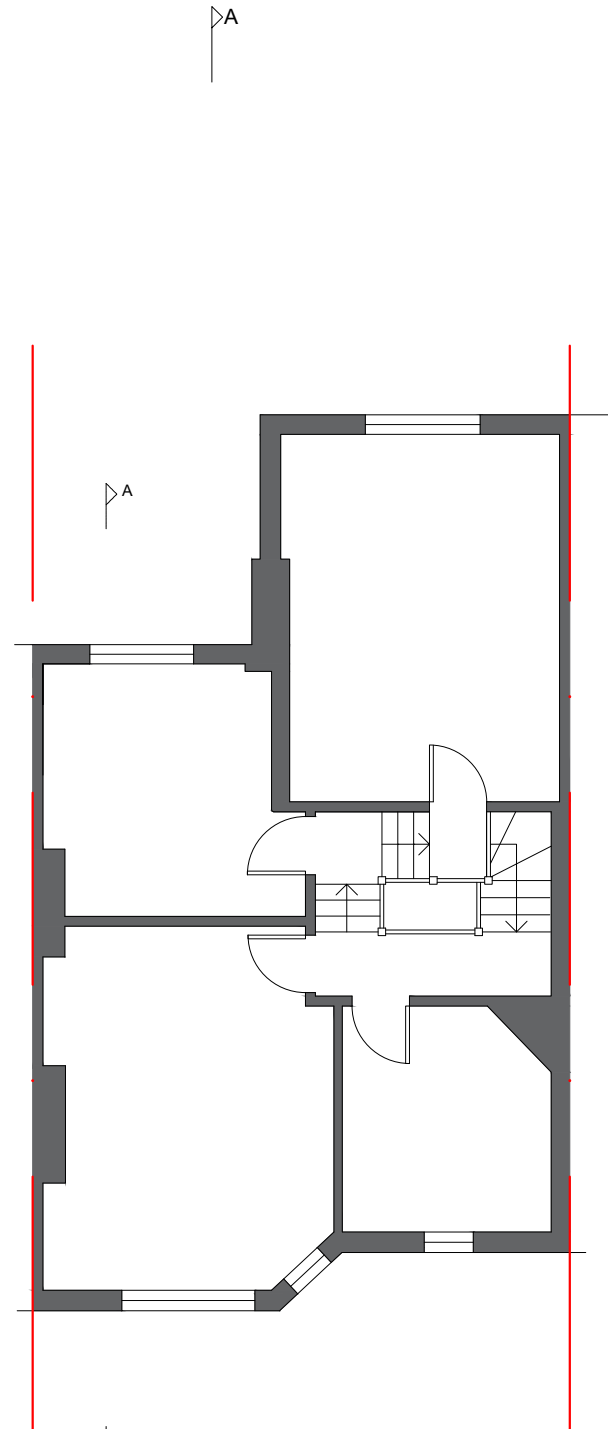

ROOF PLAN

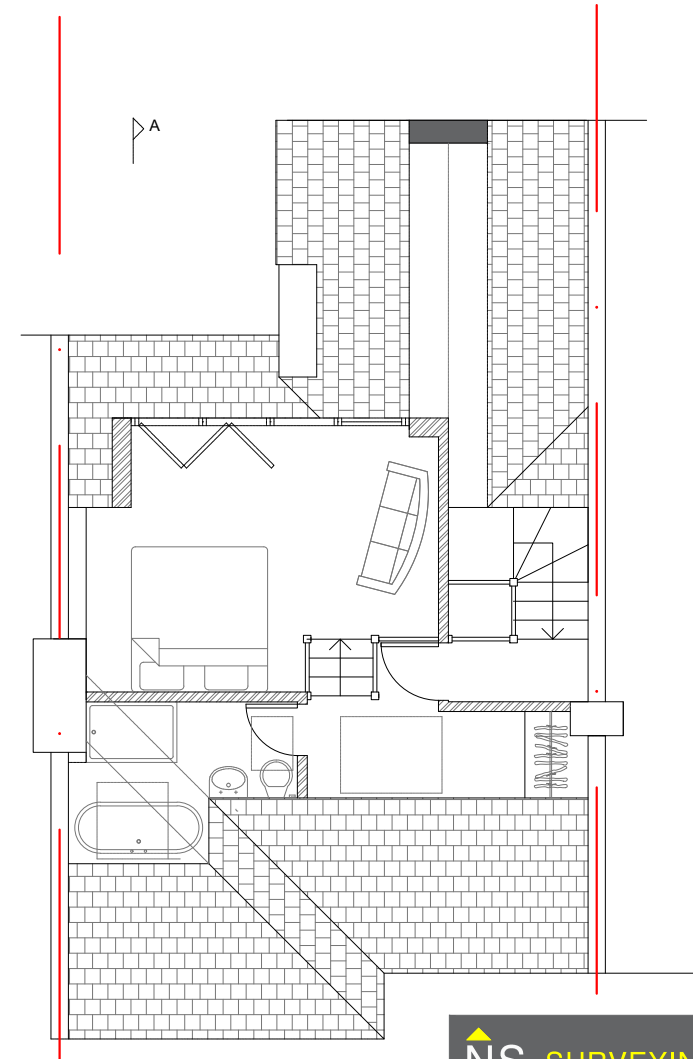

1. ROOF TILES TO MATCH EXISTING
2. TIMBER FRAMED WINDOWS TO MATCH EXISTING AND PROPOSED EXTENSION
3. ZINC CLADDING AND PROFILED GUTTERING
4. VELUX ROOF WINDOWS
5. BRICKWORK TO MATCH EXISTING > 800 HIGH WITH STONE COPING
6. ALUMINIUM CYCLE STORE 1625 HIGH
7. PROPOSED REAR EXTENSION AS PER HG/2022/1060

0 1 2 5
SCALE METERS

NS SURVEYING & DESIGN

INFO@NSSURVEYORS.CO.UK HALLIDAYS MILL
01453 882 986 LONDON ROAD
WWW.NSSURVEYORS.CO.UK STROUD GL6 8NR

SITE:
67 GLASSLYN ROAD
LONDON N8 8RJ

TITLE:
PLANS
AS PROPOSD

STATUS:
PLANNING

SCALE: 1:100@A3 DATE: AUGUST 2023

DWG NO: 224/P3 REV: