


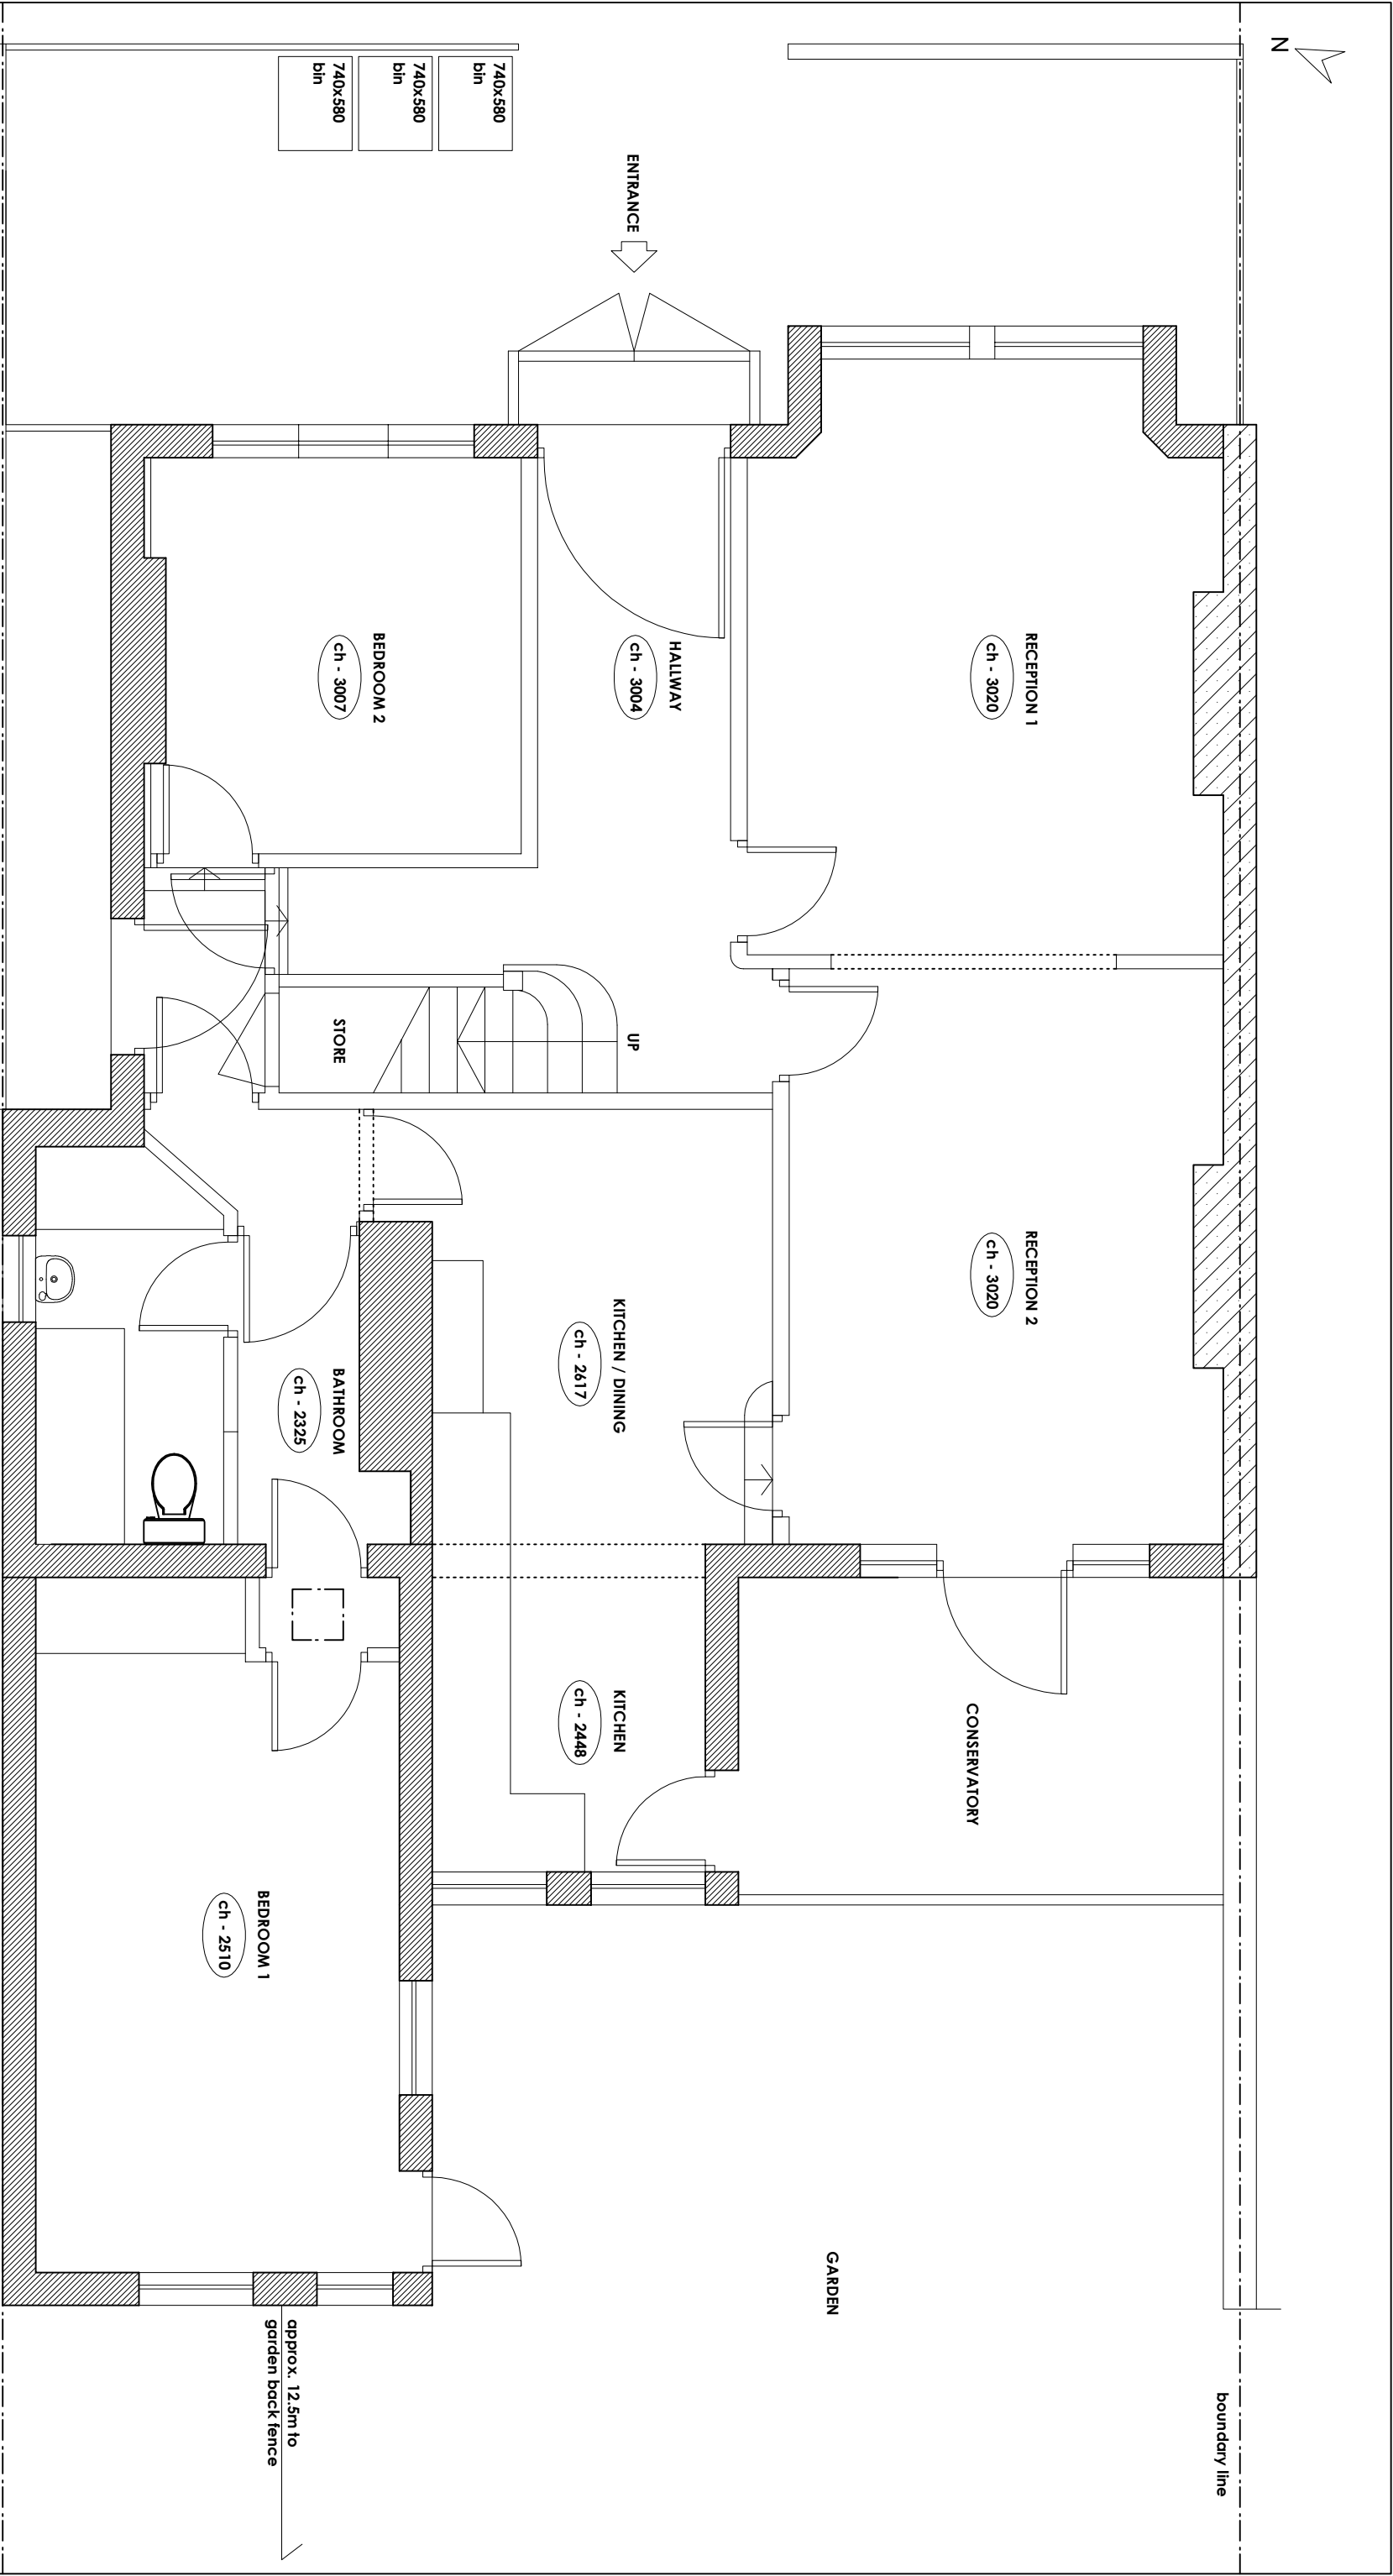

EXISTING GROUND FLOOR PLAN			Notes:		KEY:	Kathleen Chan Architecture 65 Coppetts Road Muswell Hill London N10 1JH T +44 (0) 20 8292 1490 M +44 (0) 7773 971 381 kathleenchanarchitecture@gmail.com
Title	Rev	Date	Description			
PLAN	-	15.05.23	Issued for Planning Application	1. All dimensions shown are approximate and require verification on site.		
Job	A	08.08.23	Updated for Planning Application	2. Not for Construction.		
Scale	B	22.08.23	Updated for Planning Application			
Date	C	06.09.23	Updated for Planning Application			
Scale						
1:50@A3						
04.23						
KC						
DM						
CHK						
--						
DRG No	UR/PA-101					
Rev	C					
©						