
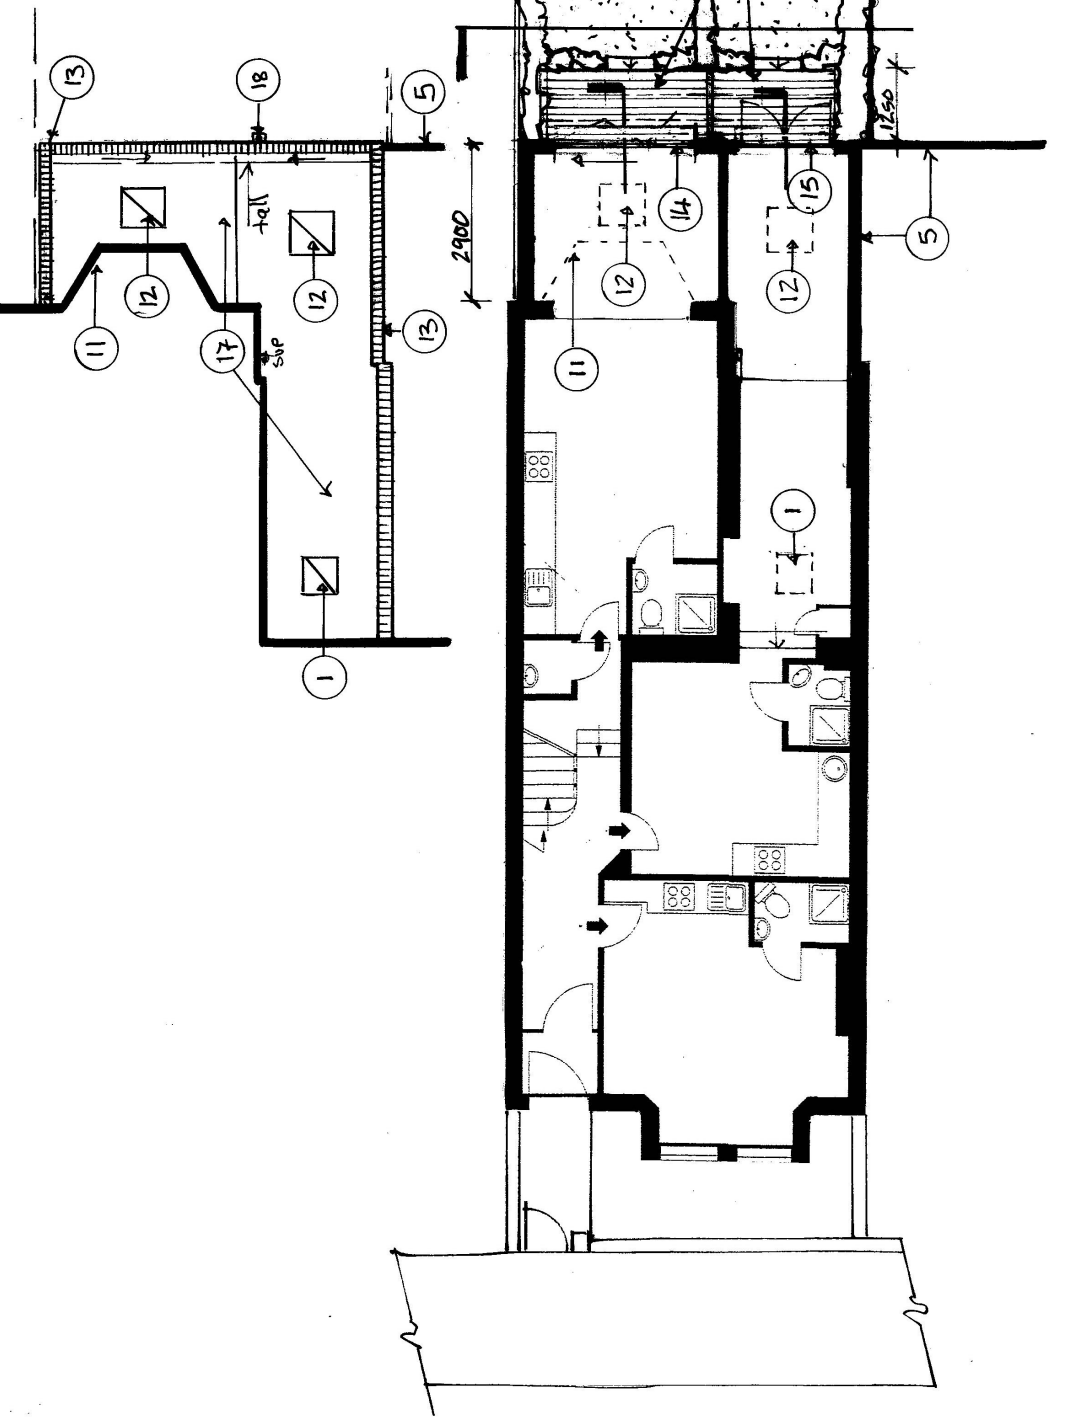


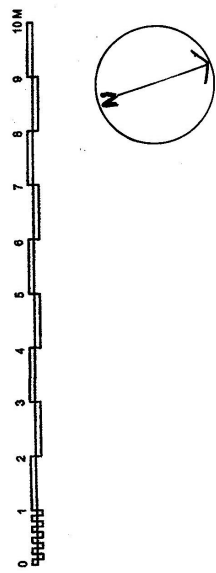

Carte Blanche DG

Client:	Ms S Asadi		
Project:	16 Church Lane N8 7BU		
Description:	Proposed ground floor&Roof Plan		
Scale:	1:100	Date:	01.08.19
Drawn By:	274.201A		
Checked By:			
Revised:			
Command:			

File:
The content located in this drawing is subject to a copyright agreement with its owner. It is not to be reproduced or used in any way without the written permission of the owner. The drawing is the property of Carte Blanche DG Ltd. All copyright is reserved by Carte Blanche DG Ltd. Any information contained may not be copied, reproduced or distributed without the prior consent of Carte Blanche DG Ltd.

20 Oakgate Richmond Surrey TW9 2XL
E-mail: info@carteblanche.co.uk Telephone: +44 20 8946 0914

Specification	
1	Existing roof light
4	Loose gravel ground cover
5	Existing rear single storey extension to No 17
9	Fanlight window
11	Line of rear bay over
12	Double glazed flat roof light
13	Brick on edge detail
14	White Upvc double glazed sliding folding doors
15	White Upvc double glazed double external doors
16	Timber decking
17	Grey GRP roof deck laid to falls
18	Black pvc rwp & hopper head