


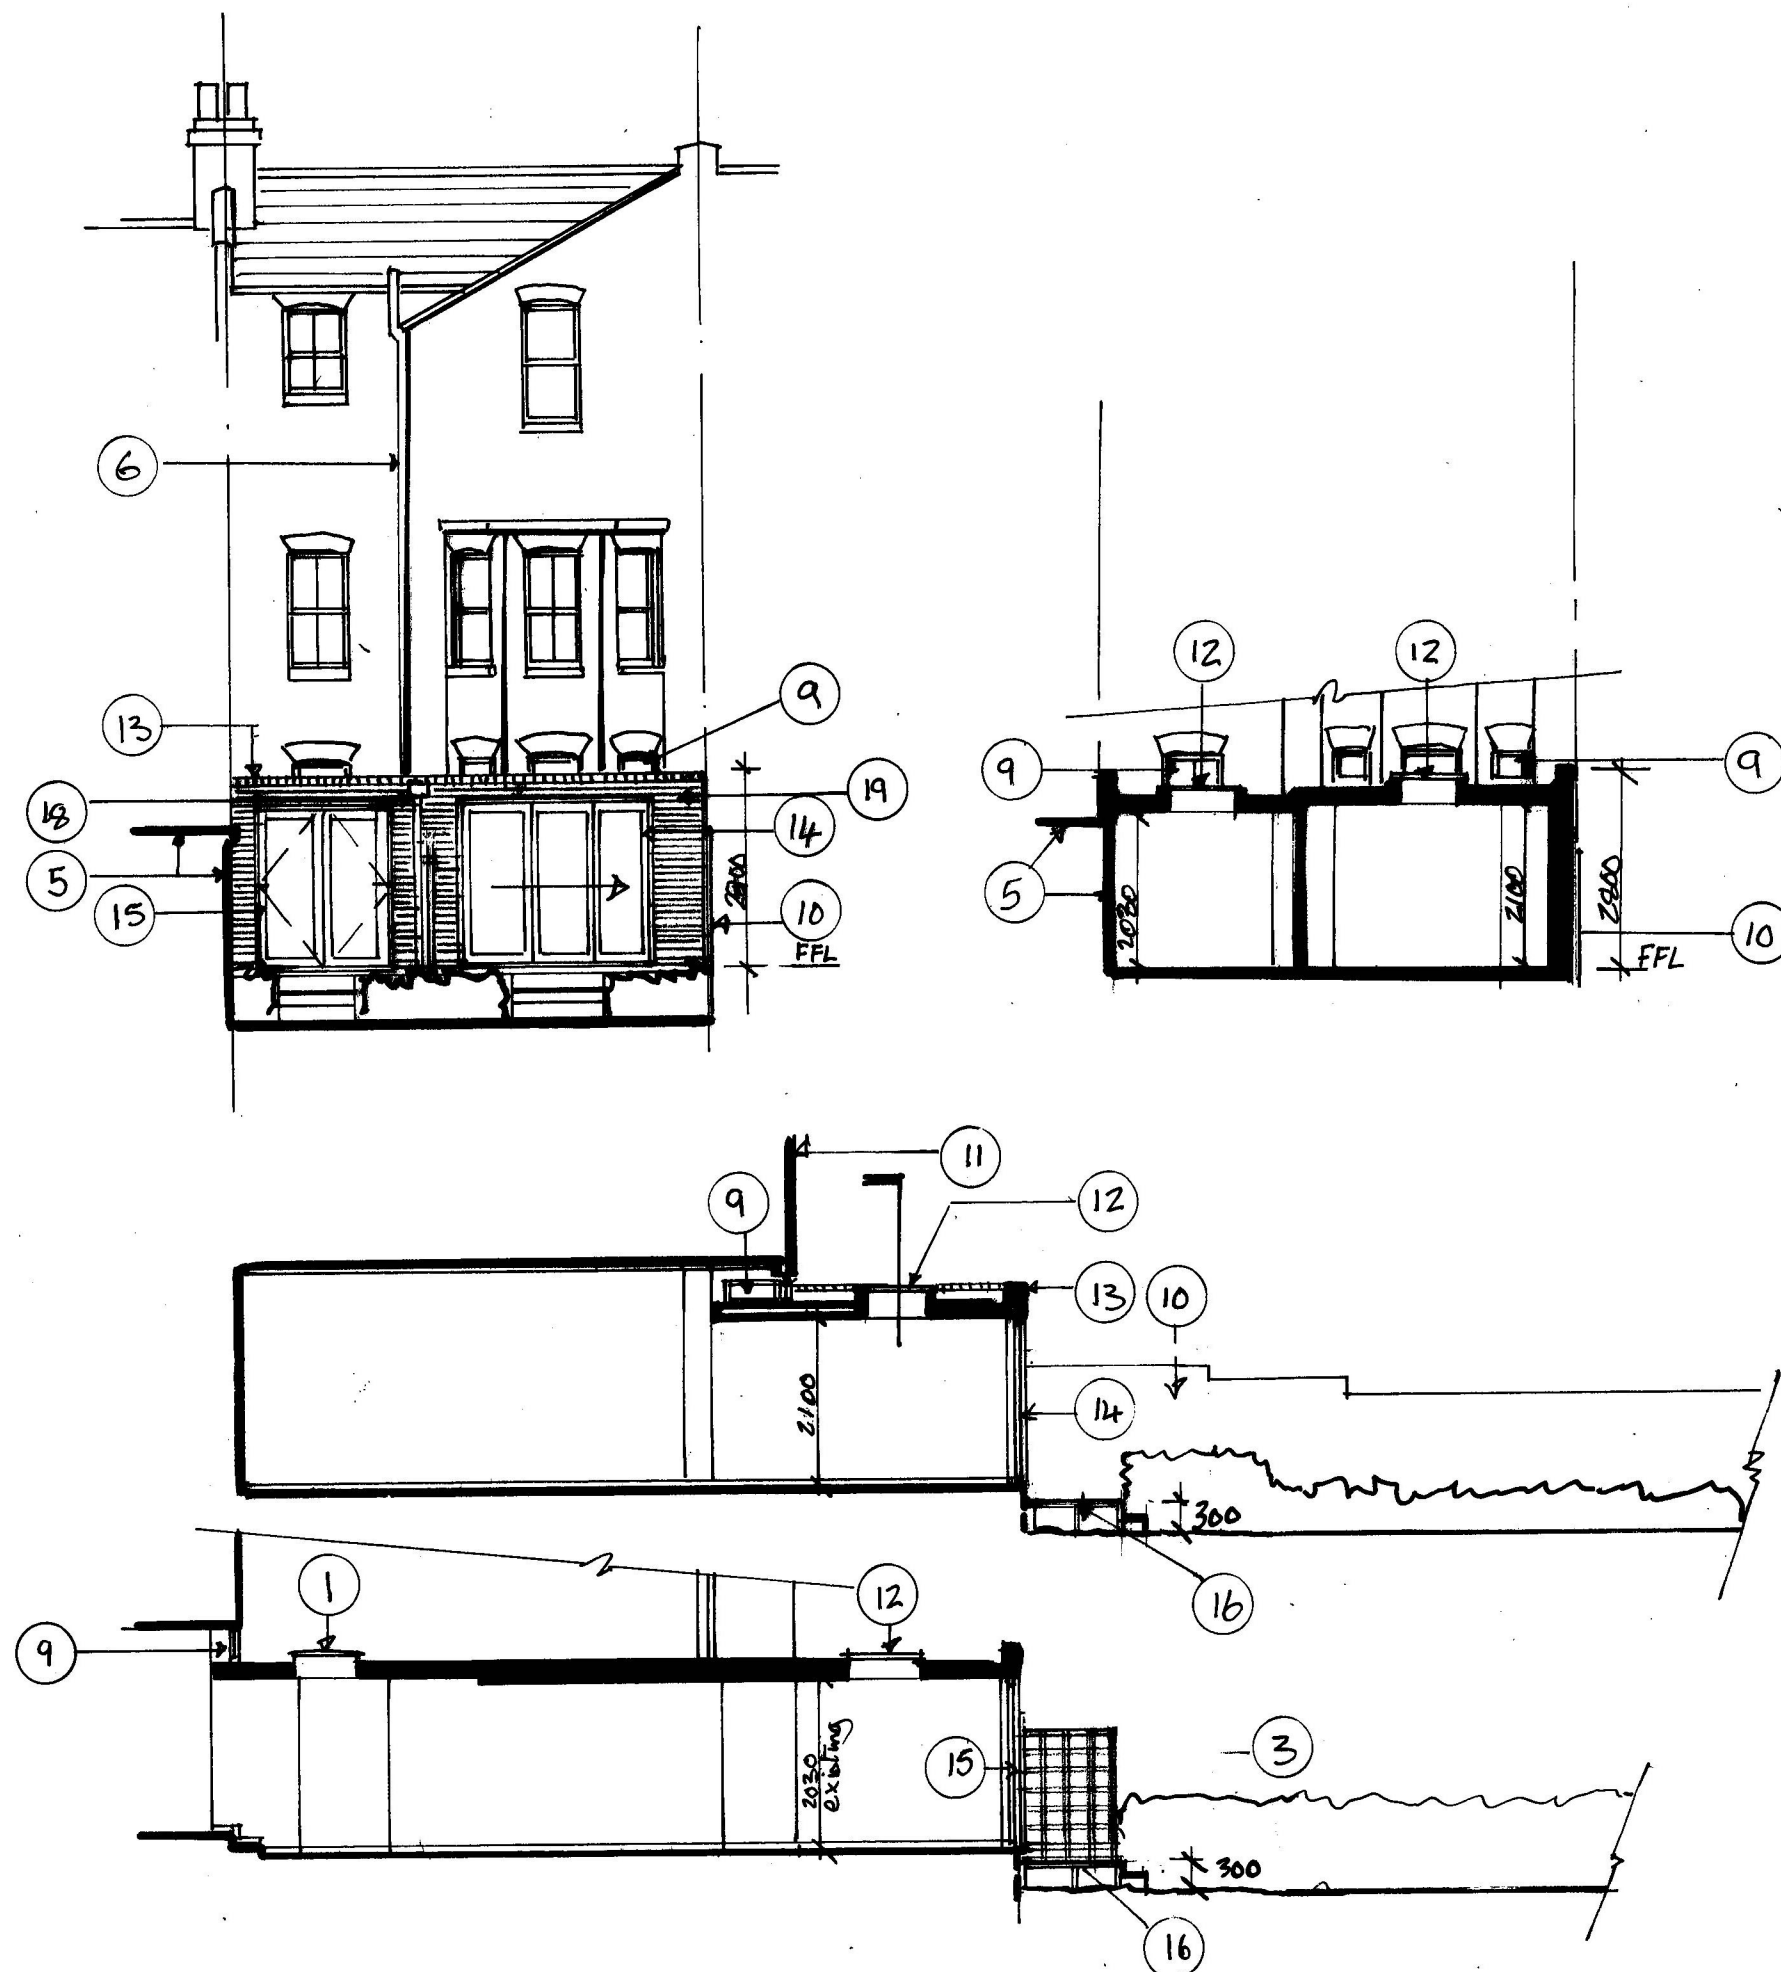

Specification	
1	Existing roof light
3	Timber lattice fence panels
5	Existing rear single storey extension to No 17
6	SVP
9	Fanlight window
10	Timber panel lap fencing
11	Line of rear bay over
12	Double glazed flat roof light
13	Brick on edge detail
14	White Upvc double glazed sliding folding doors
15	White Upvc double glazed double external doors
16	Timber decking
17	Grey GRP roof deck laid to falls
18	Black pvc rwp & hopper head
19	Brickwork to extension Second hand yellow London stocks

Carte Blanche DG

Client: Ms S Asadi

Project: 16 Church Lane N8 7BU

Description: Proposed Rear Elevations& Sections

Scale: 1:100

Date: 01.08.19

Drawn By:

Checked By:

274.202A

Drawing No:

Revision:

File:

Command:

The works indicated on this drawing are subject to a design risk assessment which is reproduced on each sheet. All dimensions to be verified on site. Do not scale this drawing - work to figure dimensions only. This drawing is the copyright of Carte Blanche DG Ltd. All copyright is reserved by them and any information contained may not be copied, reproduced, retained or checked without their prior consent in writing.

Rev A 15.02.20 Overall size & height of decking reduced

23 Castlegate Richmond Surrey TW9 2HL

Designers

E-mail: roger@carteblanchedg.co.uk Telephone: +44 20 8948 0914