



EXISTING SITE IMAGE
not to scale


WINDOW SCHEDULE					
SYM	QTY	LOCATION	DIMENSION	EXISTING DESCRIPTION	PROPOSED DESCRIPTION
W1	1	Lounge	900mm * 2015mm	White UPVC double glazed window with 4mm clear glass infill panels.	White uPVC Casement Window. 4mm clear glass infill panels.
W2	1	Lounge	900mm * 2015mm	White UPVC double glazed window with 4mm clear glass infill panels.	White uPVC Casement Window. 4mm clear glass infill panels.
W5	1	Bedroom	900mm * 1095mm	White UPVC double glazed window with 4mm clear glass infill panels.	White uPVC Casement Window. 4mm clear glass infill panels.
W6	1	Bedroom	900mm * 1095mm	White UPVC double glazed window with 4mm clear glass infill panels.	White uPVC Casement Window. 4mm clear glass infill panels.
W8	1	Bedroom	1150mm * 1035mm	White UPVC double glazed window with 4mm clear glass infill panels.	White uPVC Casement Window. 4mm clear glass infill panels.
W9	1	Kitchen	690mm * 1125mm	White UPVC double glazed window with 4mm clear glass infill panels.	White uPVC Casement Window. 4mm clear glass infill panels.



SC Shaw Designs Ltd
creating beautiful spaces

W: www.scsshawdesigns.co.uk | M: 079 8382 2179
E: info@scshawdesigns.co.uk

Axis:

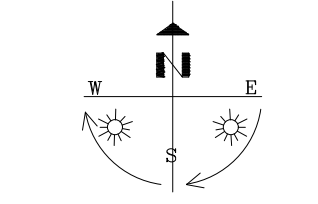


General Notes:

ALL LEVELS, ANGLES AND DIMENSIONS TO BE CHECKED ON SITE PRIOR TO COMMENCEMENT OF WORKS.


THIS DRAWING IS TO BE READ IN CONJUNCTION WITH ALL RELEVANT STRUCTURAL ENGINEERS AND MECHANICAL AND ELECTRICAL ENGINEERS DRAWINGS, DETAILS AND SPECIFICATIONS.

(*) Denotes location of window replacements

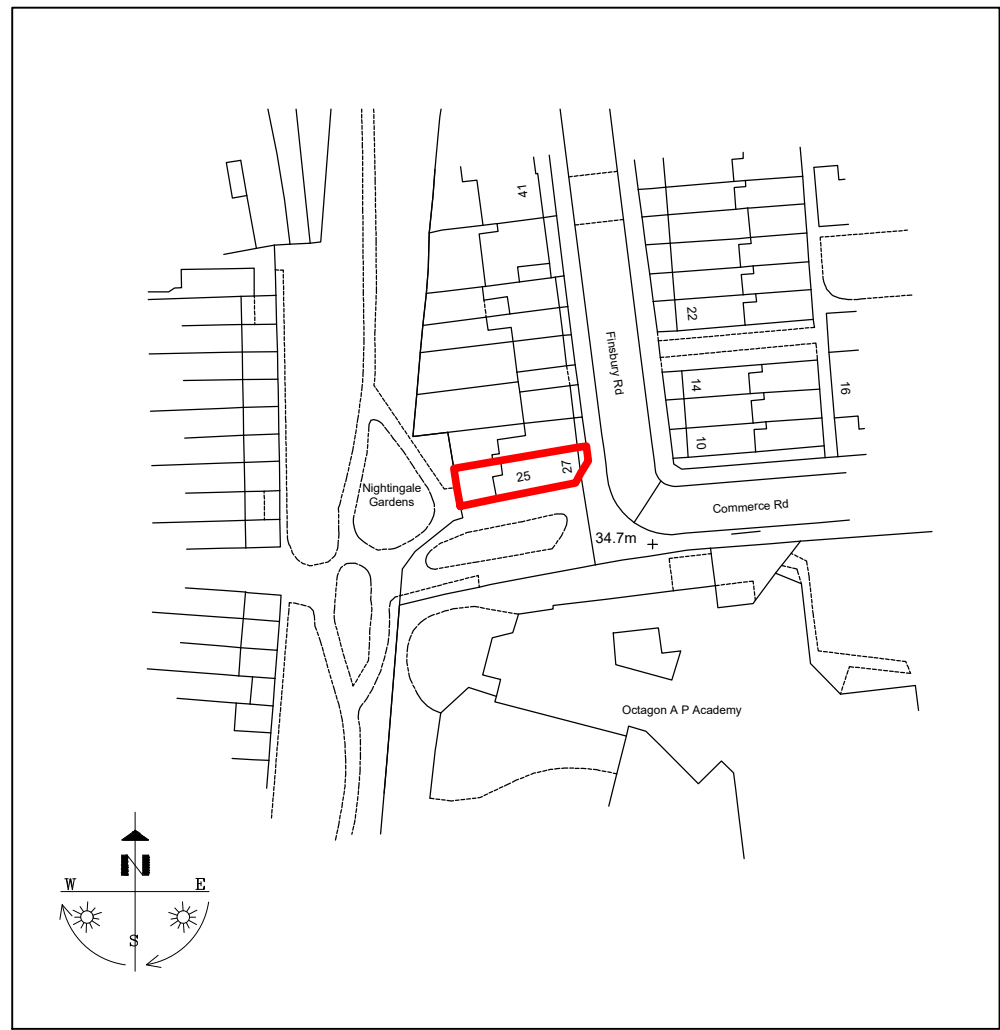

LOCATION PLAN
scale 1:1250 @ A1

Scale 1:1250
0 10 20 30 40 50 75 100 (metres)

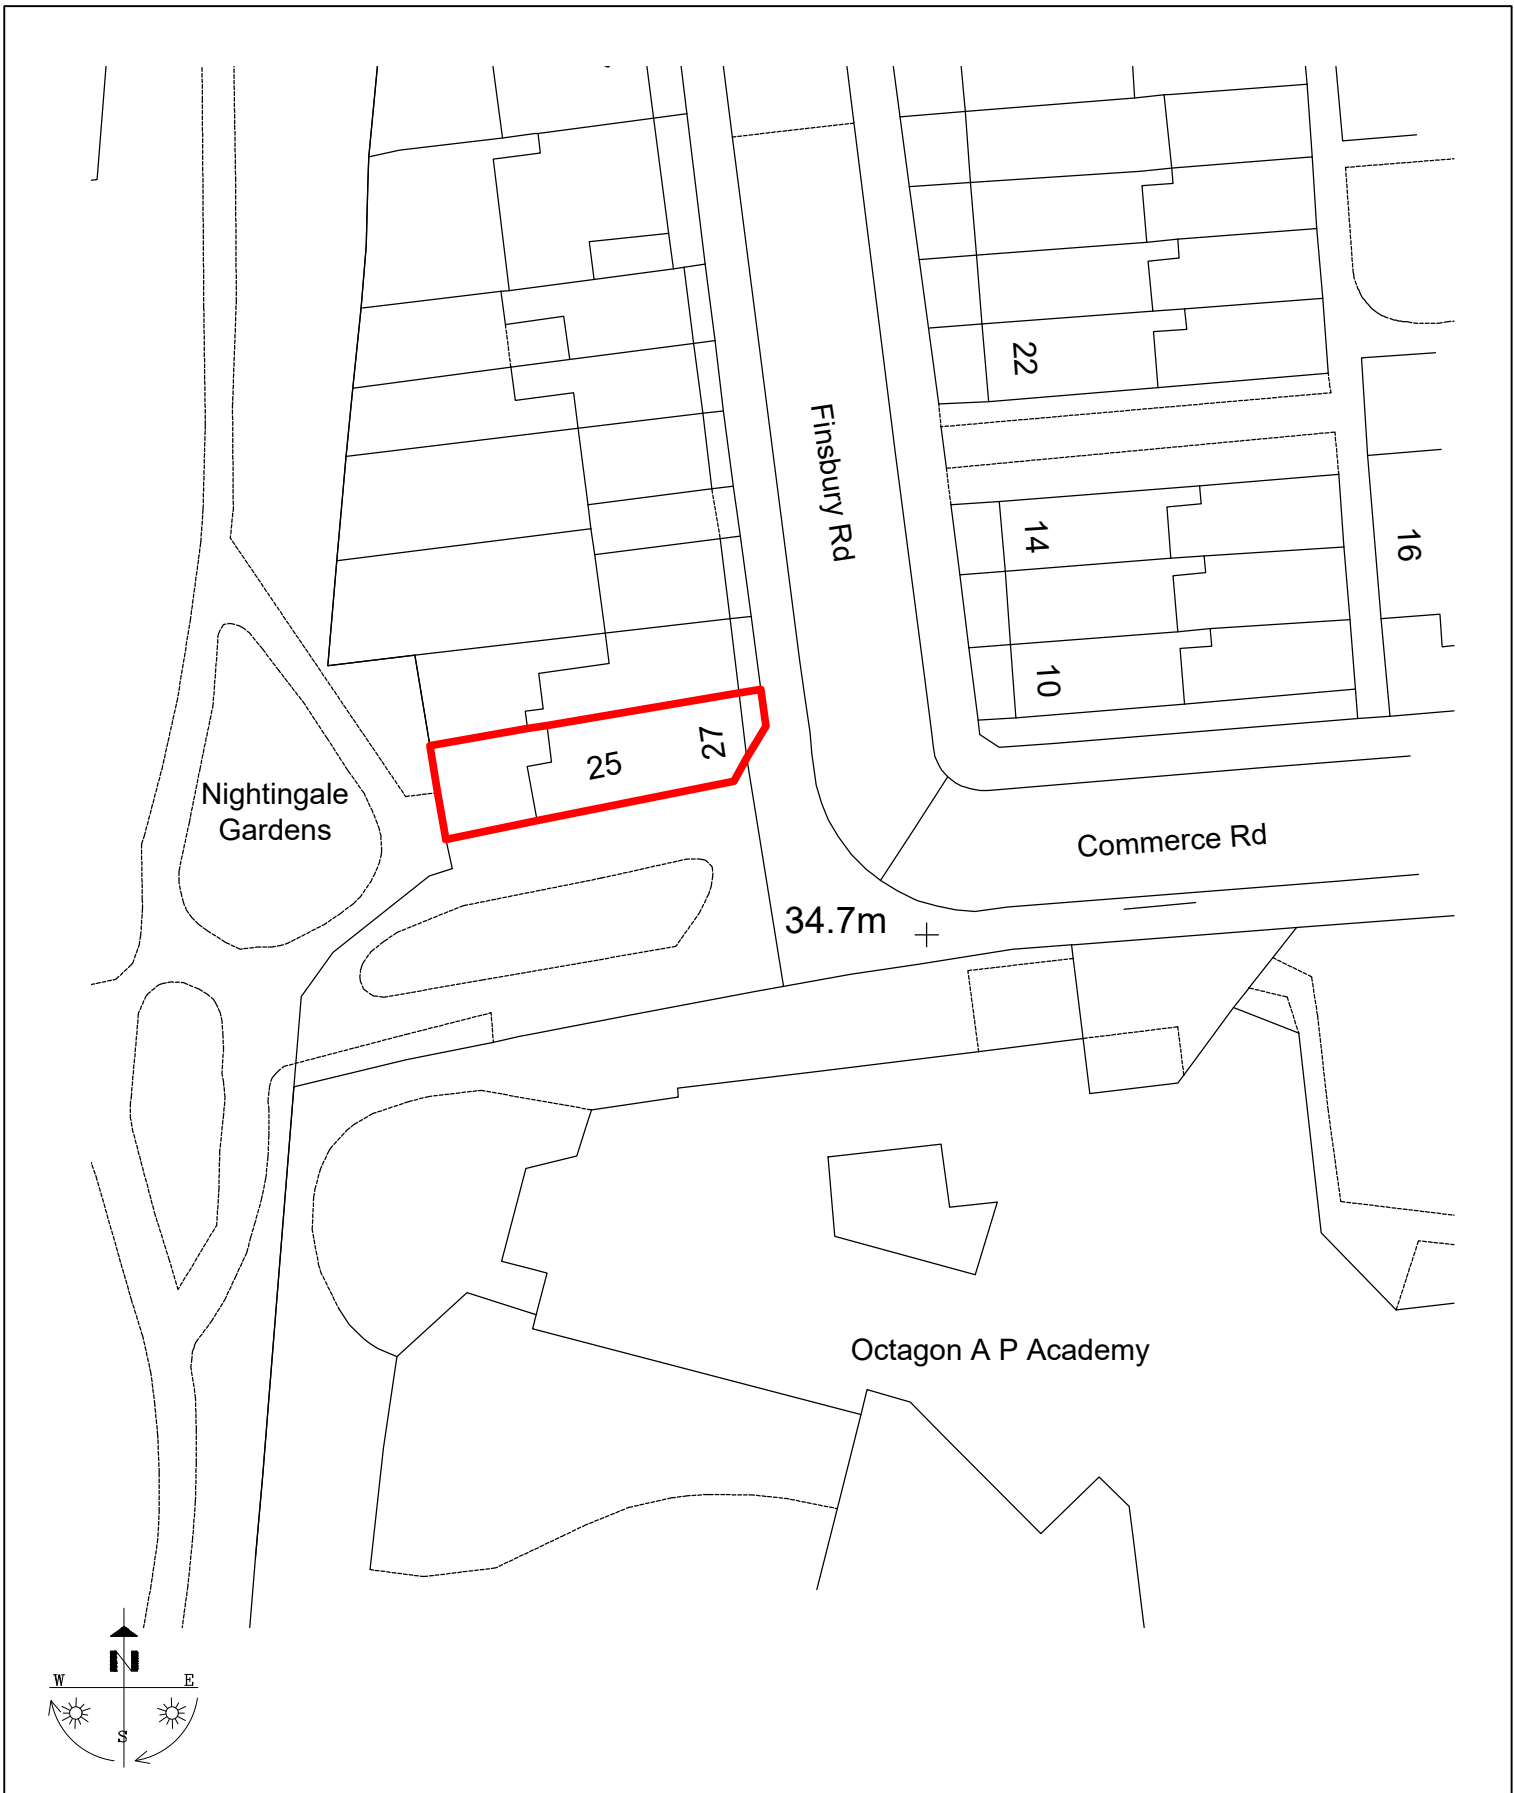

EXISTING SITE PLAN
scale 1:500 @ A1

Scale 1:500
0 5 10 15 20 25 50 (metres)



PROPOSED SITE PLAN
scale 1:200 @ A1 / Site Area = 127.64 m.sq

Scale 1:200
0 2 4 6 8 10 15 20 (metres)

Date	Issue	Revision	Initial
Status:			
PLANNING			
Client:			
			
Customer:			
Mr Luke Bigg			
Project:			
Proposed windows replacement			
Site Address:			
25 Finsbury Road London N22 8PA			
Sheet Title:			
- Location Plan - Existing Site Plan - Proposed Site Plan - Existing Site Images - Window Schedule			
Scale:	Date:	Drawn:	Checked:
As Shown @ A1	Sept 2023	SCS	SCS
Drawing Ref.			
ET0352BD			
Sheet No.		Revision No.:	
A-00			
© THIS DRAWING IS A COPYRIGHT OF SC SHAW DESIGNS LTD. © CROWN COPYRIGHT 2023. ALL RIGHTS RESERVED. LICENCE NUMBER 0100031673			