


Argyle Road

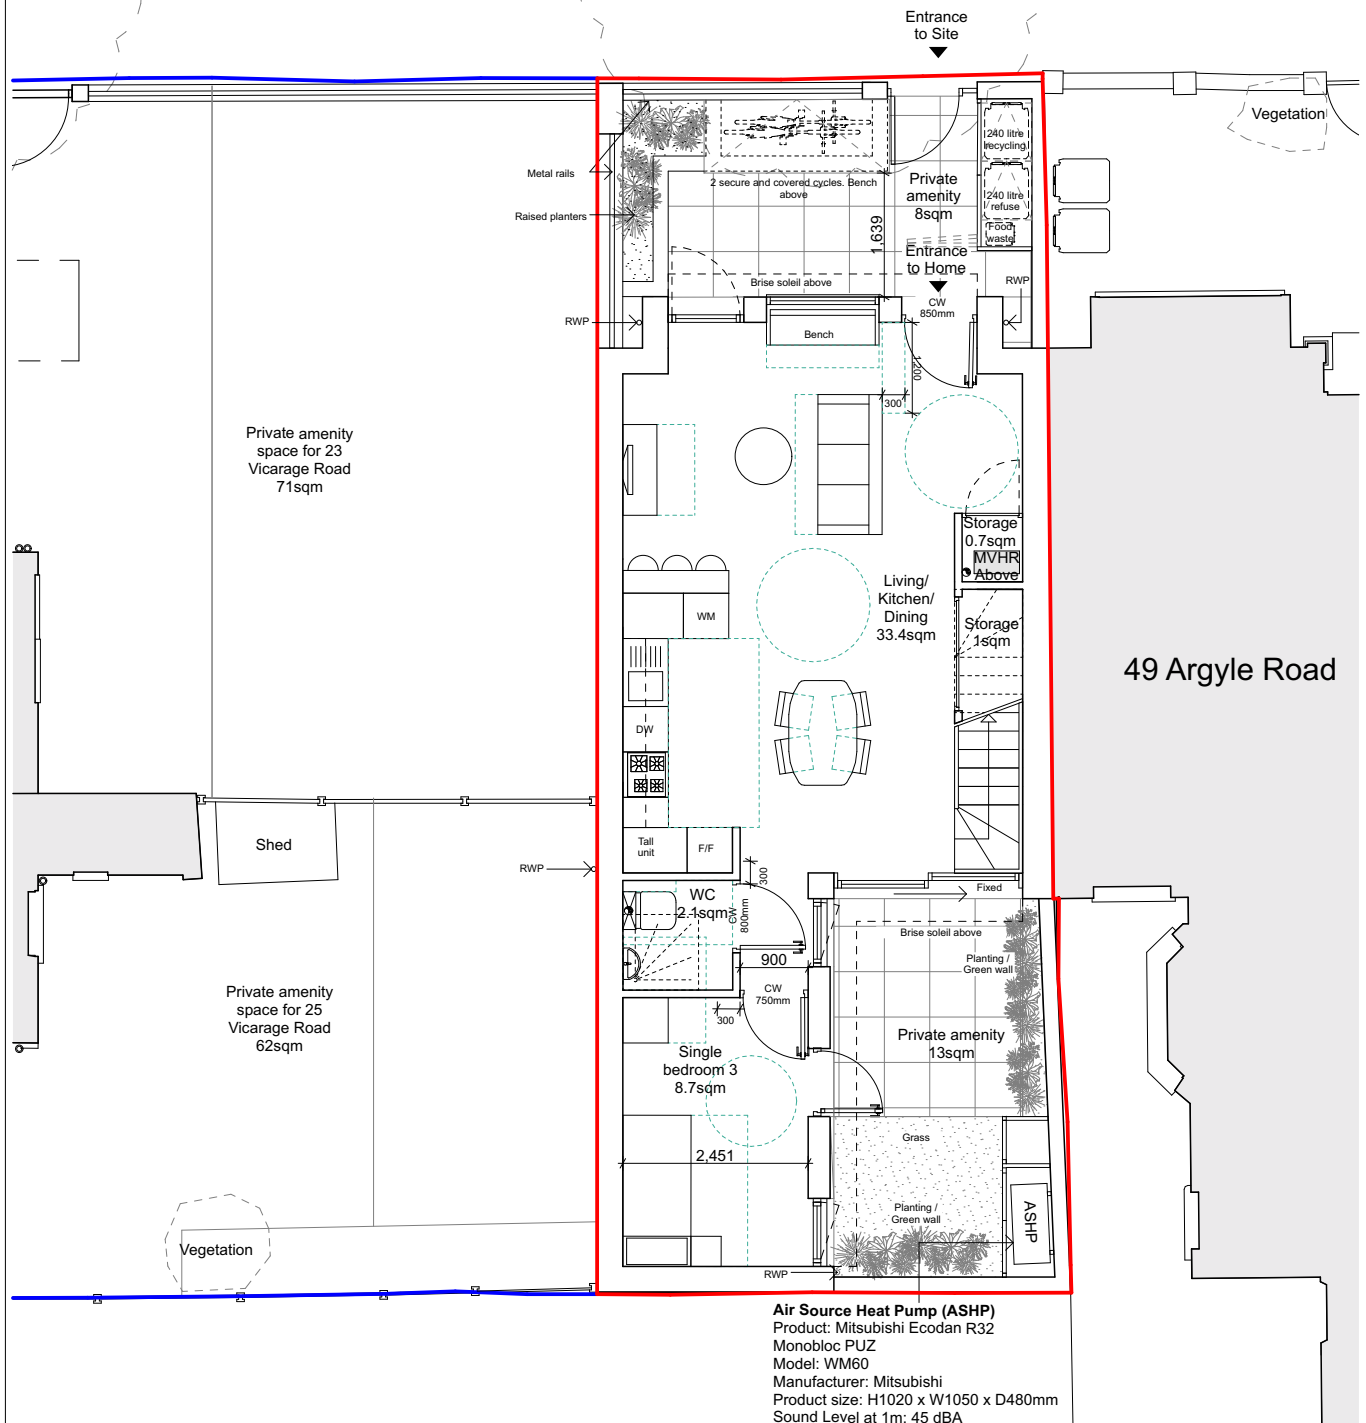

Housing standards - 3 bedrooms, 4 people			*As per National
Area	Proposed	Min standards*	Housing Standards,
GIA	85.3sqm	84sqm	London Plan's
Double bedroom 1	13.4sqm	11.5sqm	Housing SPG and
Single bedroom 2	9.2sqm	7.5sqm	Haringey Waste
Single bedroom 3	8.7sqm	7.5sqm	Standards
Storage	2.7sqm	2.5sqm	
Private amenity	21sqm	7sqm	
Cycle spaces	2	2	
Refuse - recycling	240litre	240litre	
Refuse - general	240litre	240litre	
Refuse - food waste	std. caddy	std. caddy	

*As per National Housing Standards, London Plan, London Plan's Housing SPG and Haringey Waste Standards

Satish Jassal Architects

19 Wharfedale Road
London
N1 9SB
contact@satishjassal.co.uk
Tel: 0207 837 4511

Job Title

Land rear of 23/25 Vicarage Road

Haringey
London
N17 0BB

Drawing Name

Proposed ground floor plan

Drawing Status

Planning

Drawn by

RR

Date
14 08 23

Checked by

SJ

Date
14.08.23

Drawing Scale

1:100 @A4

Layout ID

Status


Revision

193-008-GA-PLN

P2

 Planning boundary

☐ Same ownership

 

General notes

All illustrated material is subject to copyright. Unless otherwise agreed in writing, all rights to use this document are subject to payment of Architect's charges.