
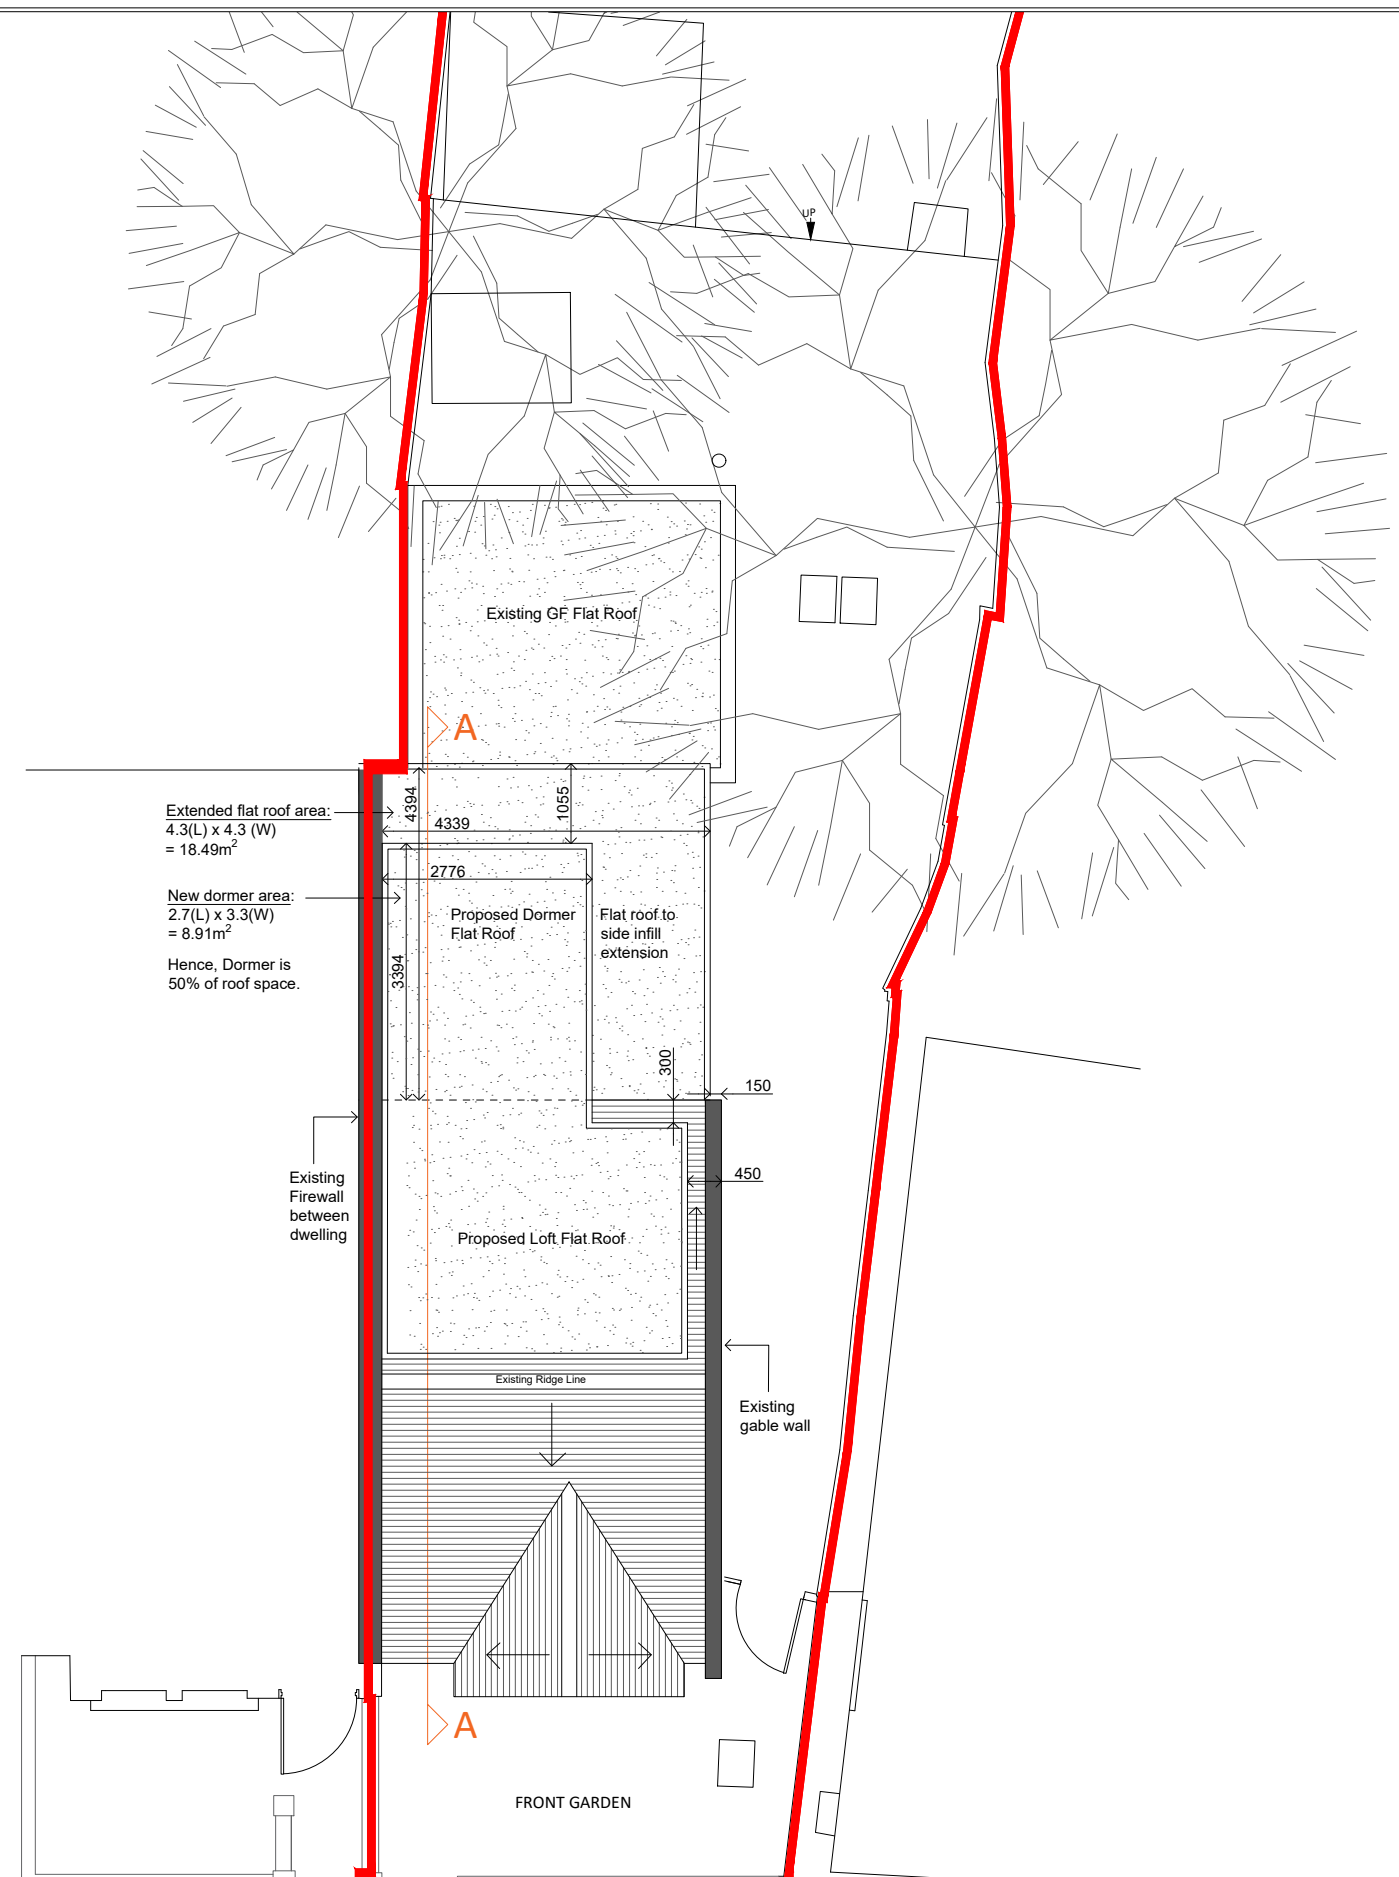


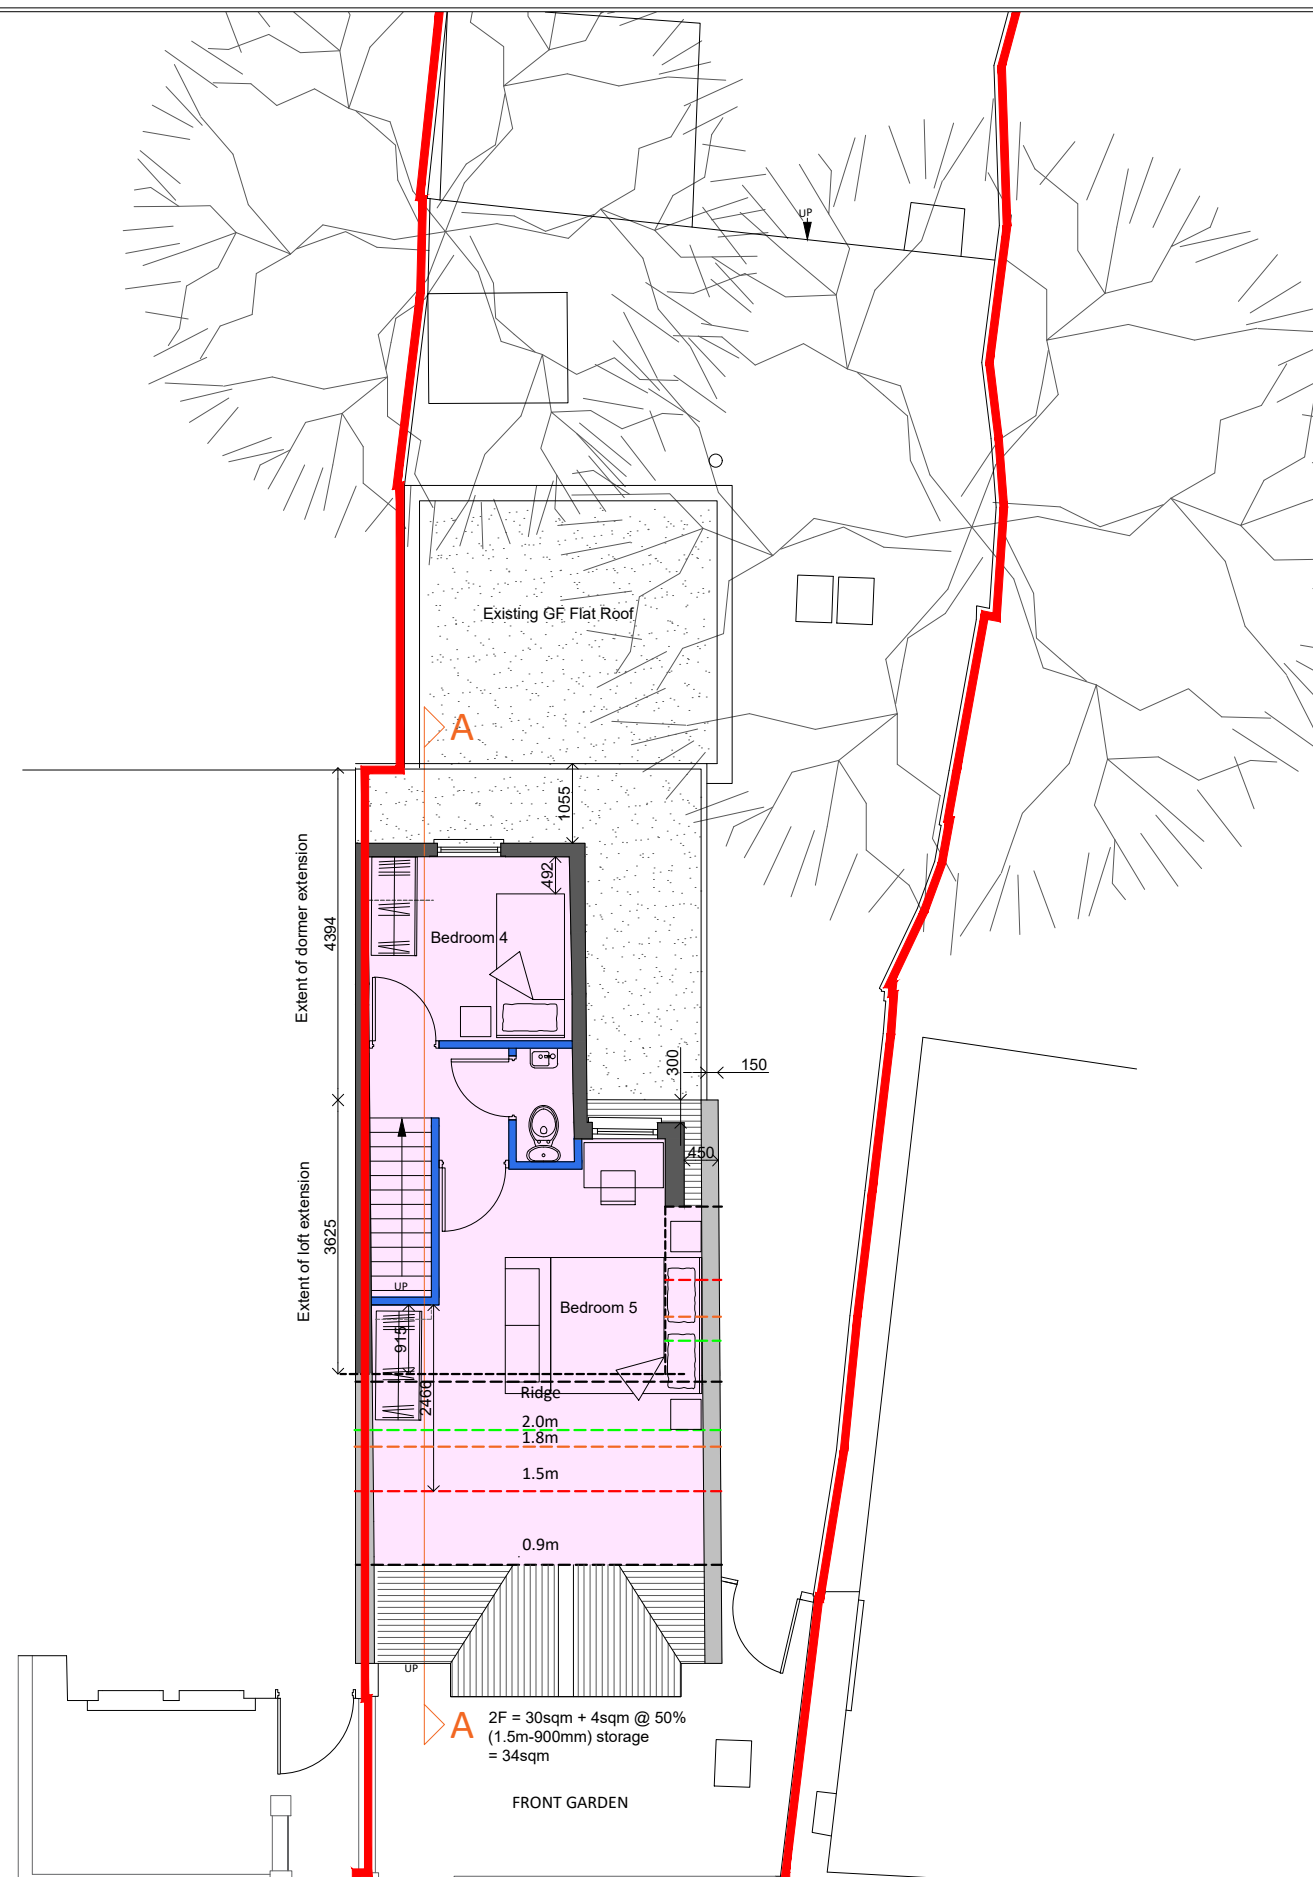


GENERAL NOTES:


USE FIGURED DIMENSIONS ONLY.
DO NOT SCALE OFF DRAWINGS.
ALL DIMENSIONS ARE TO BE CHECKED ON SITE.
INCONSISTENCIES ARE TO BE REPORTED TO
OATEN ARCHITECTS IMMEDIATELY.

COPYRIGHT OF OATEN ARCHITECTS LTD.

NOTES:

 

1:100

 

REV.:	DATE:	DESCRIPTION:
A	25/05/23	Layout amended
B	06/09/23	Dormer reduced to 50% roof space



OATEN ARCHITECTS

Oaten Architects Ltd,
33 West Street, Hastings, East Sussex, TN34 3AN
T 01424 256476
E office@oatenarchitects.com
W www.oatenarchitects.com

PROJECT:
130 Manor Road, London N17 OJE

STAGE: Planning	CLIENT: BMR London Ltd
--------------------	---------------------------

SCALE:
1:100 @ A3

DRAWN BY - DATE:
DS - Jan 2023
CHECKED BY:
RO

DRAWING TITLE:
Proposed 2F and
Roof Plans

DRAWING NO: REV NO:

22.1336 / 104 B