


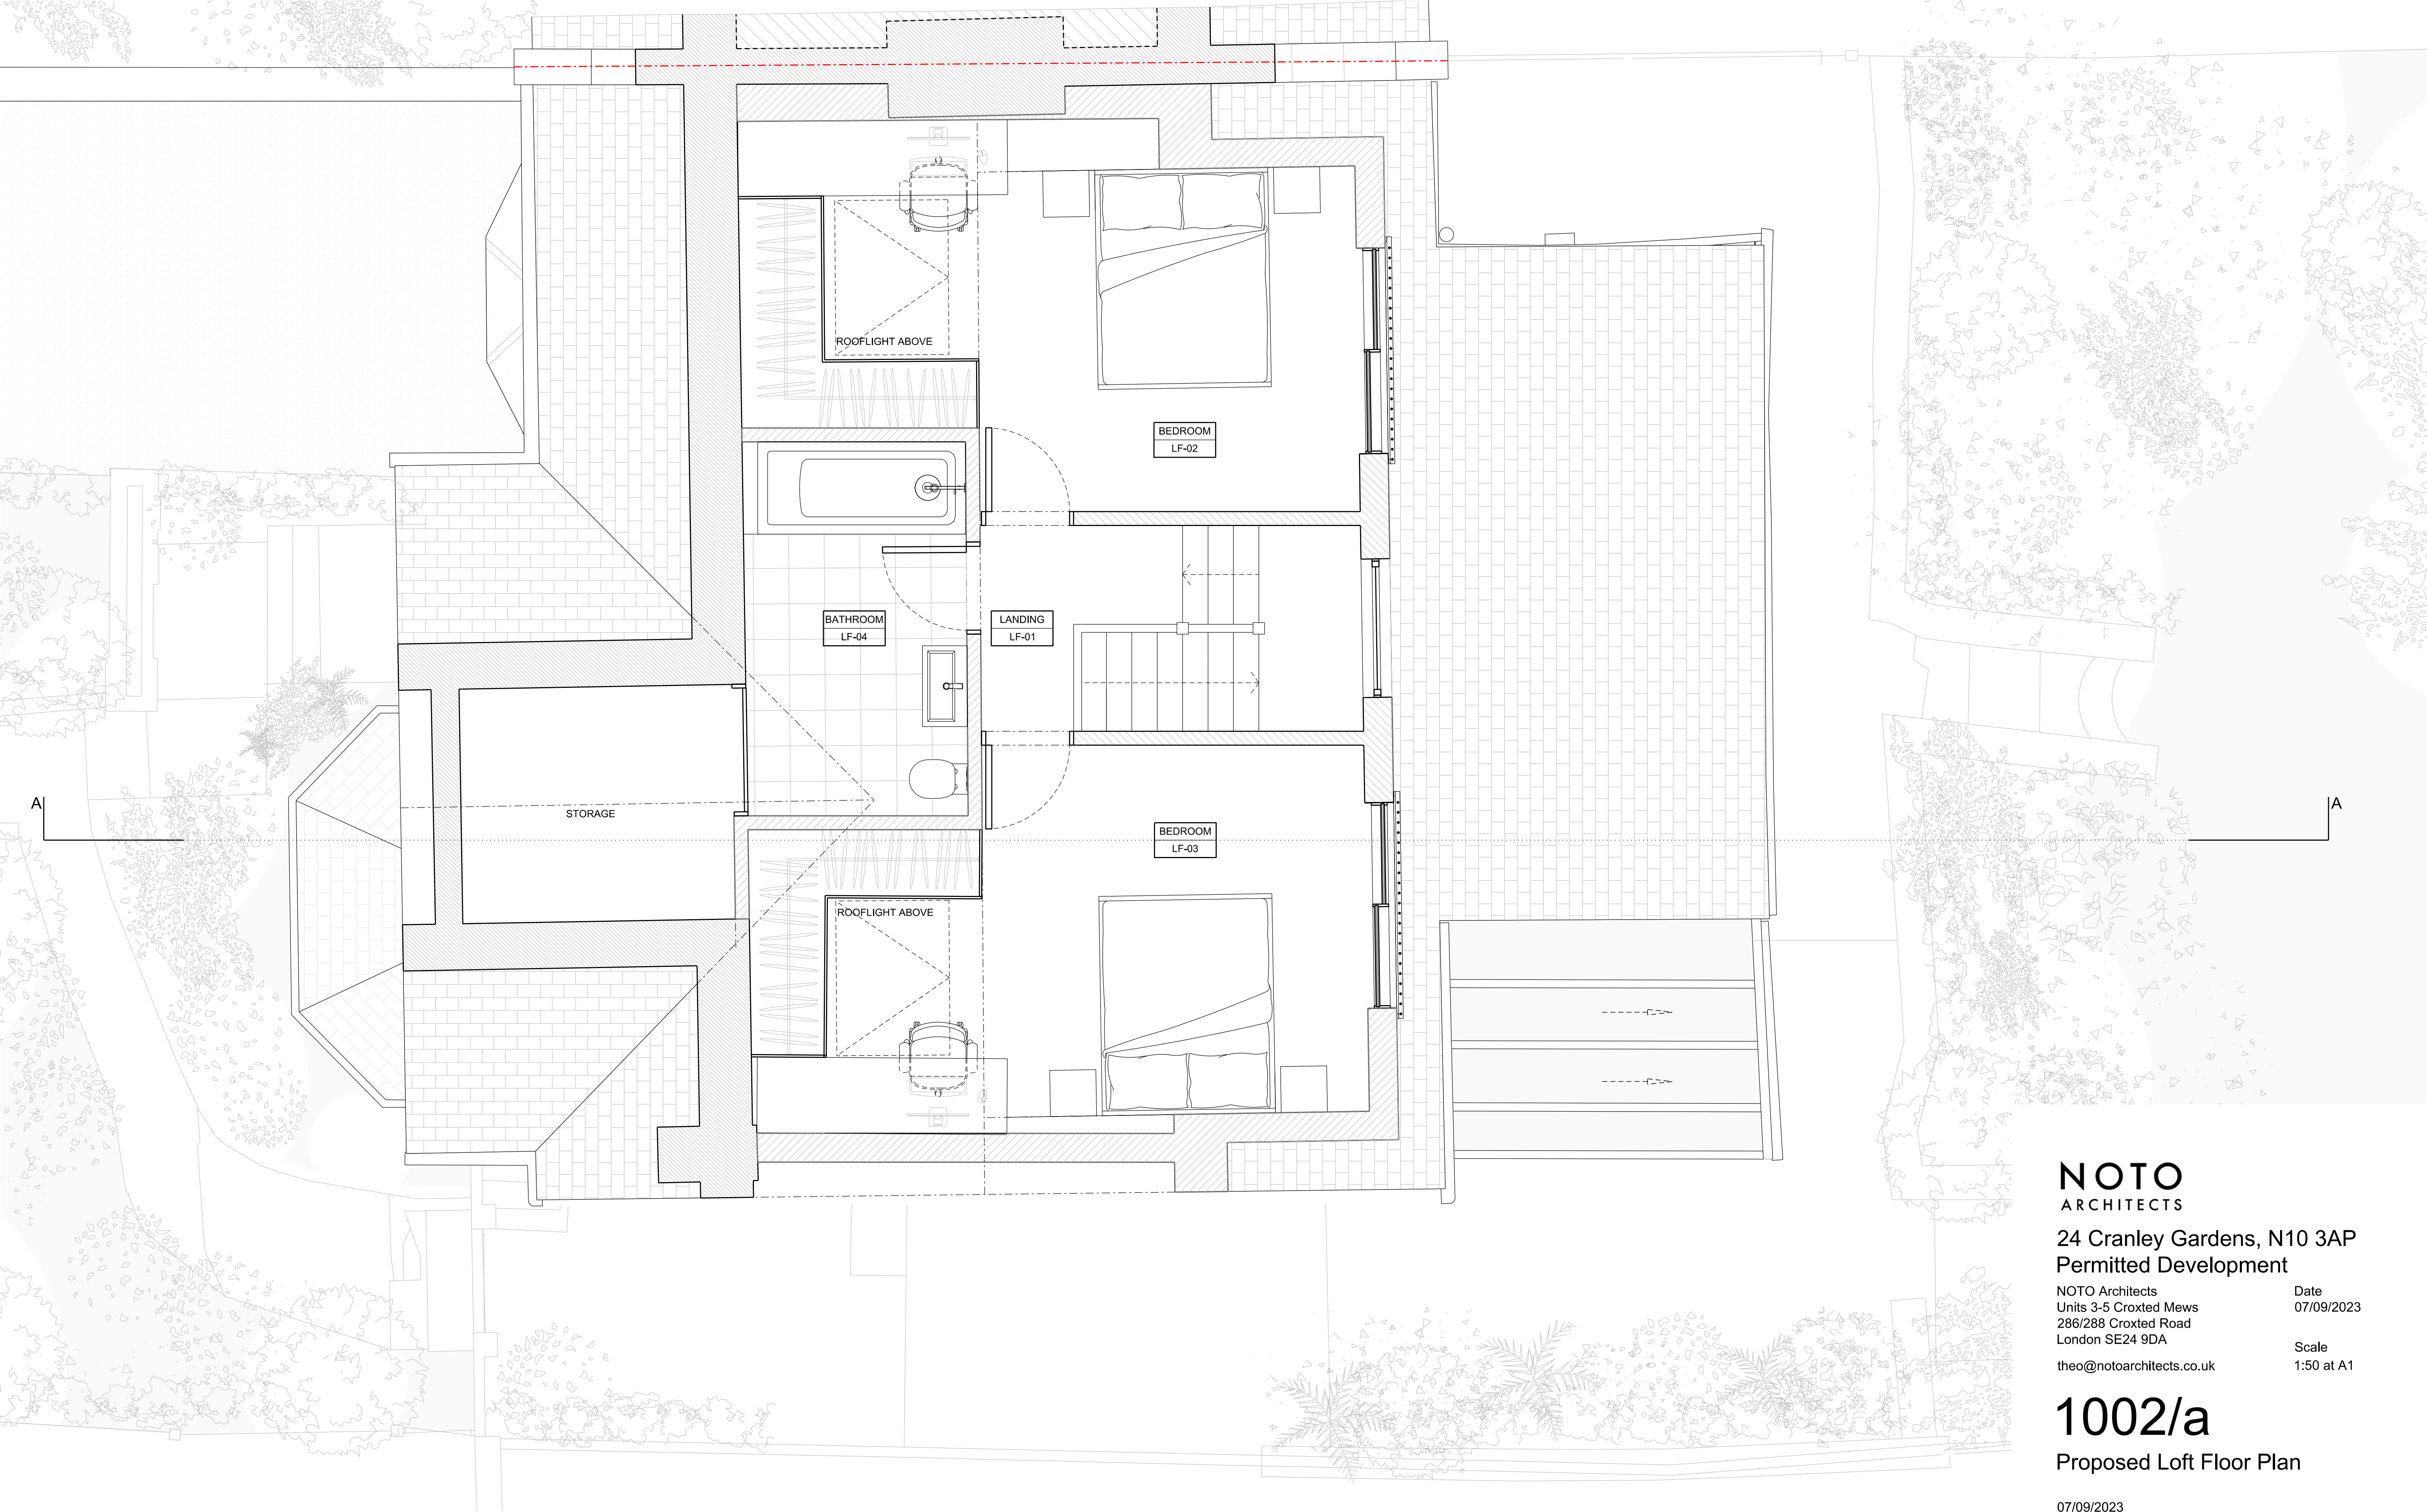

NOTO
ARCHITECTS

24 Cranley Gardens, N10 3AP
Permitted Development

NOTO Architects Units 3-5 Croxted Mews 286/288 Croxted Road London SE24 9DA theo@notoarchitects.co.uk	Date 07/09/2023 Scale 1:50 at A1
---	---

1002/a
Proposed Loft Floor Plan

07/09/2023
Permitted development

This drawing is prepared solely for design and planning submission purposes. It is not intended for Building Regulations or Construction purposes.
Limited Company Registered in England & Wales
No.11863662 Registered office as above
This drawing is protected by Copyright

