





Proposed
Front Elevation 1:100


OBSCURED GLASS WINDOW.
OPENABLE PART TO BE 1.7mtr
HIGH FROM FLOOR LEVEL

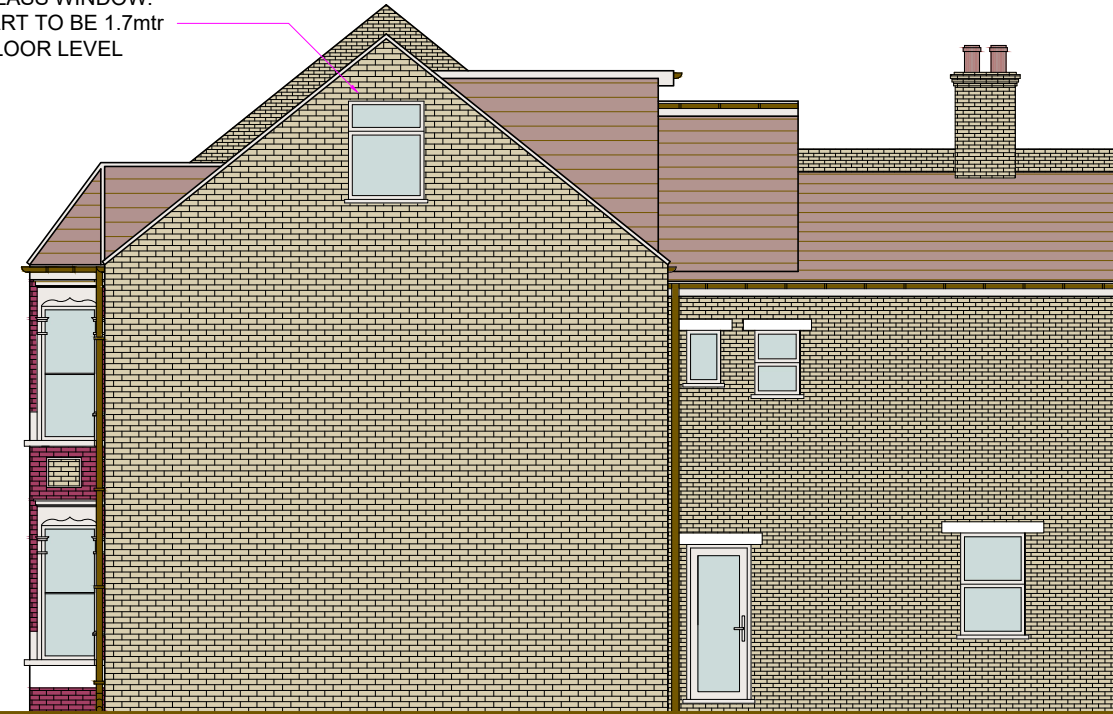

Proposed
Side Elevation (1):100

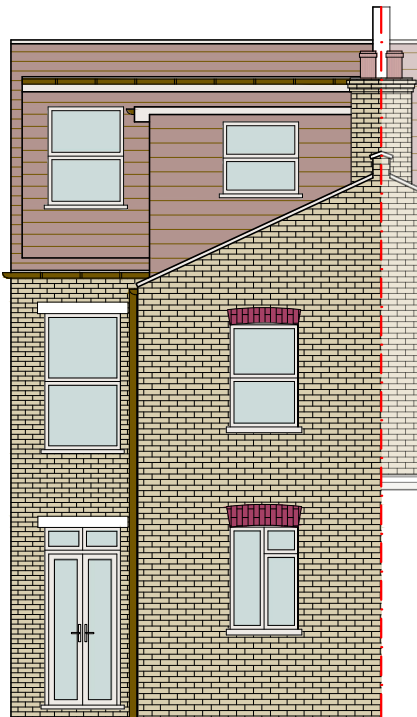


Proposed
Rear Elevation 1:100

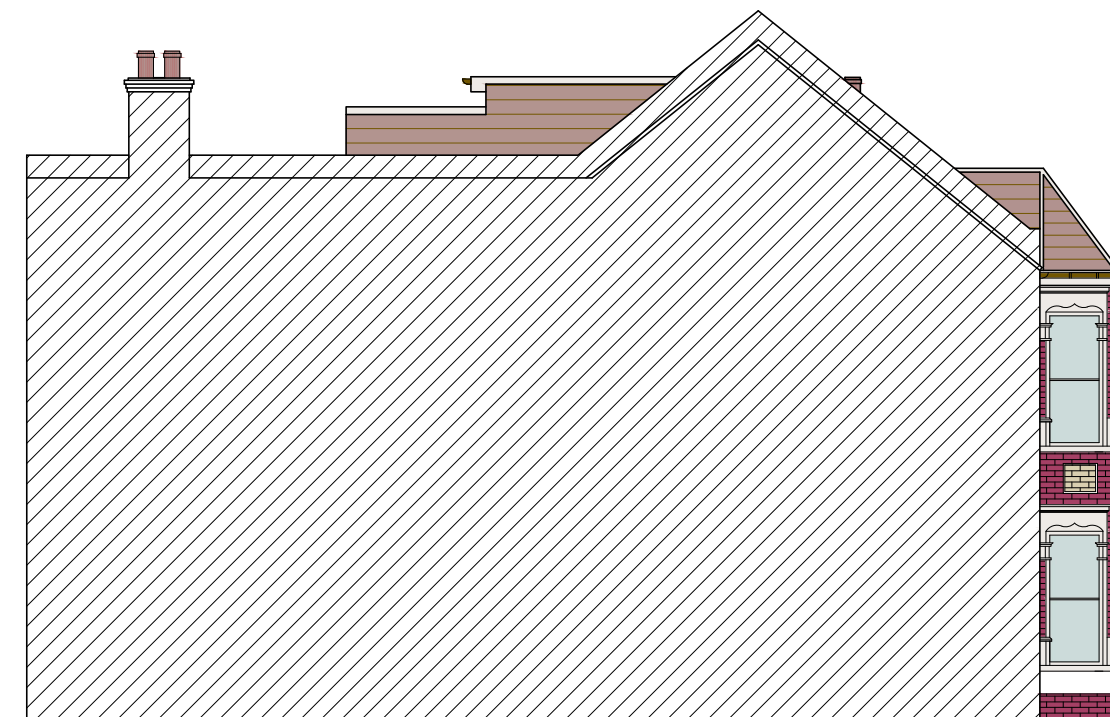

Proposed
Flank Elevation (2):100

Proposed Elevations
Proposed Loft Conversion

SCALE 1:100@A3

 

Project : Proposed Loft Conversion
Address : 76 RUTLAND GARDENS
LONDON
N4 1JR

Drawing no : 76_RG_PD_07
Issue :
Date : 10/04/23

V
VIRTUE
ARCHITECTURE

A	10.04.23	DA ISSUE	BL
		AMENDMENT	BY