


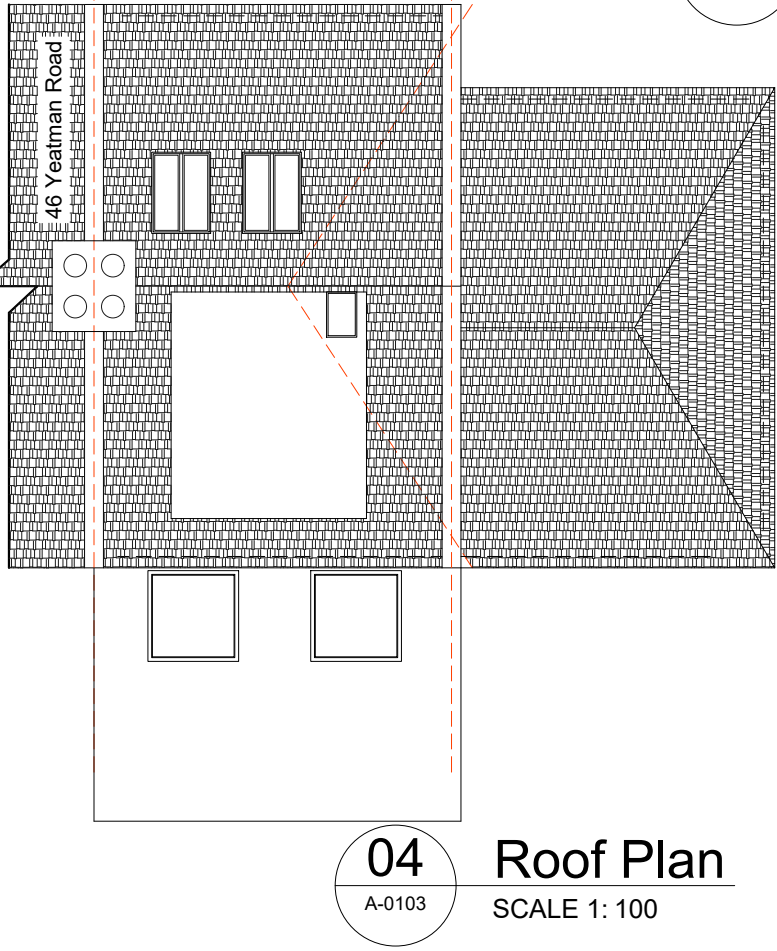
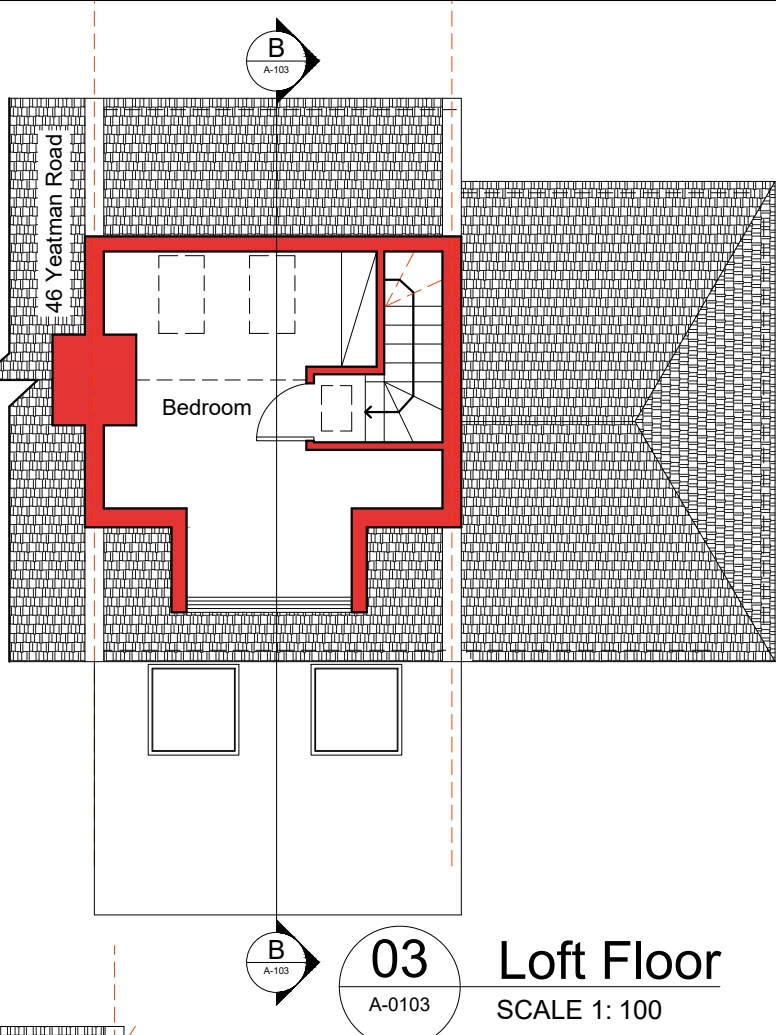
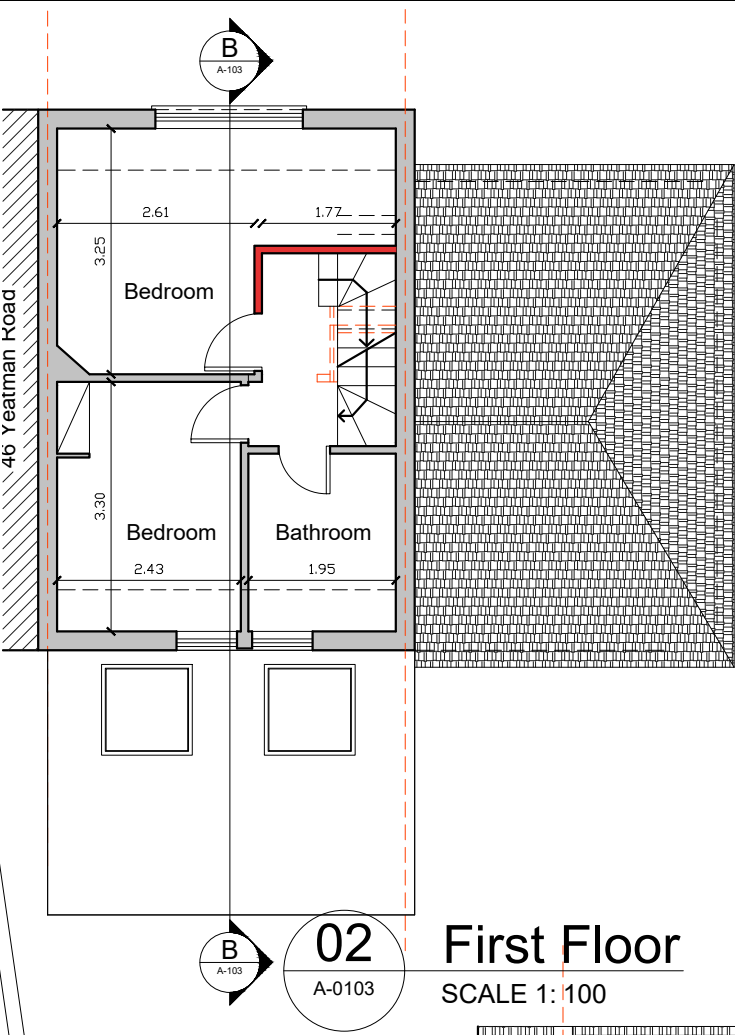


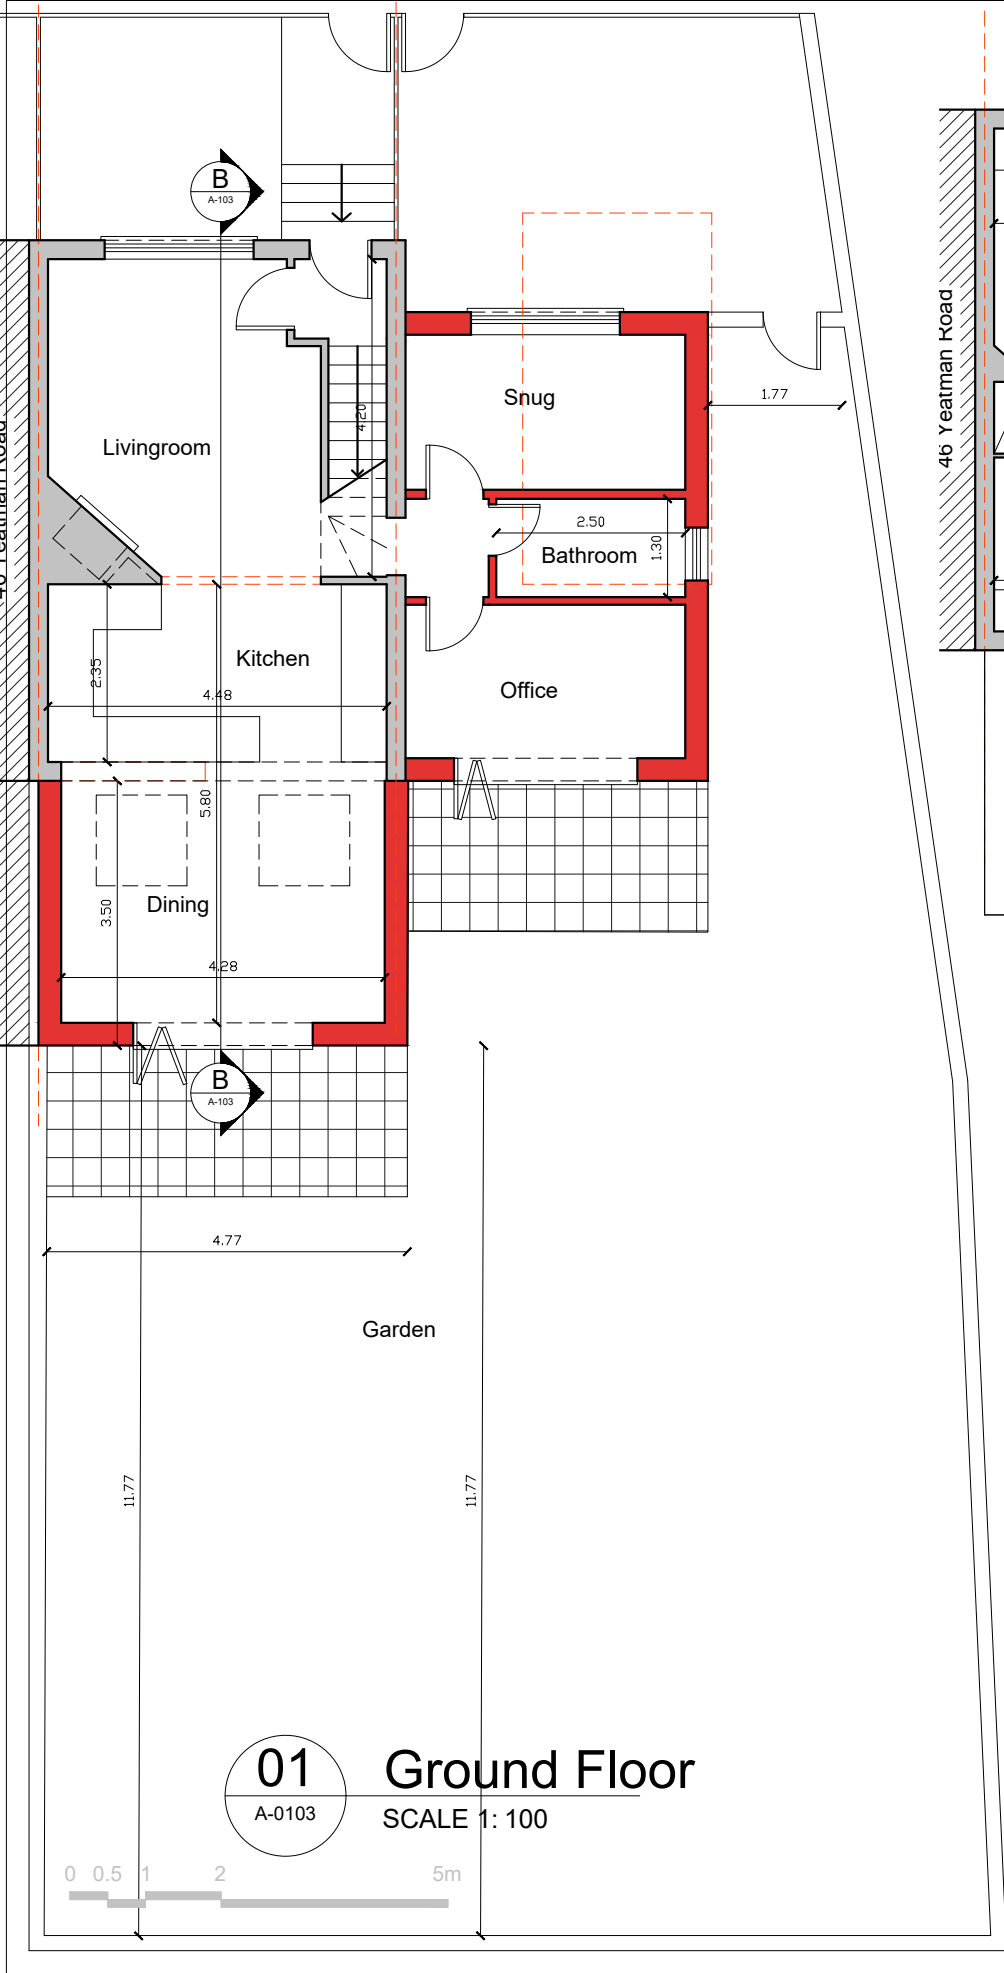

SAFETY, HEALTH AND ENVIRONMENTAL INFORMATION					
In addition to the hazards/risks normally associated with the types of work detailed on this drawing, note the following:					
CONSTRUCTION					
MAINTENANCE/CLEANING					
DECOMMISSIONING/DEMOLITION					
Drawings are for review					

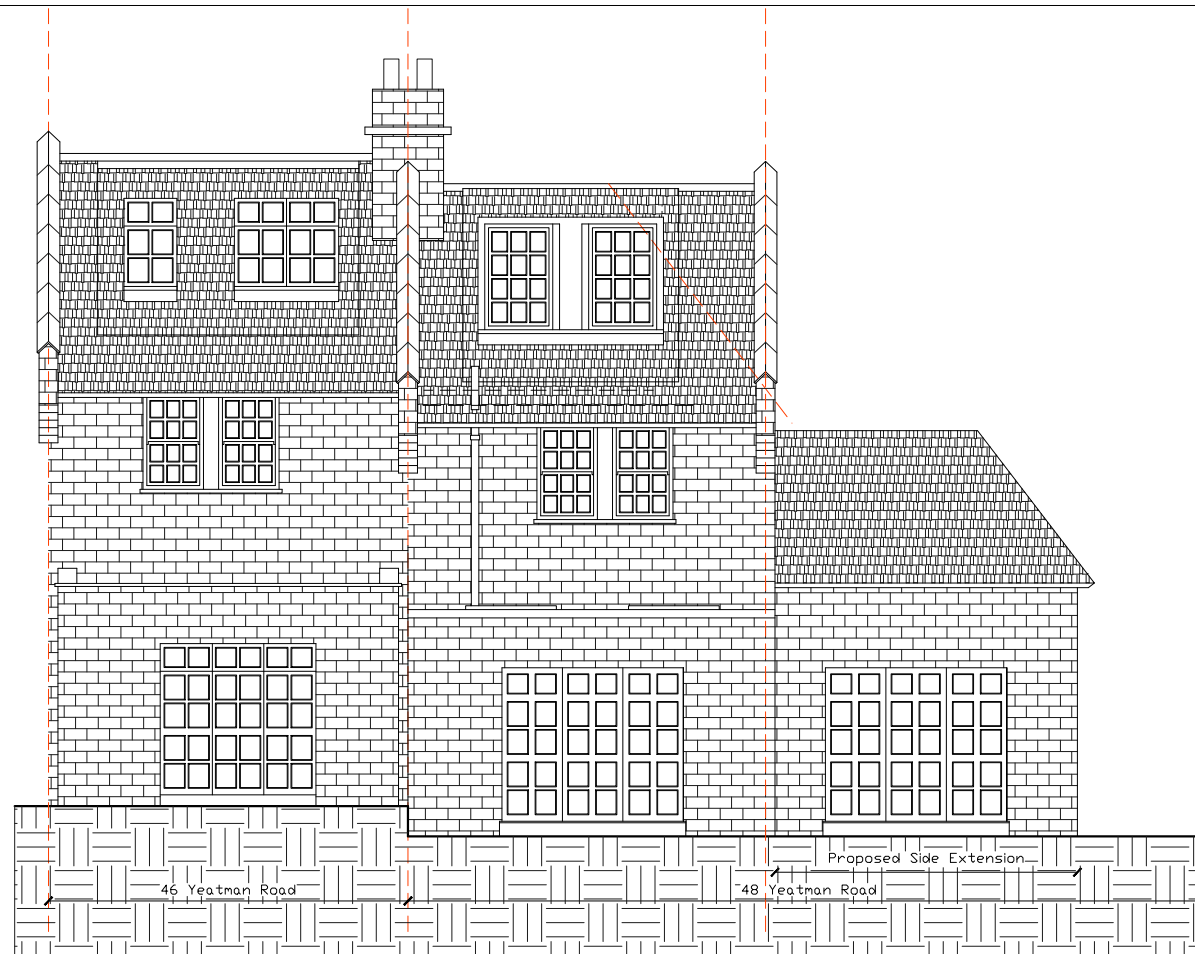

02 Rear Elevation
A-0104 SCALE 1: 100

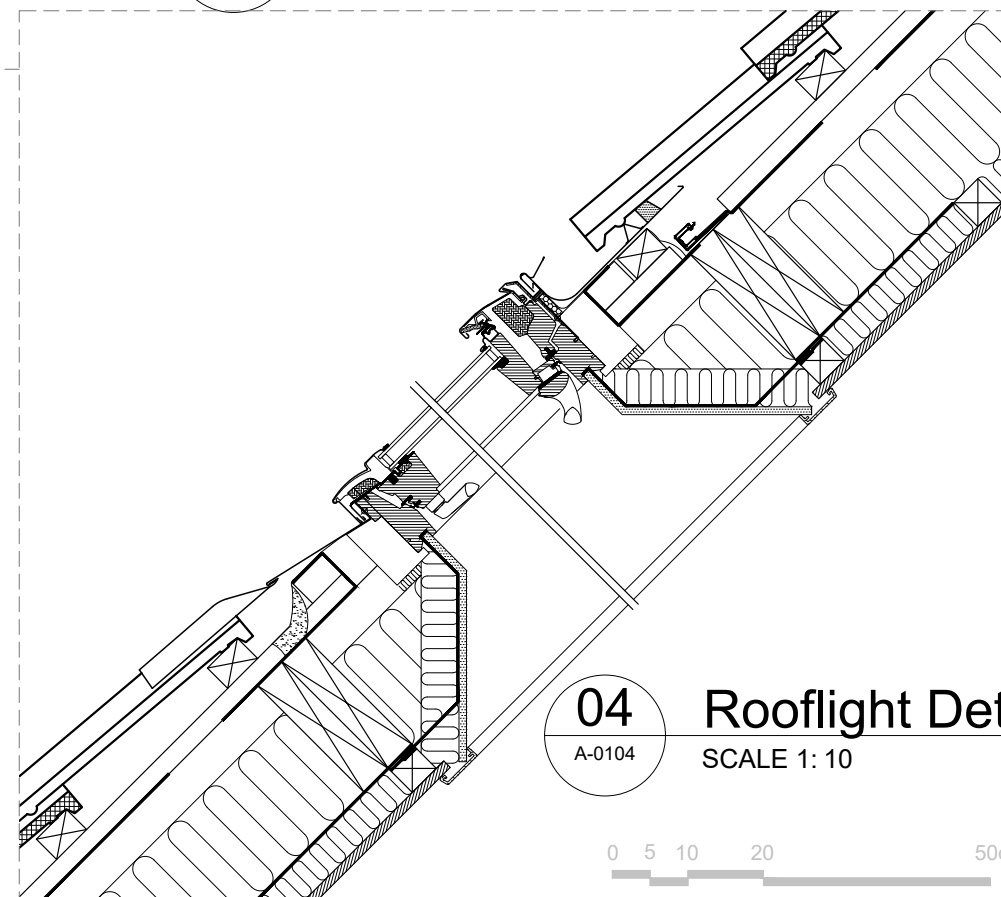

04 Rooflight Detail

[illegible]