



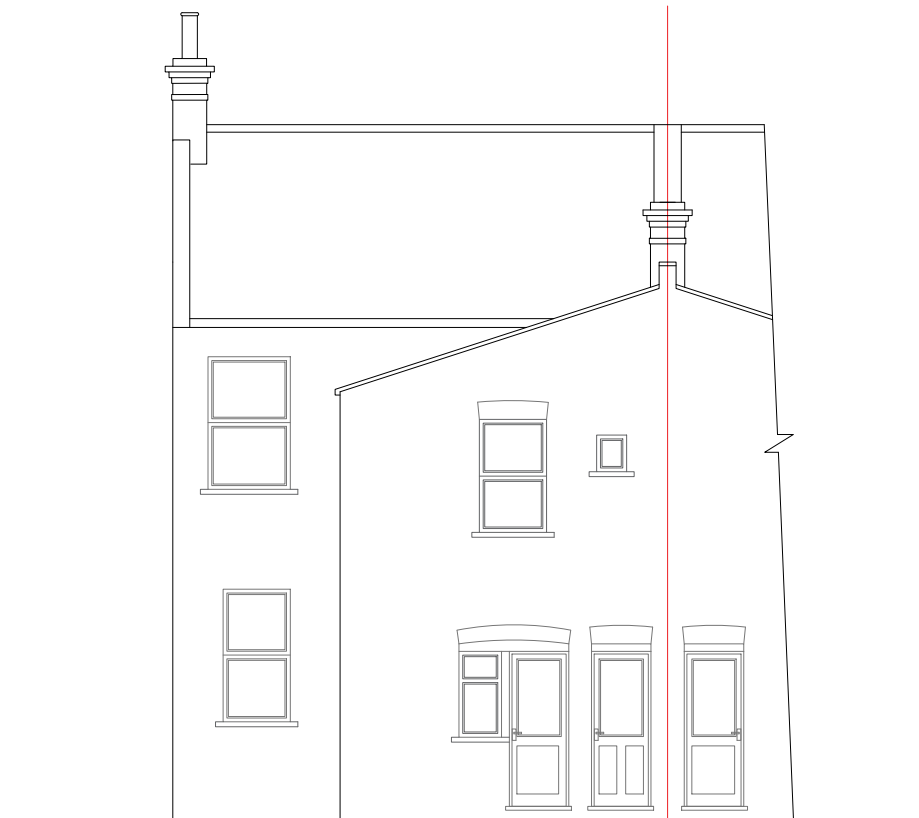

EXISTING REAR ELEVATION

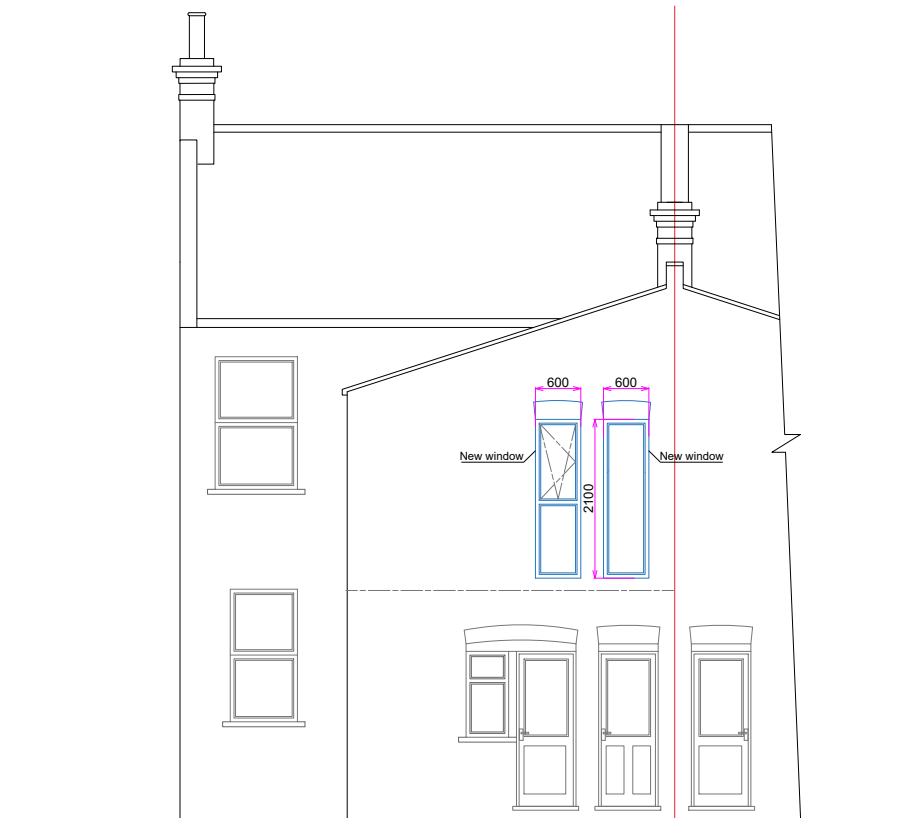

PROPOSED REAR ELEVATION

TITLE: REPLACEMENT WINDOWS

NAME : MISS
ADDRESS : 58A, Marlborough Road
LONDON
N22 8NN

Notes:
• This Drawing is Copyright of CET ARCH DESIGN and may not be reproduced or copied, in whole or in part, without express permission.
• Contractor/Builder to check all dimension on site, Before commencement of any works. Figured dimension only to be used.
• All work shall comply with the latest Building Regulations & be to the satisfaction of the L. Authority.
• Materials shall be suitable for the purpose for which they are used & the quality shall not be lower than that defined in the relevant British standard.

Drg No : CET/23/MARL/PL00

Scale : 1:100

Drwn By: M.T

Date : 16.04.2023

Page : 2 OF 2

CET ArchDesign

