




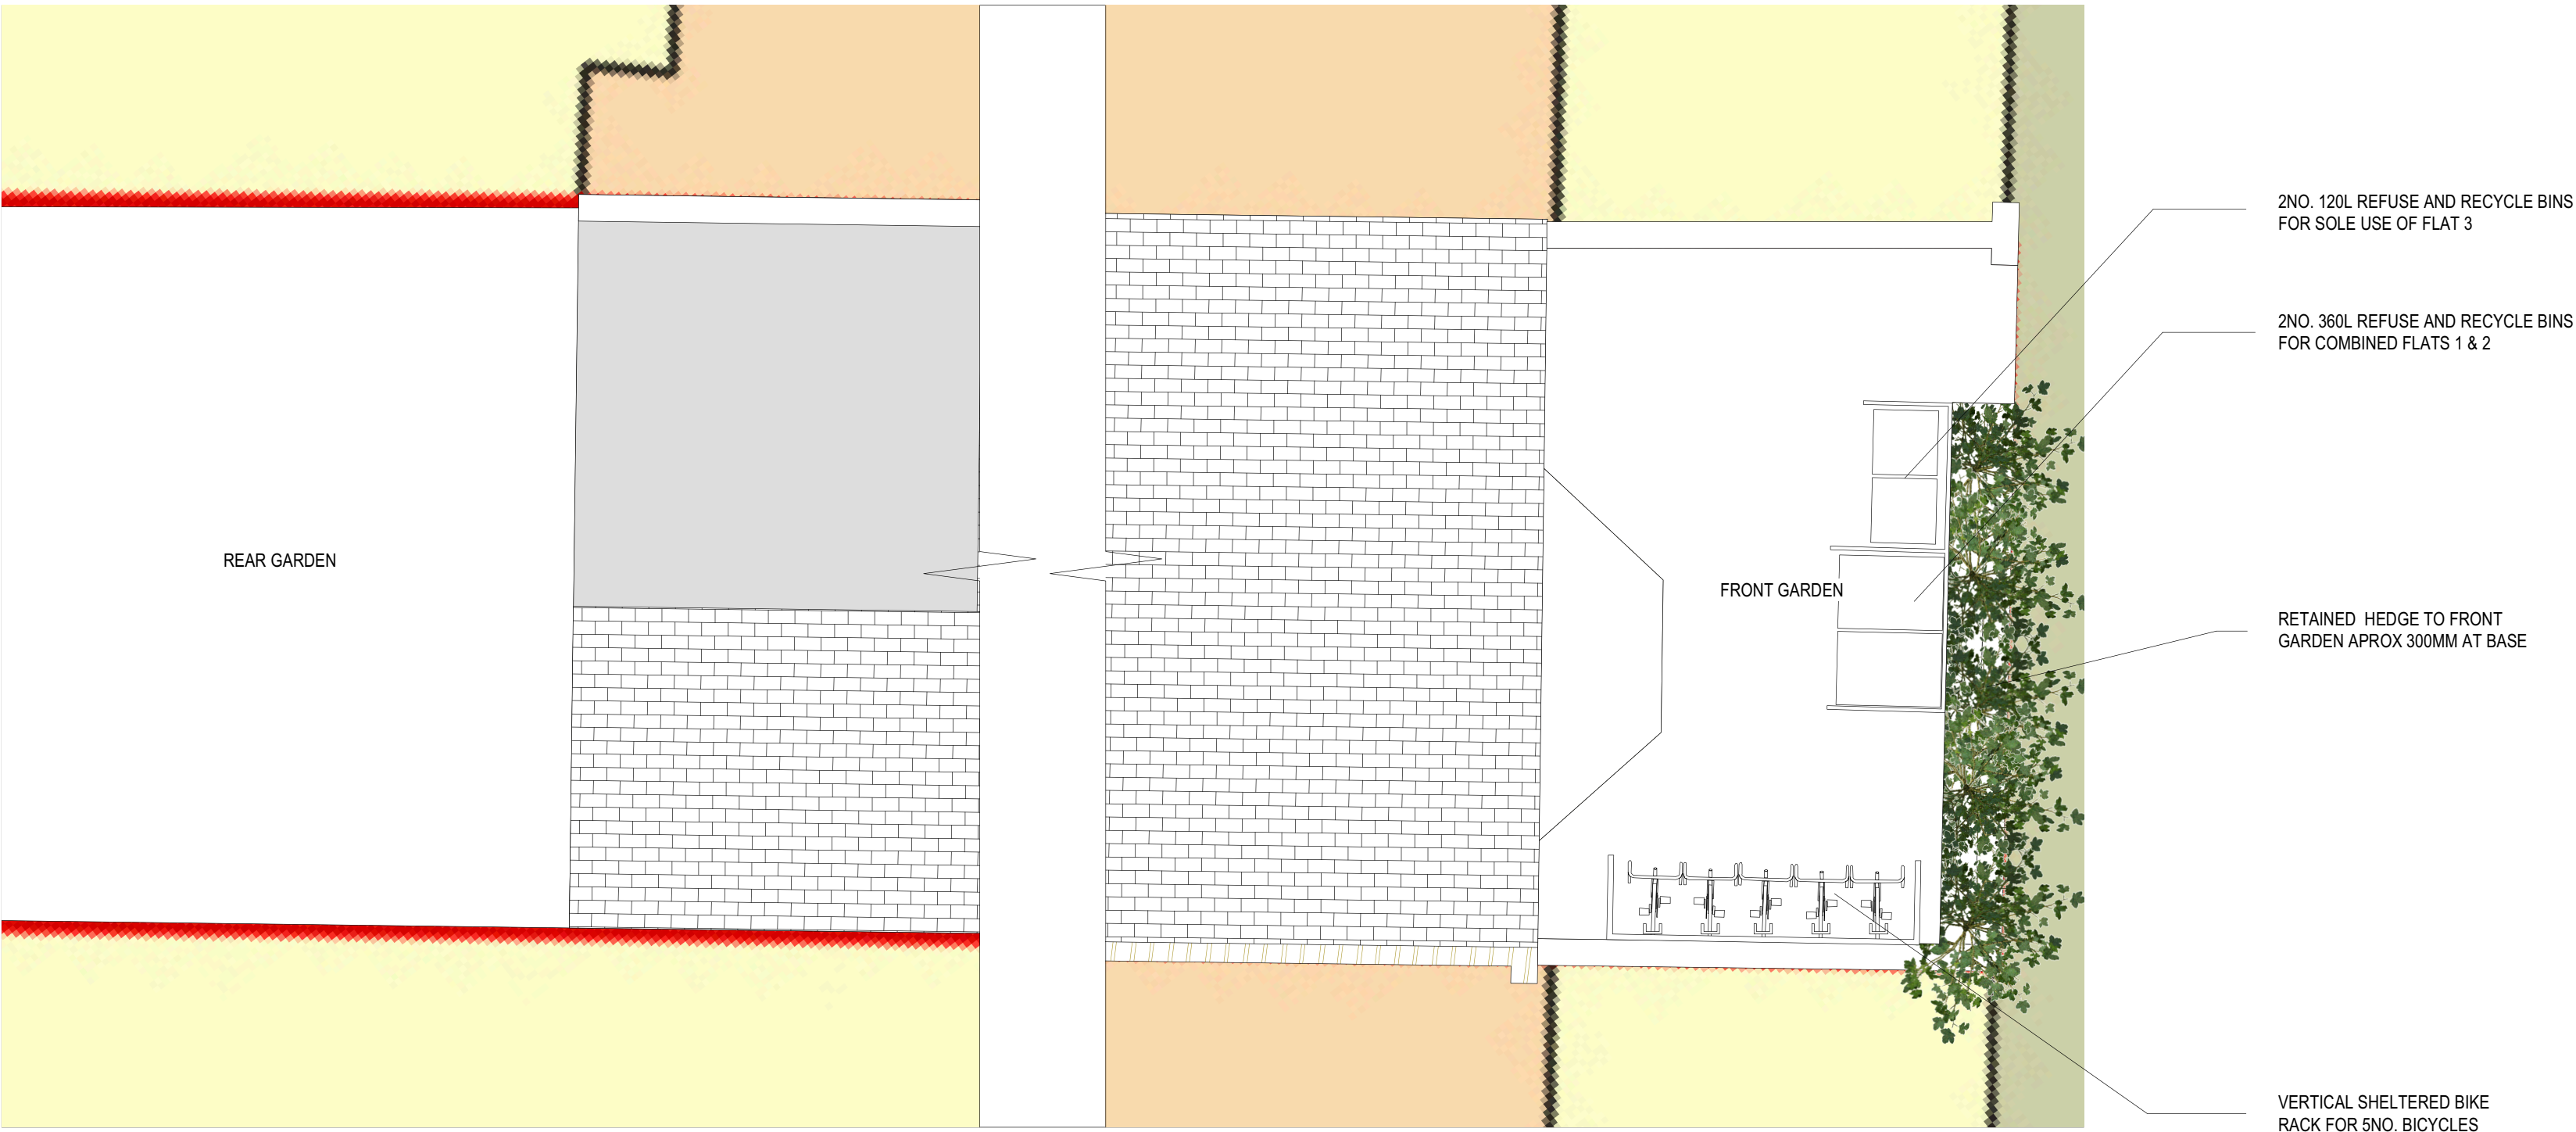


PARTIAL SITE PLAN OF FRONT & REAR GARDENS

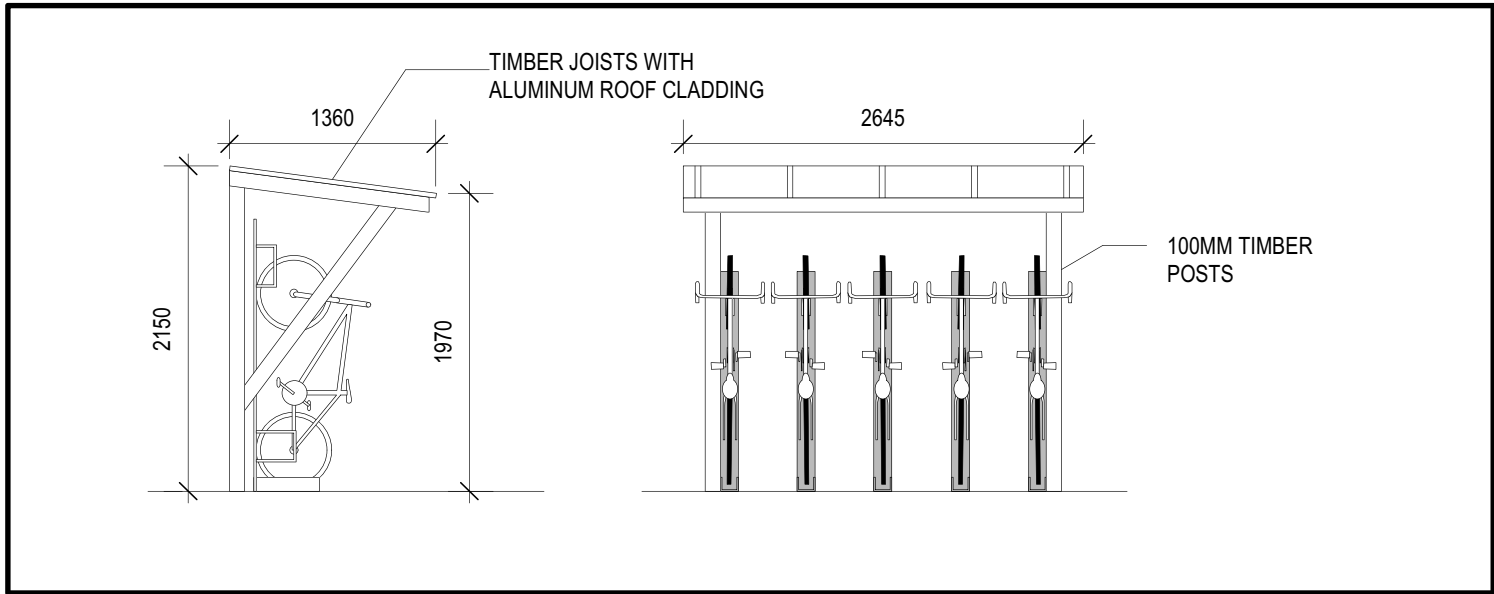

SECURE BICYCLE SHELTER

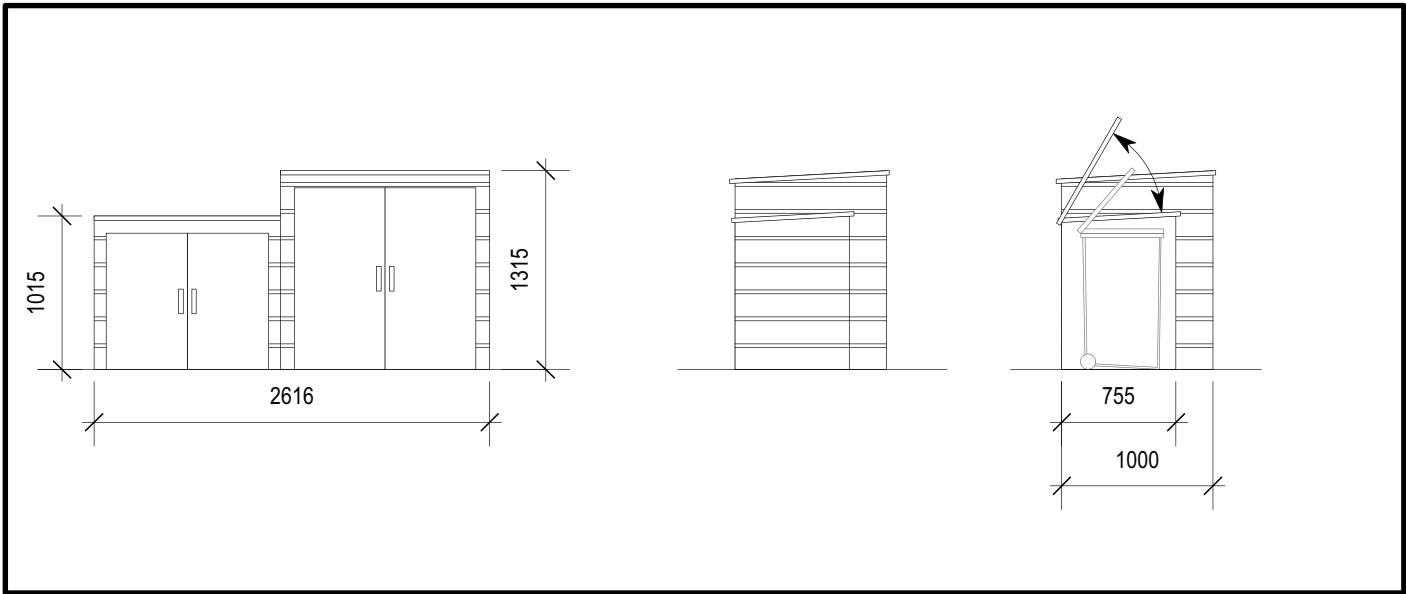

SECURE BICYCLE SHELTER

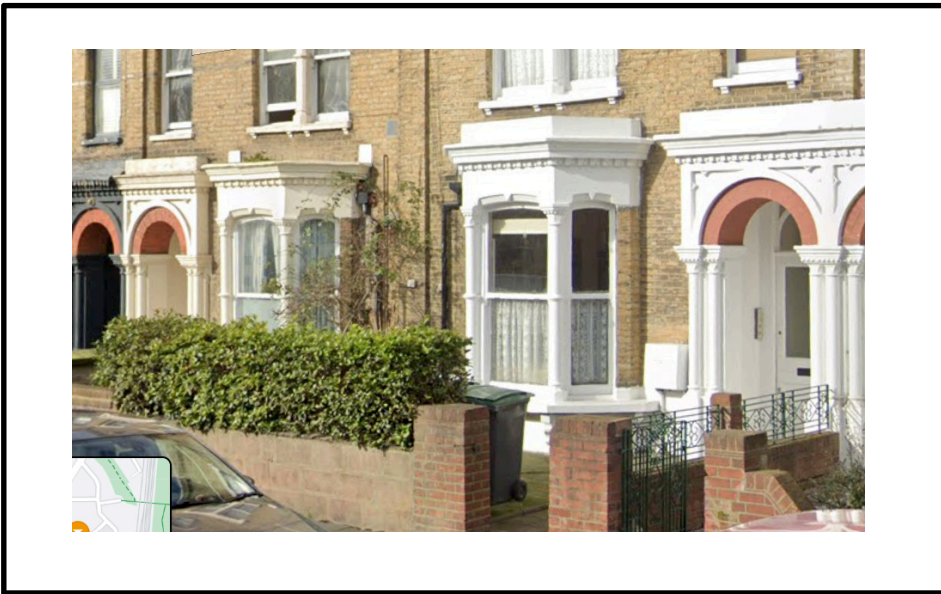

NOTES:
It is the owner's responsibility to ensure that all relevant notices are issued in accordance with the Party Wall Act 1996.

The contractor is to check all dimensions on site prior to the commencement of works.

All designs, connections, workmanship, fixings or assemblies to comply with the current building Regulations, relevant British Standards, Codes of Practice and Manufacturers recommendations etc.

Project Title:
GROUND FLOOR REAR EXTENSION, AND CONVERSION FROM 5NO. S/C FLATS TO 3NO. S/C FLATS

Project Address:
33 UPPER TOLLINGTON PARK, LONDON, N4 4DD

Dwg Title	PROPOSED REFUSE AND CYCLE STORAGE	
Scale @ A1	1:50	Client: DINGLIS PROPERTIES LTD
Date	AUGUST 2023	
Dwg No.	U01/2020/PP/05	Rev: A



1:50@ A1

