



SITE LOCATION
(Scale 1:50000)

Reproduced by permission of Ordnance
Survey on behalf of the Controller of His
Majesty's Stationery Office
All rights reserved. © Crown Copyright
licence no. 100047947

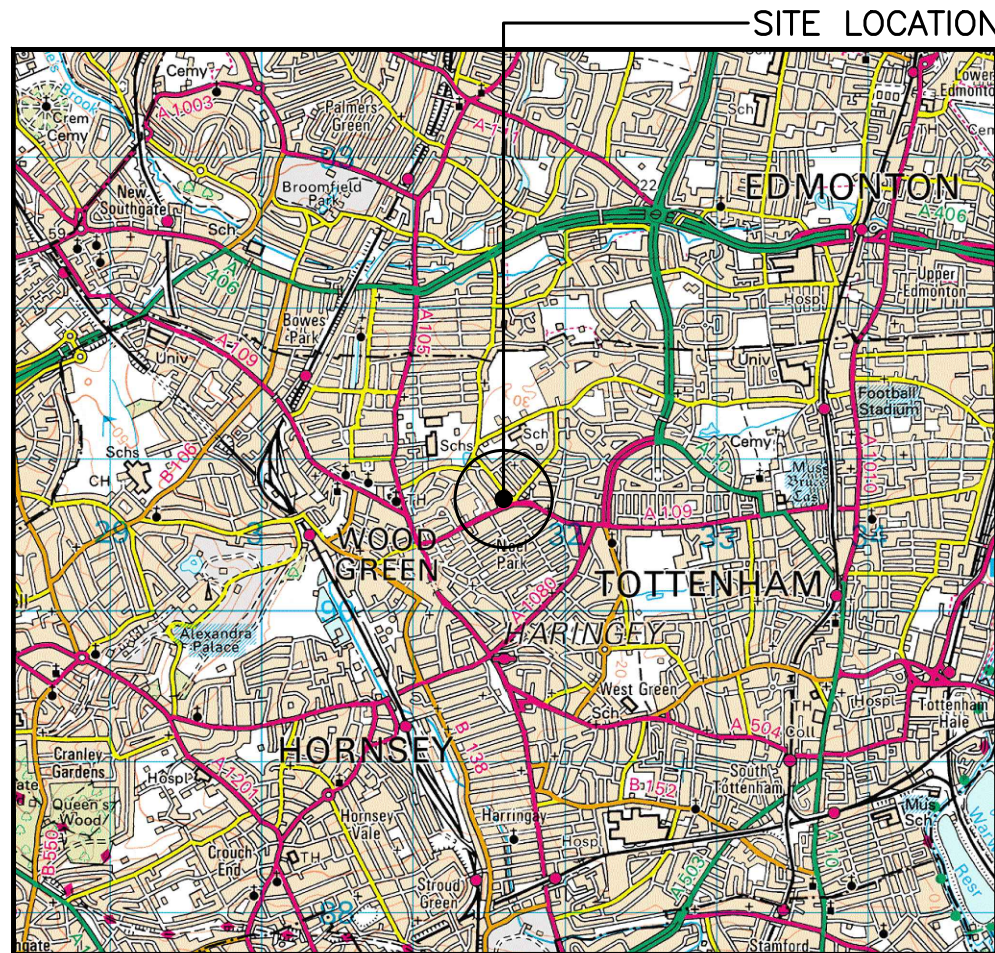


SITE PHOTOGRAPH

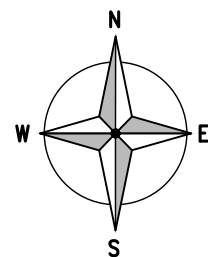

← = Right of Access
← = Public Access Route

1907 00


1906 00

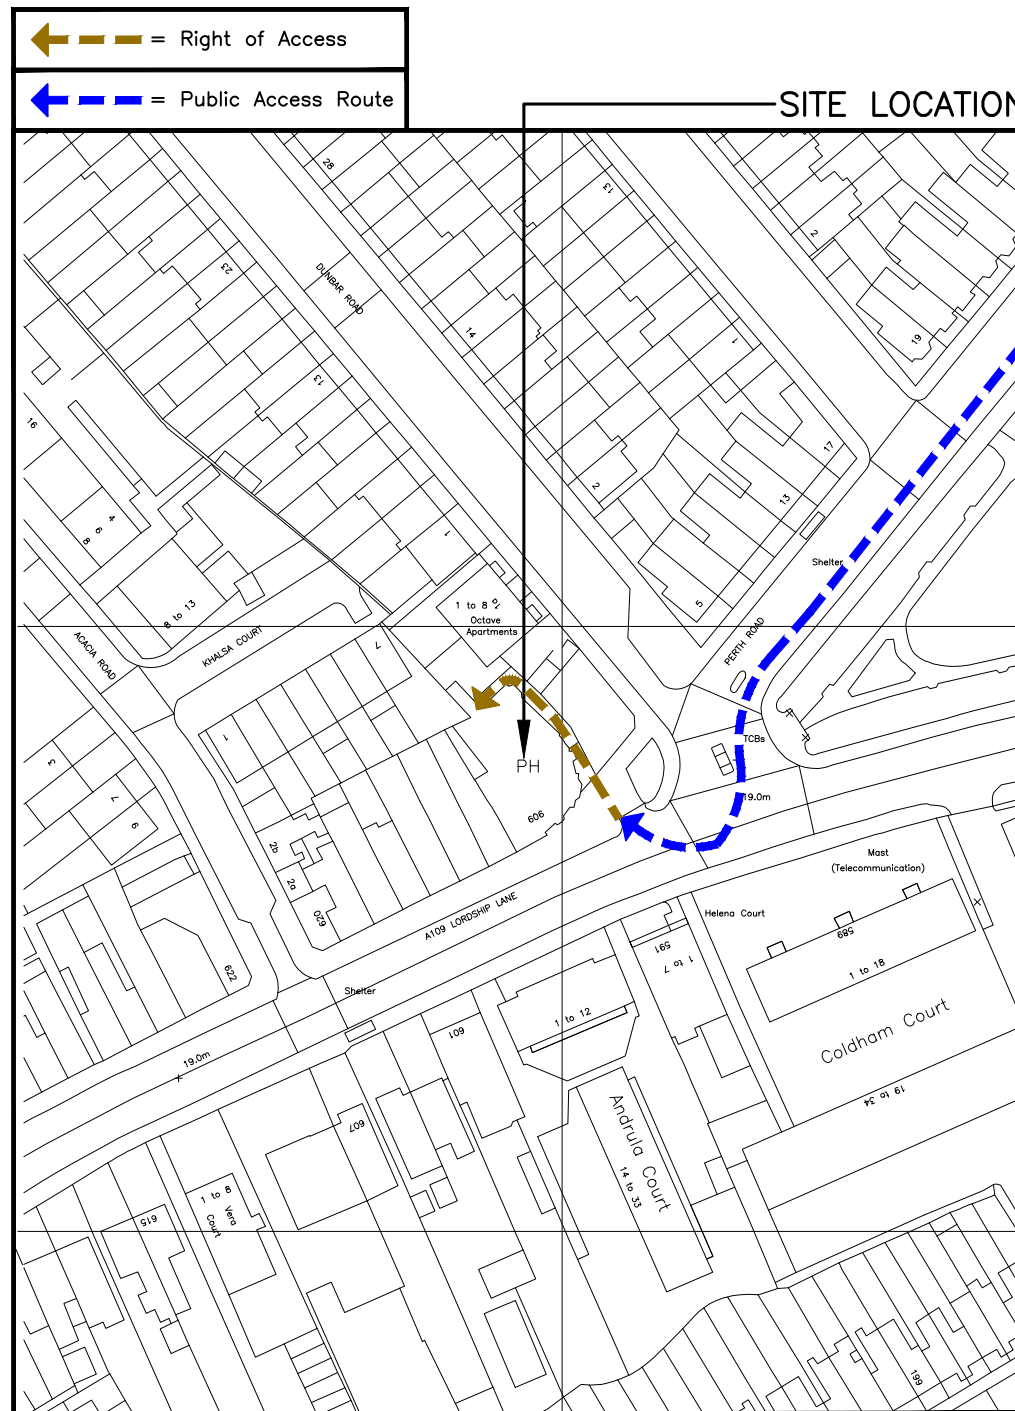

5316 00

DETAILED SITE LOCATION
(Scale 1:1250)

Reproduced by permission of Ordnance
Survey on behalf of the Controller of
His Majesty's Stationery Office
All rights reserved. © Crown Copyright
licence no. 100047947

 

ORIGINAL SCALE AT A3 – 1:1250

ALL DIMENSIONS IN METRES


ALL DIMENSIONS ARE IN mm UNLESS NOTED OTHERWISE

N.G.R | E: 531593 N: 190674

DIRECTIONS TO SITE:
EXIT THE M25 CLOCKWISE AT JUNCTION 25.
AT THE ROUNDABOUT TAKE THE THIRD EXIT
ONTO THE A10 GREAT CAMBRIDGE ROAD.
FOLLOW THIS ROAD TO THE ROUNDABOUT
WITH NORTH CIRCULAR A406. TAKE THE
SECOND EXIT CONTINUING ON THE A10. AT
THE SECOND SET OF TRAFFIC LIGHTS TURN
RIGHT INTO WHITE HART LANE. TAKE THE
FOURTH RIGHT TURN INTO PERTH ROAD. AT
THE JUNCTION TURN RIGHT INTO A109
LORDSHIP LANE. THE SITE (FORMER
LORDSHIP PH) IS IMMEDIATELY ON THE RHS.

NOTES:

A	Issued for Construction	KL	MG	01.09.23
REV	MODIFICATION	BY	CH	DATE

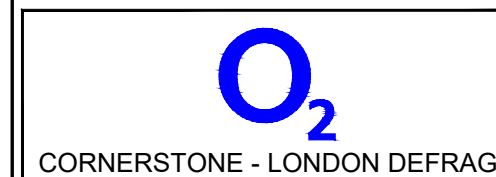

Cell Name	Opt.
THE LORDSHIP PH	B

Cell ID No		
CORNERSTONE	VMO2	VF
13666728 E323453	043335	77315

Site Address / Contact Details		
606 LORDSHIP LANE WOOD GREEN LONDON N22 5JH		


Drawing Title:	SITE LOCATION MAPS
----------------	--------------------

Purpose of issue:	CONSTRUCTION	Dwg Rev:
-------------------	--------------	----------

Drawing Number:	100	A
-----------------	-----	---

Surveyed By:	ICS	Original Sheet Size:	A3	Pack Issue:
--------------	-----	----------------------	----	-------------

Drawn:	KL	Date:	01.09.23	Checked:	MG	Date:	01.09.23	A
--------	----	-------	----------	----------	----	-------	----------	---

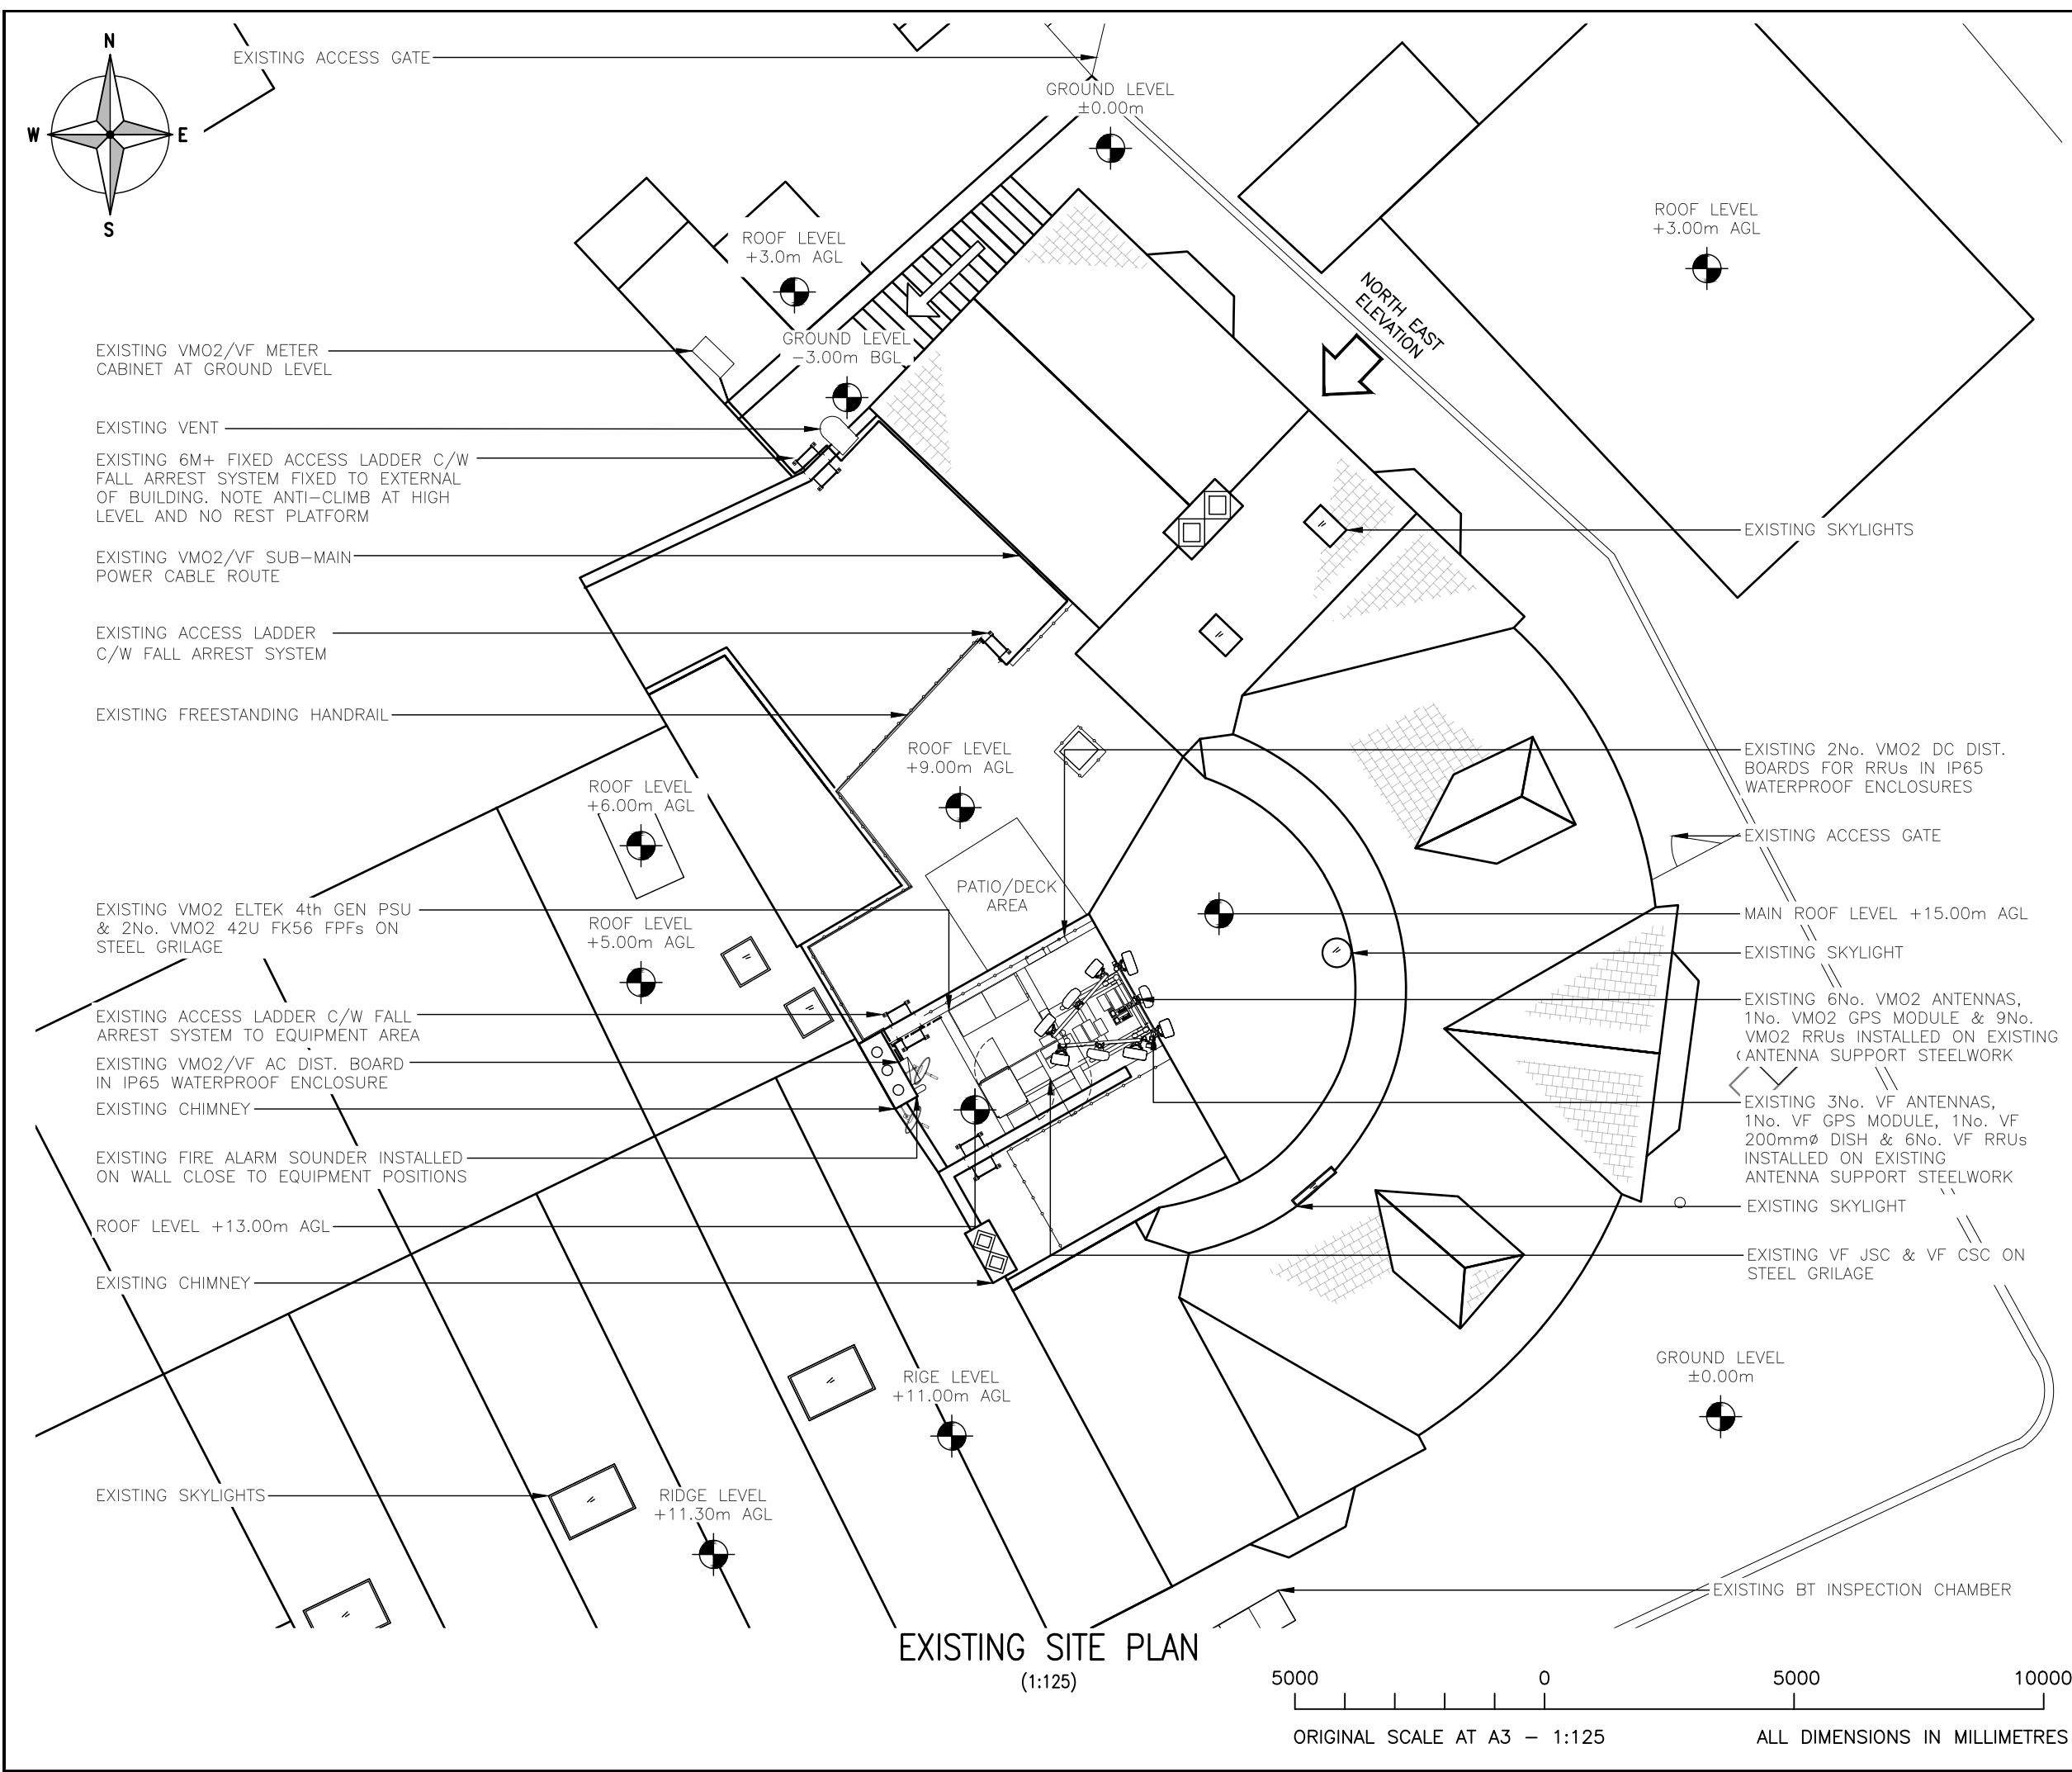

ALL DIMENSIONS ARE IN mm UNLESS NOTED OTHERWISE

N.G.R

E: 531593


N: 190674

NOTES:

A	Issued for Construction	KL	MG	01.09.23	
REV	MODIFICATION	BY	CH	DATE	

CORNERSTONE - LONDON DEFRAG

Cell Name		Opt.
THE LORDSHIP PH		B
Cell ID No		
CORNERSTONE	VMO2	VF
13666728 E323453	043335	77315
Site Address / Contact Details		
606 LORDSHIP LANE WOOD GREEN LONDON N22 5JH		
Drawing Title: EXISTING SITE PLAN		
Purpose of issue: CONSTRUCTION		Dwg Rev:
Drawing Number: 200		A
Surveyed By: ICS	Original Sheet Size: A3	Pack Issue:
Drawn: KL	Date: 01.09.23	Checked: MG
	Date: 01.09.23	A

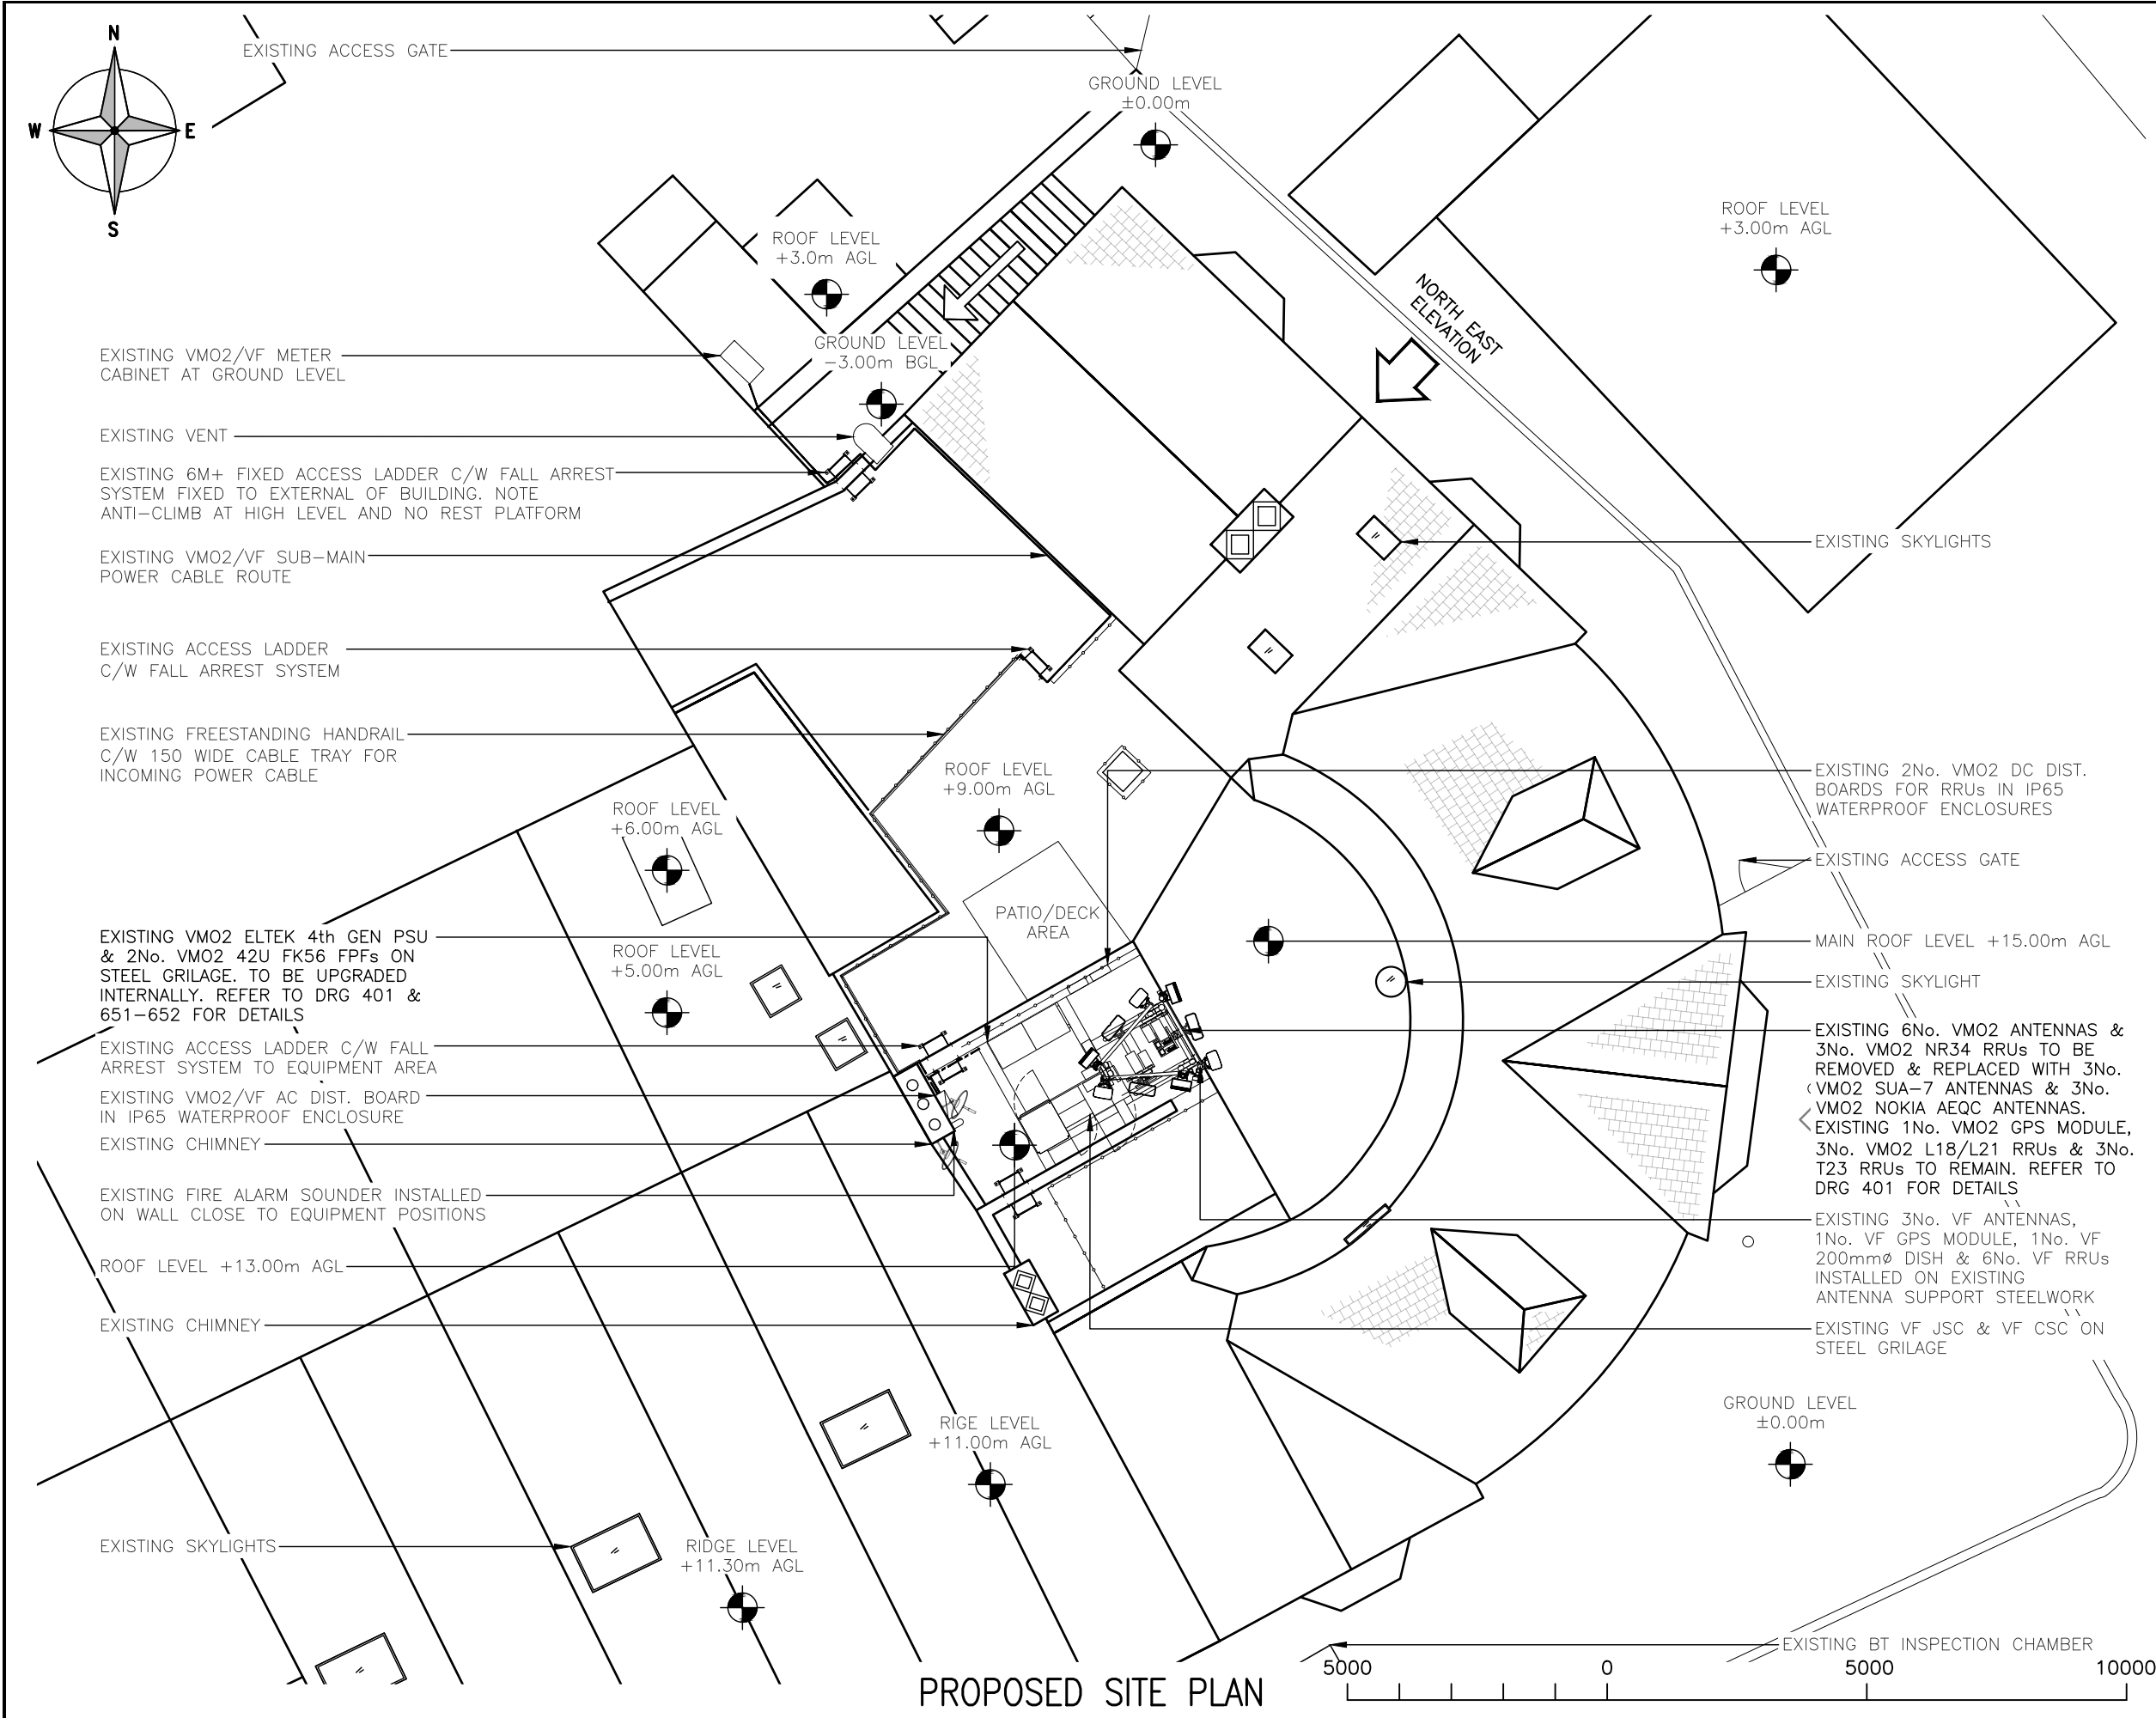

ALL DIMENSIONS ARE IN mm UNLESS NOTED OTHERWISE

N.G.R

E: 531593 N: 190674

FIBRE NOTE:
AS PER UKDBS_BAU_0704 v2.0 DOCUMENT
FOR FIBRE ALLOCATION THE FOLLOWING WILL
BE REQUIRED:

SCENARIO - CO-LOCATED

SECTOR 1 : 1x12-PAIR H+S MLE 10m
(85109367) & H+S QODC2 5m (85093495)

SECTOR 2 : 1x12-PAIR H+S MLE 10m
(85109367) & H+S QODC2 5m (85093495)

SECTOR 3 : 1x12-PAIR H+S MLE 10m
(85109367) & H+S QODC2 5m (85093495)

A	Issued for Construction	KL	MG	01.09.23	
REV	MODIFICATION	BY	CH	DATE	

CORNERSTONE - LONDON DEFRAG

Cell Name		Opt.
THE LORDSHIP PH		B
Cell ID No		
CORNERSTONE	VM02	VF
13666728 E323453	043335	77315
Site Address / Contact Details		
606 LORDSHIP LANE WOOD GREEN LONDON N22 5JH		
Drawing Title: PROPOSED SITE PLAN		
Purpose of issue: CONSTRUCTION		Dwg Rev:
Drawing Number: 201		A
Surveyed By: ICS		Original Sheet Size: A3
Drawn: KL	Date: 01.09.23	Checked: MG
	Date: 01.09.23	Pack Issue: A

These drawings comply with VM02/VF Non-Standard ICNIRP guidelines
Designed in accordance with Cornerstone documents: SDN0007 V1, SDN0008 V5.1 & SDN0009 V6

EMF ACTIVE CONCESSION

02-CSN-00136.2

APPROVED DATE


19/07/2023

Non-Standard Reason

A MEASUREMENT SURVEY HAS BEEN UNDERTAKEN TO REVIEW CURRENT AREAS OF EMF CONCERN. SITE HAS BEEN CLEARED TO PROCEED WITH THE AGREEMENT THAT POST BUILD MEASUREMENTS ARE REQUIRED.

ORIGINAL SCALE AT A3 - 1:125

ALL DIMENSIONS IN MILLIMETRES

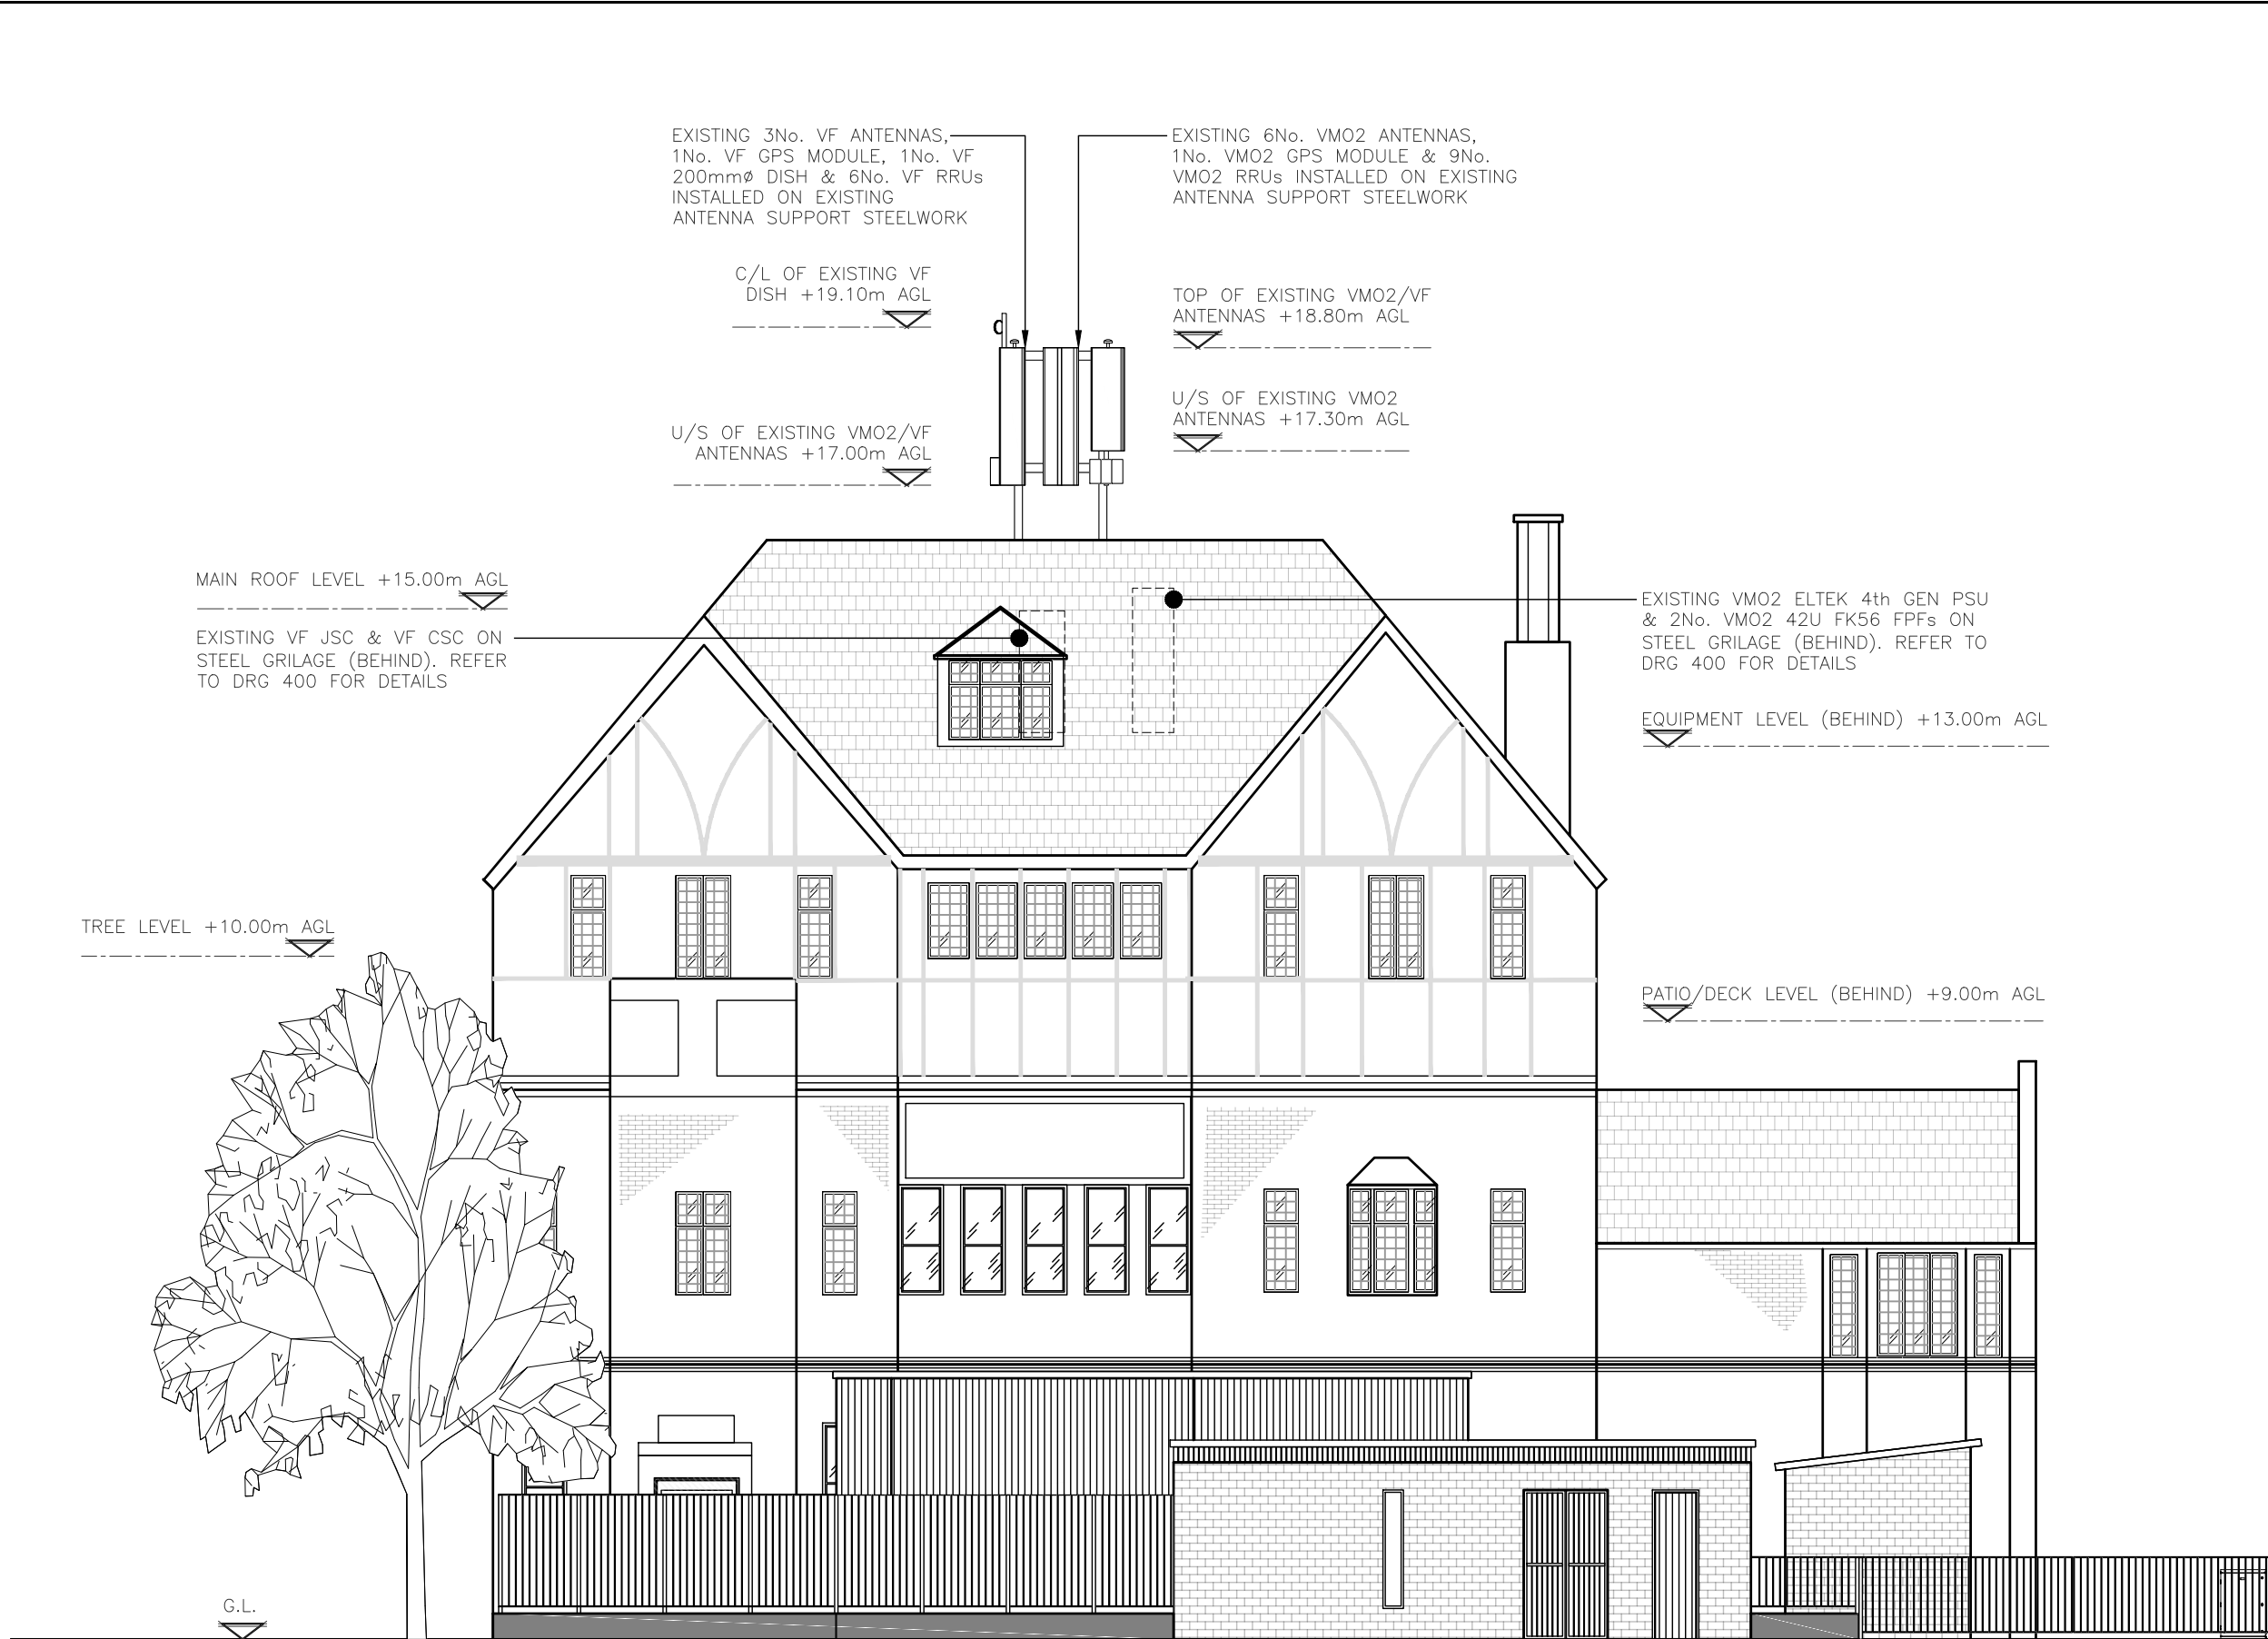

EXISTING NORTH EAST ELEVATION
(1:100)

5000 0 5000 10000
ORIGINAL SCALE AT A3 – 1:100 ALL DIMENSIONS IN MILLIMETRES

ALL DIMENSIONS ARE IN mm UNLESS NOTED OTHERWISE

N.G.R

E: 531593 N: 190674

NOTES:

A	Issued for Construction	KL	MG	01.09.23
REV	MODIFICATION	BY	CH	DATE

CORNERSTONE - LONDON DEFRAG

Cell Name		Opt.
THE LORDSHIP PH		B
Cell ID No		
CORNERSTONE	VM02	VF
13666728 E323453	043335	77315
Site Address / Contact Details		
606 LORDSHIP LANE WOOD GREEN LONDON N22 5JH		

Drawing Title:
EXISTING SITE ELEVATION

Purpose of issue:		Dwg Rev:		
CONSTRUCTION				
Drawing Number:		A		
300				
Surveyed By:	Original Sheet Size:	Pack Issue:		
ICS	A3			
Drawn:	Date:	Checked:	Date:	A
KL	01.09.23	MG	01.09.23	



PROPOSED NORTH EAST ELEVATION



These drawings comply with VMO2/VF Non-Standard ICNIRP guidelines
Designed in accordance with Cornerstone documents: SDN0007 V1, SDN0008 V5.1 & SDN0009 V6

EMF ACTIVE CONCESSION	02-CSN-00136.2
APPROVED DATE	19/07/2023

Non-Standard Reason
A MEASUREMENT SURVEY HAS BEEN UNDERTAKEN TO REVIEW CURRENT AREAS OF EMF CONCERN. SITE HAS BEEN CLEARED TO PROCEED WITH THE AGREEMENT THAT POST BUILD MEASUREMENTS ARE REQUIRED.

ALL DIMENSIONS ARE IN mm UNLESS NOTED OTHERWISE

N.G.R | E: 531593 N: 190674

FIBRE NOTE:
AS PER UKDBS_BAU_0704 v2.0 DOCUMENT
FOR FIBRE ALLOCATION THE FOLLOWING WILL
BE REQUIRED:

SCENARIO - CO-LOCATED

SECTOR 1 : 1x12-PAIR H+S MLE 10m
(85109367) & H+S QODC2 5m (85093495)

SECTOR 2 : 1x12-PAIR H+S MLE 10m
(85109367) & H+S QODC2 5m (85093495)

SECTOR 3 : 1x12-PAIR H+S MLE 10m
(85109367) & H+S QODC2 5m (85093495)

A	Issued for Construction	KL	MG	01.09.23
REV	MODIFICATION	BY	CH	DATE



Cell Name	Opt.
THE LORDSHIP PH	B

Cell ID No		
CORNERSTONE	VMO2	VF
13666728 E323453	043335	77315

Site Address / Contact Details		
606 LORDSHIP LANE WOOD GREEN LONDON N22 5JH		

Drawing Title:
PROPOSED SITE ELEVATION

Purpose of issue:	Dwg Rev:
CONSTRUCTION	

Drawing Number:	A
301	

Surveyed By:	Original Sheet Size:	Pack Issue:
ICS	A3	
Drawn:	Date:	Checked:
KL	01.09.23	MG
		Date:
		01.09.23
		A