
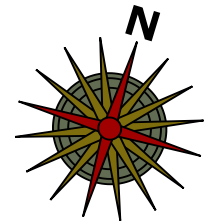




Garden Room Proposal for 7A Hawthorn Road, London, N8 7LY

For a 3m x 2.5m timber garden room

Site: 7A Hawthorn Road, N8 7LY 5	Project: Garden Room 3m x 2.5m	Drawings Included: 8	Drawn: Carter-Ann Mahdavi
Title: Title Page		Scale: 1:50 (1cm = 0.5m)	Date: 16/08/2023

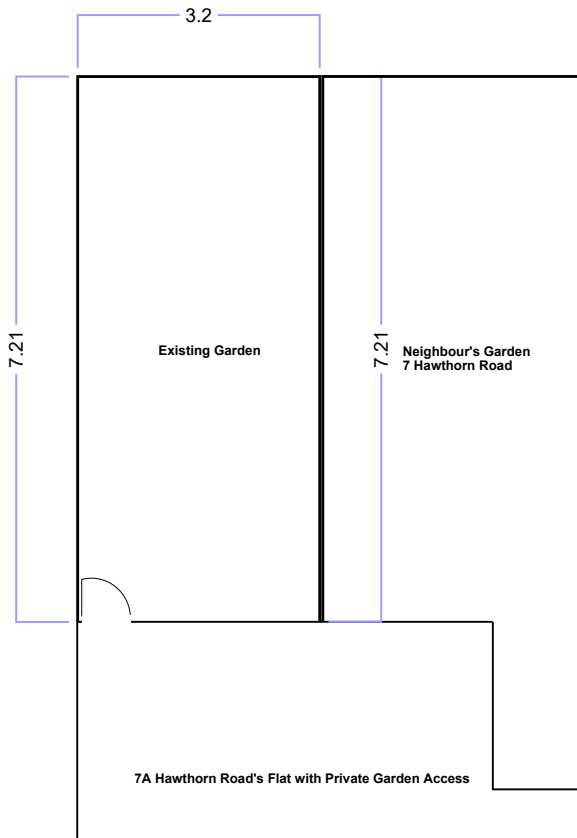


Site: 7A Hawthorn Road, N8 7LY 5	Project: Garden Room 3m x 2.5m	Drawing: 1	Drawn: Carter-Ann Mahdavi
Title: Existing Site		Scale: 1:100 (1cm = 1m)	Date: 16/08/2023

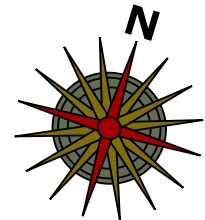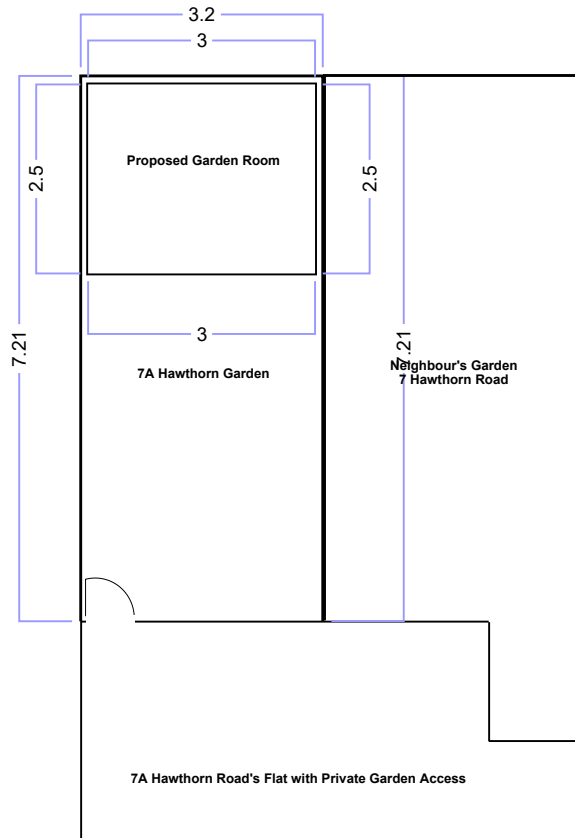


Site:	7A Hawthorn Road, N8 7LY 5	Project:	Garden Room 3m x 2.5m	Drawing:	2	Drawn:	Carter-Ann Mahdavi
Title:	Proposed Site			Scale:	1:100 (1cm = 1m)	Date:	16/08/2023

Garden Room Plan - Drawing 3

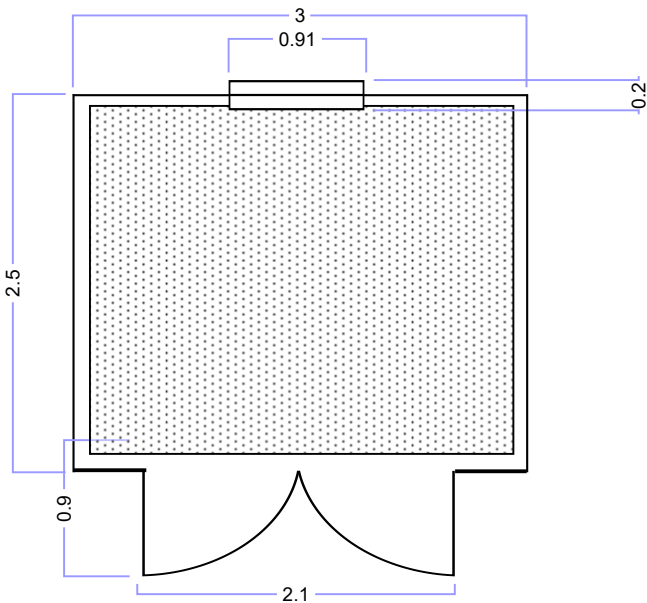


Roof Plan - Drawing 4

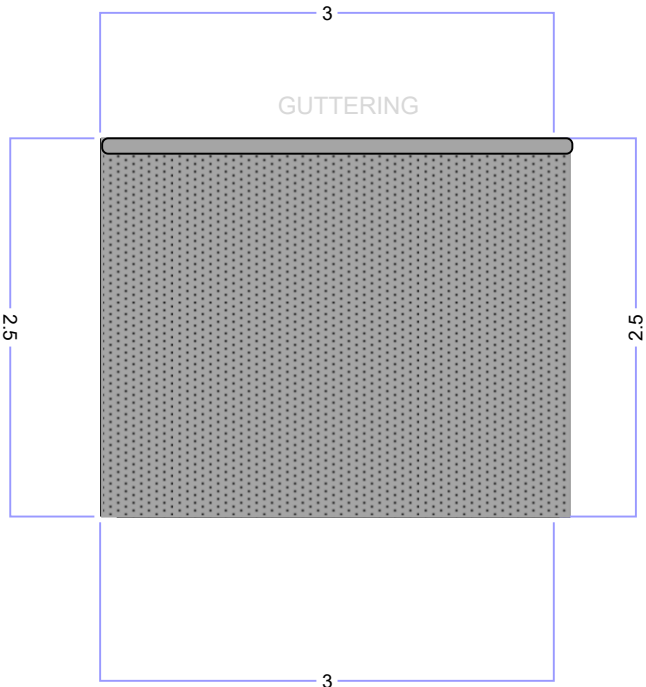


Site: 7A Hawthorn Road, N8 7LY 5	Project: Garden Room 3m x 2.5m	Drawing: 3, 4	Drawn: Carter-Ann Mahdavi
Title: Garden Room & Roof Plan Proposed		Scale: 1:50 (1cm = 0.5m)	Date: 16/08/2023


West Elevation Drawing 5

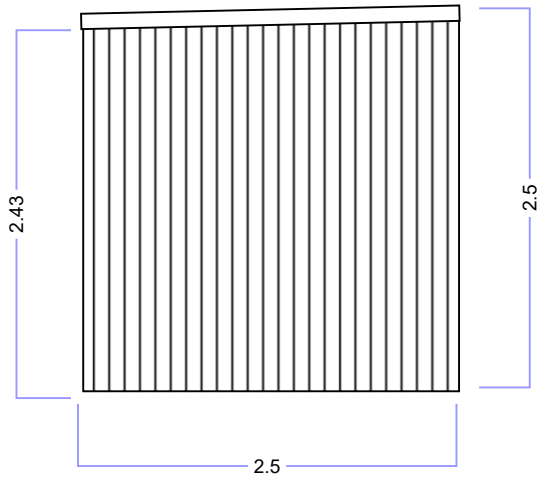


East Elevation - Drawing 6

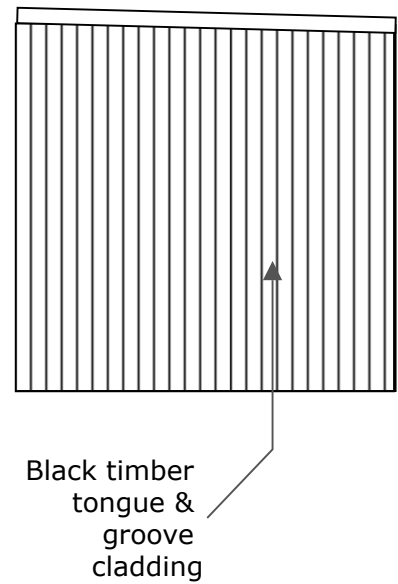

South Elevation - Drawing 7

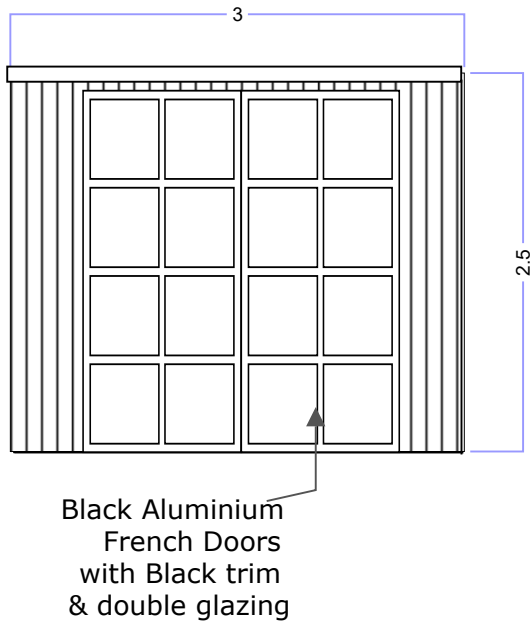

North Elevation - Drawing 8

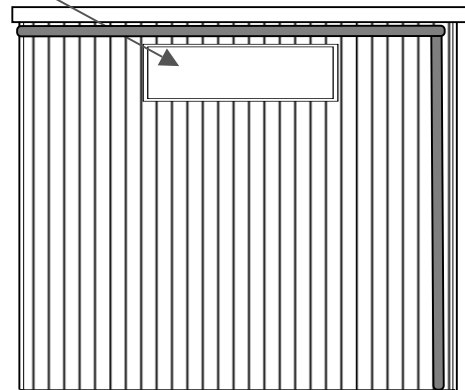

Site:	7A Hawthorn Road, N8 7LY 5	Project:	Garden Room 3m x 2.5m	Drawing:	5, 6, 7, 8	Drawn:	Carter-Ann Mahdavi
Title:	Garden Room Elevations			Scale:	1:50 (1cm = 0.5m)	Date:	16/08/2023