
 
 


7A Hawthorn - Site Plan

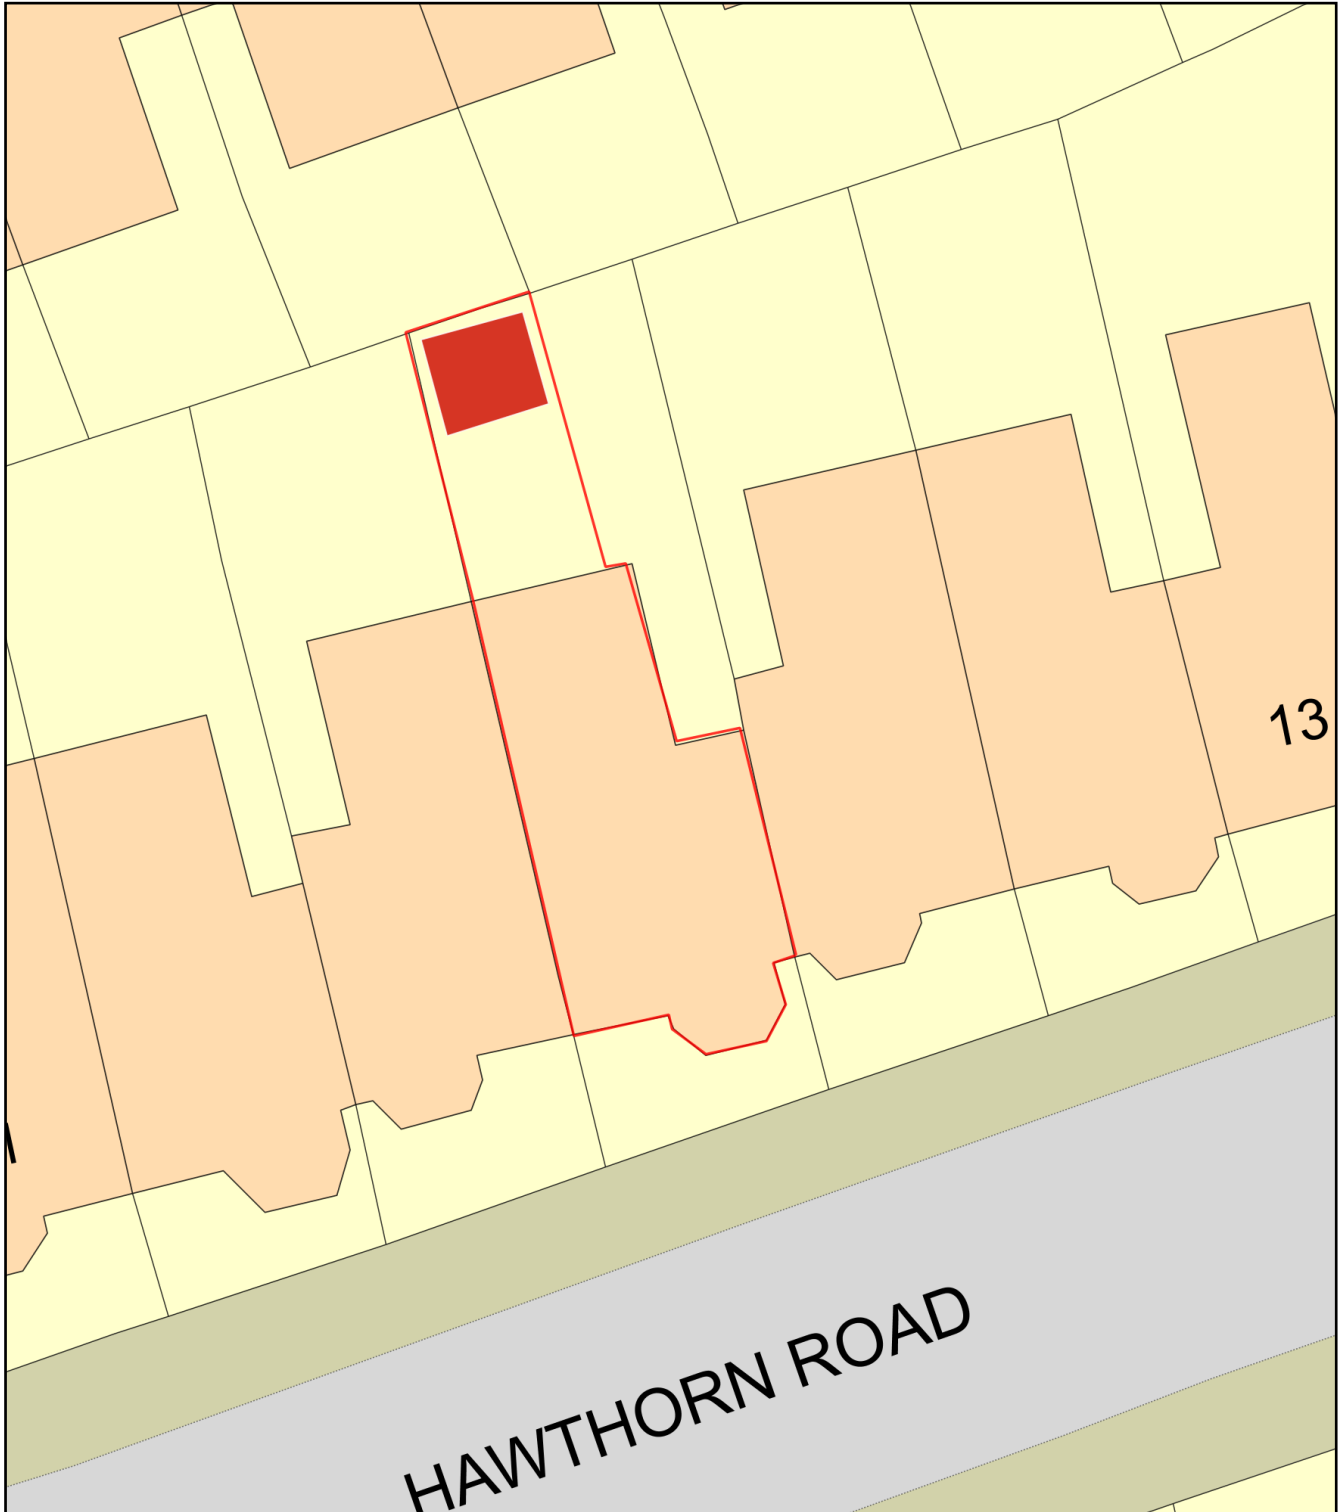

Plan Produced for: Carter-Ann Mahdavi

Date Produced: 03 Sep 2023

Plan Reference Number: TQRQM23246172427568

Scale: 1:200 @ A4