


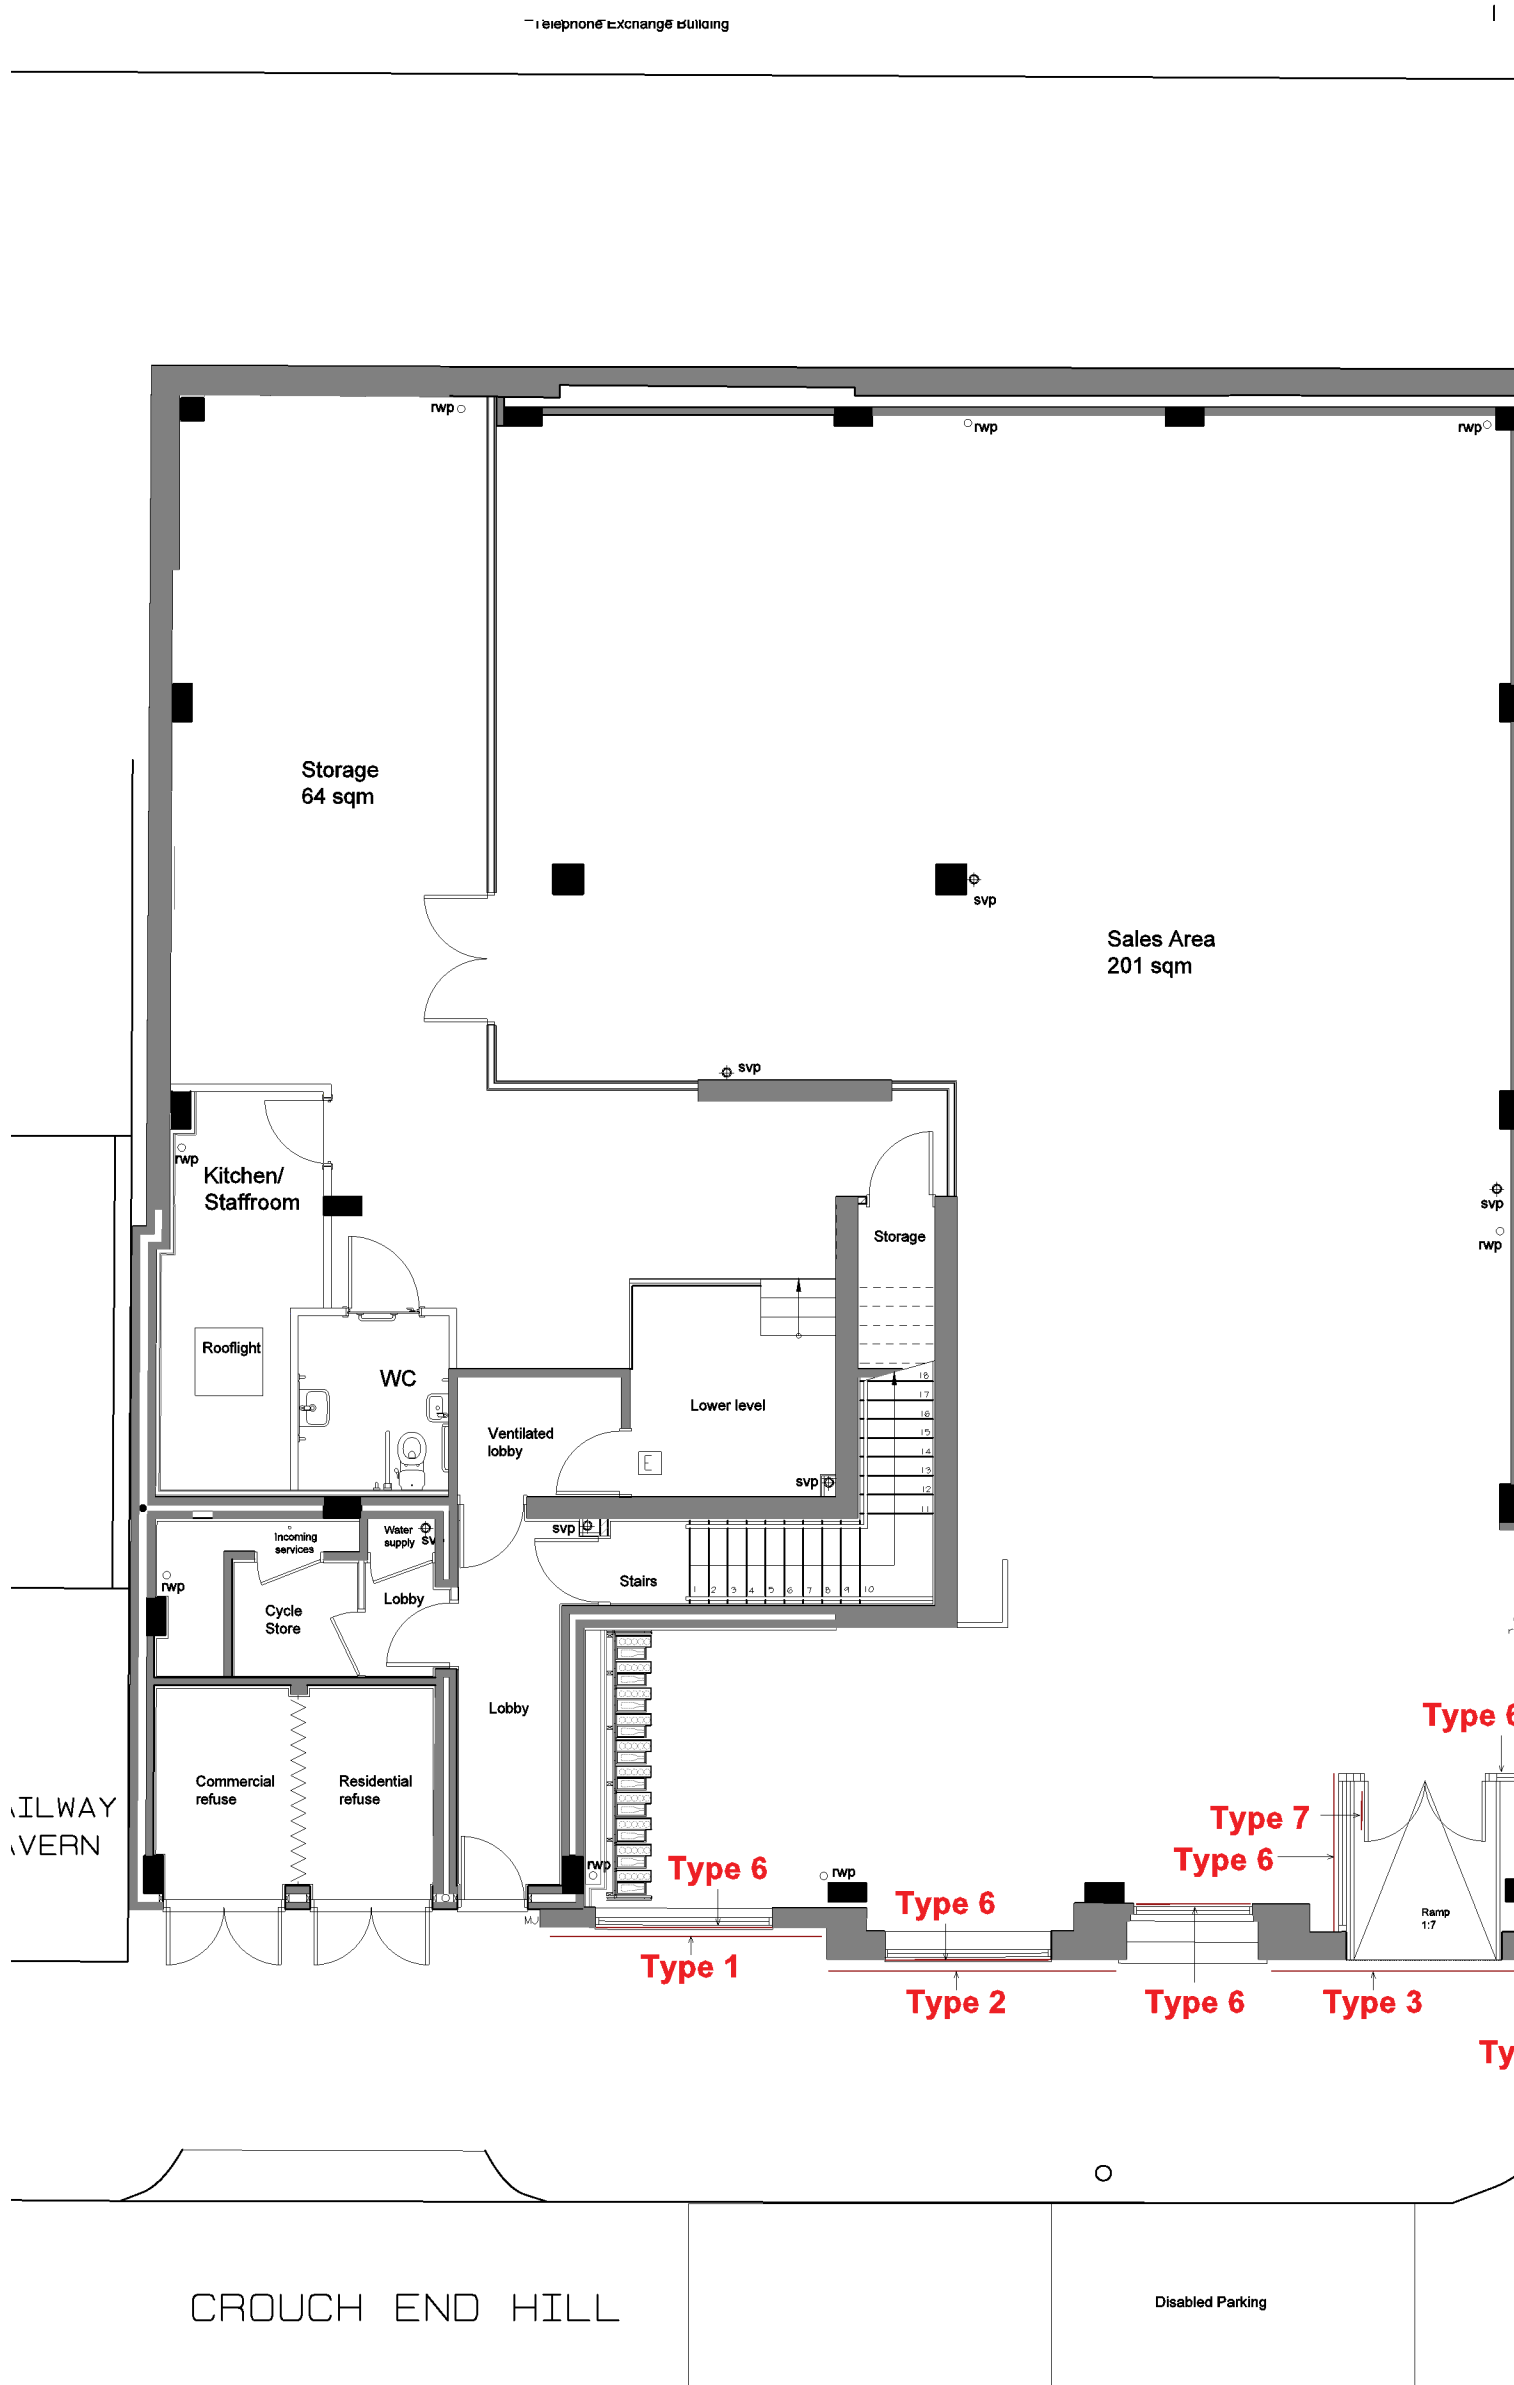



Ground Floor Plan
Showing location of signage




Proposed North West Elevation
Showing location of signage

NOTE : This drawing is subject to copyright, no portion is to be used without prior consent. This scheme is subject to Town Planning, Building Regulations and all other necessary consents. Dimensions, Areas and levels where given are subject to a site survey and are to be checked on site prior to construction.


This project falls under the Construction Design and Management Regulations 2015 whether domestic or commercial. As the client you have specific duties under these regulations. These duties are a legal requirement. For information on your responsibilities please go to www.HSE.gov.uk then CDM Regulations 2015.

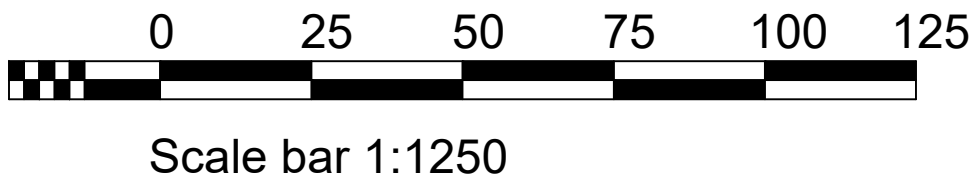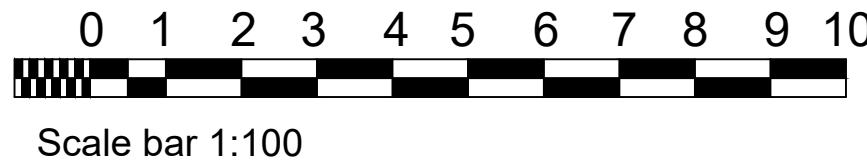

Site Location Plan
Scale 1:1250

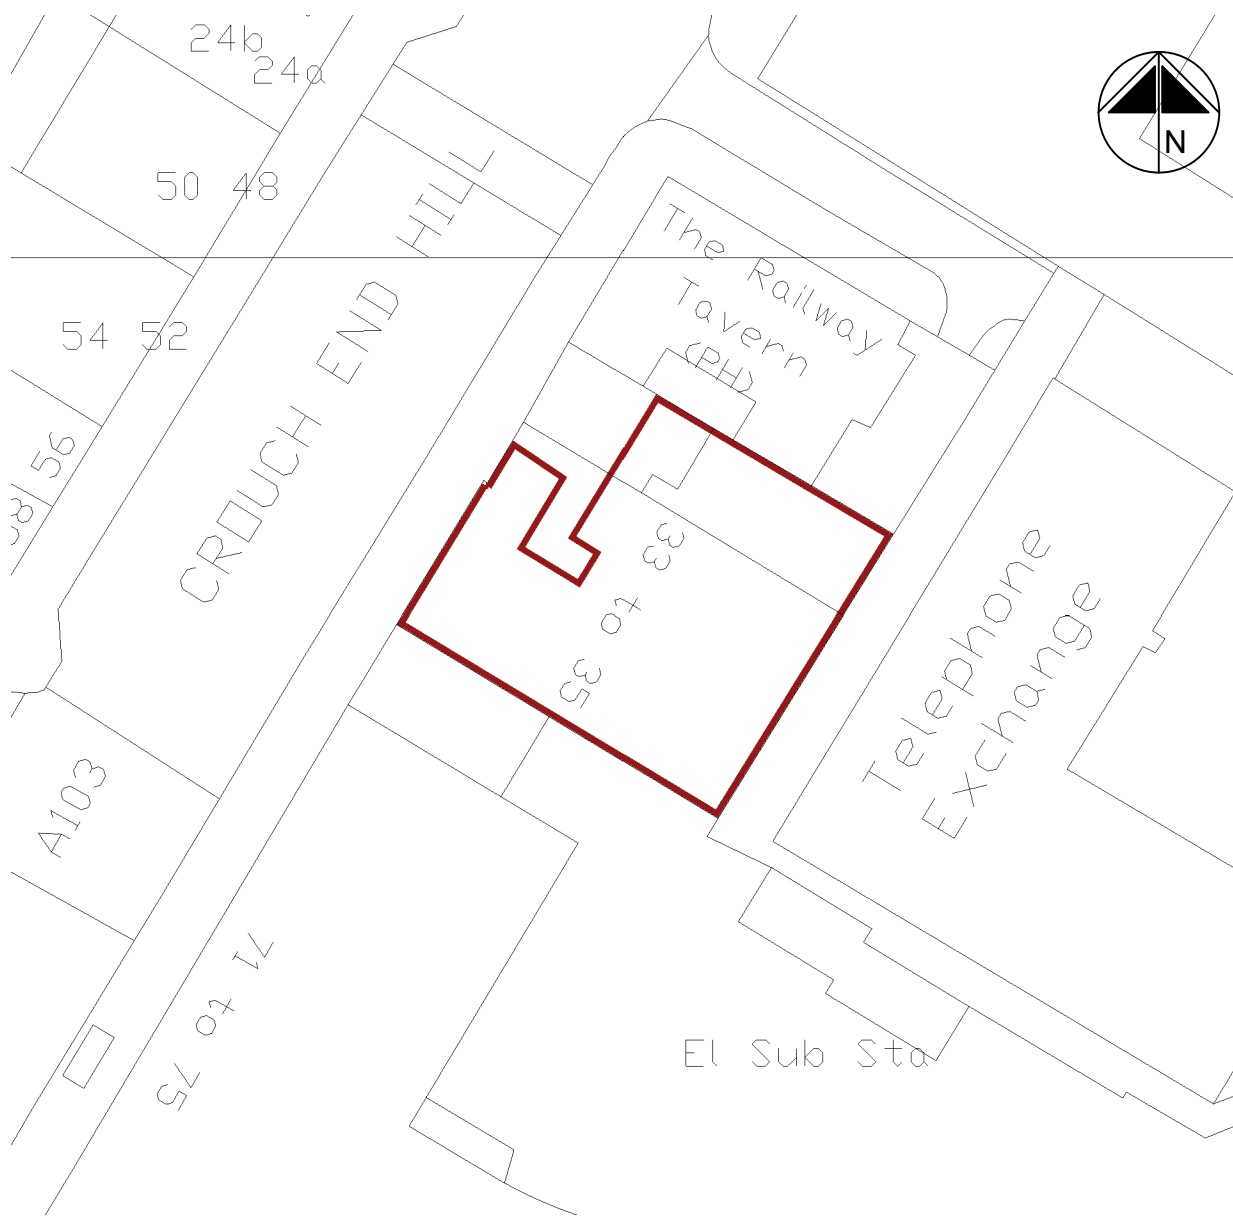

Block Plan
Scale 1:500

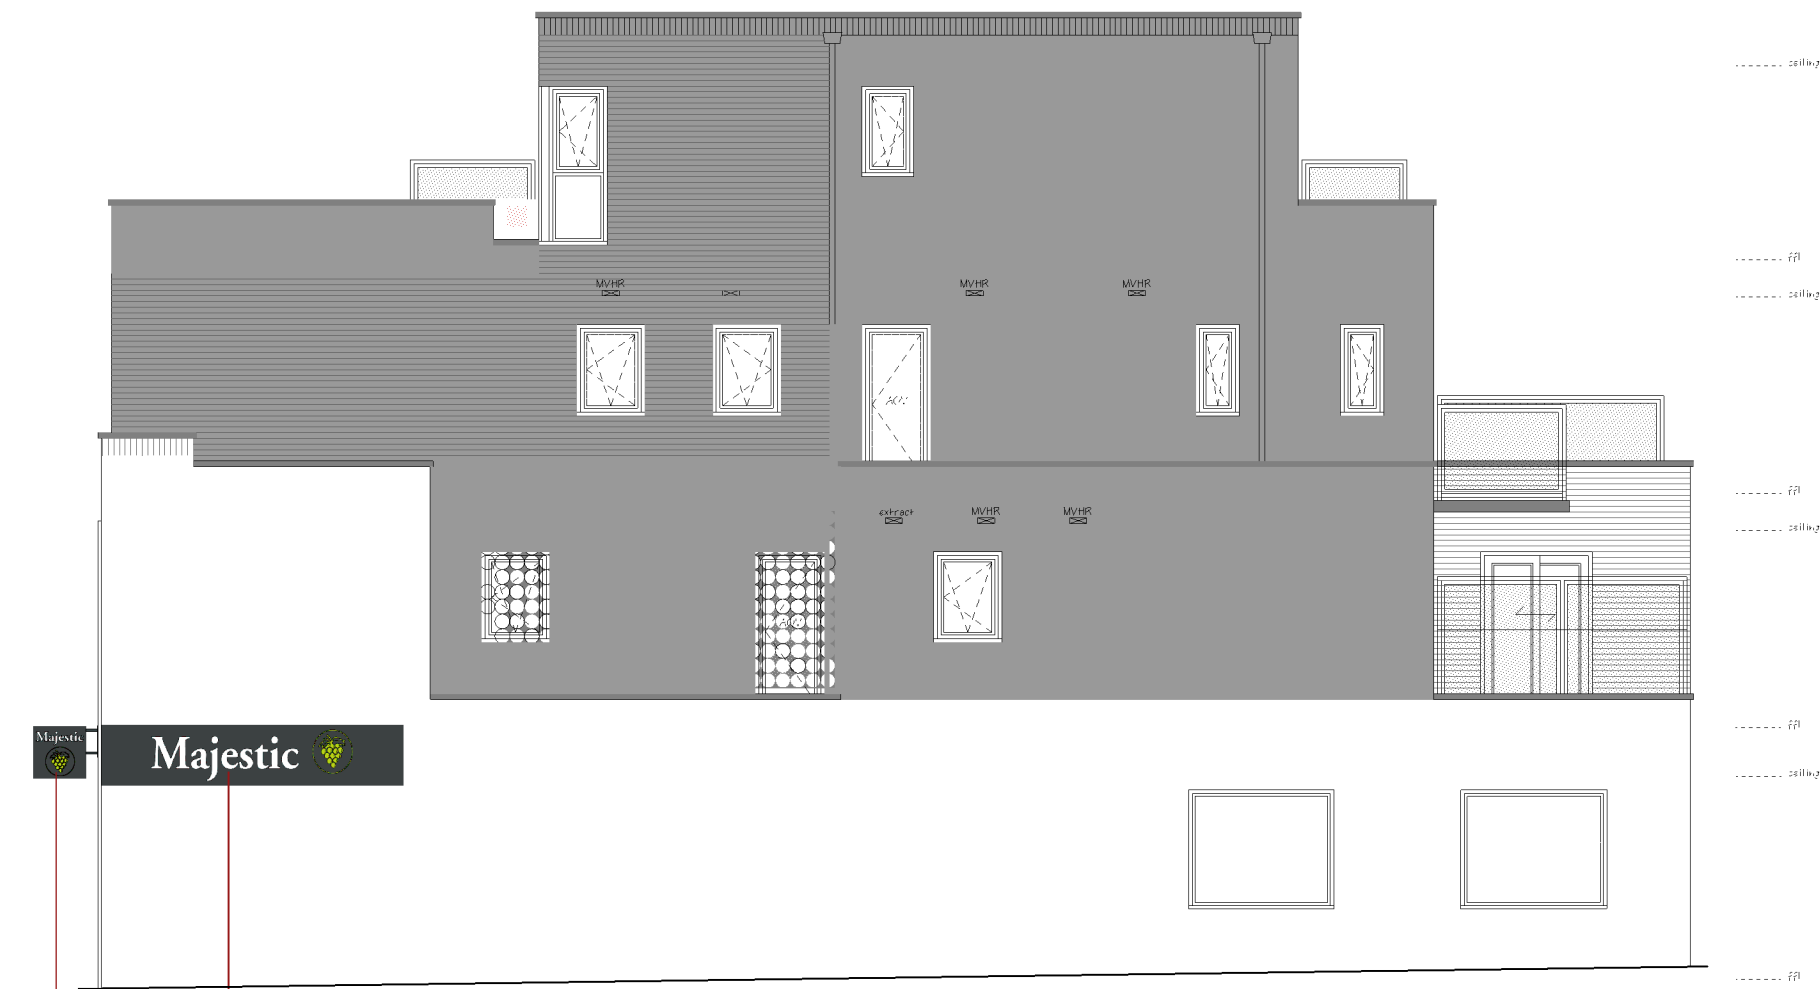

Proposed South West Elevation

B	11/09/2023	Amendments to sigange
Rev	Date	Amendments

bwp bourne wood partnership
SALISBURY HALL, LONDON COLNEY, SLALBANS, HERTFORDSHIRE, AL2 1BU.
Tel: 01727 821587 Email: admin@bournewp.co.uk
www.bournewp.co.uk

Client / Project:
Majestic Wines
33-35 Crouch End Hill,
London,
N8 8DH

Drawing Title:
Signage drawing
OPT 2

Drawn By: _____ Date: **July 2023**

Scale: **1:100/ 1:500/ 1:1250** Size: **A1**

Job / Drawing Number: **2181-PD03** Revision: **B**

Project Management And Cost Control Of Construction Projects