




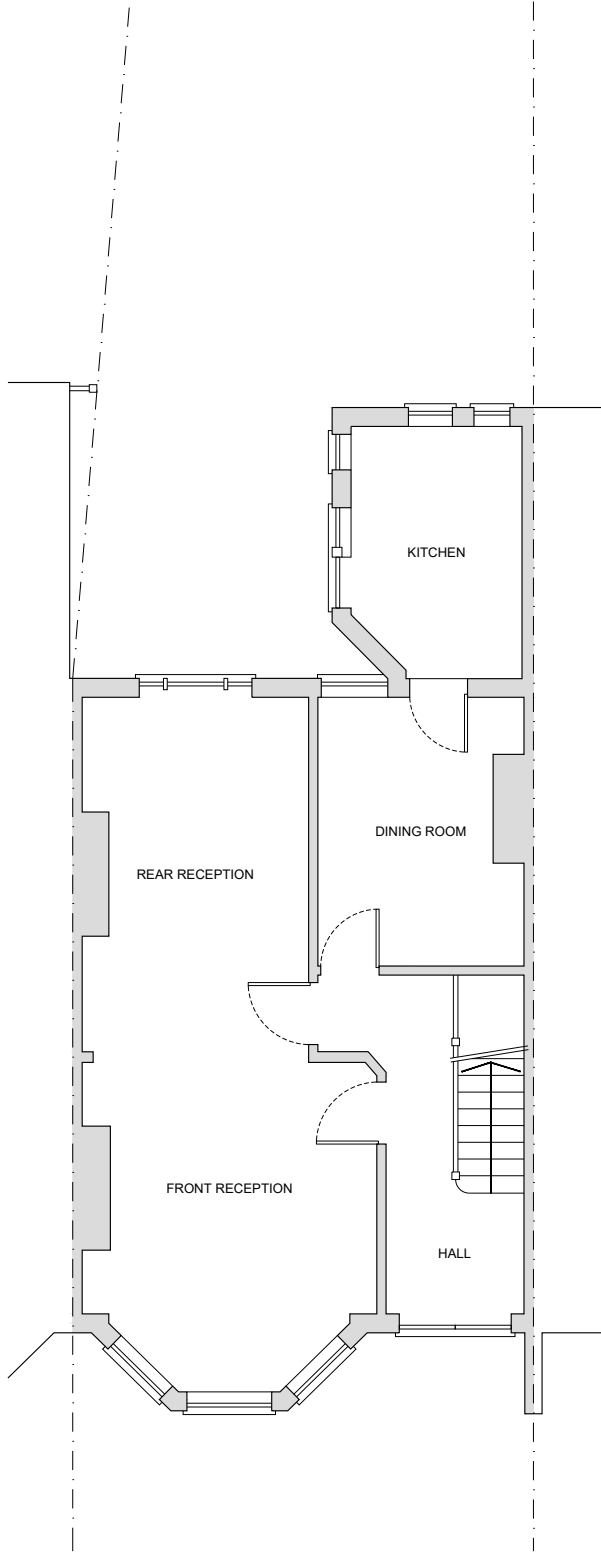


1 EXISTING
GROUND FLOOR PLAN
SCALE@A1 1:50 SCALE@A3 1:100
PL-000

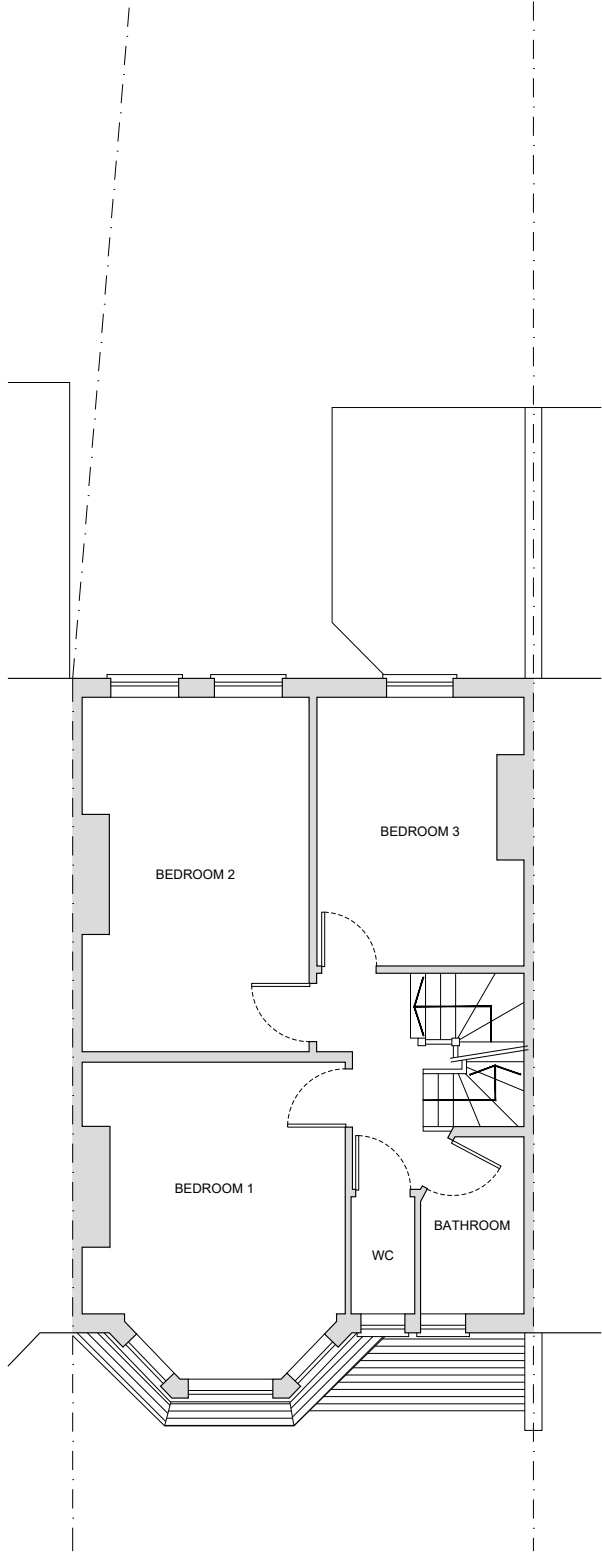

2 EXISTING
FIRST FLOOR PLAN
SCALE@A1 1:50 SCALE@A3 1:100
PL-000

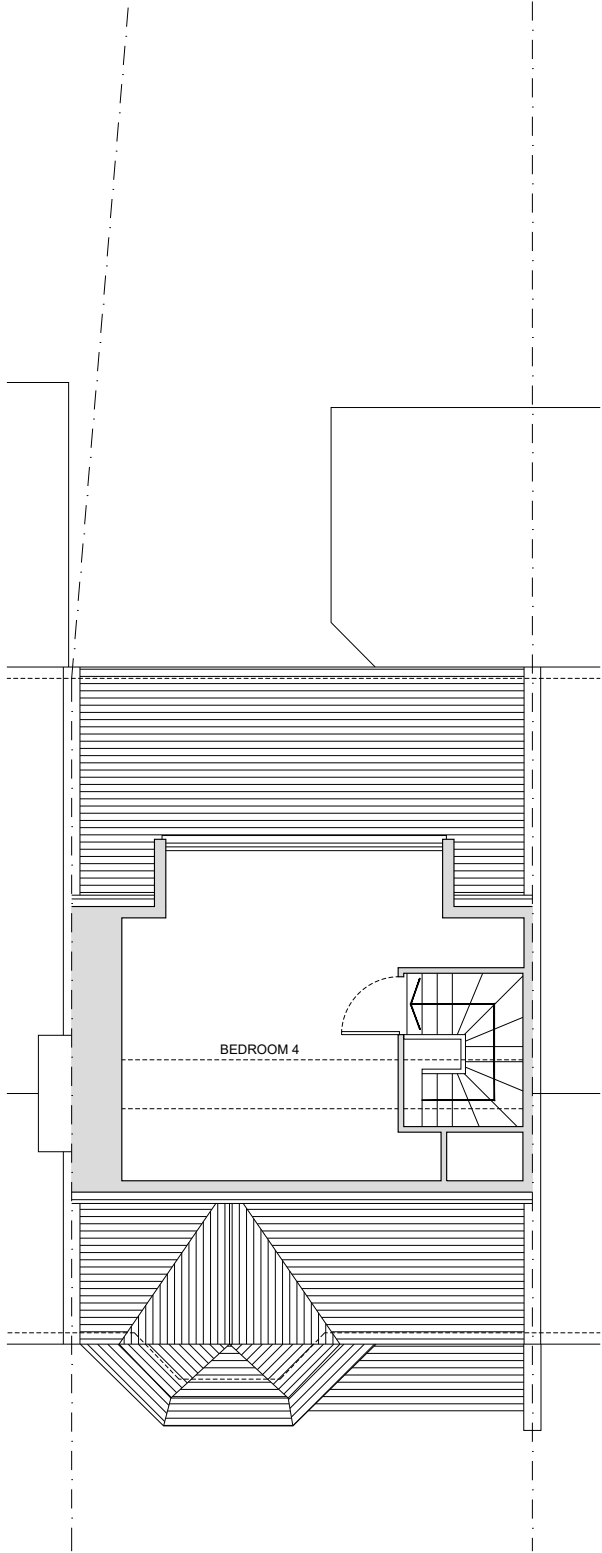

3 EXISTING
SECOND FLOOR PLAN
SCALE@A1 1:50 SCALE@A3 1:100
PL-000

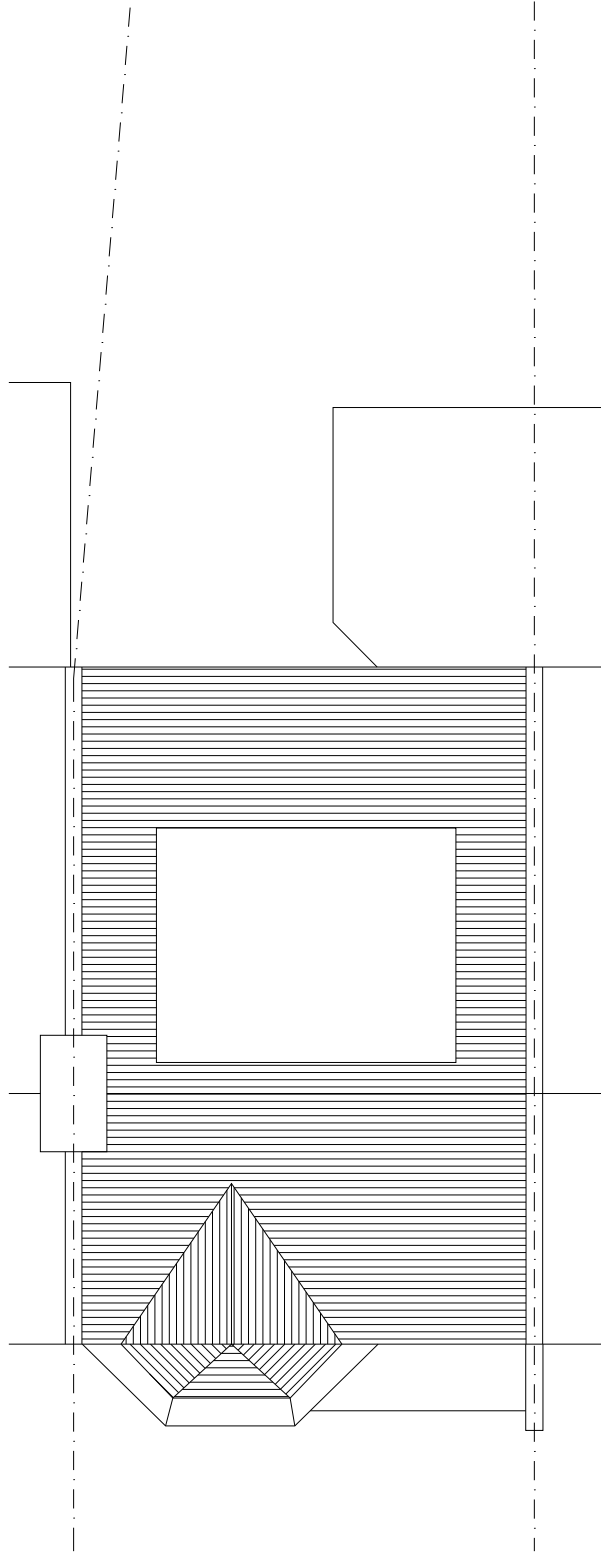

4 EXISTING
ROOF PLAN
SCALE@A1 1:50 SCALE@A3 1:100
PL-000


REVISIONS		
NO.	DATE	CHANGES

NOTES

This drawing which is the property of MSK DESIGN Limited is the subject of Intellectual Property Rights including copyright and design right and shall not be reproduced, copied, loaned or submitted to any other party without the written consent of MSK DESIGN Limited.

Do not scale from drawings. Only numbered dimensions to be taken. All dimensions to be checked on site.

Any discrepancies to be reported to MSK DESIGN Limited, prior to setting out or ordering any materials.

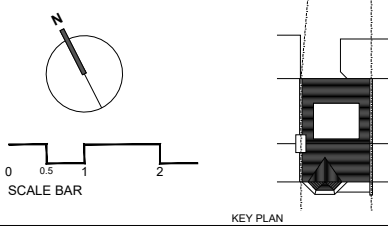

KEY PLAN

MSK DESIGN LTD

230 HIGH STREET
HIGH BARNET, HERTFORDSHIRE
LONDON, EN5 5TD

020 3962 4480
www.mskdesign.co.uk
info@mskdesign.co.uk

Registered company number: 6044594




PROJECT	246 Park Road, London, N8 8JX	
CLIENT	Ethos Homes Ltd	
DRAWING TITLE	Existing Plans	
DATE	11.09.2023	
SCALE@A1	1:50	DRAWN BY AR
SCALE@A3	1:100	CHECKED BY AR

PROJECT REF

REV. A

DWG. NO. PL-000

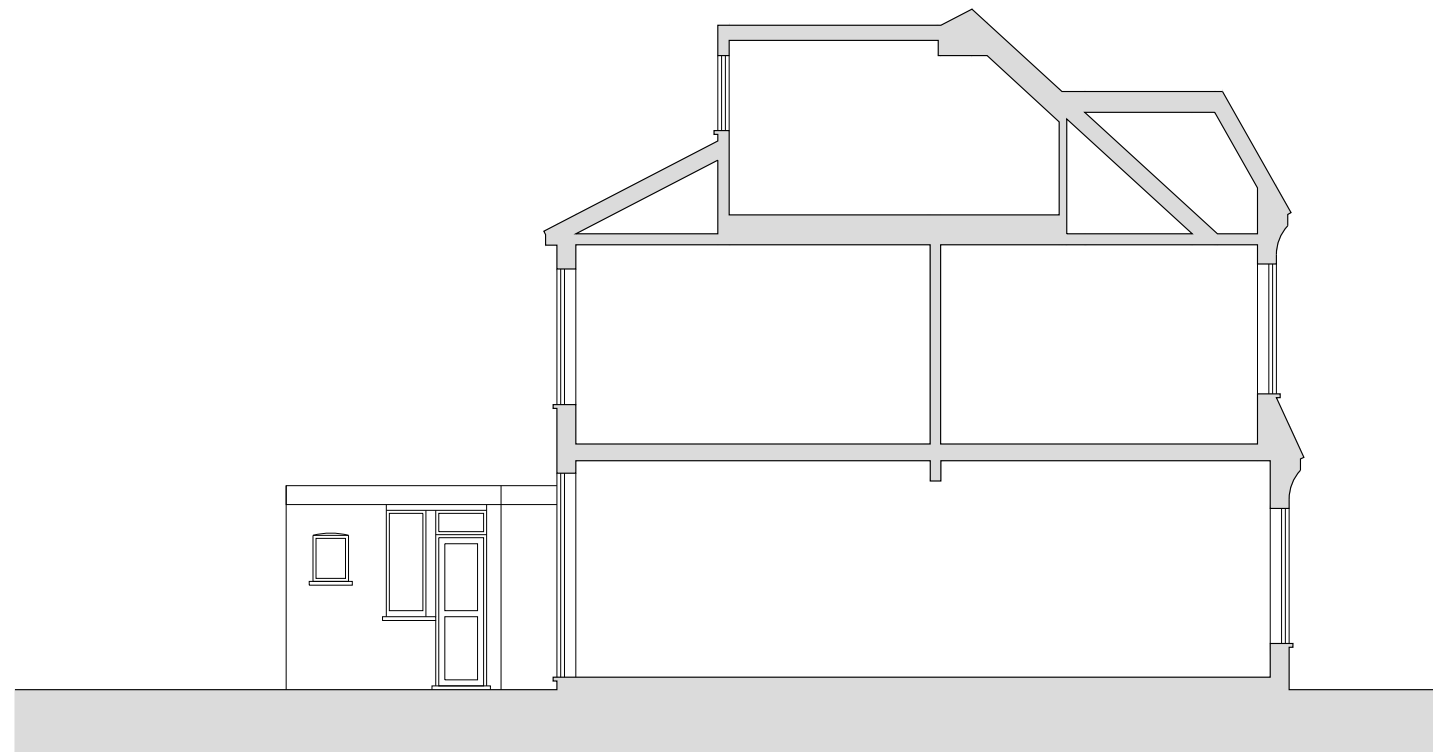



REVISIONS			
NO.	DATE	CHANGES	BY

NOTES

This drawing which is the property of MSK DESIGN Limited is the subject of Intellectual Property Rights including copyright and design right and shall not be reproduced, copied, loaned or submitted to any other party without the written consent of MSK DESIGN Limited.

Do not scale from drawings. Only numbered dimensions to be taken. All dimensions to be checked on site.

Any discrepancies to be reported to MSK DESIGN Limited, prior to setting out or ordering any materials.

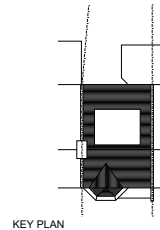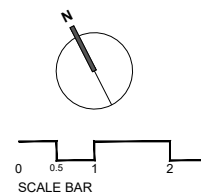

MSK DESIGN LTD


230 HIGH STREET
HIGH BARNET, HERTFORDSHIRE
LONDON, EN5 5TD

020 3962 4480
www.msksdesign.co.uk
info@msksdesign.co.uk


Registered company number: 6044594




PROJECT		246 Park Road, London, N8 8JX		PROJECT REF
CLIENT		Ethos Homes Ltd		
DRAWING TITLE		Existing Elevations		REV.
DATE		16.08.2023		
SCALE@A1	1:50	DRAWN BY	AR	DWG. NO. PL-001
SCALE@A3	1:100	CHECKED BY	AR	

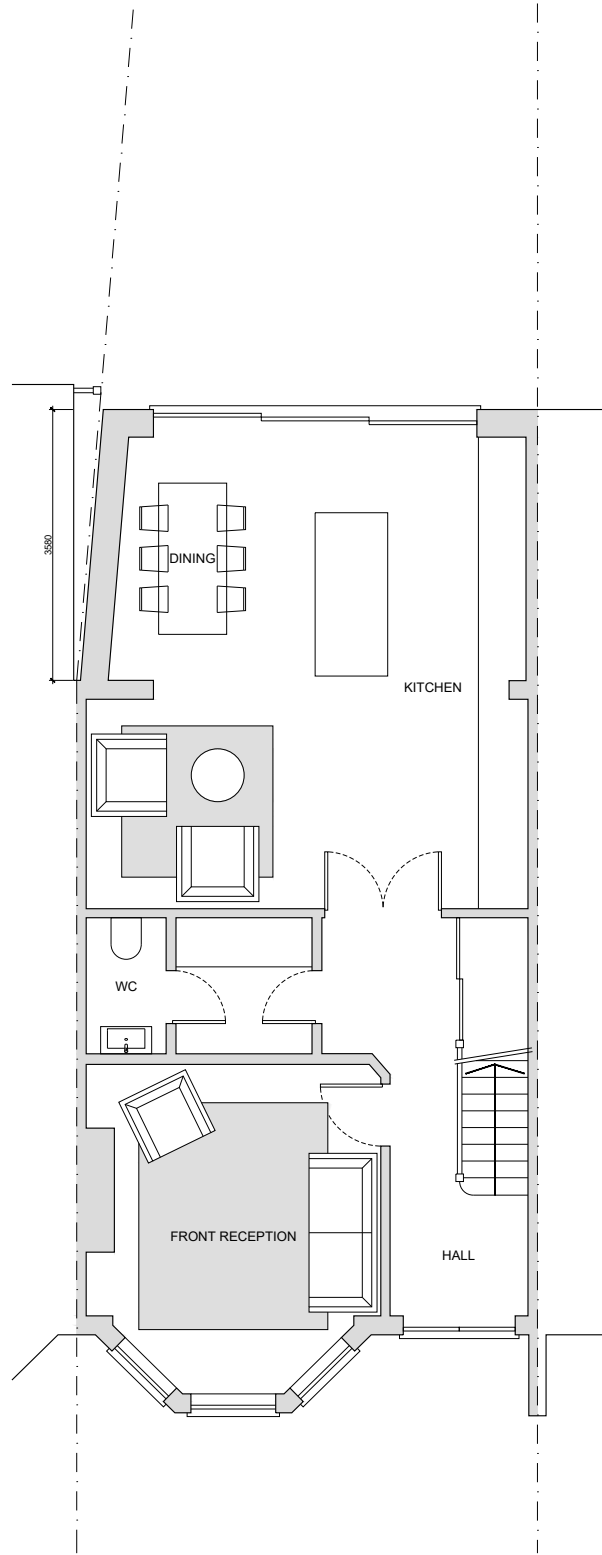


1
PL-010
PROPOSED
GROUND FLOOR PLAN
SCALE@A1 1:50 SCALE@A3 1:100

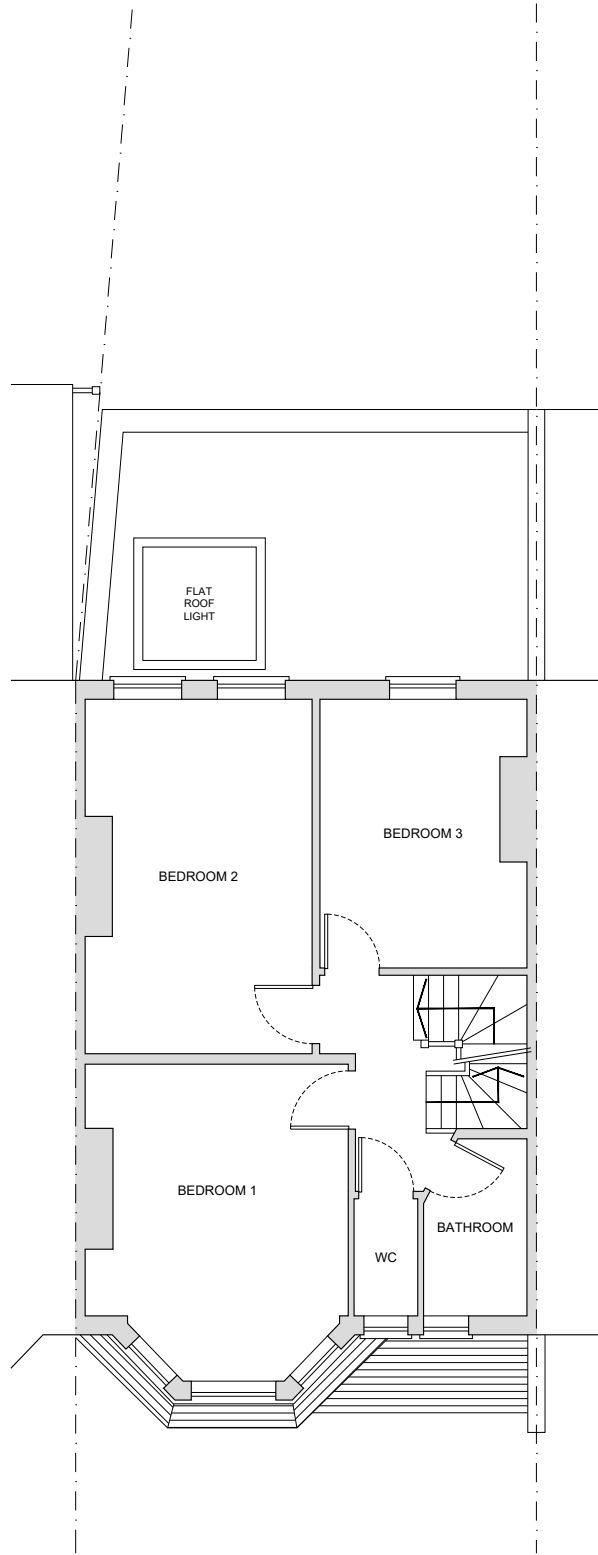

2
PL-010
PROPOSED
FIRST FLOOR PLAN
SCALE@A1 1:50 SCALE@A3 1:100

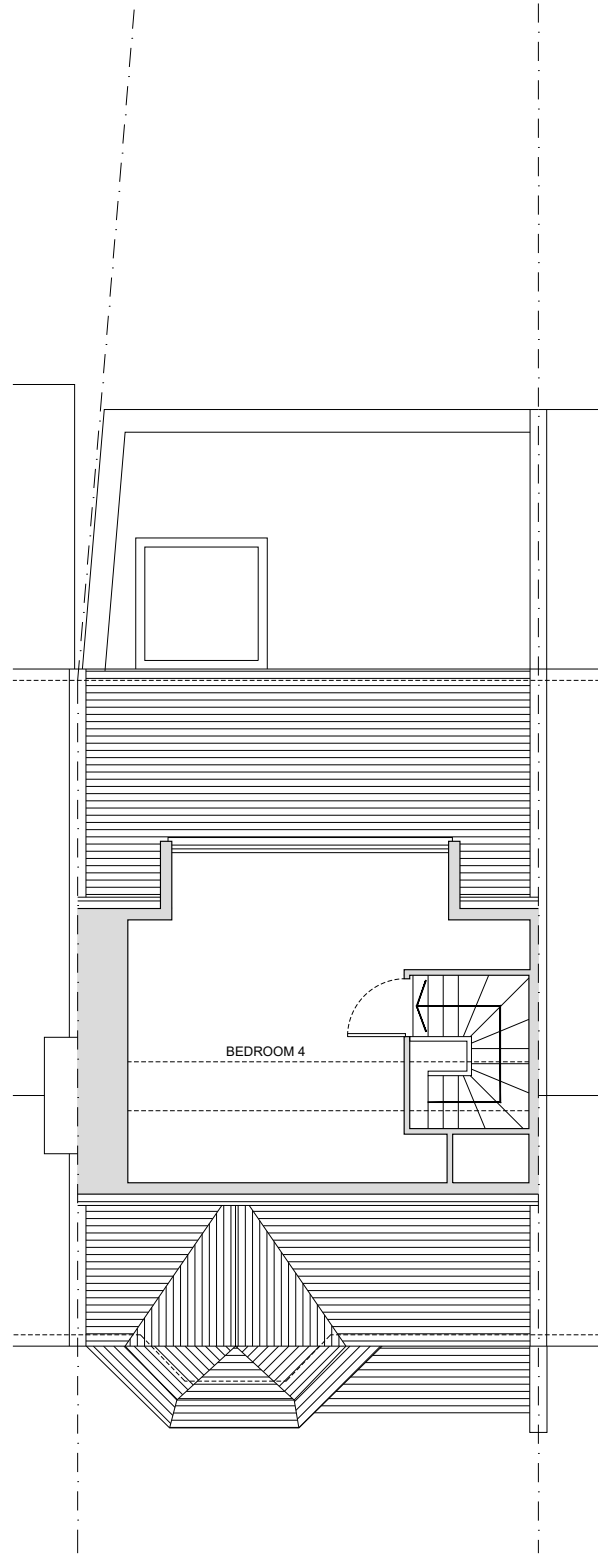

3
PL-010
PROPOSED
SECOND FLOOR PLAN
SCALE@A1 1:50 SCALE@A3 1:100

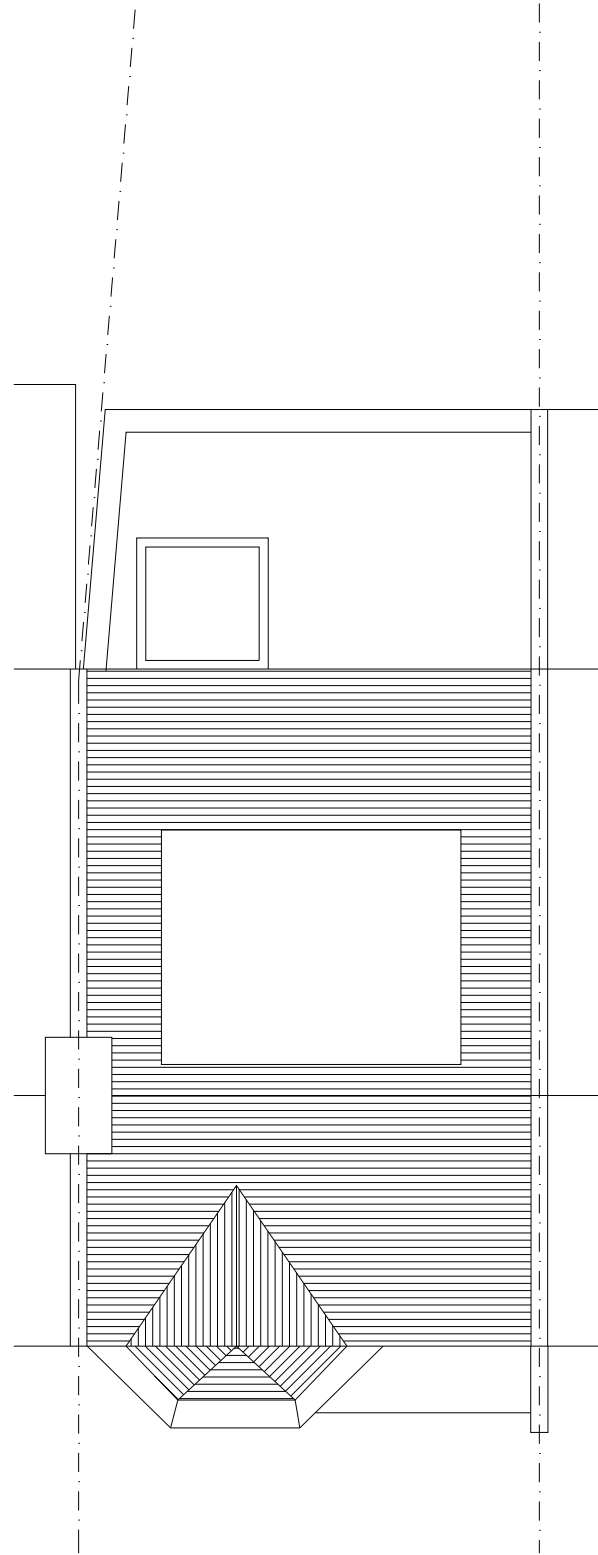

4
PL-010
PROPOSED
ROOF PLAN
SCALE@A1 1:50 SCALE@A3 1:100


REVISIONS			
NO.	DATE	CHANGES	BY

NOTES

This drawing which is the property of MSK DESIGN Limited is the subject of Intellectual Property Rights including copyright and design right and shall not be reproduced, copied, loaned or submitted to any other party without the written consent of MSK DESIGN Limited.

Do not scale from drawings. Only numbered dimensions to be taken. All dimensions to be checked on site.

Any discrepancies to be reported to MSK DESIGN Limited, prior to setting out or ordering any materials.

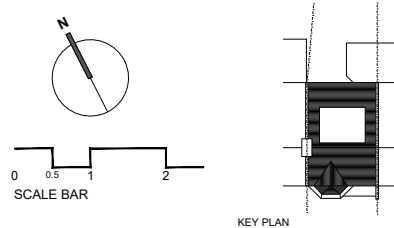

KEY PLAN

MSK DESIGN LTD

230 HIGH STREET
HIGH BARNET, HERTFORDSHIRE
LONDON, EN5 5TD

020 3962 4480
www.mskdesign.co.uk
info@mskdesign.co.uk

Registered company number: 6044594


MSK

PROJECT	246 Park Road, London, N8 8JX		
CLIENT	Ethos Homes Ltd		
DRAWING TITLE	PLANNING		
	Proposed		
DATE	11.09.2023		
SCALE@A1	1:50	DRAWN BY	AR
SCALE@A3	1:100	CHECKED BY	AR

PROJECT REF	
REV.	A
DWG. NO.	PL-010




1 | PROPOSED
FRONT ELEVATION
PL-011 | SCALE@A1 1:50 SCALE@A3 1:100

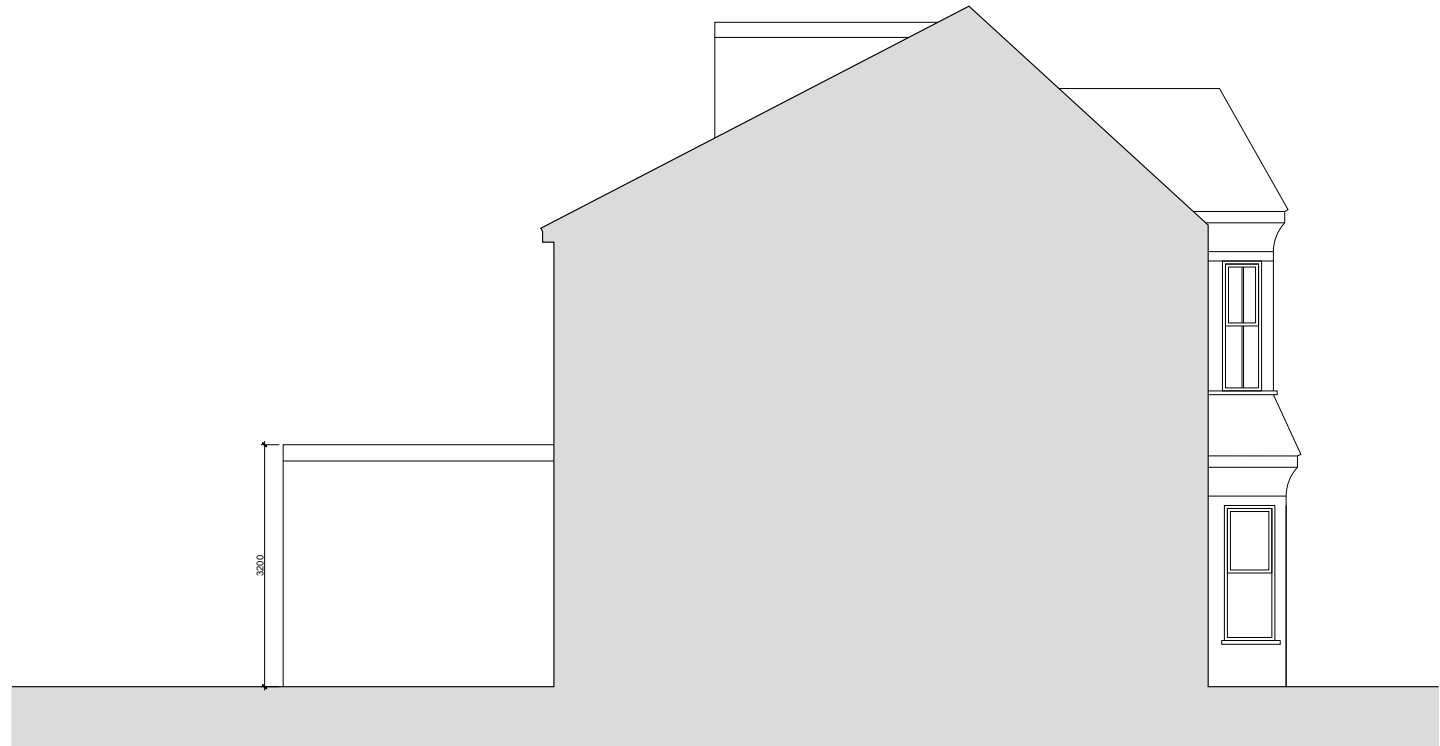

2 | PROPOSED
SIDE ELEVATION
PL-011 | SCALE@A1 1:50 SCALE@A3 1:100



3 | PROPOSED
REAR ELEVATION
PL-011 | SCALE@A1 1:50 SCALE@A3 1:100

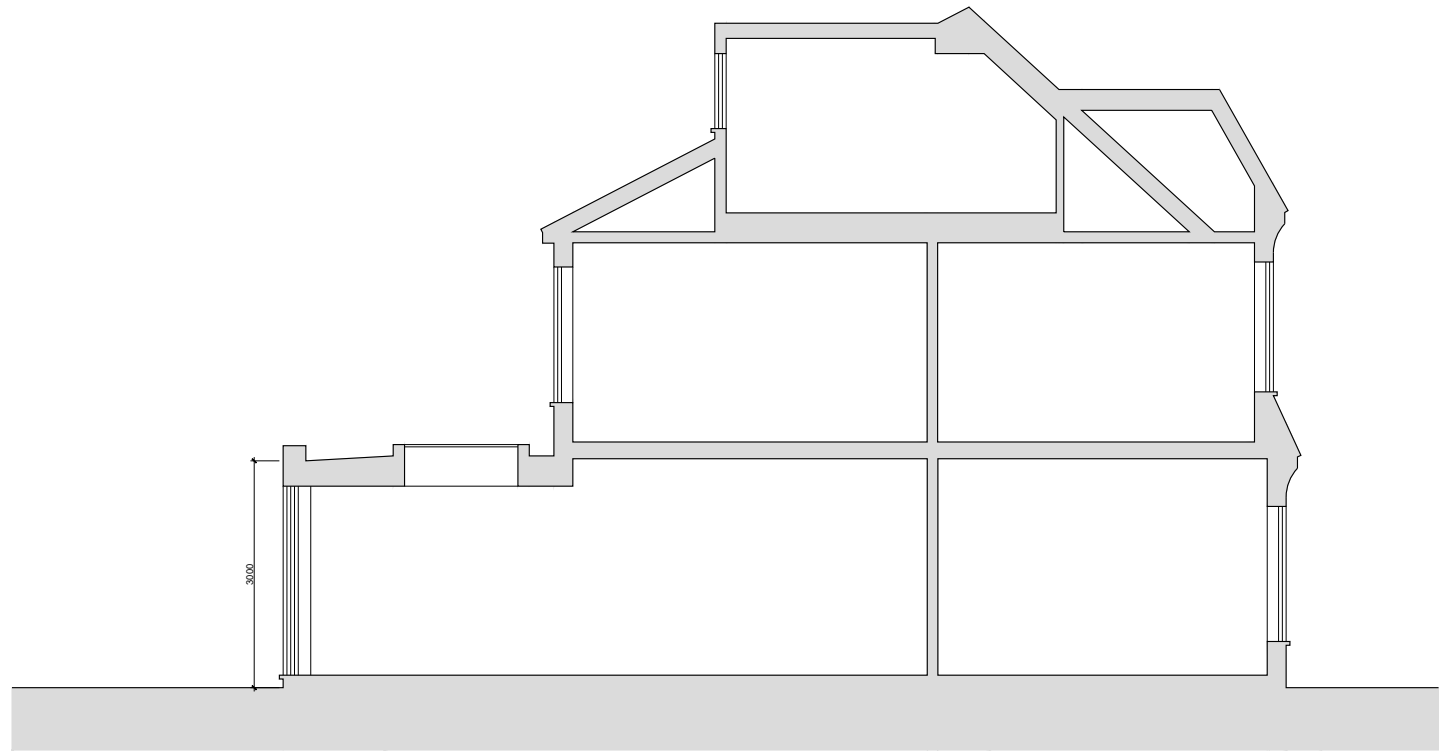

4 | PROPOSED
SECTION
PL-011 | SCALE@A1 1:50 SCALE@A3 1:100



REVISIONS			
NO.	DATE	CHANGES	BY

NOTES

This drawing which is the property of MSK DESIGN Limited is the subject of Intellectual Property Rights including copyright and design right and shall not be reproduced, copied, loaned or submitted to any other party without the written consent of MSK DESIGN Limited.

Do not scale from drawings. Only numbered dimensions to be taken. All dimensions to be checked on site.

Any discrepancies to be reported to MSK DESIGN Limited, prior to setting out or ordering any materials.

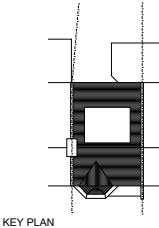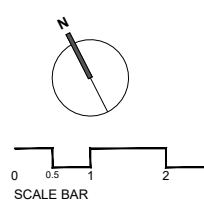

MSK DESIGN LTD

230 HIGH STREET
HIGH BARNET, HERTFORDSHIRE
LONDON, EN5 5TD

020 3962 4480
www.mskdesign.co.uk
info@mskdesign.co.uk

Registered company number: 6044594

MSK

PROJECT	246 Park Road, London, N8 8JX		PROJECT REF
CLIENT	Ethos Homes Ltd		
DRAWING TITLE	PLANNING Proposed Elevations		REV. A
DATE	11.09.2023		DWG. NO.
SCALE@A1	1:50	DRAWN BY	AR
SCALE@A3	1:100	CHECKED BY	AR

PL-011