




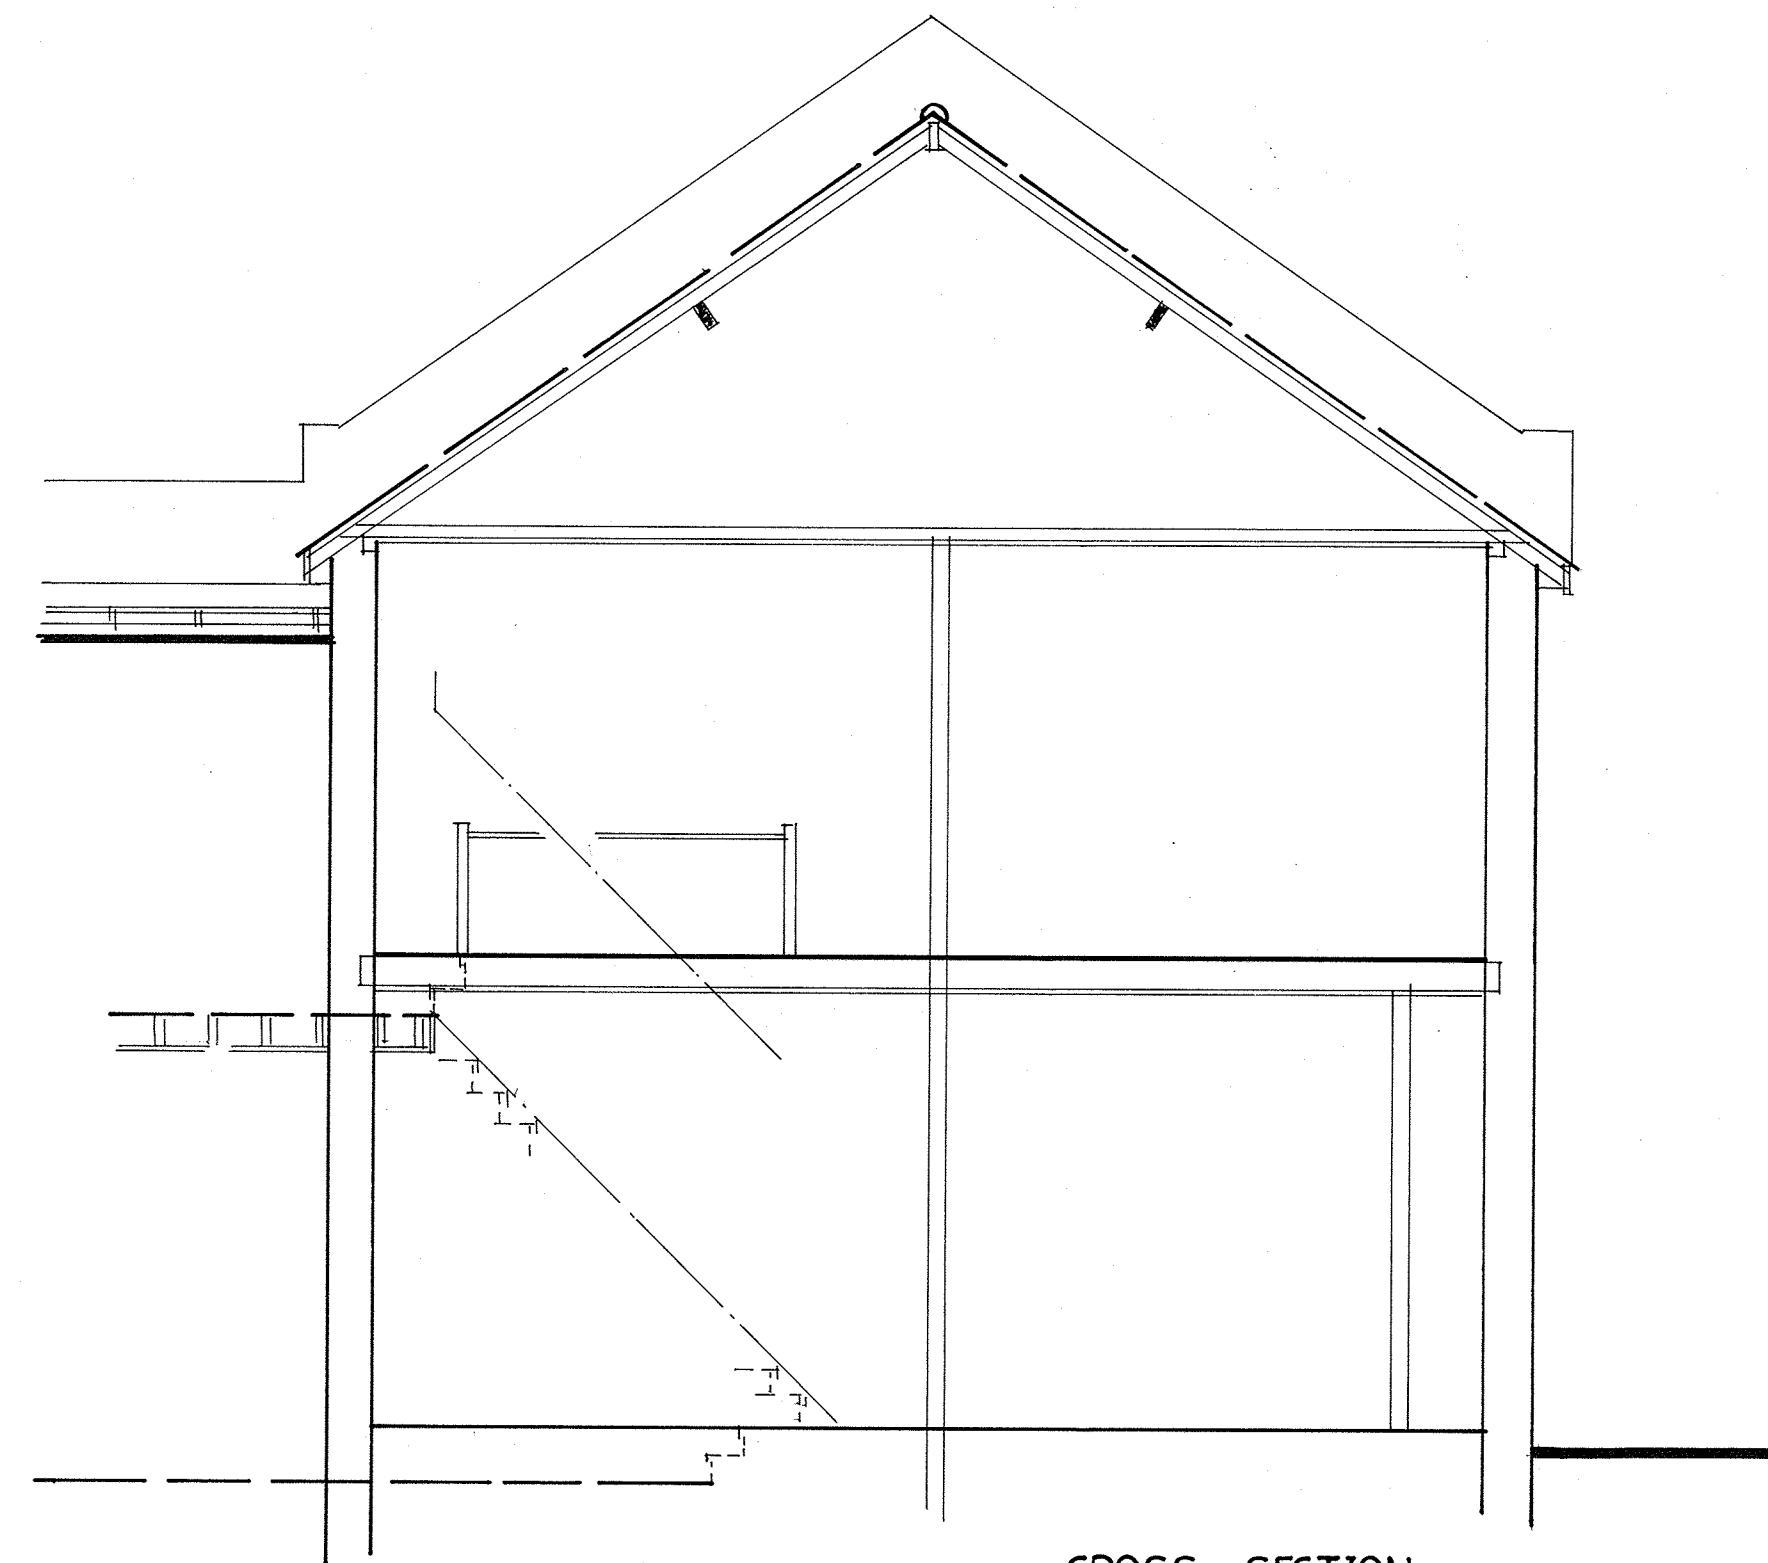


CROSS SECTION

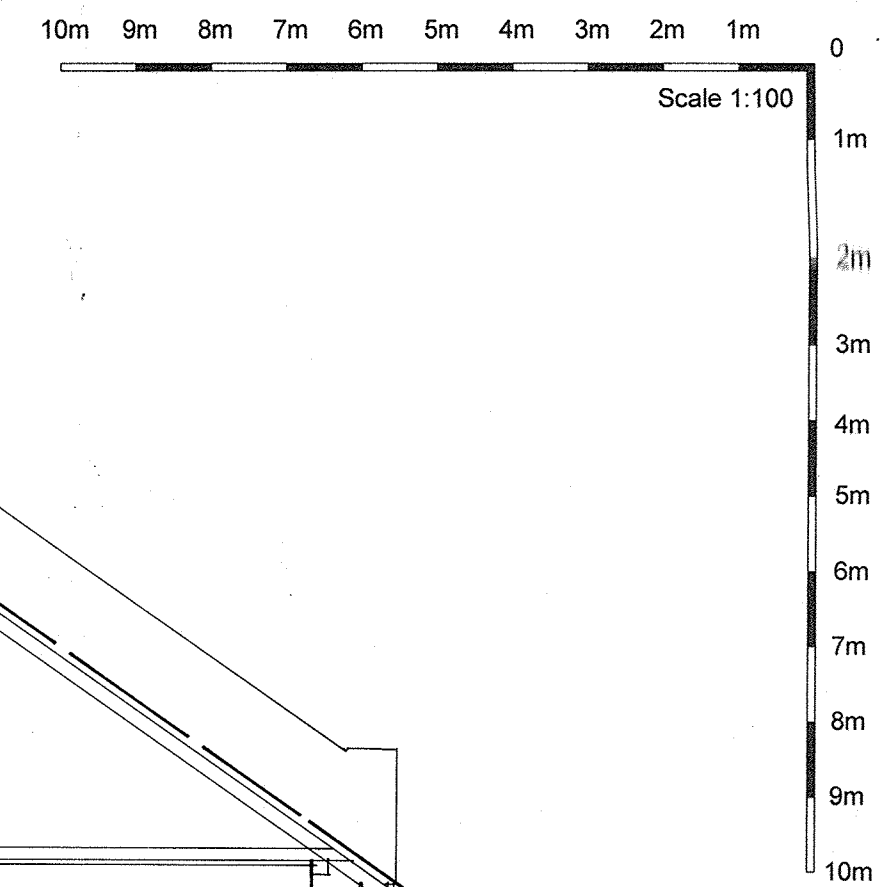


ELEVATIONS

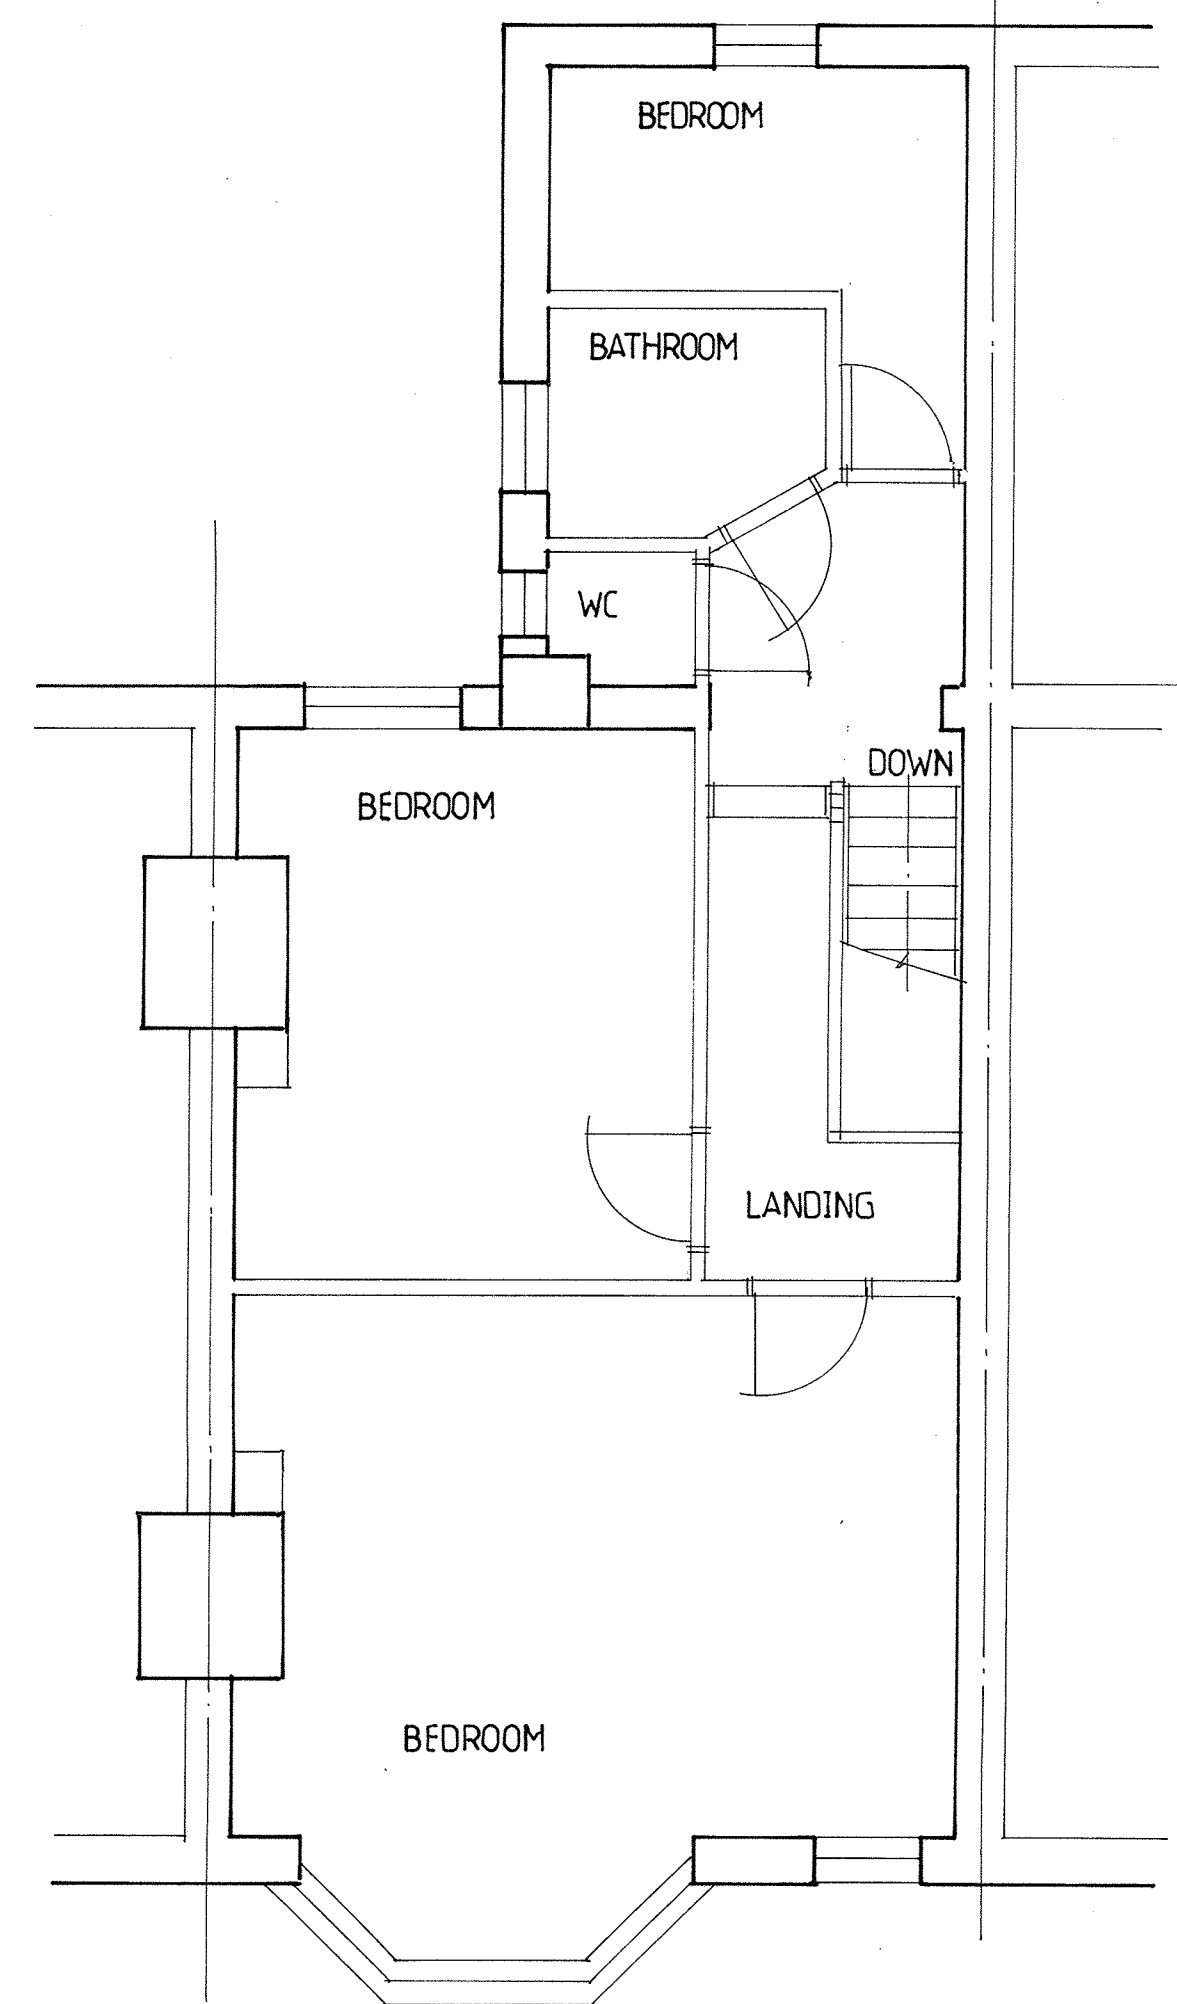


FIRST FLOOR PLAN

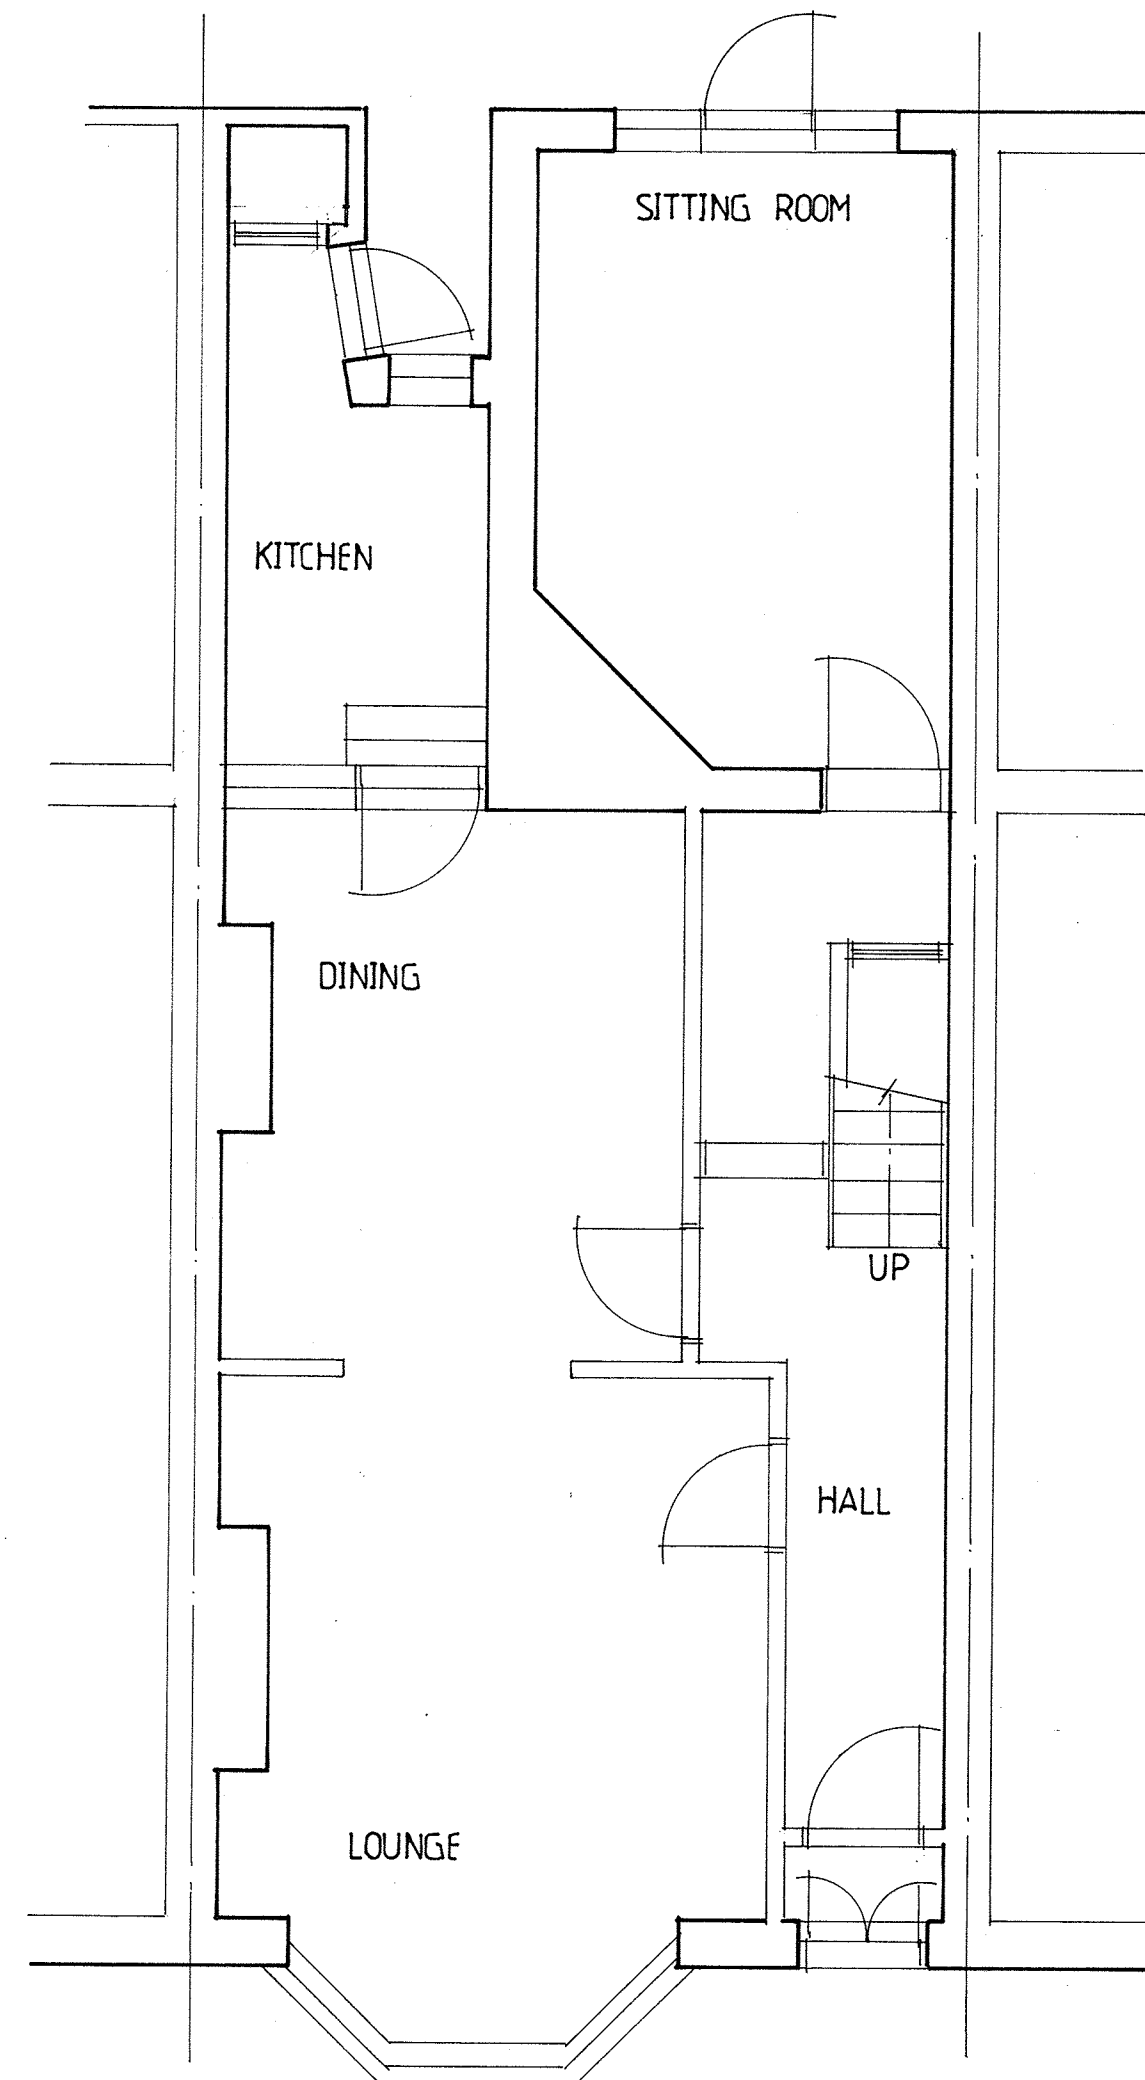

GROUND FLOOR PLAN

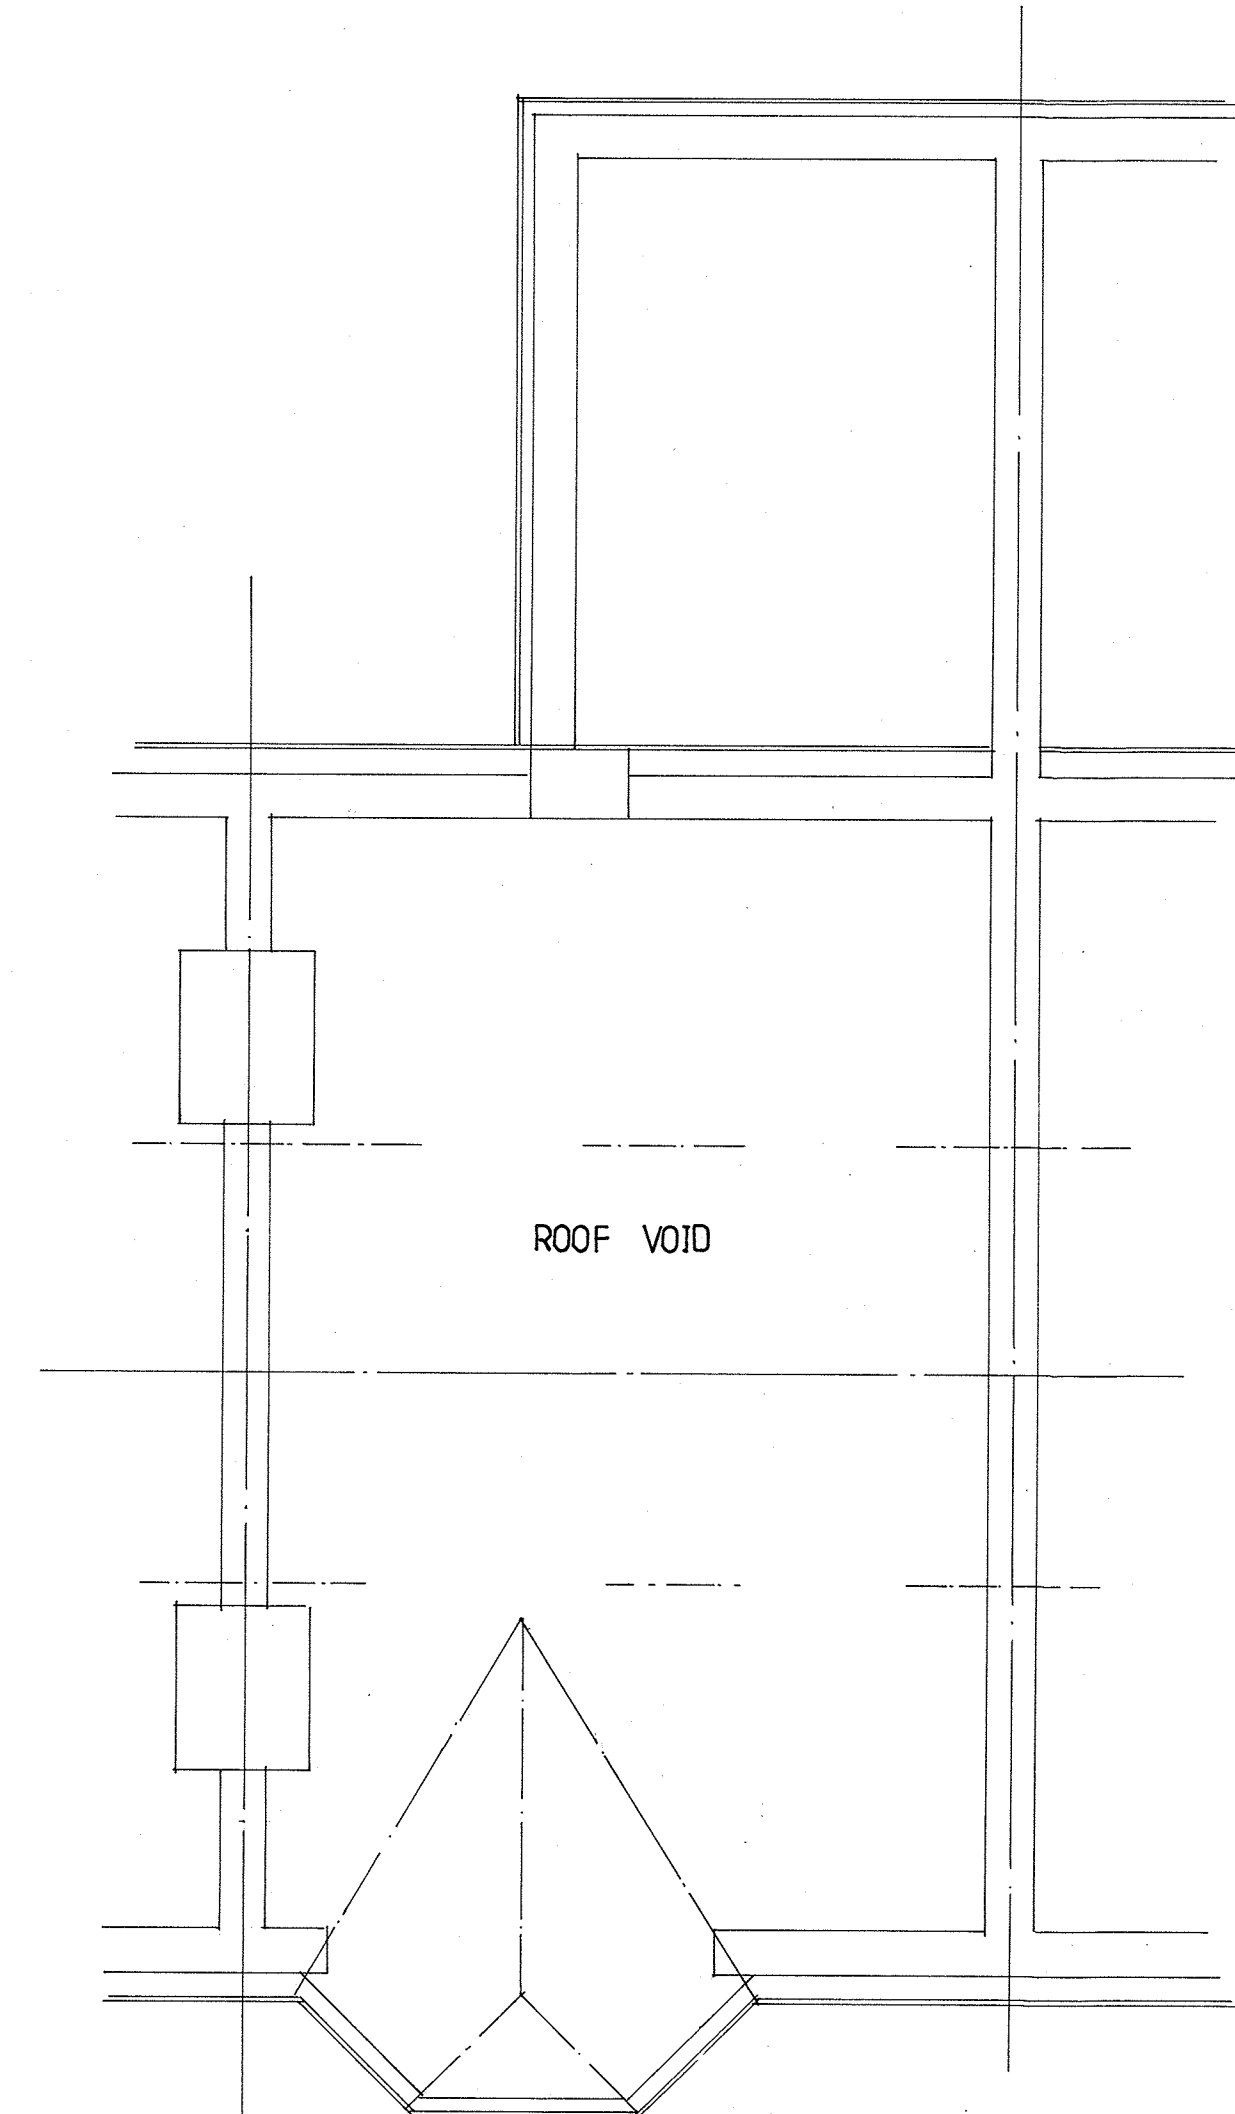

ROOF PLAN

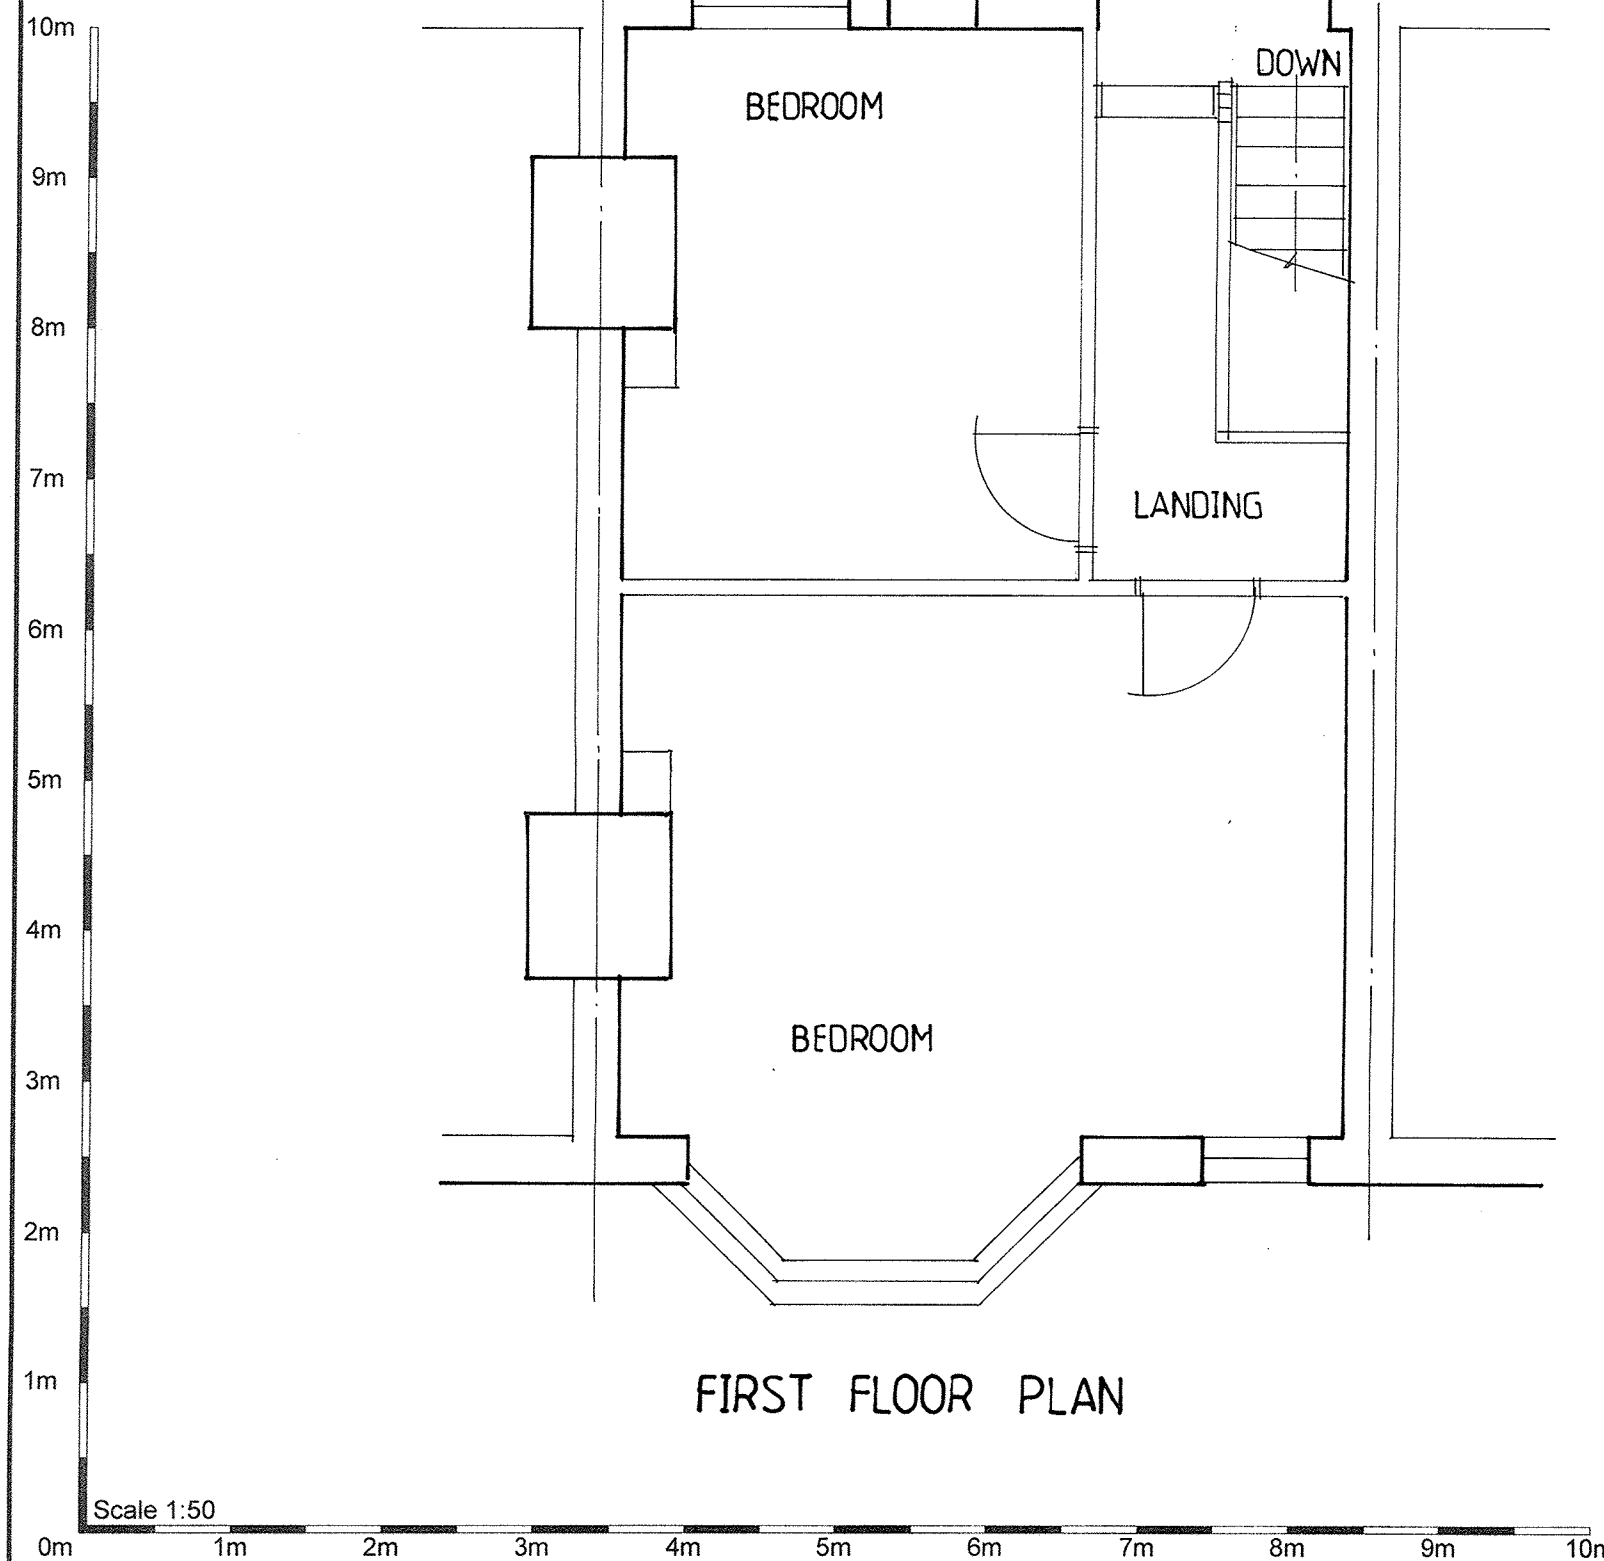

NB: Clients are hereby advised that a Party Wall Agreement is required under the Party Wall Act 1997, Prior to commencement of works on site. Please contact for further advice or clarification as necessary.

EXISTING  
FLOOR PLANS, SECTION  
& ELEVATIONS

| AMENDMENTS | DATE |
|------------|------|
|            |      |
|            |      |

PROPOSED WORKS AT:  
105 Inderwick Road  
Crouch End  
London.  
N8 9LA.  
FOR: Mr & Mrs HORNER.

| CONTRACT No |         | SHEET SIZE A1 |                 |
|-------------|---------|---------------|-----------------|
| Scale       | Date    | Dwg No        | EXISTING Rev No |
| 1:50, 1:100 | Aug '23 | 10299         |                 |