



General Notes

Disclaimer

GOAStudio London residential architecture limited takes no responsibility for any dimensions that are obtained by scaling this drawing.

If no dimension is given, it is deemed to be the responsibility of the Contractor to ascertain the dimension from site measurement before any building work or fabrication takes place.

All copyright for information included on this drawing remains with GOAStudio London residential architecture limited.

No.	Revision/Issue	Date

Firm Name and Address

GOAStudio

London residential

architecture limited


86-90 Paul Street, EC2A 4NE, London

Project Name and Address

Addition of a single storey rear extension and internal alterations to a single family dwelling.

140 Maurice Avenue, N22 6PU, London

Project 2311 Turnpike Lane	Sheet EXISTING
Date August 2023	LOCATION PLAN
Scale 1:1250 @ A3	2311 00

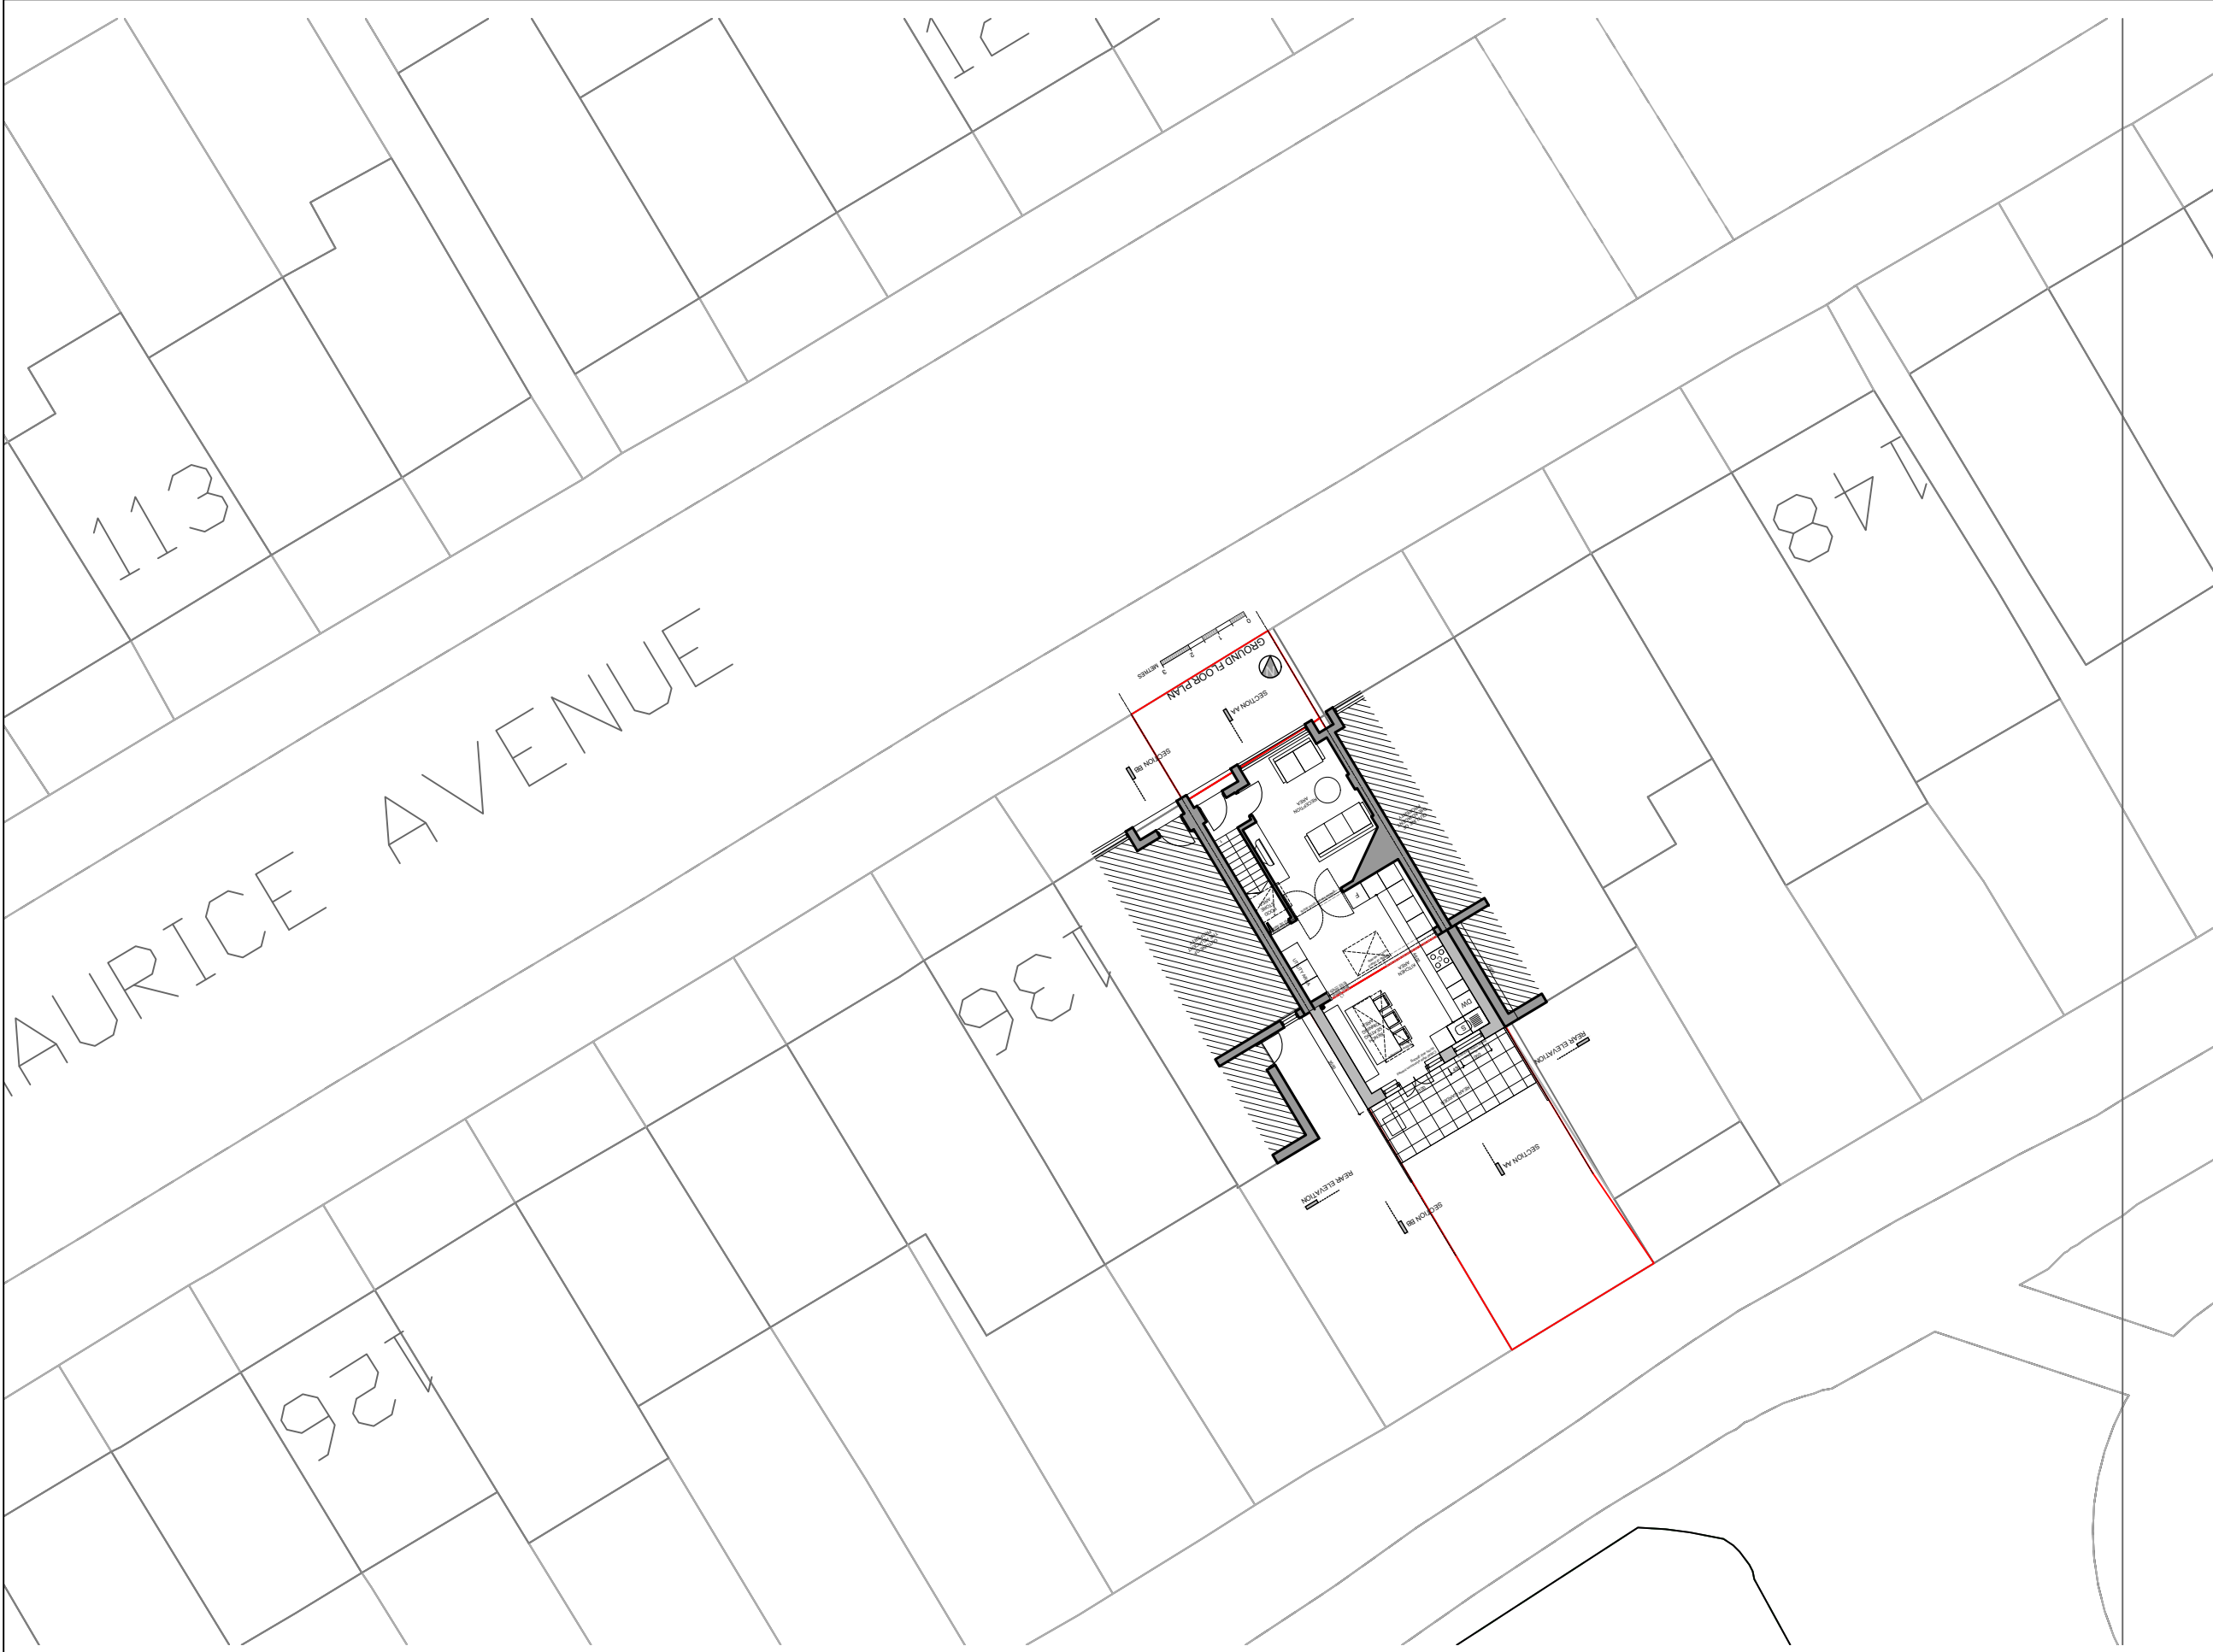

General Notes

Disclaimer

GOAStudio London residential architecture limited takes no responsibility for any dimensions that are obtained by scaling this drawing.

If no dimension is given, it is deemed to be the responsibility of the Contractor to ascertain the dimension from site measurement before any building work or fabrication takes place.

All copyright for information included on this drawing remains with GOAStudio London residential architecture limited.

No.	Revision/Issue	Date

Firm Name and Address

GOAStudio

London residential

architecture limited



86-90 Paul Street, EC2A 4NE, London

Project Name and Address

Addition of a single storey rear extension and internal alterations to a single family dwelling.

140 Maurice Avenue, N22 8PU, London

Project 2311 Turnpike Lane	Sheet PROPOSED
Date August 2023	SITE PLAN
Scale 1:200 @ A3	2311 100

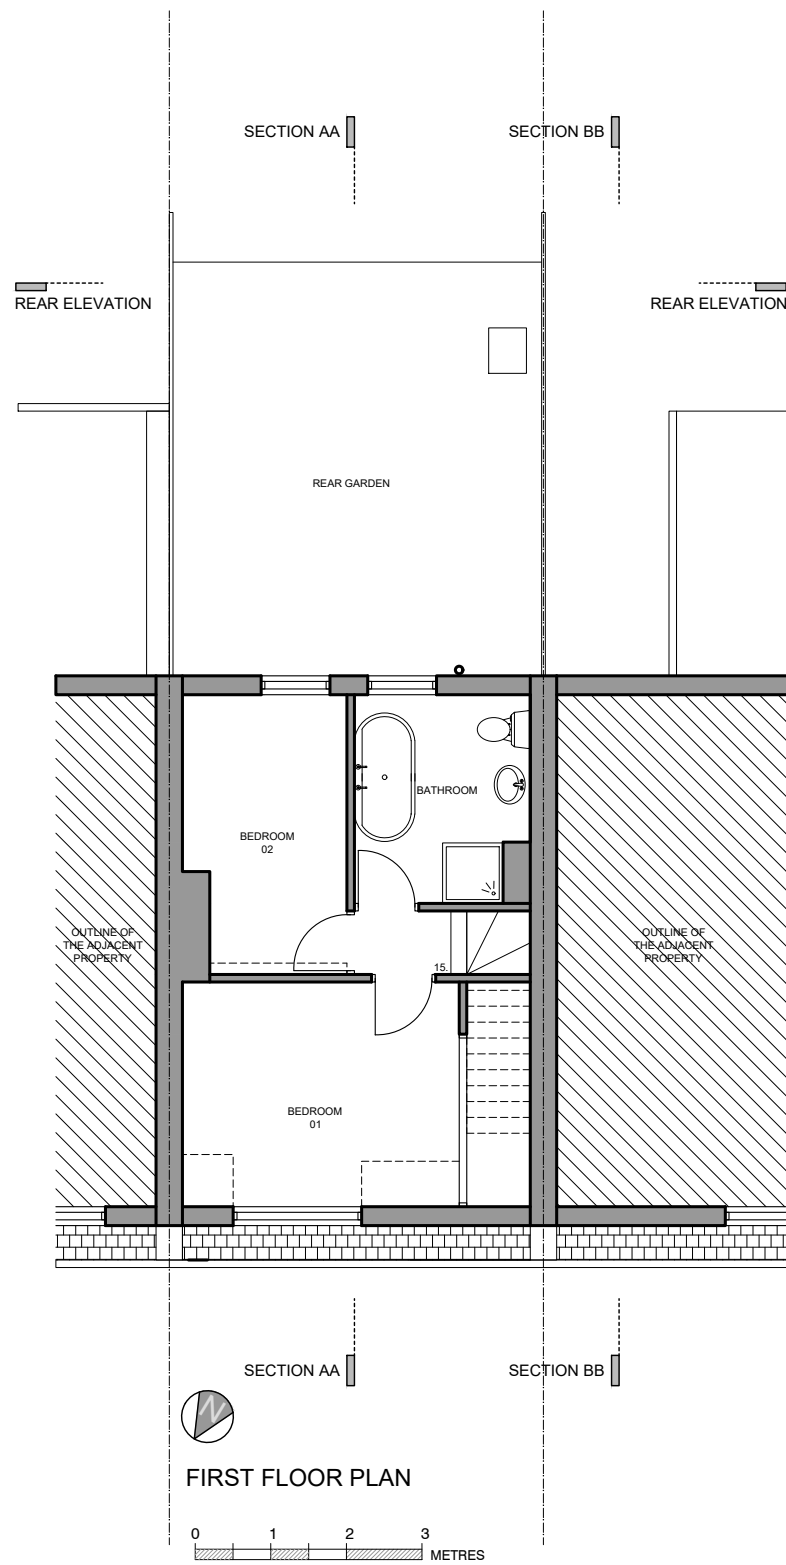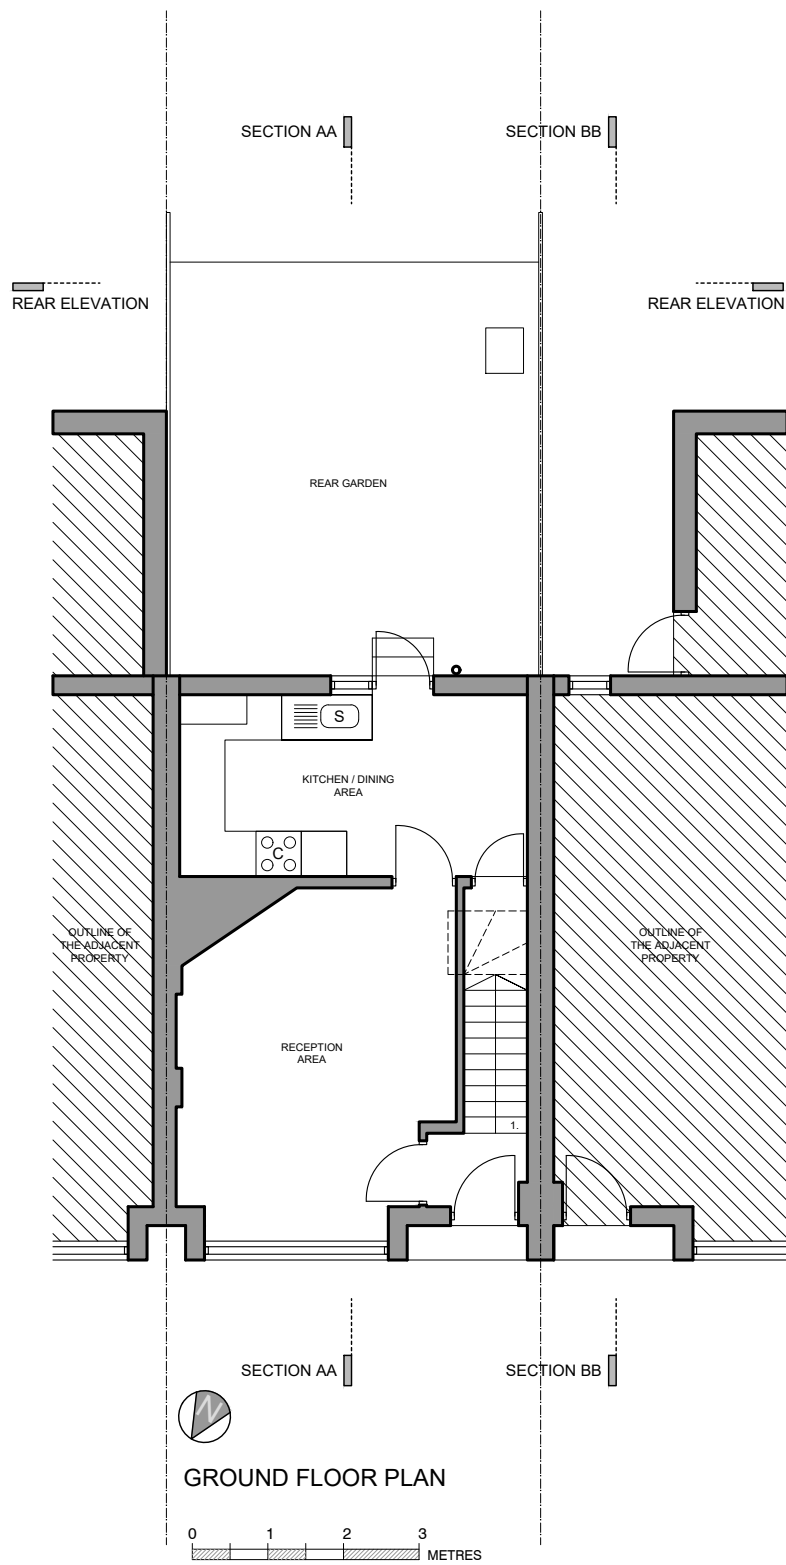

General Notes

Disclaimer

GOAStudio London residential architecture limited takes no responsibility for any dimensions that are obtained by scaling this drawing.

If no dimension is given, it is deemed to be the responsibility of the Contractor to ascertain the dimension from site measurement before any building work or fabrication takes place.

All copyright for information included on this drawing remains with GOAStudio London residential architecture limited.

No.	Revision/Issue	Date

Firm Name and Address

GOAStudio

London residential

architecture limited



86-90 Paul Street, EC2A 4NE, London

Project Name and Address

Addition of a single storey rear extension and internal alterations to a single family dwelling.

140 Maurice Avenue, N22 6PU, London

Project 2311 Turnpike Lane	Sheet EXISTING
Date August 2023	GROUND FLOOR PLAN FIRST FLOOR PLAN
Scale 1:100 @ A3	2311 01

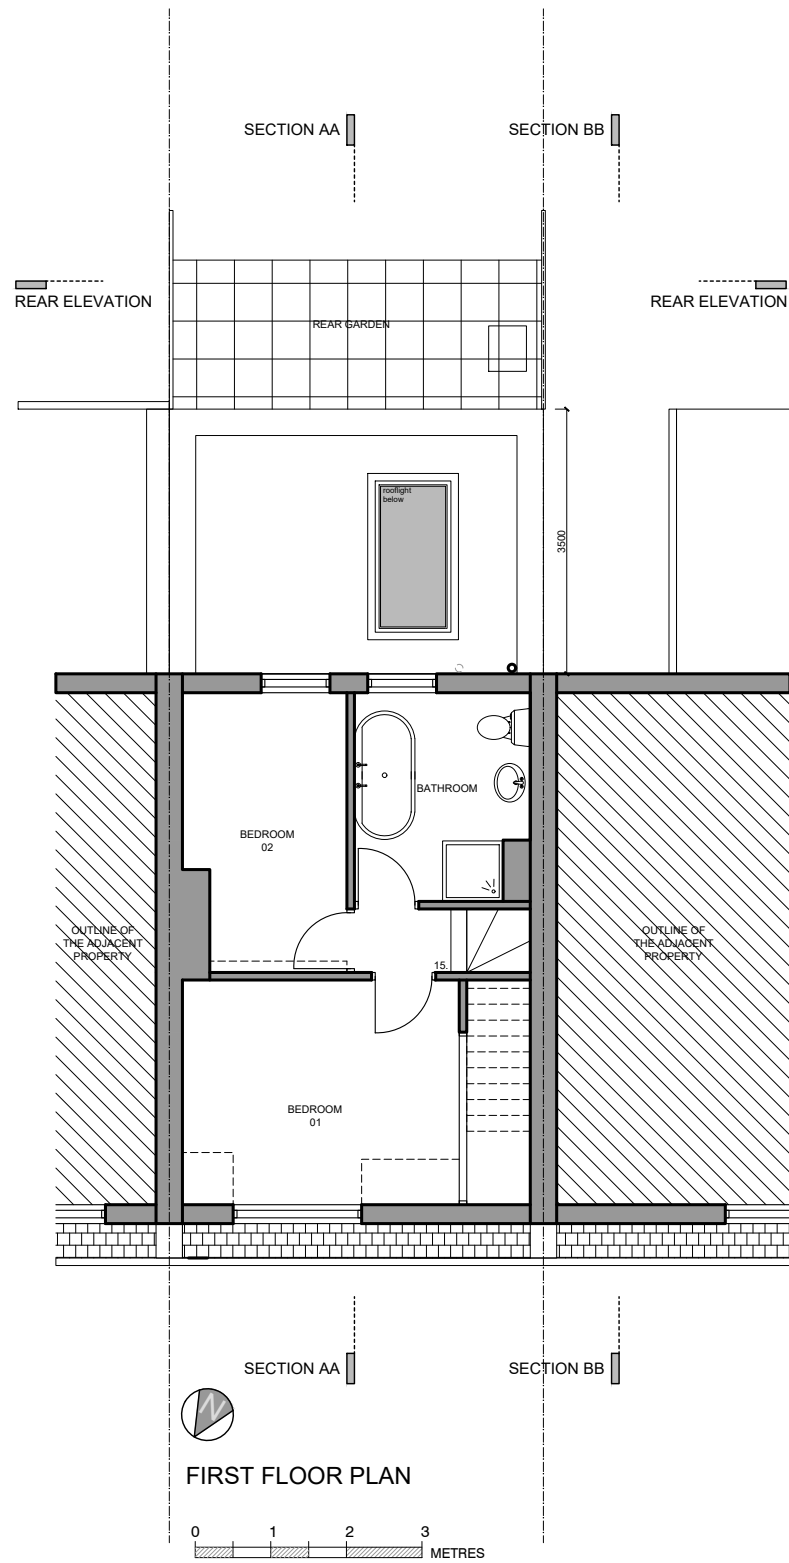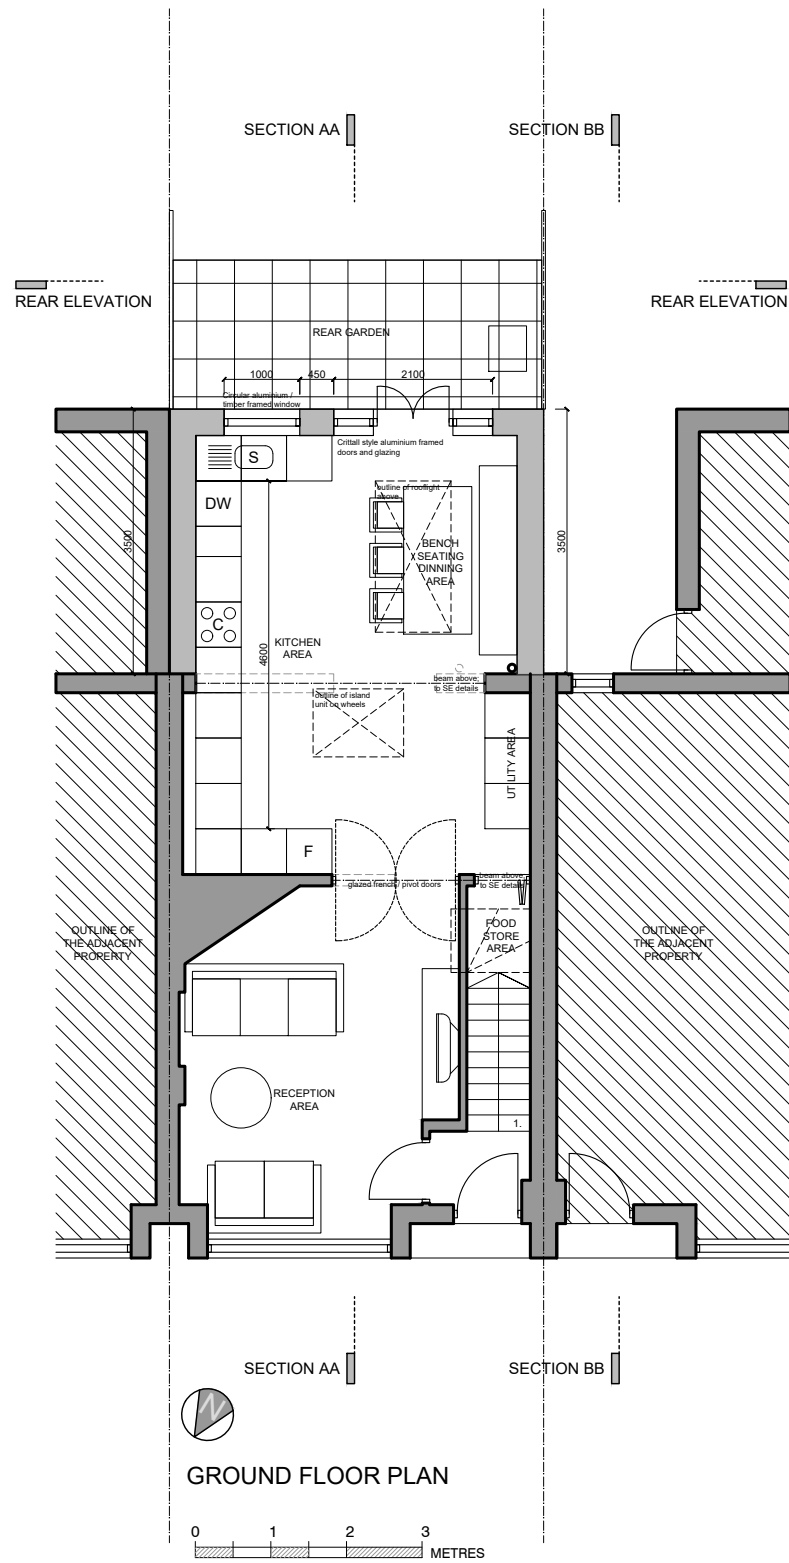

General Notes

Disclaimer

GOAStudio London residential architecture limited takes no responsibility for any dimensions that are obtained by scaling this drawing.

If no dimension is given, it is deemed to be the responsibility of the Contractor to ascertain the dimension from site measurement before any building work or fabrication takes place.

All copyright for information included on this drawing remains with GOAStudio London residential architecture limited.

Firm Name and Address

GOAStudio
London residential
architecture limited

86-90 Paul Street, EC2A 4NE, London

Project Name and Address

Addition of a single storey rear extension and internal alterations to a single family dwelling.

140 Maurice Avenue, N22 6PU, London

Project

2311 Turnpike Lane

Date

August 2023

Scale

1:100 @ A3

Sheet


PROPOSED

GROUND FLOOR PLAN

FIRST FLOOR PLAN

2311

41

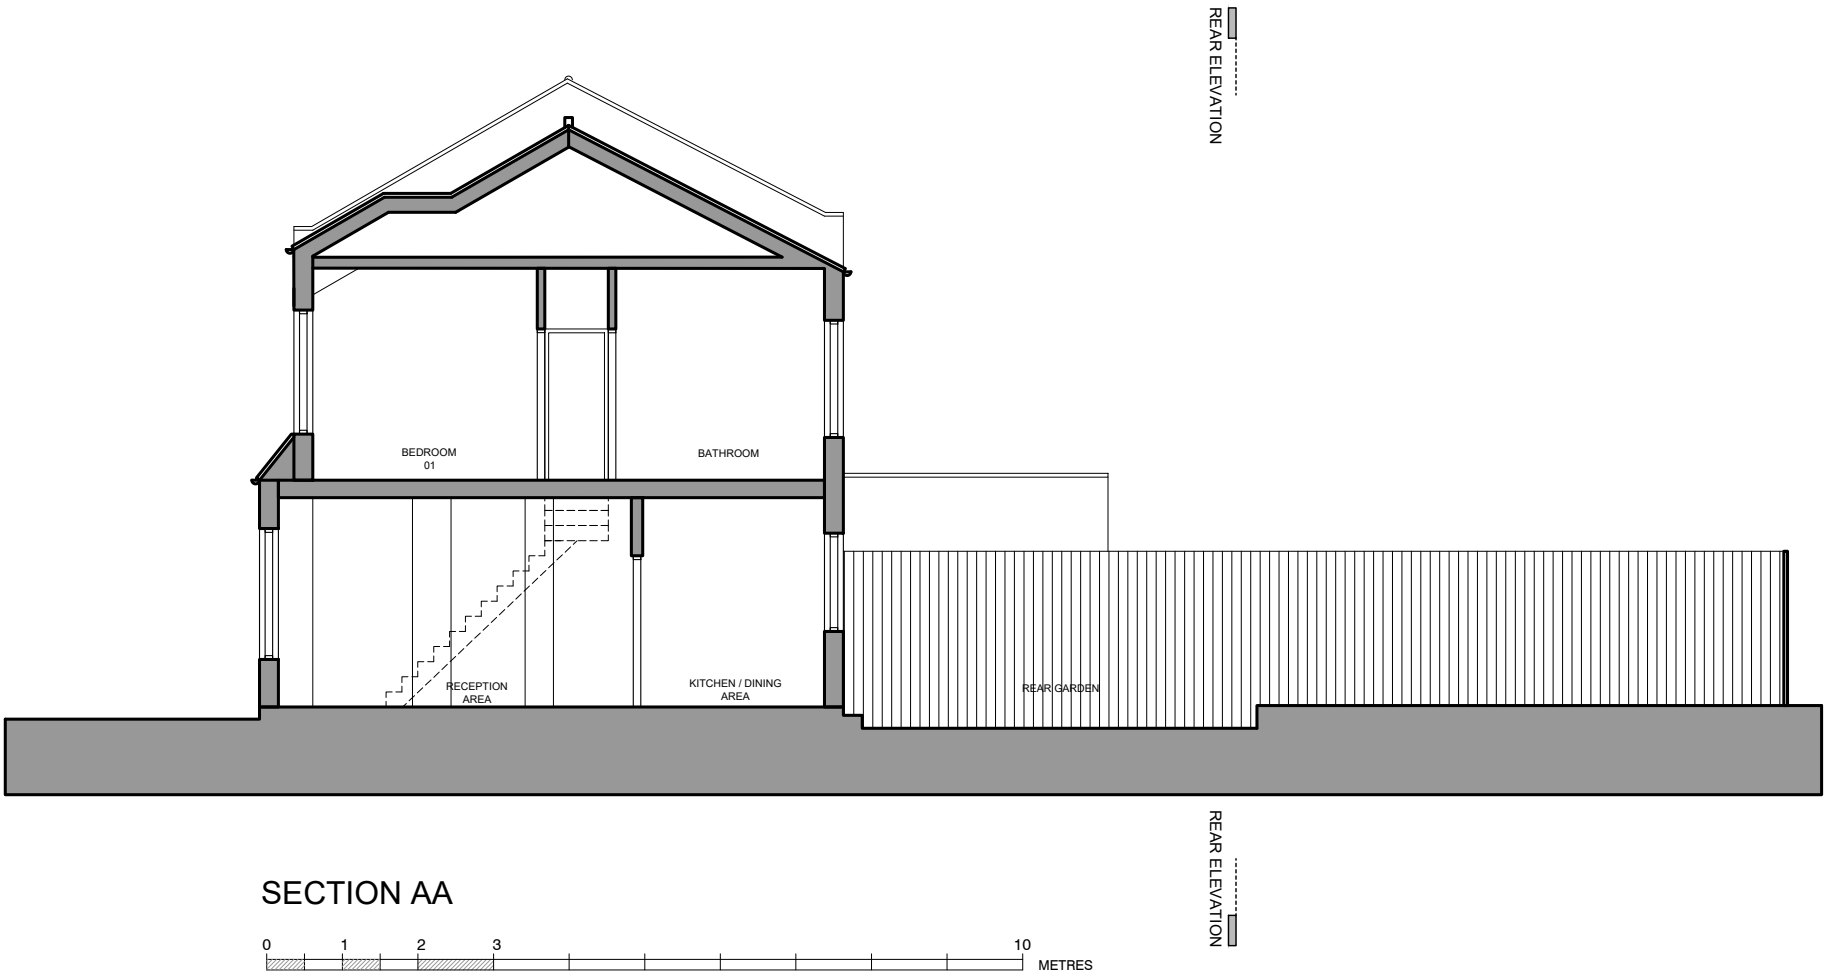

General Notes

Disclaimer

GOAStudio London residential architecture limited takes no responsibility for any dimensions that are obtained by scaling this drawing.

If no dimension is given, it is deemed to be the responsibility of the Contractor to ascertain the dimension from site measurement before any building work or fabrication takes place.

All copyright for information included on this drawing remains with GOAStudio London residential architecture limited.

No.	Revision/Issue	Date
-----	----------------	------

Firm Name and Address

GOAStudio
London residential
architecture limited

86-90 Paul Street, EC2A 4NE, London

Project Name and Address

Addition of a single storey rear extension and internal alterations to a single family dwelling.

140 Maurice Avenue, N22 6PU, London

Project
2311 Turnpike Lane


Date
August 2023

Scale
1:100 @ A3

Sheet
EXISTING

SECTION AA

2311
02

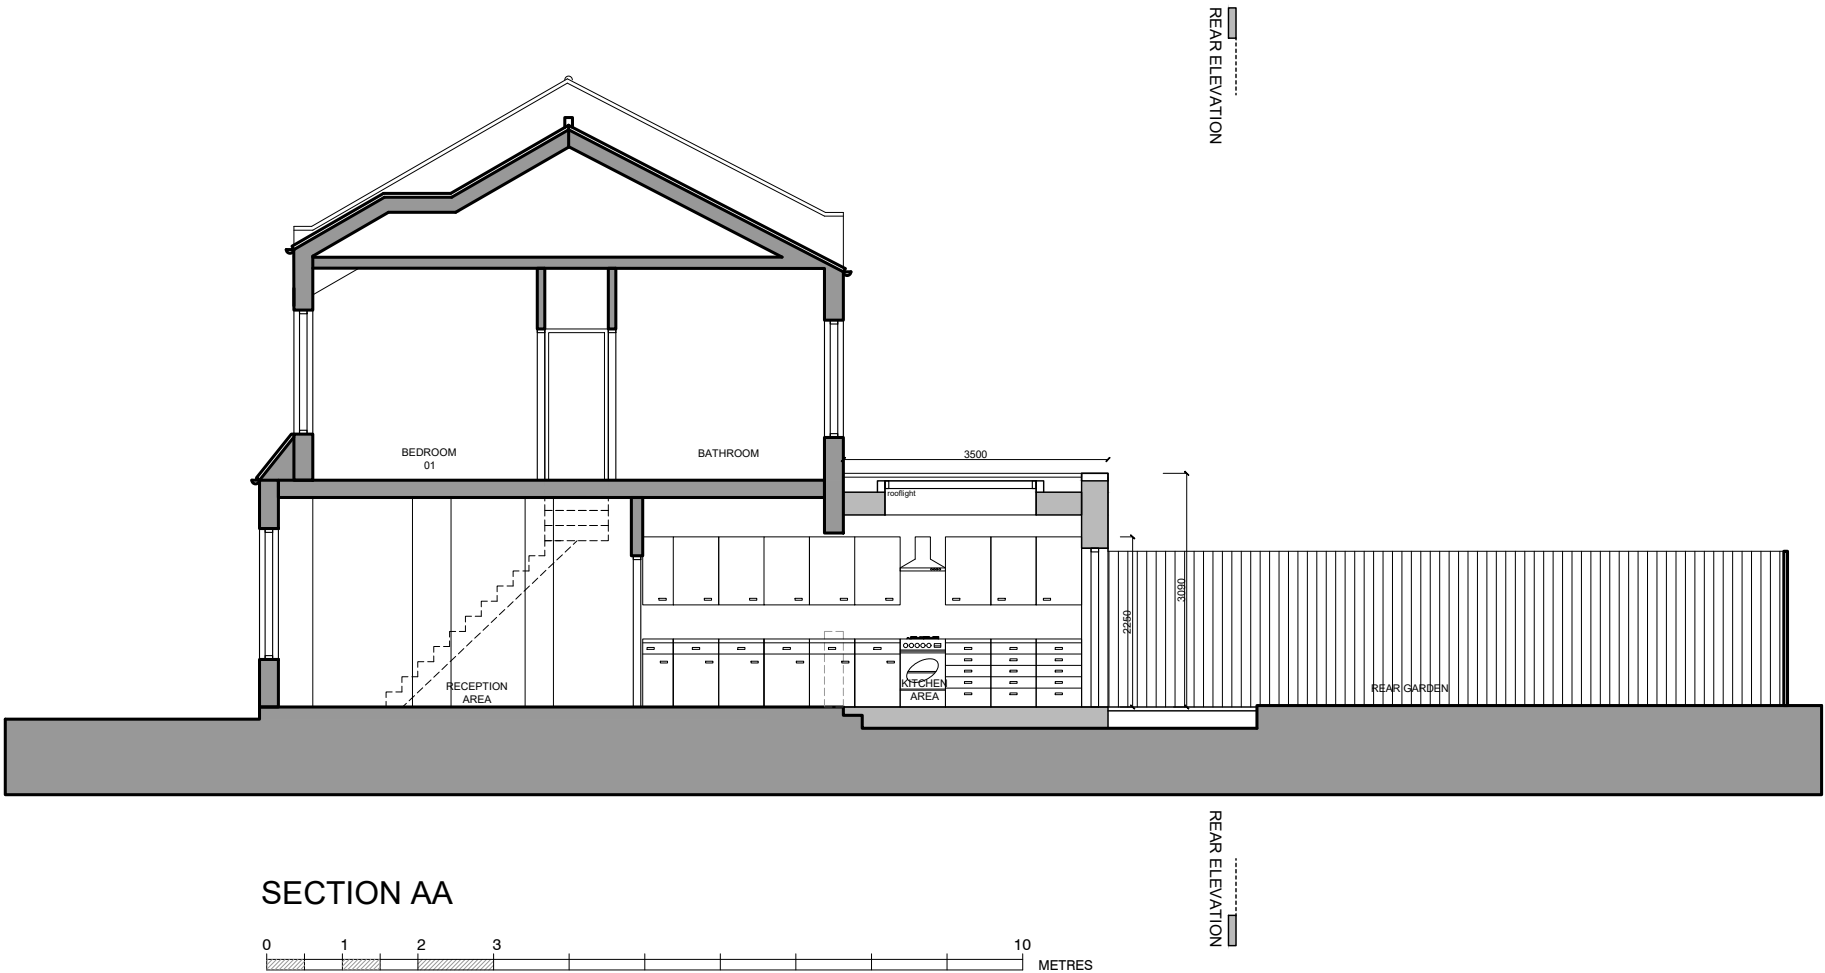

General Notes

Disclaimer

GOAStudio London residential architecture limited takes no responsibility for any dimensions that are obtained by scaling this drawing.

If no dimension is given, it is deemed to be the responsibility of the Contractor to ascertain the dimension from site measurement before any building work or fabrication takes place.

All copyright for information included on this drawing remains with GOAStudio London residential architecture limited.

No.	Revision/Issue	Date
-----	----------------	------

Firm Name and Address

GOAStudio
London residential
architecture limited


86-90 Paul Street, EC2A 4NE, London

Project Name and Address

Addition of a single storey rear extension and internal alterations to a single family dwelling.

140 Maurice Avenue, N22 6PU, London

Project 2311 Turnpike Lane	Sheet PROPOSED
Date August 2023	SECTION AA
Scale 1:100 @ A3	2311 42

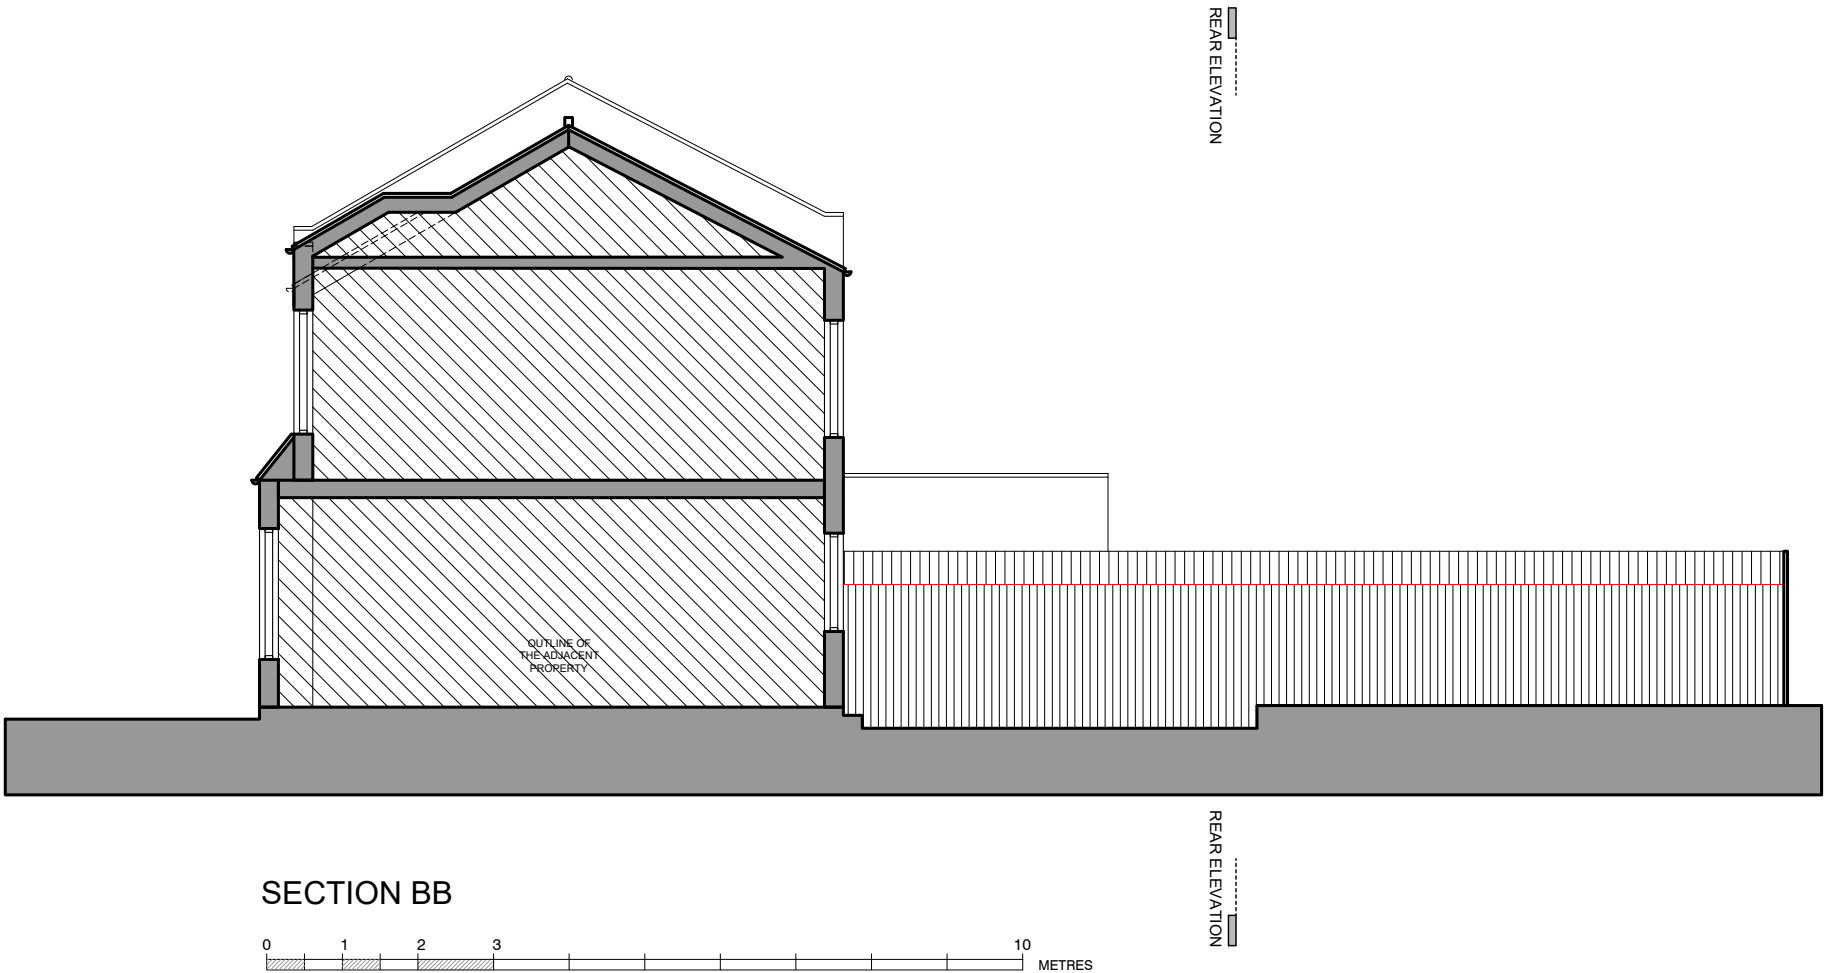

General Notes

Disclaimer

GOAStudio London residential architecture limited takes no responsibility for any dimensions that are obtained by scaling this drawing.

If no dimension is given, it is deemed to be the responsibility of the Contractor to ascertain the dimension from site measurement before any building work or fabrication takes place.

All copyright for information included on this drawing remains with GOAStudio London residential architecture limited.

No.	Revision/Issue	Date

Firm Name and Address

GOAStudio

London residential

architecture limited


86-90 Paul Street, EC2A 4NE, London

Project Name and Address

Addition of a single storey rear extension and internal alterations to a single family dwelling.

140 Maurice Avenue, N22 6PU, London

Project 2311 Turnpike Lane	Sheet EXISTING
Date August 2023	SECTION BB
Scale 1:100 @ A3	2311 03

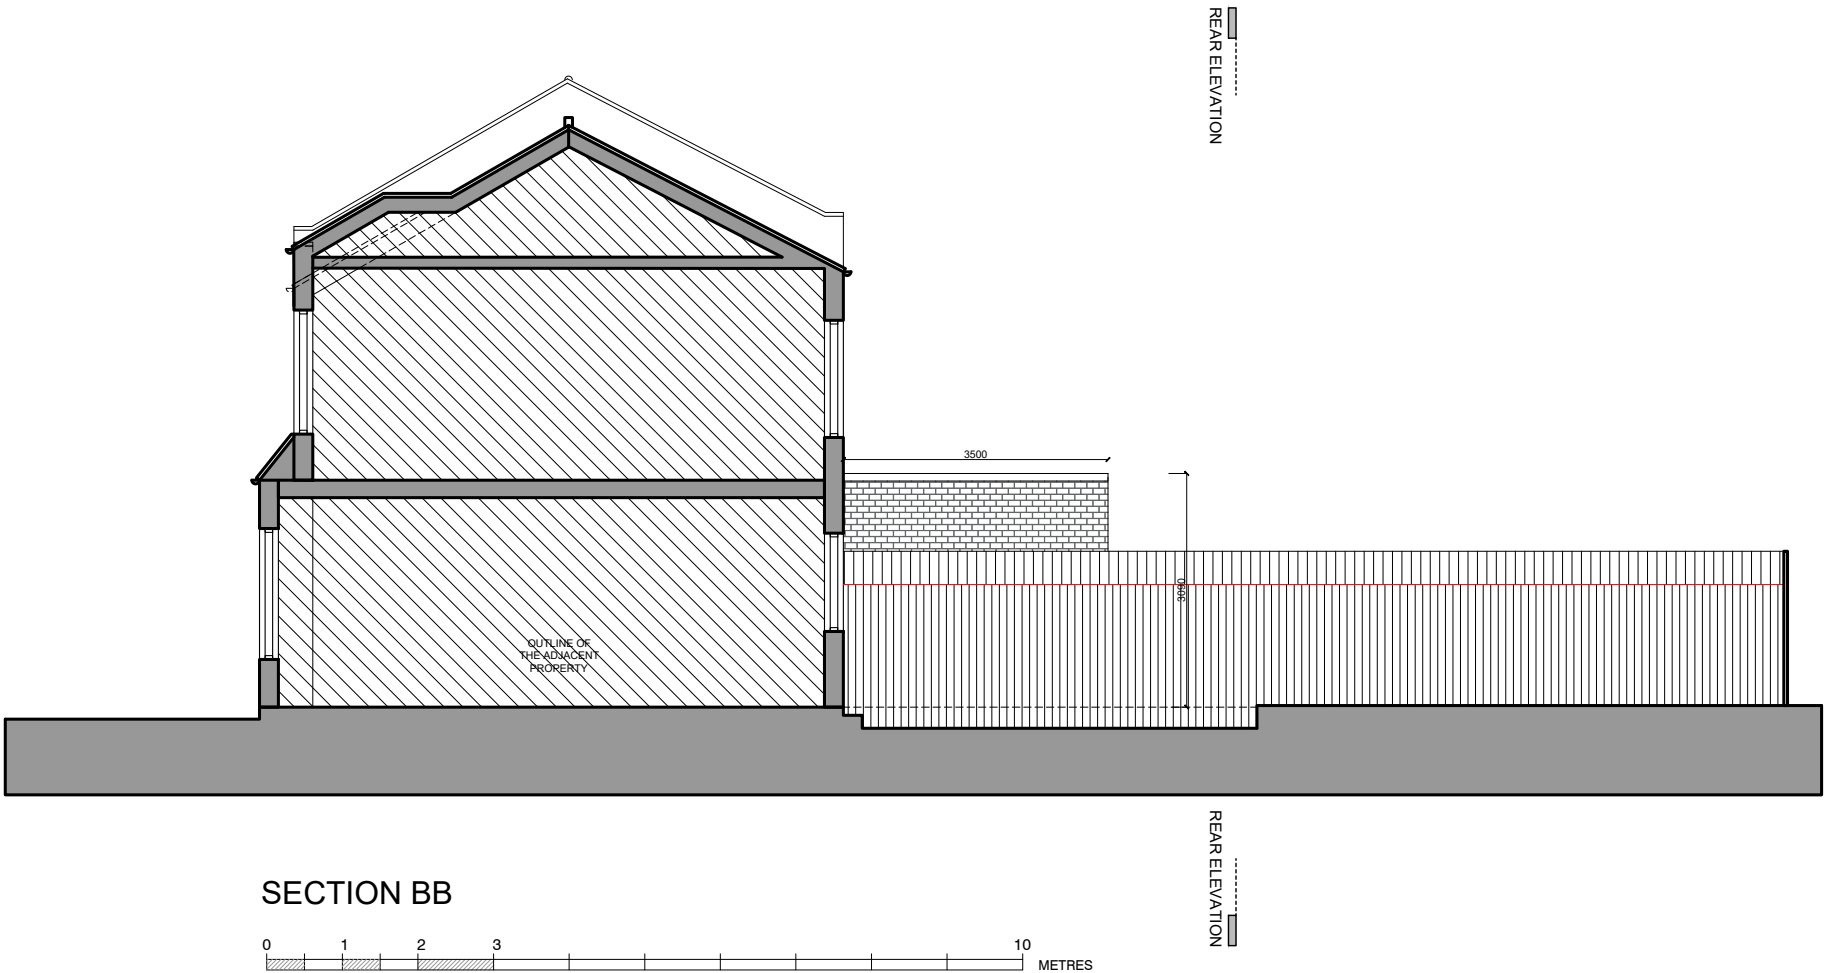

General Notes

Disclaimer

GOAStudio London residential architecture limited takes no responsibility for any dimensions that are obtained by scaling this drawing.

If no dimension is given, it is deemed to be the responsibility of the Contractor to ascertain the dimension from site measurement before any building work or fabrication takes place.

All copyright for information included on this drawing remains with GOAStudio London residential architecture limited.

No.	Revision/Issue	Date

Firm Name and Address

GOAStudio

London residential

architecture limited


86-90 Paul Street, EC2A 4NE, London

Project Name and Address

Addition of a single storey rear extension and internal alterations to a single family dwelling.

140 Maurice Avenue, N22 6PU, London

Project 2311 Turnpike Lane	Sheet PROPOSED
Date August 2023	SECTION BB
Scale 1:100 @ A3	2311 43

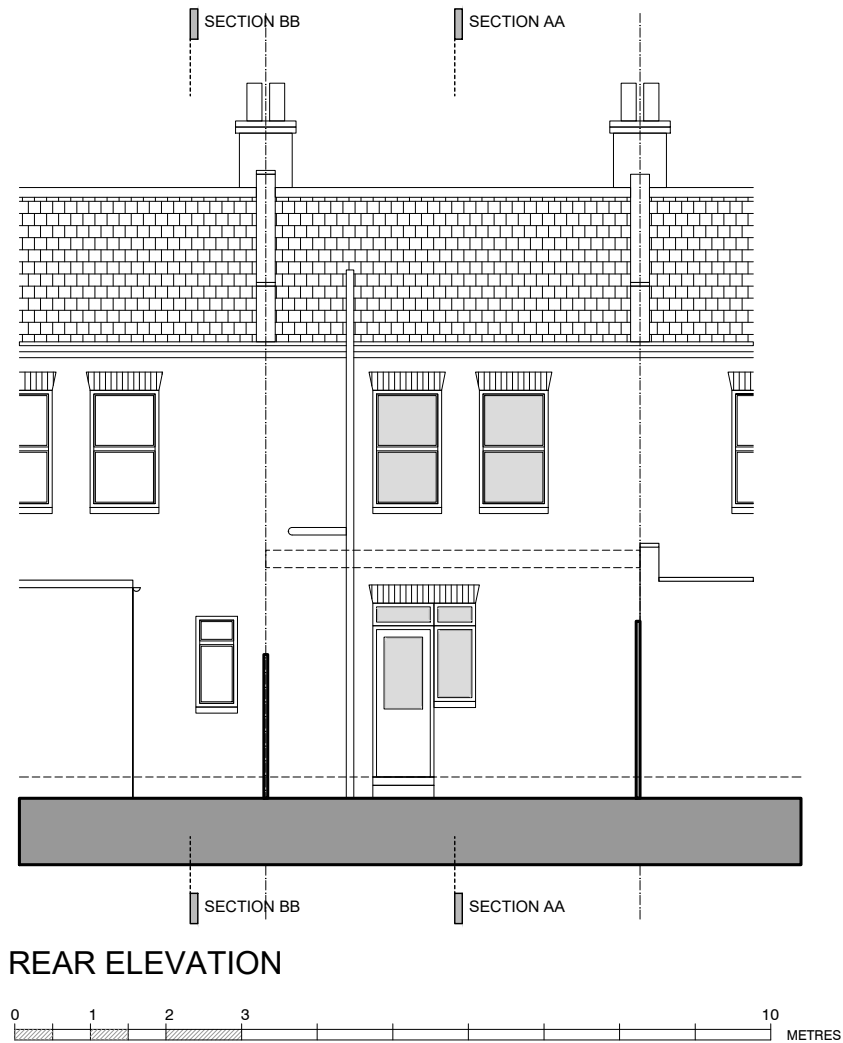

General Notes

Disclaimer

GOAStudio London residential architecture limited takes no responsibility for any dimensions that are obtained by scaling this drawing.

If no dimension is given, it is deemed to be the responsibility of the Contractor to ascertain the dimension from site measurement before any building work or fabrication takes place.

All copyright for information included on this drawing remains with GOAStudio London residential architecture limited.

No.	Revision/Issue	Date
-----	----------------	------

Firm Name and Address

GOAStudio
London residential
architecture limited

86-90 Paul Street, EC2A 4NE, London

Project Name and Address

Addition of a single storey rear extension and internal alterations to a single family dwelling.

140 Maurice Avenue, N22 6PU, London

Project 2311 Turnpike Lane	Sheet EXISTING
Date August 2023	REAR ELEVATION
Scale 1:100 @ A3	2311 04



General Notes

Disclaimer

GOAStudio London residential architecture limited takes no responsibility for any dimensions that are obtained by scaling this drawing.

If no dimension is given, it is deemed to be the responsibility of the Contractor to ascertain the dimension from site measurement before any building work or fabrication takes place.

All copyright for information included on this drawing remains with GOAStudio London residential architecture limited.

No.	Revision/Issue	Date
-----	----------------	------

Firm Name and Address

GOAStudio
London residential
architecture limited

86-90 Paul Street, EC2A 4NE, London

Project Name and Address

Addition of a single storey rear extension and internal alterations to a single family dwelling.

140 Maurice Avenue, N22 6PU, London

Project 2311 Turnpike Lane	Sheet PROPOSED
Date August 2023	REAR ELEVATION
Scale 1:100 @ A3	2311 44