

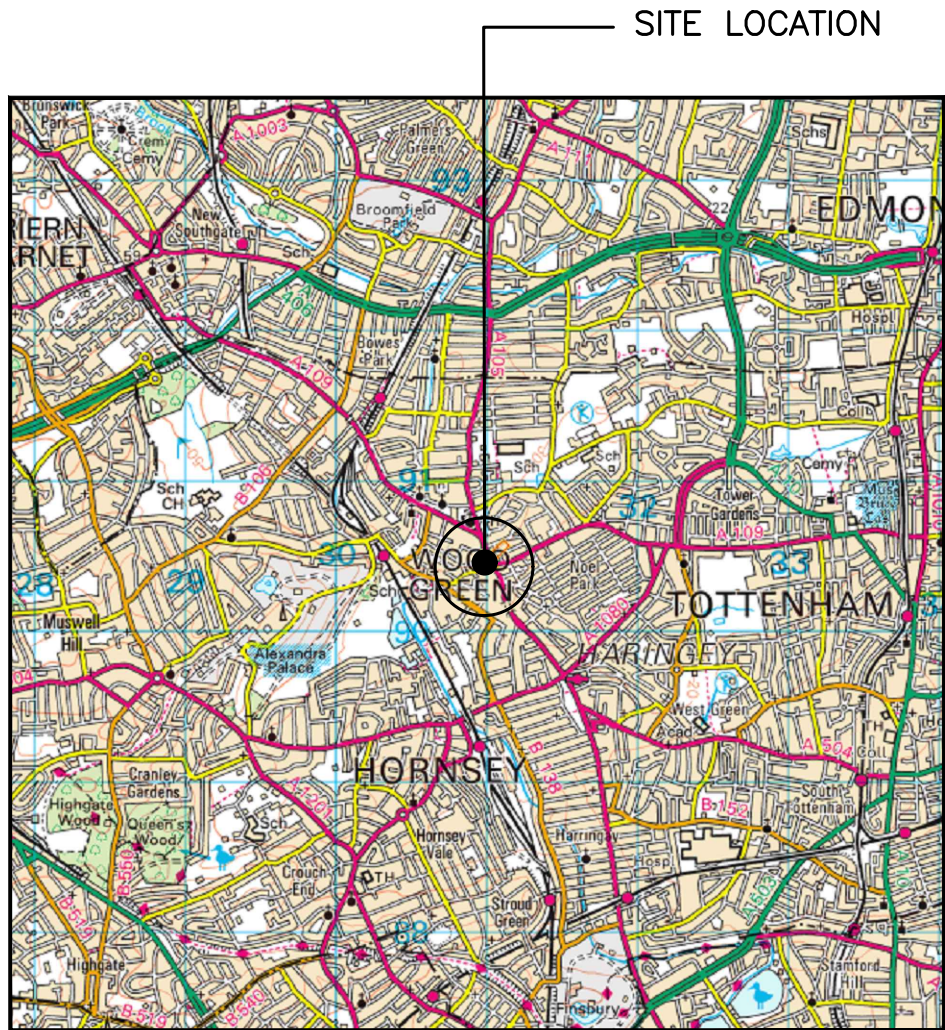


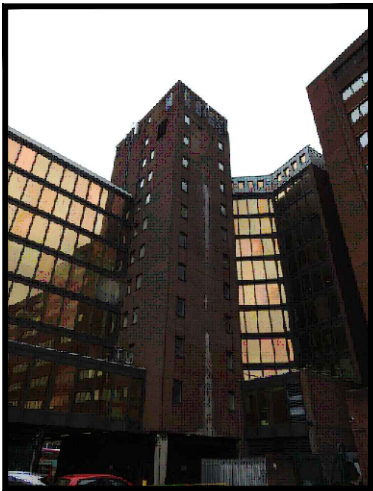


SITE LOCATION
(Scale 1:50000)

Ordnance Survey map extract Based upon
Landranger map series with the permission
of the Controller of
Her Majesty's Stationery Office.
Licence no. 100035093
Crown copyright.

 


SITE PHOTOGRAPH

The drawings comply with VF Non-Standard ICNIRP guidelines, under MULTI configuration.
Designed in accordance with Cornerstone documents: SDN0009v6.0

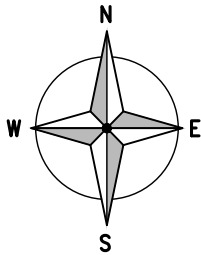


SITE LOCATION

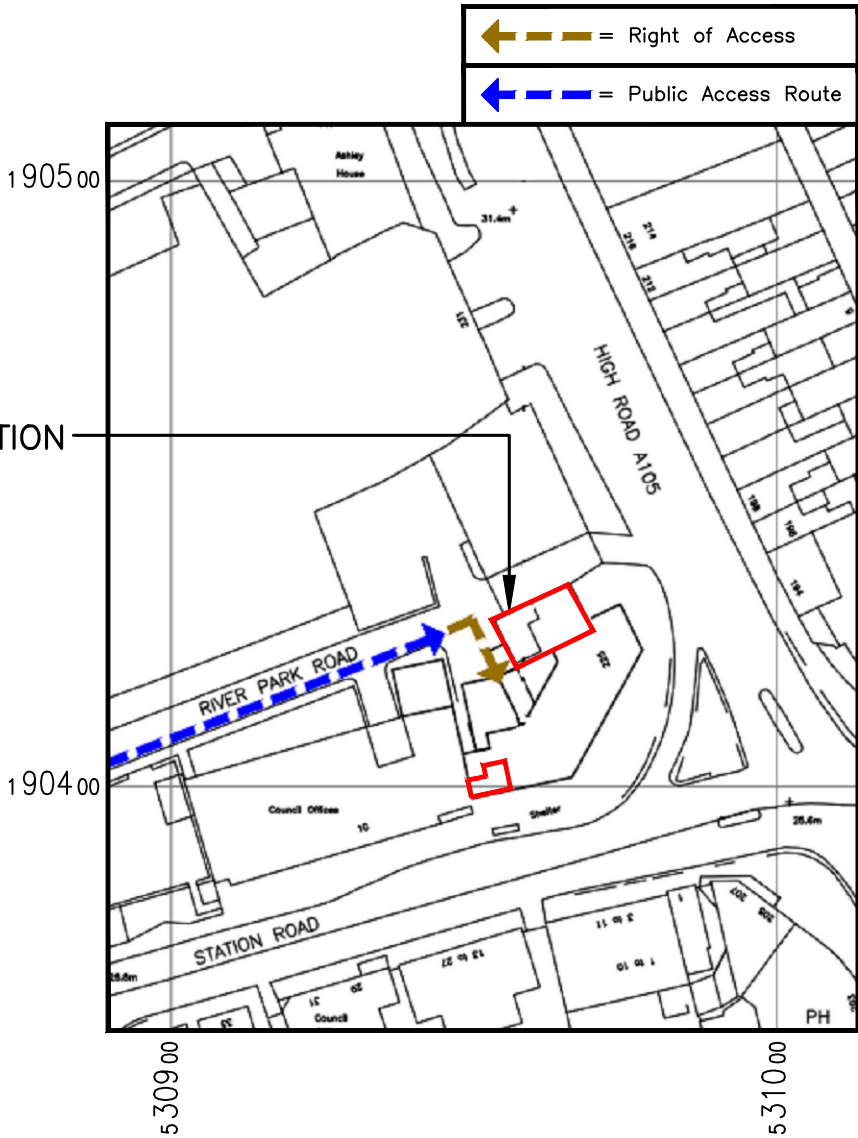

DETAILED SITE LOCATION
(Scale 1:1250)

Based upon Ordnance Survey map extract
with the permission of the Controller of
Her Majesty's Stationery Office.
Crown copyright.
Licence No. 100035093

 


ALL DIMENSIONS ARE IN mm UNLESS NOTED OTHERWISE

N.G.R | E: 530959 N: 190423

DIRECTIONS TO SITE:
TAKE M1, BARNET BY-PASS/GREAT N WY./A1
AND N CIRCULAR RD./A406 TO BOUNDS
GREEN RD/A109 IN LONDON HEAD
NORTHWEST TOWARD M1 MERGE WITH M1
TAKE THE EXIT TOWARD M1
USE ANY LANE TO MERGE WITH M1 VIA THE
RAMP TO LONDON AT JUNCTION 2, EXIT ONTO
BARNET BY-PASS/GREAT N WY./A1 TOWARD
C. LONDON (THE CITY)/HOLLOWAY/A406 EAST
(N CIRCULAR) SLIGHT LEFT ONTO BARNET
BY-PASS/N CIRCULAR RD./GREAT N
WY./A406 CONTINUE TO FOLLOW N CIRCULAR
RD./A406 KEEP LEFT TO STAY ON N
CIRCULAR RD./A406 FOLLOW BOUNDS GREEN
RD/A109 TO RIVER PARK RD IN WOOD GREEN
TURN RIGHT ONTO BOUNDS GREEN RD/A109
TURN RIGHT ONTO HIGH RD/A105 TURN
RIGHT ONTO RIVER PARK RD

NOTES:

A	Issued for Approval	DAG	AP	17.08.2023
REV	MODIFICATION	BY	CH	DATE

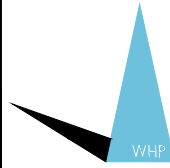

WHP Telecoms Ltd
Faraday Court
401 Faraday Street
Birchwood Park
Warrington WA3 6GA
Tel: 01925 424100 Fax: 01925 424101
e-mail: info@whptelecoms.com



cornerstone


Cell Name		Opt.
WOOD GREEN		—
Cell ID No		
CORNERSTONE	VMO2	VF
13776229	N/A	00419


Site Address / Contact Details

RIVER PARK HOUSE
225 HIGH ROAD
WOOD GREEN
LONDON
N22 8HQ

Drawing Title: SITE LOCATION MAPS				
Purpose of issue: PLANNING				Dwg Rev:
Drawing Number: 100				A
Surveyed By: WHP		Original Sheet Size: A3		Pack Issue:
Drawn: DAG	Date: 17.08.2023	Checked: AP	Date: 17.08.2023	A



 

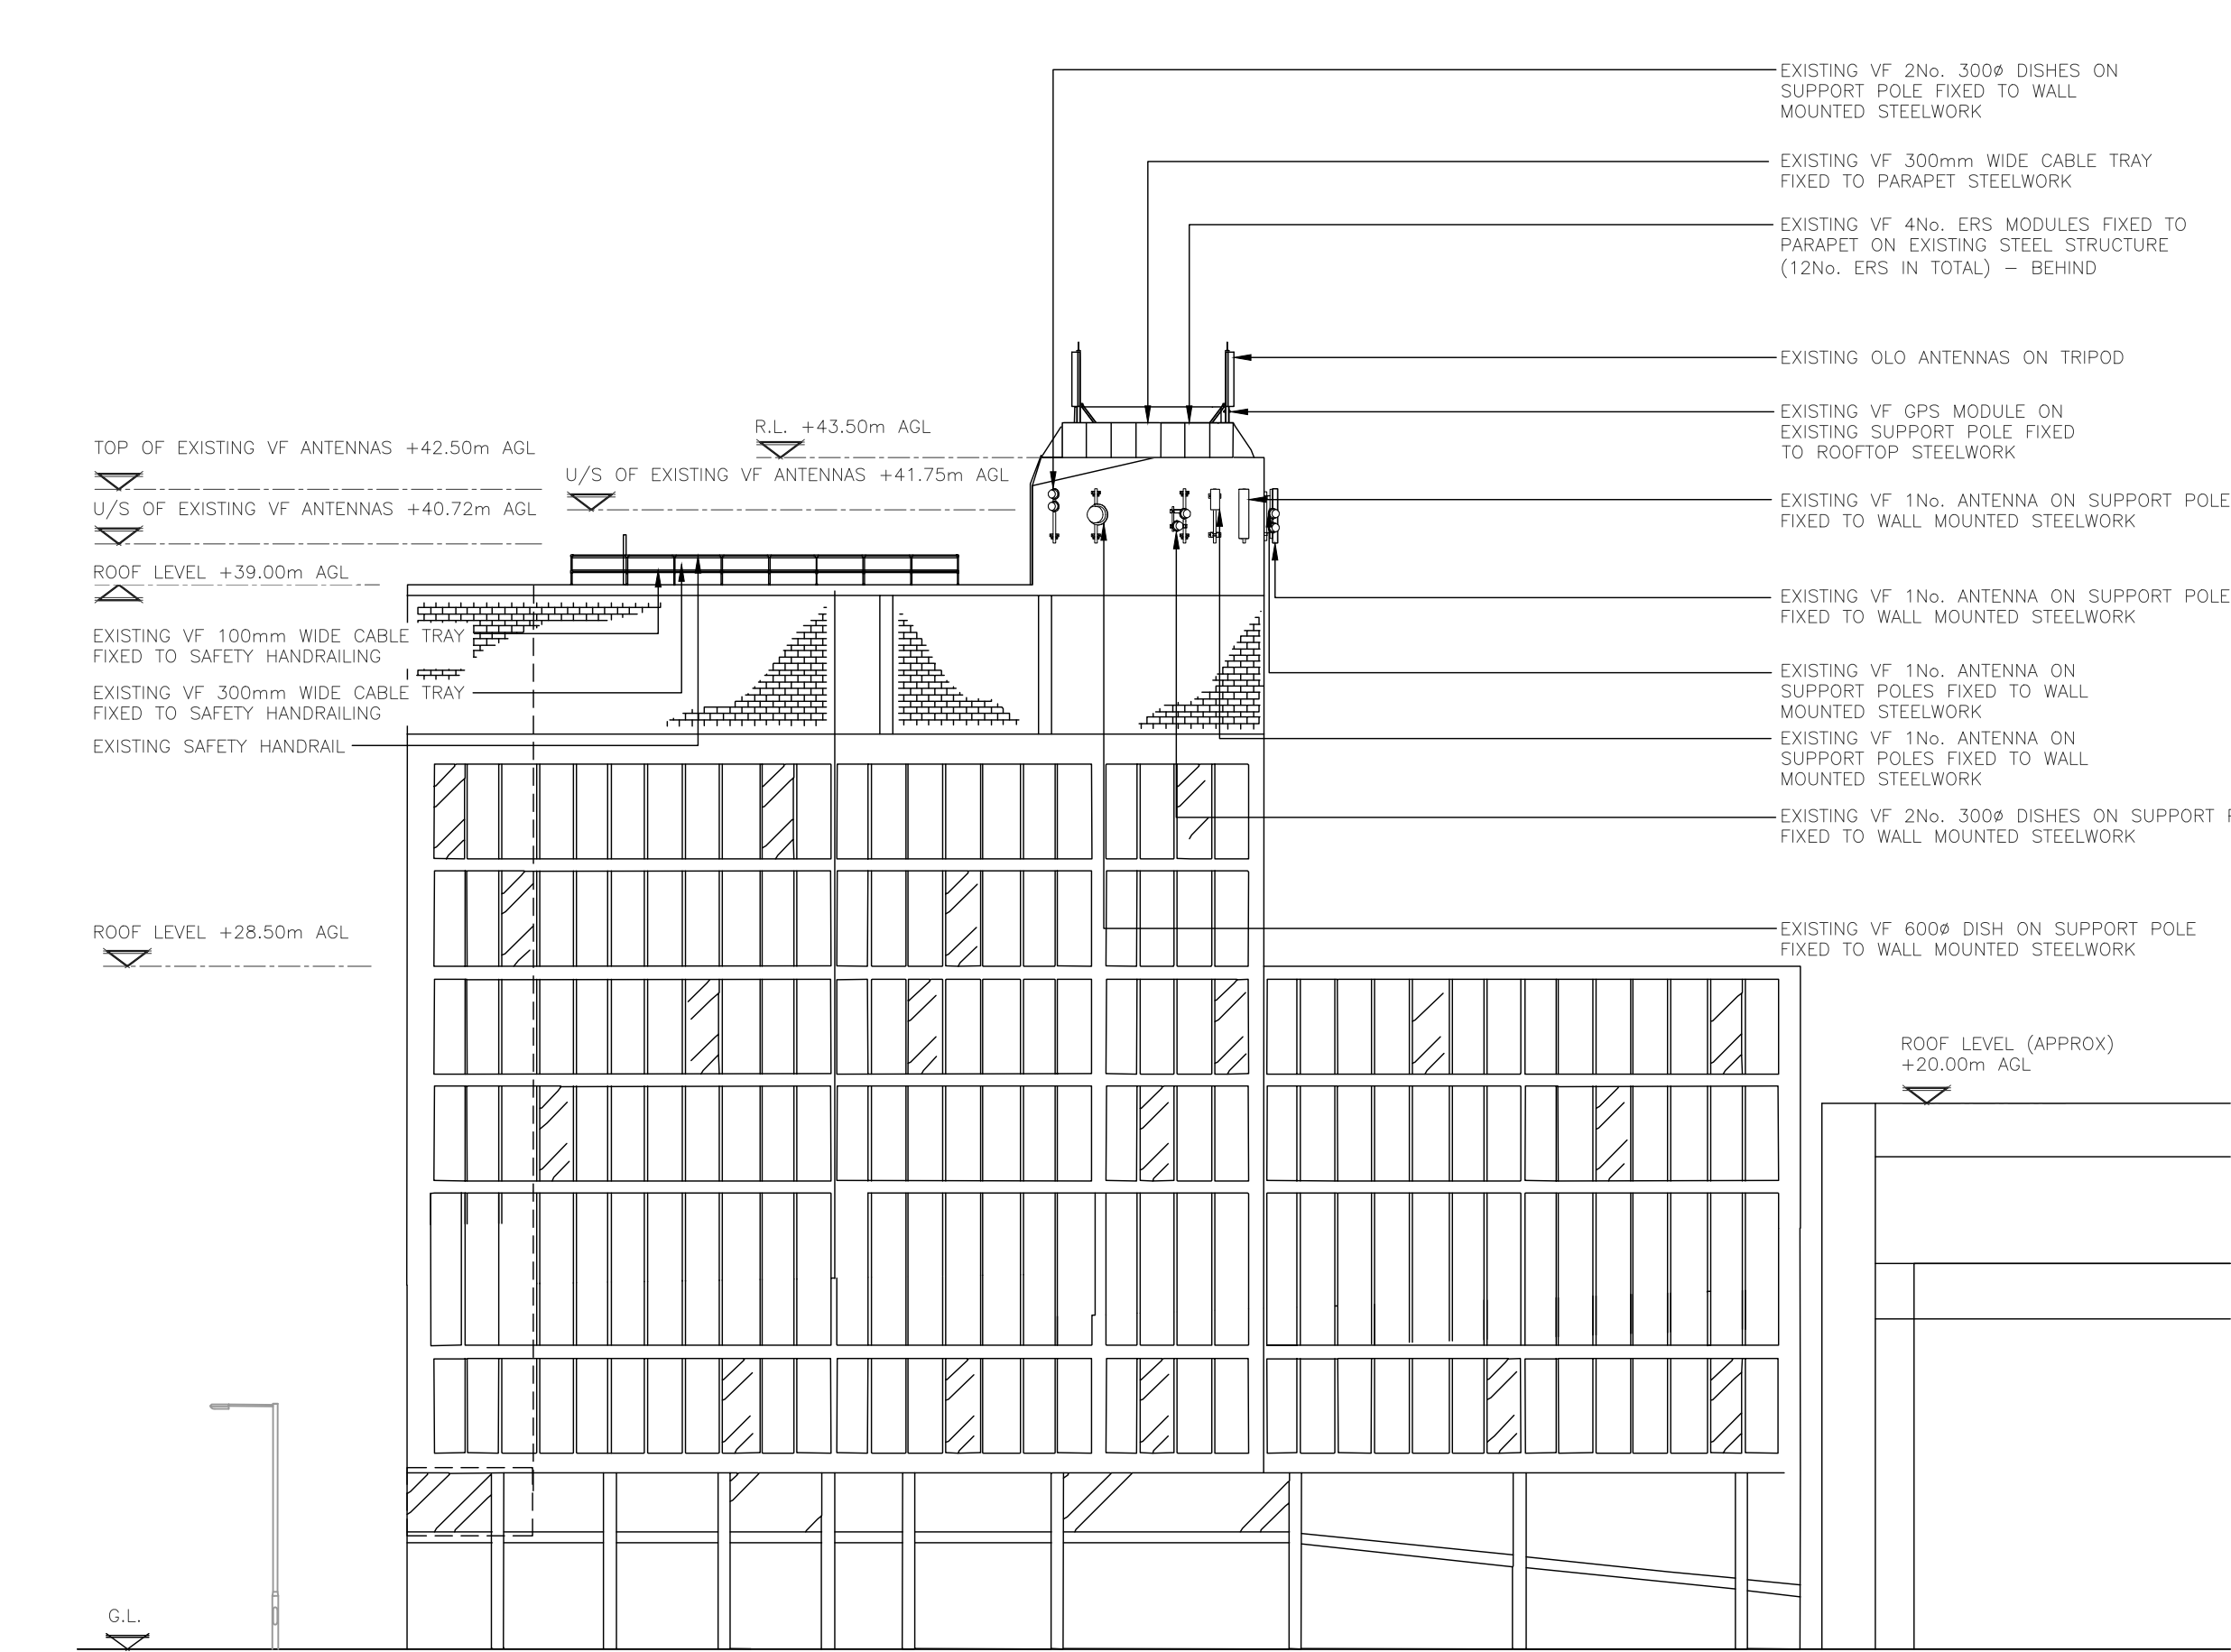

EXISTING NORTH EAST ELEVATION
(1:250)

0 2.5 5 7.5 10 12.5m
1:250

ALL DIMENSIONS ARE IN mm UNLESS NOTED OTHERWISE

N.G.R E: 530959 N: 190423

NOTES:

A	Issued for Approval	DAG	AP	17.08.2023
REV	MODIFICATION	BY	CH	DATE



WHP Telecoms Ltd
Faraday Court
401 Faraday Street
Birchwood Park
Warrington WA3 6GA
Tel: 01925 424100 Fax: 01925 424101
e-mail: info@whptelecoms.com



Cell Name	Opt.
WOOD GREEN	—

Cell ID No		
CORNERSTONE	VMO2	VF
13776229	N/A	00419

Site Address / Contact Details

RIVER PARK HOUSE
225 HIGH ROAD
WOOD GREEN
LONDON
N22 8HQ

Drawing Title: EXISTING SITE ELEVATION				
Purpose of issue: PLANNING				Dwg Rev: A
Drawing Number: 300				Pack Issue: A
Surveyed By: WHP	Original Sheet Size: A3		Date: 17.08.2023	
Drawn: DAG	Date: 17.08.2023	Checked: AP	Date: 17.08.2023	A

EXISTING VF 300mm WIDE CABLE TRAY
FIXED TO PARAPET STEELWORK

EXISTING VF 2No. 300ø DISHES ON
SUPPORT POLE FIXED TO WALL
MOUNTED STEELWORK

U/S OF RELOCATED VF ANTENNAS +46.77m AGL

U/S OF RELOCATED VF ANTENNAS +45.72m AGL

TOP OF RELOCATED VF ANTENNAS +47.52m AGL

TOP OF RELOCATED VF ANTENNAS +44.65m AGL

U/S OF RELOCATED VF ANTENNAS +42.85m AGL

R.L. +43.50m AGL

U/S OF RELOCATED VF ANTENNAS +43.90m AGL

ROOF LEVEL +39.00m AGL

EXISTING VF 100mm WIDE CABLE TRAY
FIXED TO SAFETY HANDRAILING

EXISTING VF 300mm WIDE CABLE TRAY
FIXED TO SAFETY HANDRAILING

EXISTING SAFETY HANDRAIL

ROOF LEVEL +28.50m AGL

EXISTING VF 4No. ERS MODULES FIXED TO
PARAPET ON EXISTING STEEL STRUCTURE (12No.
ERS IN TOTAL) – BEHIND, TO BE REUSED
PROPOSED VF 1No. RRU's PER SECTOR (3No.
IN TOTAL)

EXISTING VF 2No. ANTENNAS TO BE RELOCATED ON
PROPOSED ANTENNA SUPPORT POLES FIXED TO
PROPOSED TRIPOD AND REORIENTATED WITH +10°

EXISTING OLO ANTENNAS ON TRIPOD

EXISTING VF GPS MODULE ON
EXISTING SUPPORT POLE FIXED
TO ROOFTOP STEELWORK

EXISTING VF 2No. ANTENNAS TO BE RELOCATED
ON PROPOSED SUPPORT POLES FIXED TO
WALL MOUNTED STEELWORK AND RAISED

EXISTING VF 1No. ANTENNA ON SUPPORT POLES
FIXED TO WALL MOUNTED STEELWORK TO BE
REUSED

EXISTING VF 1No. ANTENNA ON
SUPPORT POLES FIXED TO WALL
MOUNTED STEELWORK TO BE REUSED

EXISTING VF 2No. 300ø DISHES ON SUPPORT POLE
FIXED TO WALL MOUNTED STEELWORK


EXISTING VF 600ø DISH ON SUPPORT POLE
FIXED TO WALL MOUNTED STEELWORK

ROOF LEVEL (APPROX)
+20.00m AGL

G.L.

PROPOSED NORTH EAST ELEVATION
(1:250)

The drawings comply with VF Non-Standard ICNIRP guidelines, under MULTI configuration.
Designed in accordance with Cornerstone documents: SDN0009v6.0

 

ALL DIMENSIONS ARE IN mm UNLESS NOTED OTHERWISE


N.G.R | E: 530959 N: 190423

NOTE:

A	Issued for Approval	DAG	AP	17.08.2023
REV	MODIFICATION	BY	CH	DATE



WHP Telecoms Ltd
Faraday Court
401 Faraday Street
Birchwood Park
Warrington WA3 6GA
Tel: 01925 424100 Fax: 01925 424101
e-mail: info@whptelecoms.com

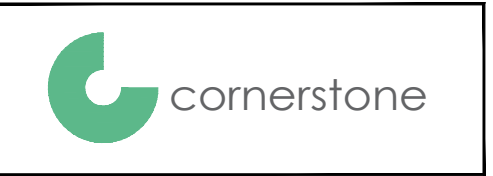

Cell Name	Opt.
WOOD GREEN	–

Cell ID No		
CORNERSTONE	VMO2	VF
13776229	N/A	00419

Site Address / Contact Details

RIVER PARK HOUSE
225 HIGH ROAD
WOOD GREEN
LONDON
N22 8HQ

Drawing Title: PROPOSED SITE ELEVATION				
Purpose of issue: PLANNING				Dwg Rev: A
Drawing Number: 301				Pack Issue: A
Surveyed By: WHP	Original Sheet Size: A3		Date: 17.08.2023	
Drawn: DAG	Date: 17.08.2023	Checked: AP	Date: 17.08.2023	A