



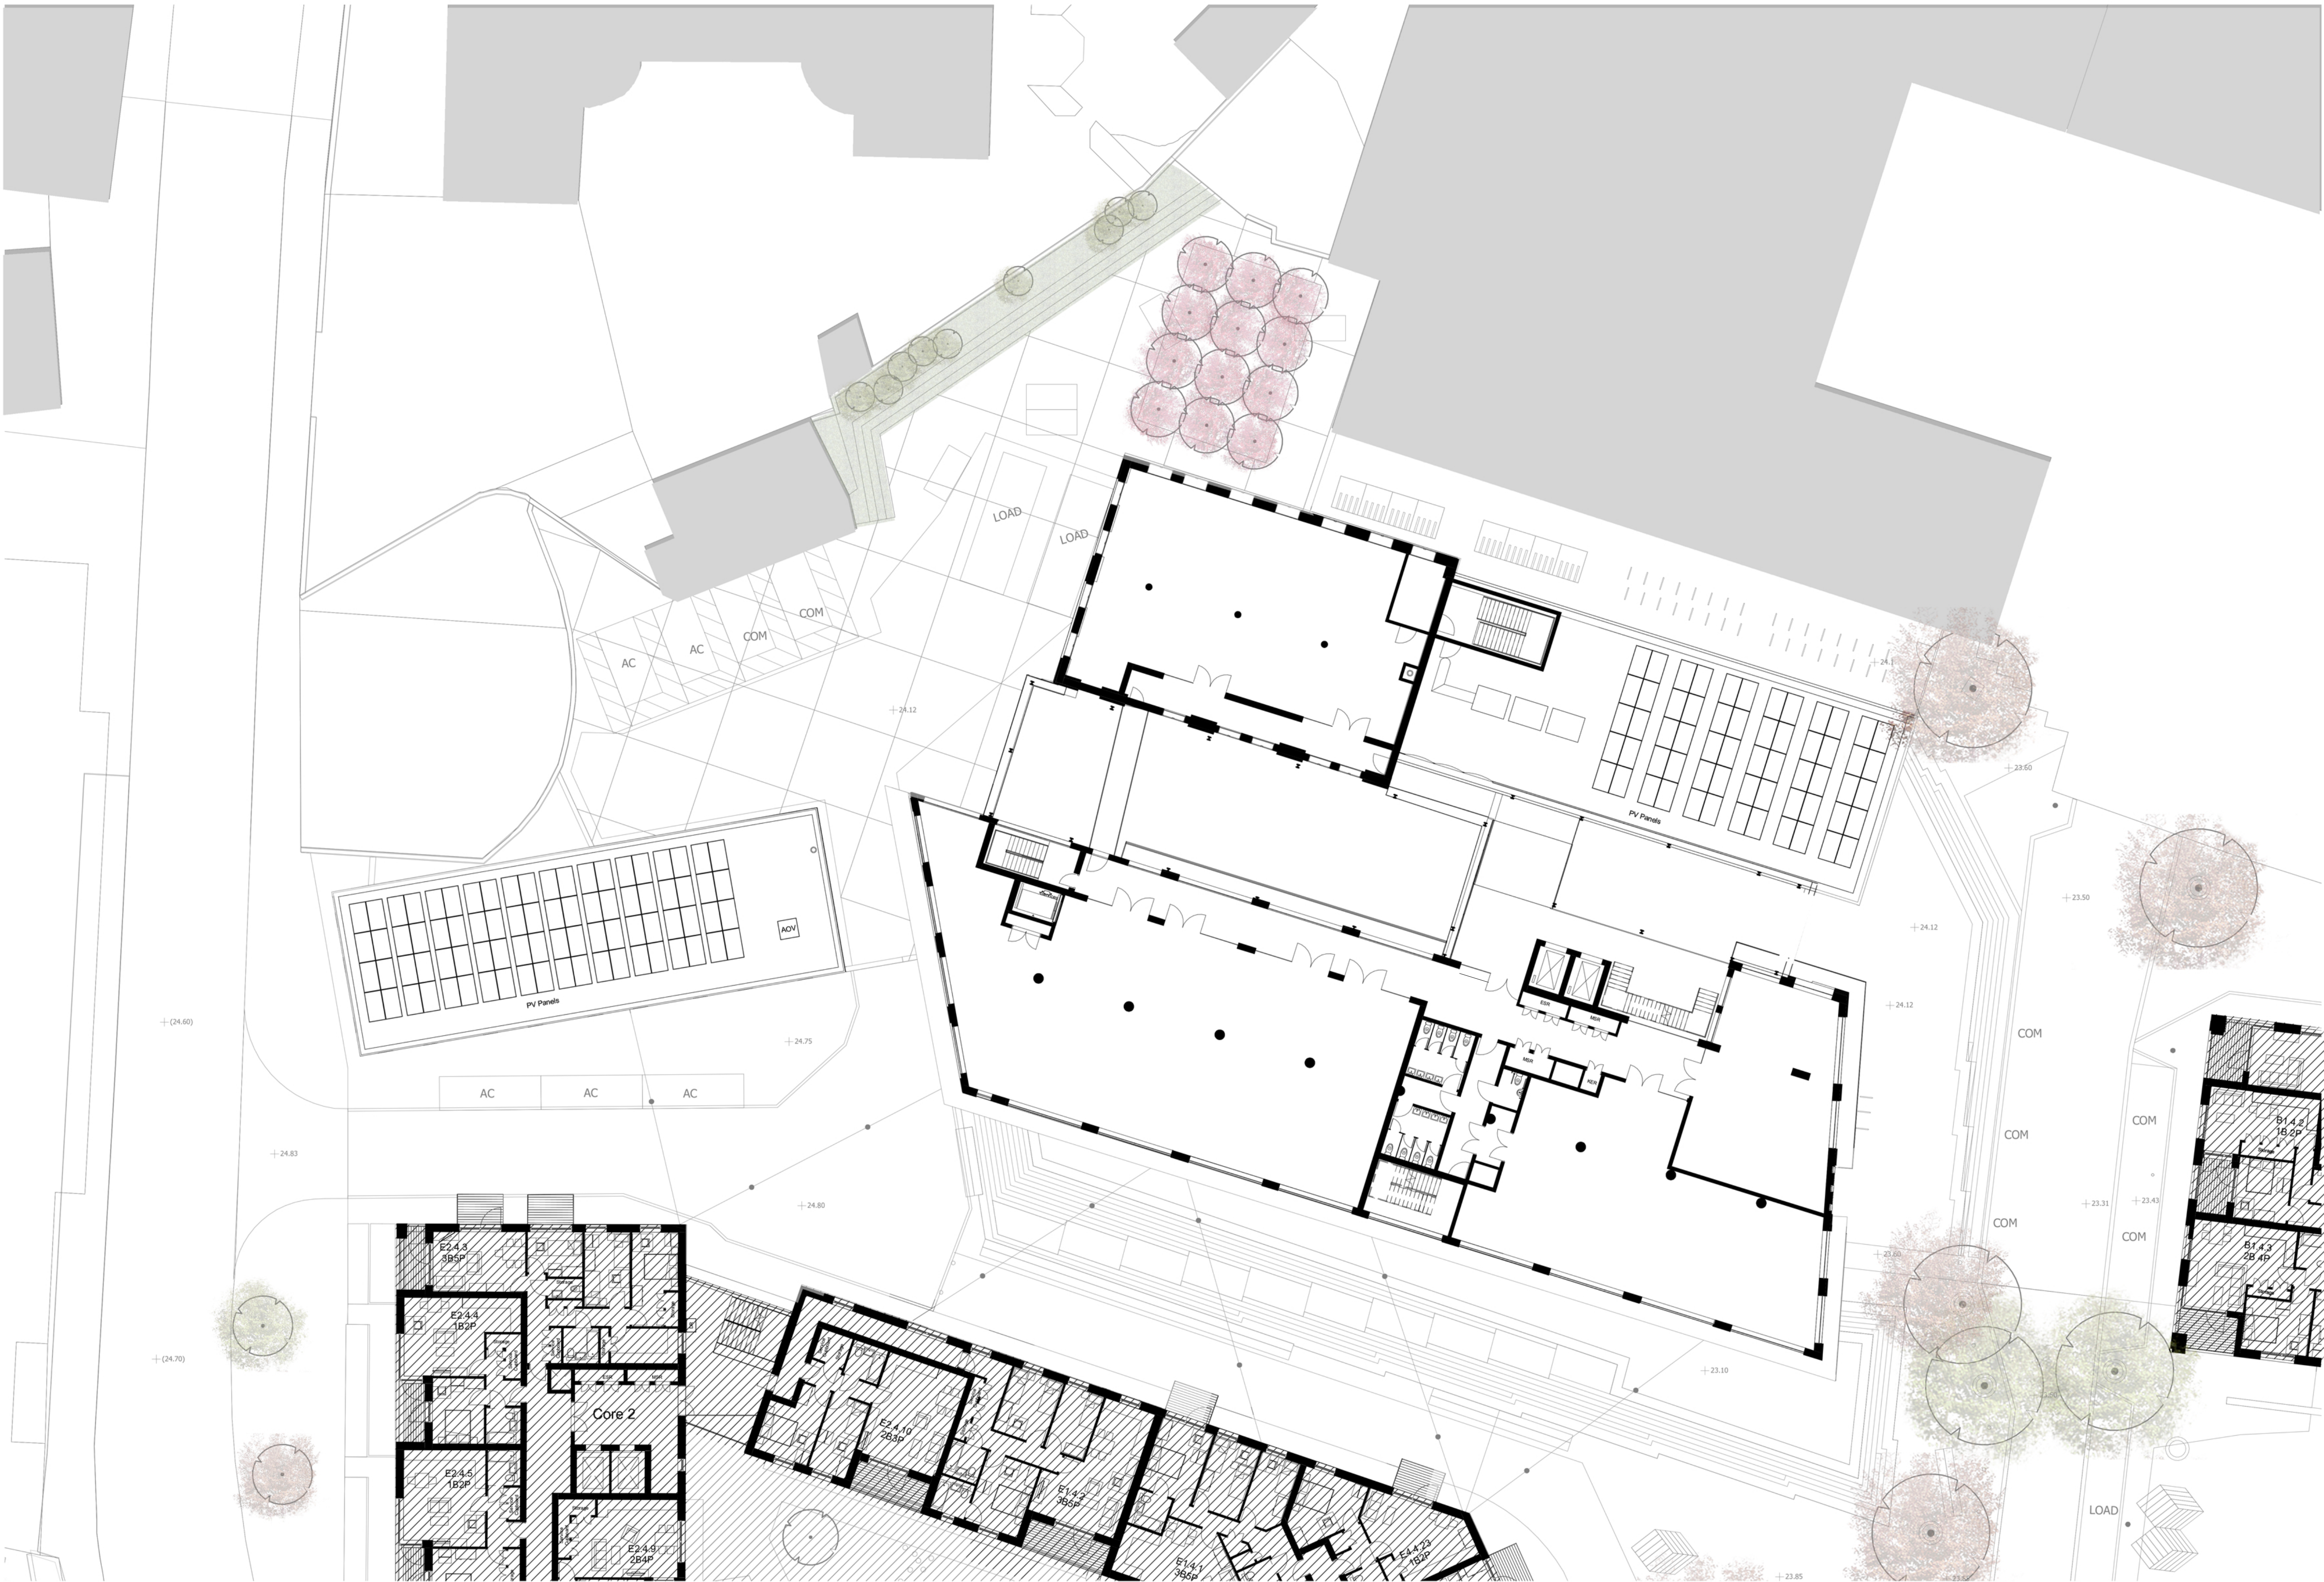

The scaling of this drawing cannot be assured

Revision		Date	Drn	Ckd
A	1. Block B: Removal of the tail end, free standing brick wall proposed to the south to enable future development to connect to and demonstrating that 2no storey on the south elevation can act as 'flank wall' (no residential accommodation, services access required only).	26.01.18	MK	MK
B	2. Block E: storey of residential units added along Western Road, Core 1 removed, commercial space increased (2 floors), duplex units along Western Road revised to open plan kitchen/ living/ dining	16.02.18	CG	PJ
C	3. Block D: commercial proposed to the ground floor and extension of the building footprint to take in the site area, two floors of residential added to the corner, 2 storey 'flank wall' proposed to south to enable future development to connect to.	26.04.18	CG	MK
D	4. Block F: storey height reduced to 4050mm 5. Landscape: short stay cycle stand location amended, gate/ barrier to north of The Chocolate Factory added	26.02.21	MK	MK
	Revisions to heights of Block B, D and E			
	Service strategy, goods lift added; Block B revised ground floor; Block B substation moved			
	Blocks shown for illustrative purpose only - shaded. Key added. View cropped			

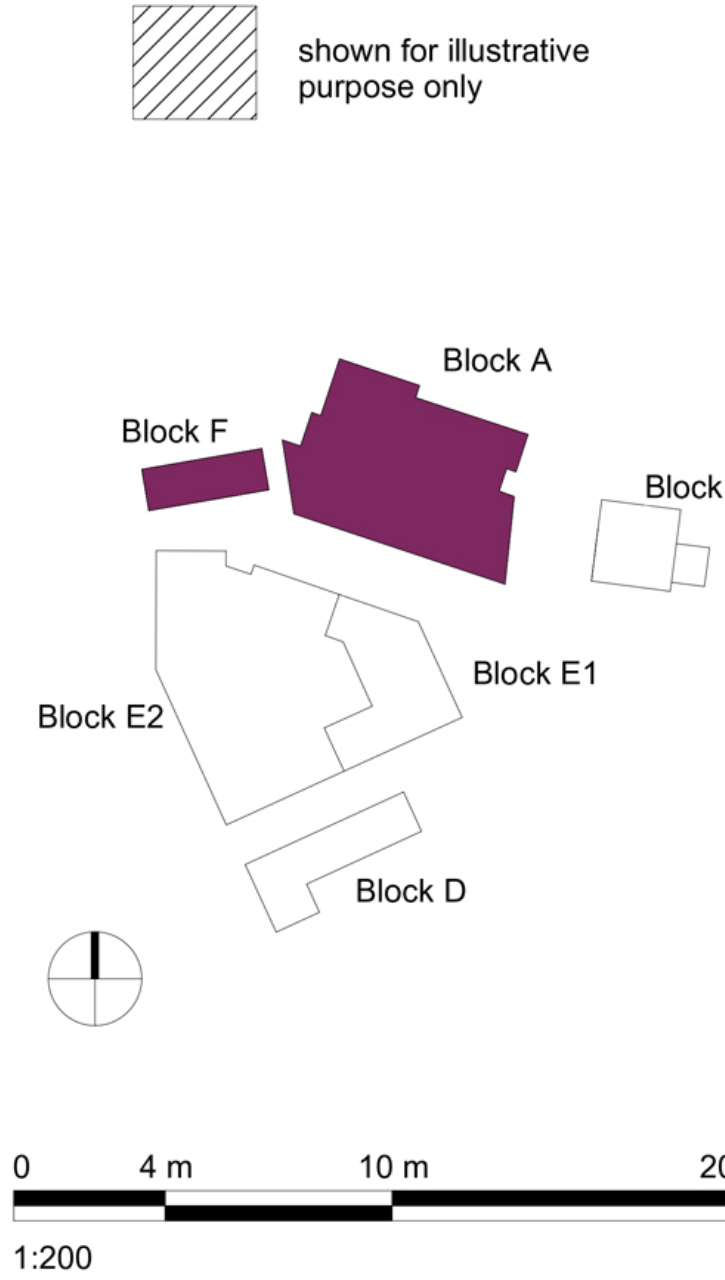

Planning Application

Project			
The Chocolate Factory			
Wood Green			
Drawing Title			
Proposed Plans Blocks A - F			
Fourth Floor			
Date	Scale	Drawn by	Check by
09.08.17	1 : 200 @ A1	RA	MK
Project No	Drawing No	Revision	
25021	PL-BA-BF-104	D	