




**NOTE:**

This drawing is for the block as noted in title block/ key plan only. All other blocks shown on this drawing are for context reference and are indicative only.

| Material Palette |                                         |
|------------------|-----------------------------------------|
| 1                | Reglit Glazing                          |
| 2                | Mushroom Brick                          |
| 3                | Glazed Brick                            |
| 4                | Concrete                                |
| 5                | Metal Cladding                          |
| 6                | Metal Railing                           |
| 7                | Curtain Wall Panels                     |
| 8                | White Painted Brick (to match original) |
| 9                | Aluminium Glazed Units                  |

The scaling of this drawing cannot be assured

|          |      |    |     |
|----------|------|----|-----|
| Revision | Date | Dm | Ckd |
|----------|------|----|-----|

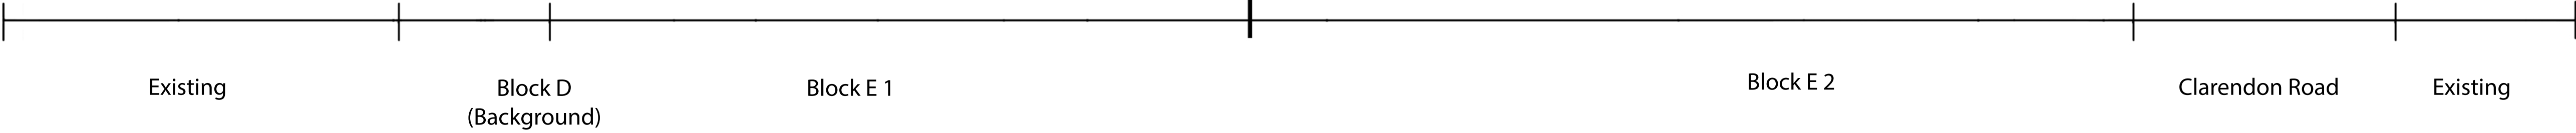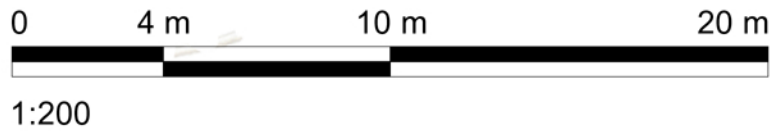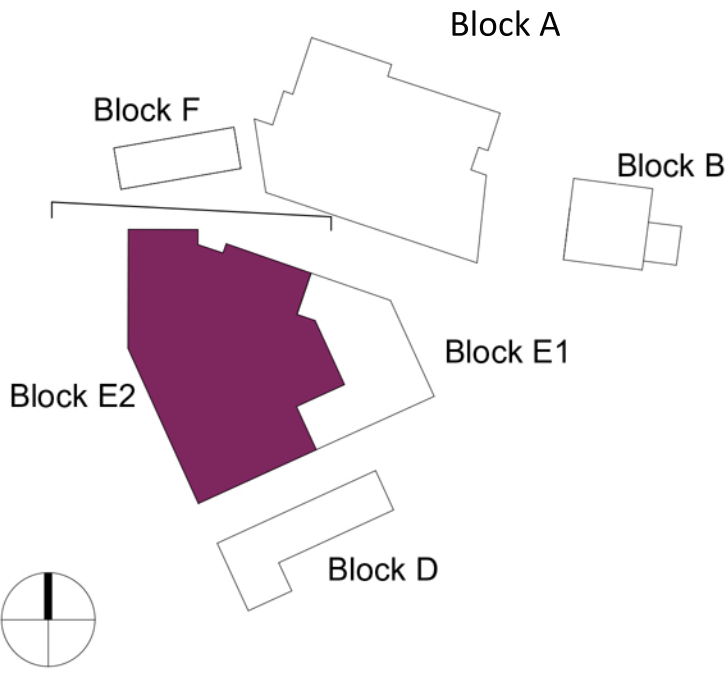

Planning Application

Project  
The Chocolate Factory  
Wood Green  
Drawing Title  
Proposed Elevations Block E2  
North Elevation  
Date 02.2021  
Scale 1:200 @ A1  
Project No 25021  
Drawing No PL-BE2-201  
Drawn by RA  
Check by MK  
Revision