

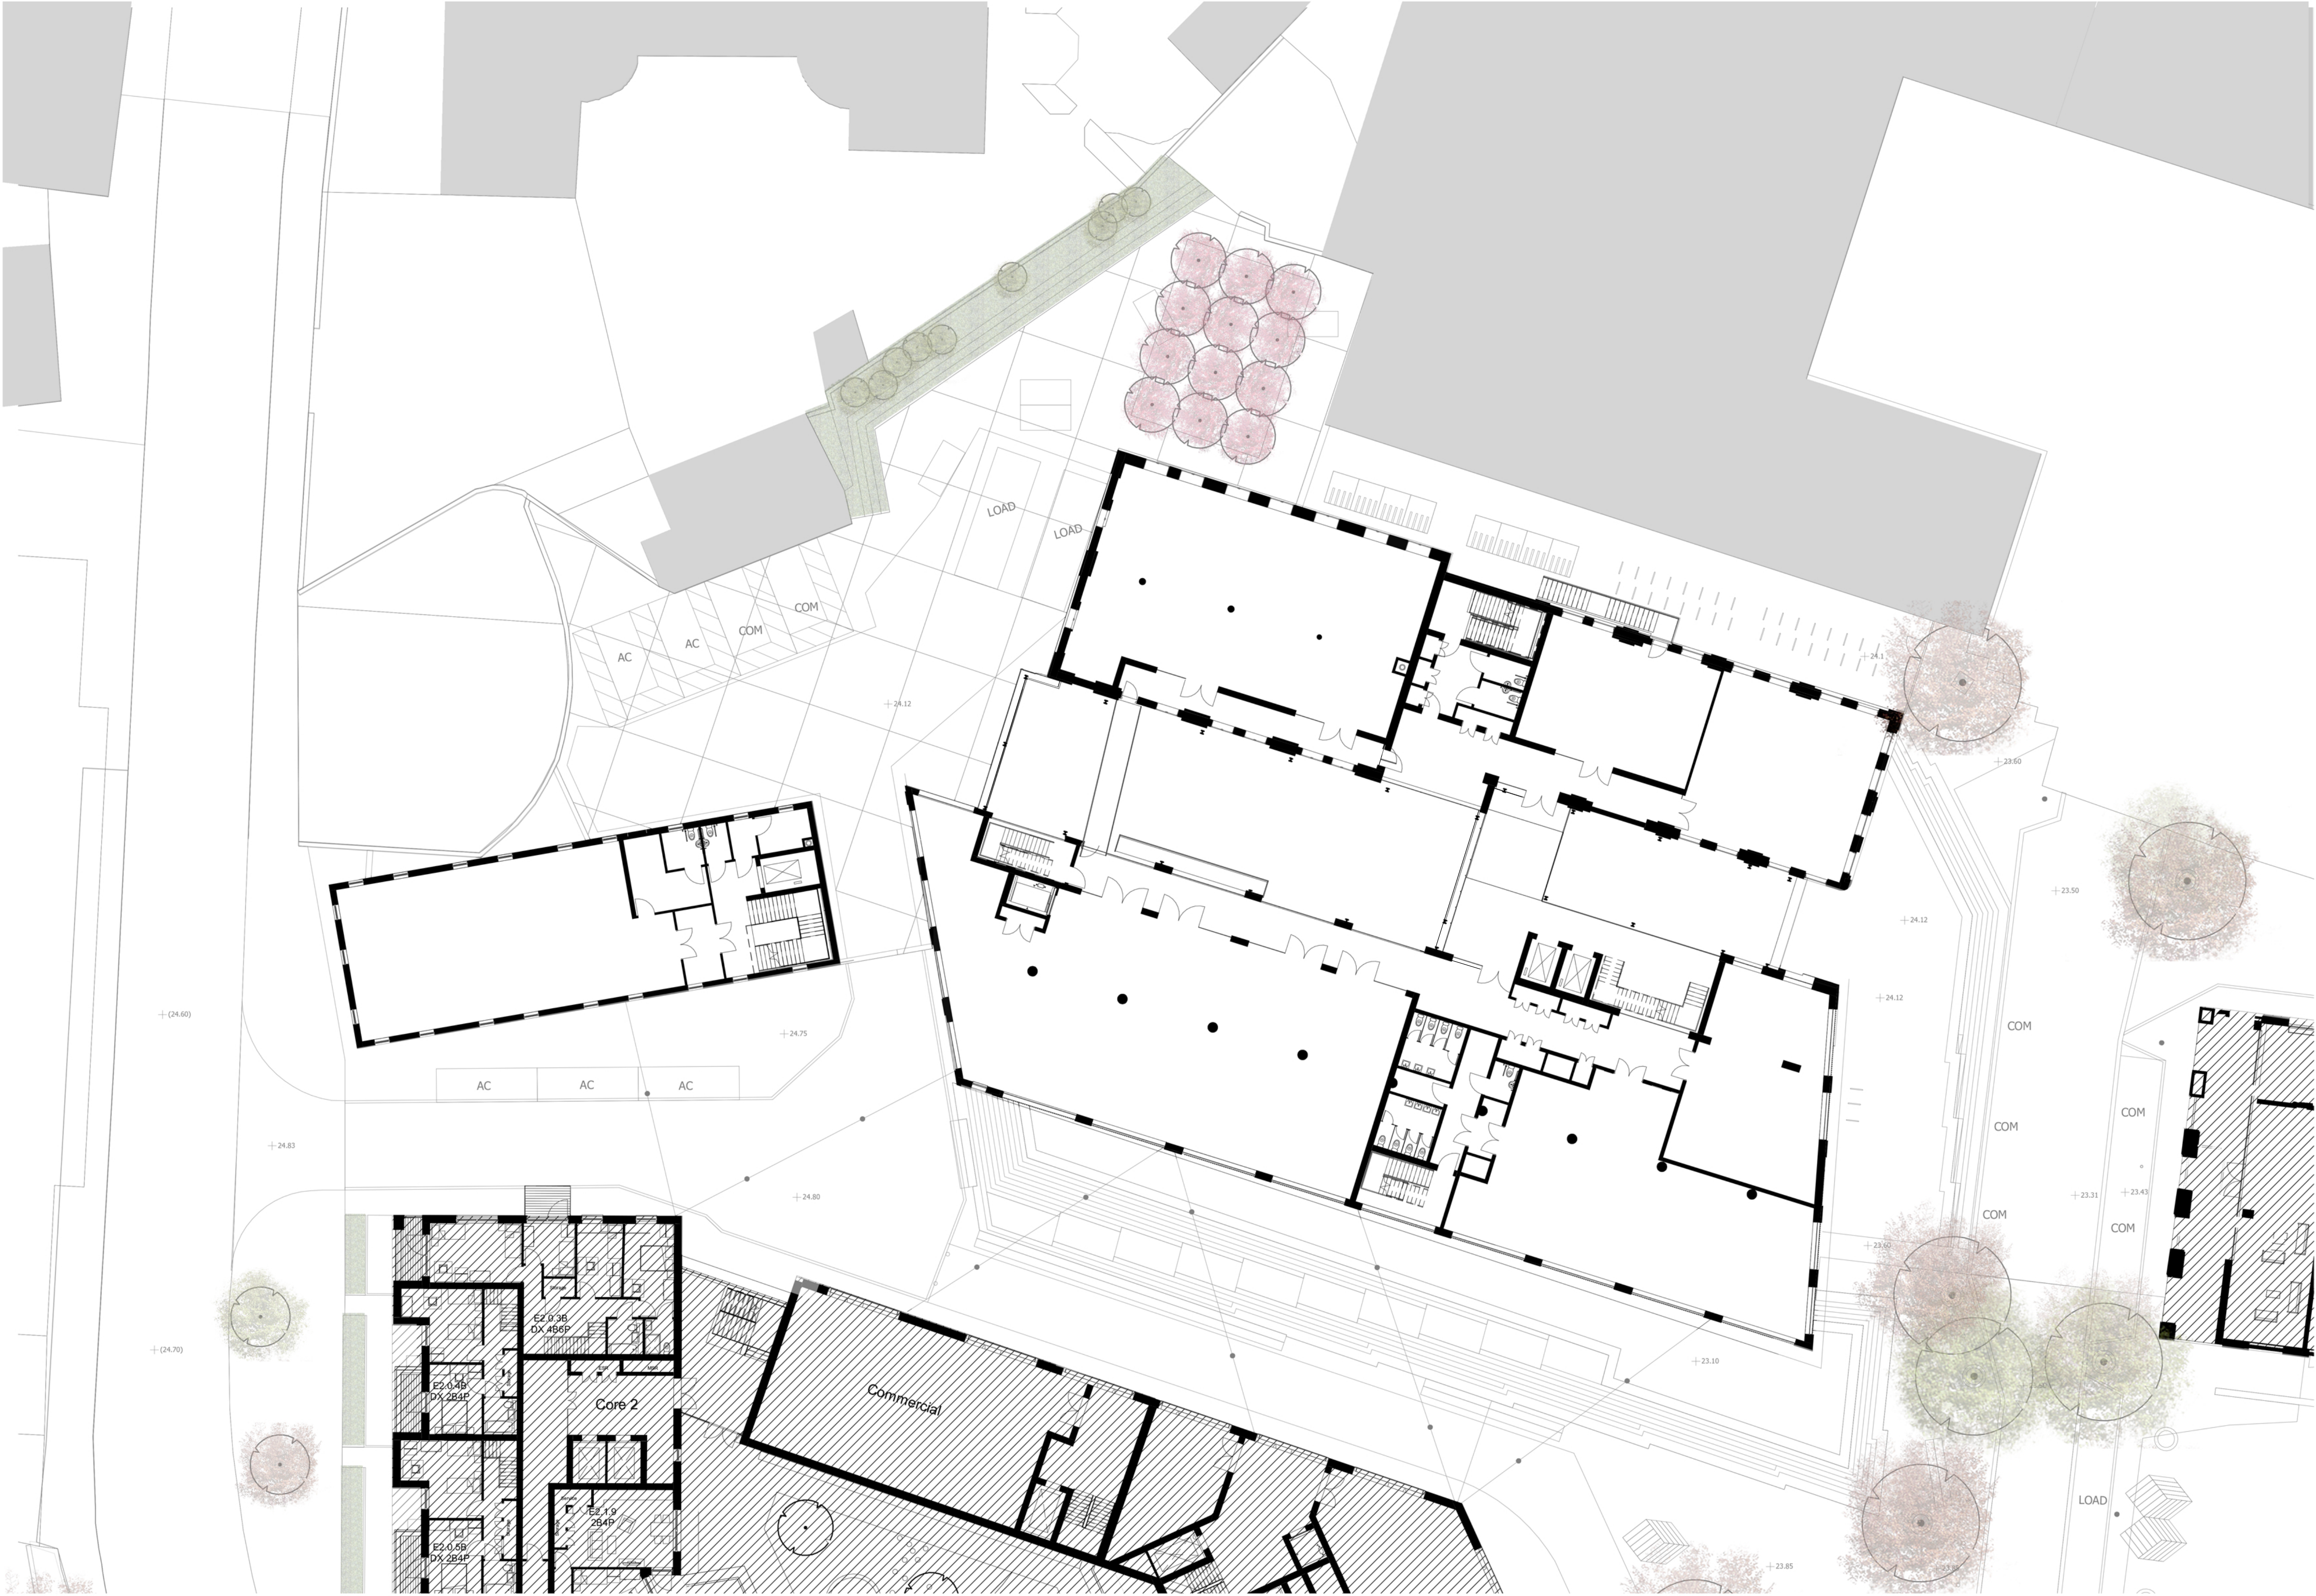


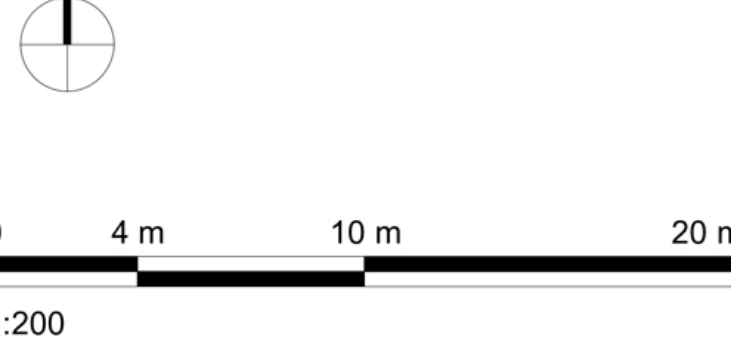

The scaling of this drawing cannot be assured

Revision		Date	Drn	Ckd
A	1. Block B: Removal of the tail end, proposed free standing brick wall proposed to the south to enable future development to connect to and demonstrating that 2no storey on the south elevation can act as 'flank wall' (no residential accommodation, services access required only).	26.01.18	MK	MK
	2. Block E: storey of residential units added along Western Road, Core 1 removed, commercial space increased (2 floors), duplex units along Western Road revised to open plan kitchen/ living/ dining			
	3. Block D: commercial proposed to the ground floor and extension of the building footprint to take in the site area, two floors of residential added to the corner, 2 storey 'flank wall' proposed to south to enable future development to connect to.			
	4. Block F: storey height reduced to 4050mm			
	5. Landscape: short stay cycle stand location amended, gate/ barrier to north of The Chocolate Factory added			
B	Revisions to heights of Block B, D and E	16.02.18	CG	PJ
C	Service strategy, goods lift added; Block B revised ground floor; Block B substation moved	26.04.18	CG	MK
D	Blocks shown for illustrative purpose only - shaded. Key added. View cropped	26.02.21	MK	MK

shown for illustrative purpose only

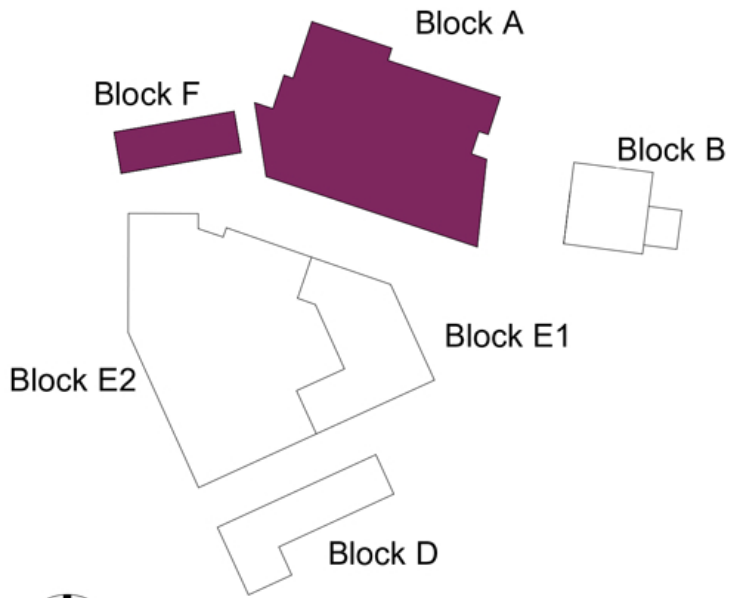

Planning Application

Project
The Chocolate Factory
Wood Green
Drawing Title
Proposed Plans Blocks A - F
First Floor
Date
09/08/17
Project No
25021
Scale
1 : 200 @ A1
Drawing No
PL-BA-BF-101
Drawn by
RA
Check by
MK
Revision
D

**BARTON
WILLMORE**

Town Planning • Masterplanning & Urban Design • Architecture •
Landscape Planning & Design • Infrastructure & Environmental
Planning • Heritage • Graphic Communication •
Communications & Engagement • Development Economics

bartonwillmore.co.uk



Offices at Birmingham Bristol Cambridge Cardiff Ebbw Vale Edinburgh
Glasgow Leeds London Manchester Newcastle Reading Southampton