




NOTE:

This drawing is for the block as noted in title block/ key plan only. All other blocks shown on this drawing are for context reference and are indicative only.

Material Palette	
1	Reglit Glazing
2	Mushroom Brick
3	Glazed Brick
4	Concrete
5	Metal Cladding
6	Metal Railing
7	Curtain Wall Panels
8	White Painted Brick (to match original)
9	Aluminium Glazed Units

The scaling of this drawing cannot be assured

Revision	Date	Dm	Ckd
----------	------	----	-----

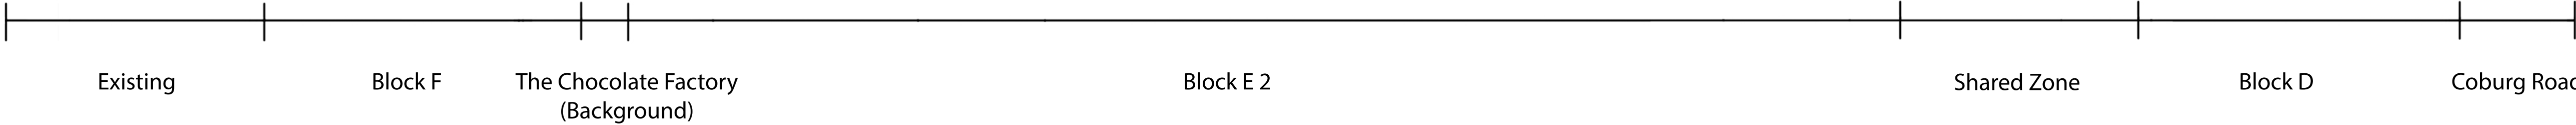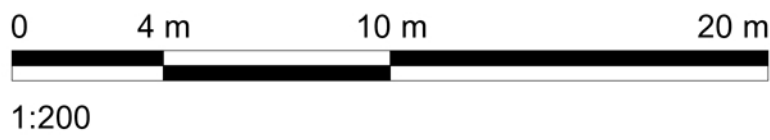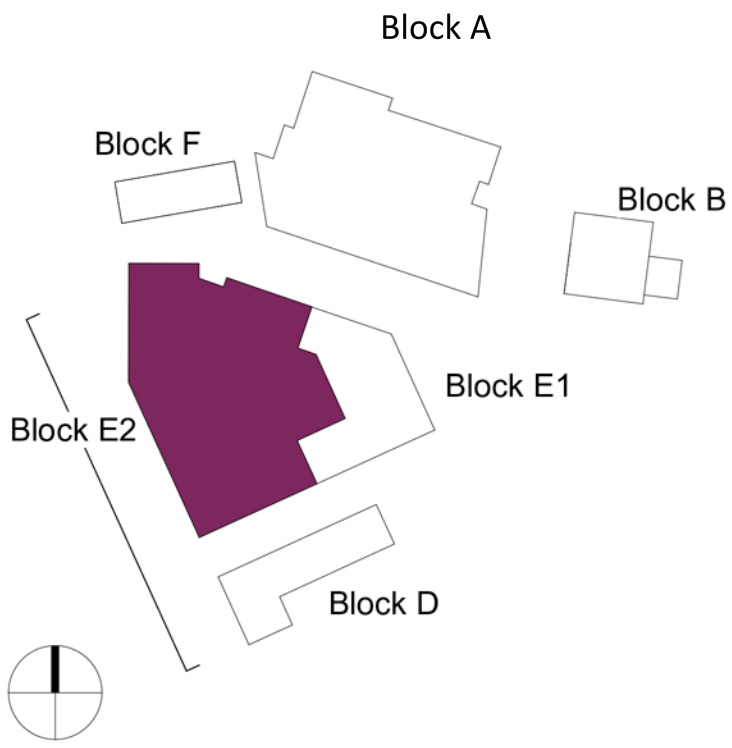

Planning Application

Project
The Chocolate Factory
Wood Green
Drawing Title
Proposed Elevations Block E2
West Elevation
Date 26.02.21 Scale 1:200 @ A1 Drawn by MK Check by PJ
Project No 25021 Drawing No PL-BE2-200 Revision