



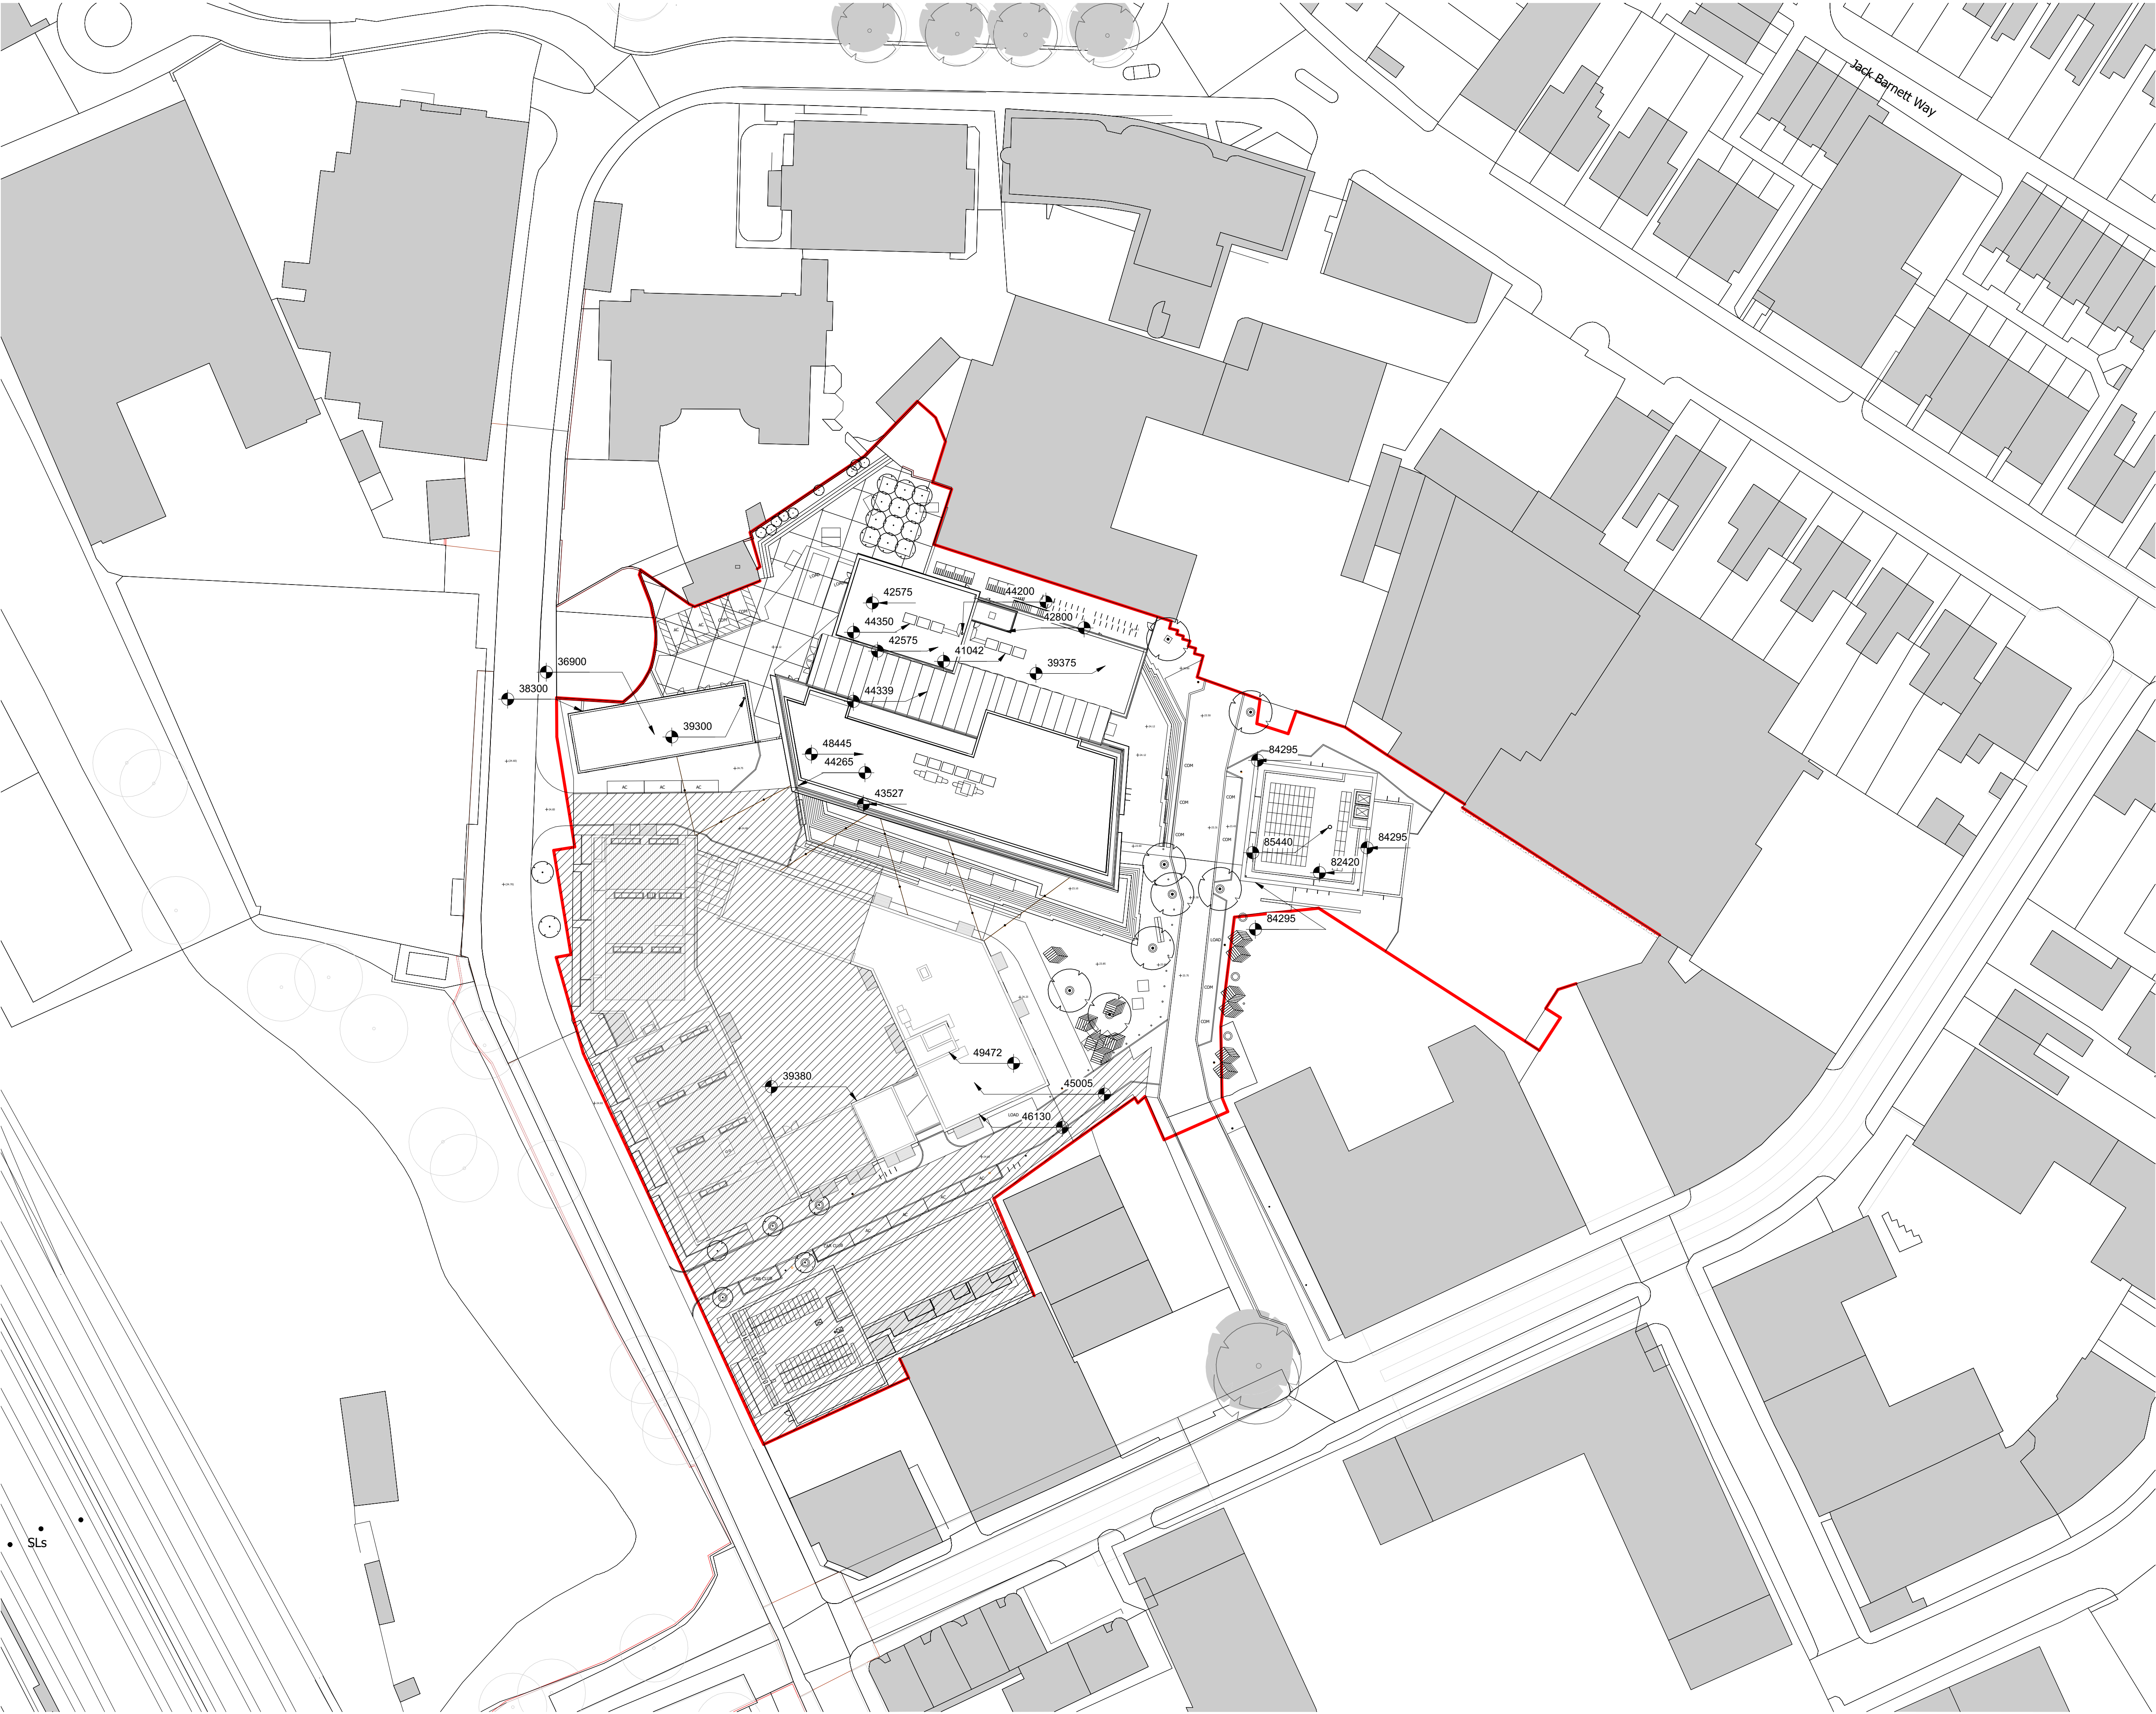

shown for illustrative purpose only

 

010 m25 m50 m

1:500

Planning Application

Project
The Chocolate Factory
Wood Green
Drawing Title
Roof Plan - Height diagram Area 1

Date	Scale	Drawn by	Check by
02/26/21	As indicated @ A1	Author	Designer
Project No	Drawing No		Revision
25021	PL A1 011		

**BARTON
WILLMORE**

Town Planning • Masterplanning & Urban Design • Architecture •
Landscape Planning & Design • Infrastructure & Environmental
Planning • Heritage • Graphic Communication •
Communications & Engagement • Development Economics

bartonwillmore.co.uk



Offices at Birmingham Bristol Cambridge Cardiff Ebbw Vale Edinburgh
Glasgow Leeds London Manchester Newcastle Reading Southampton