

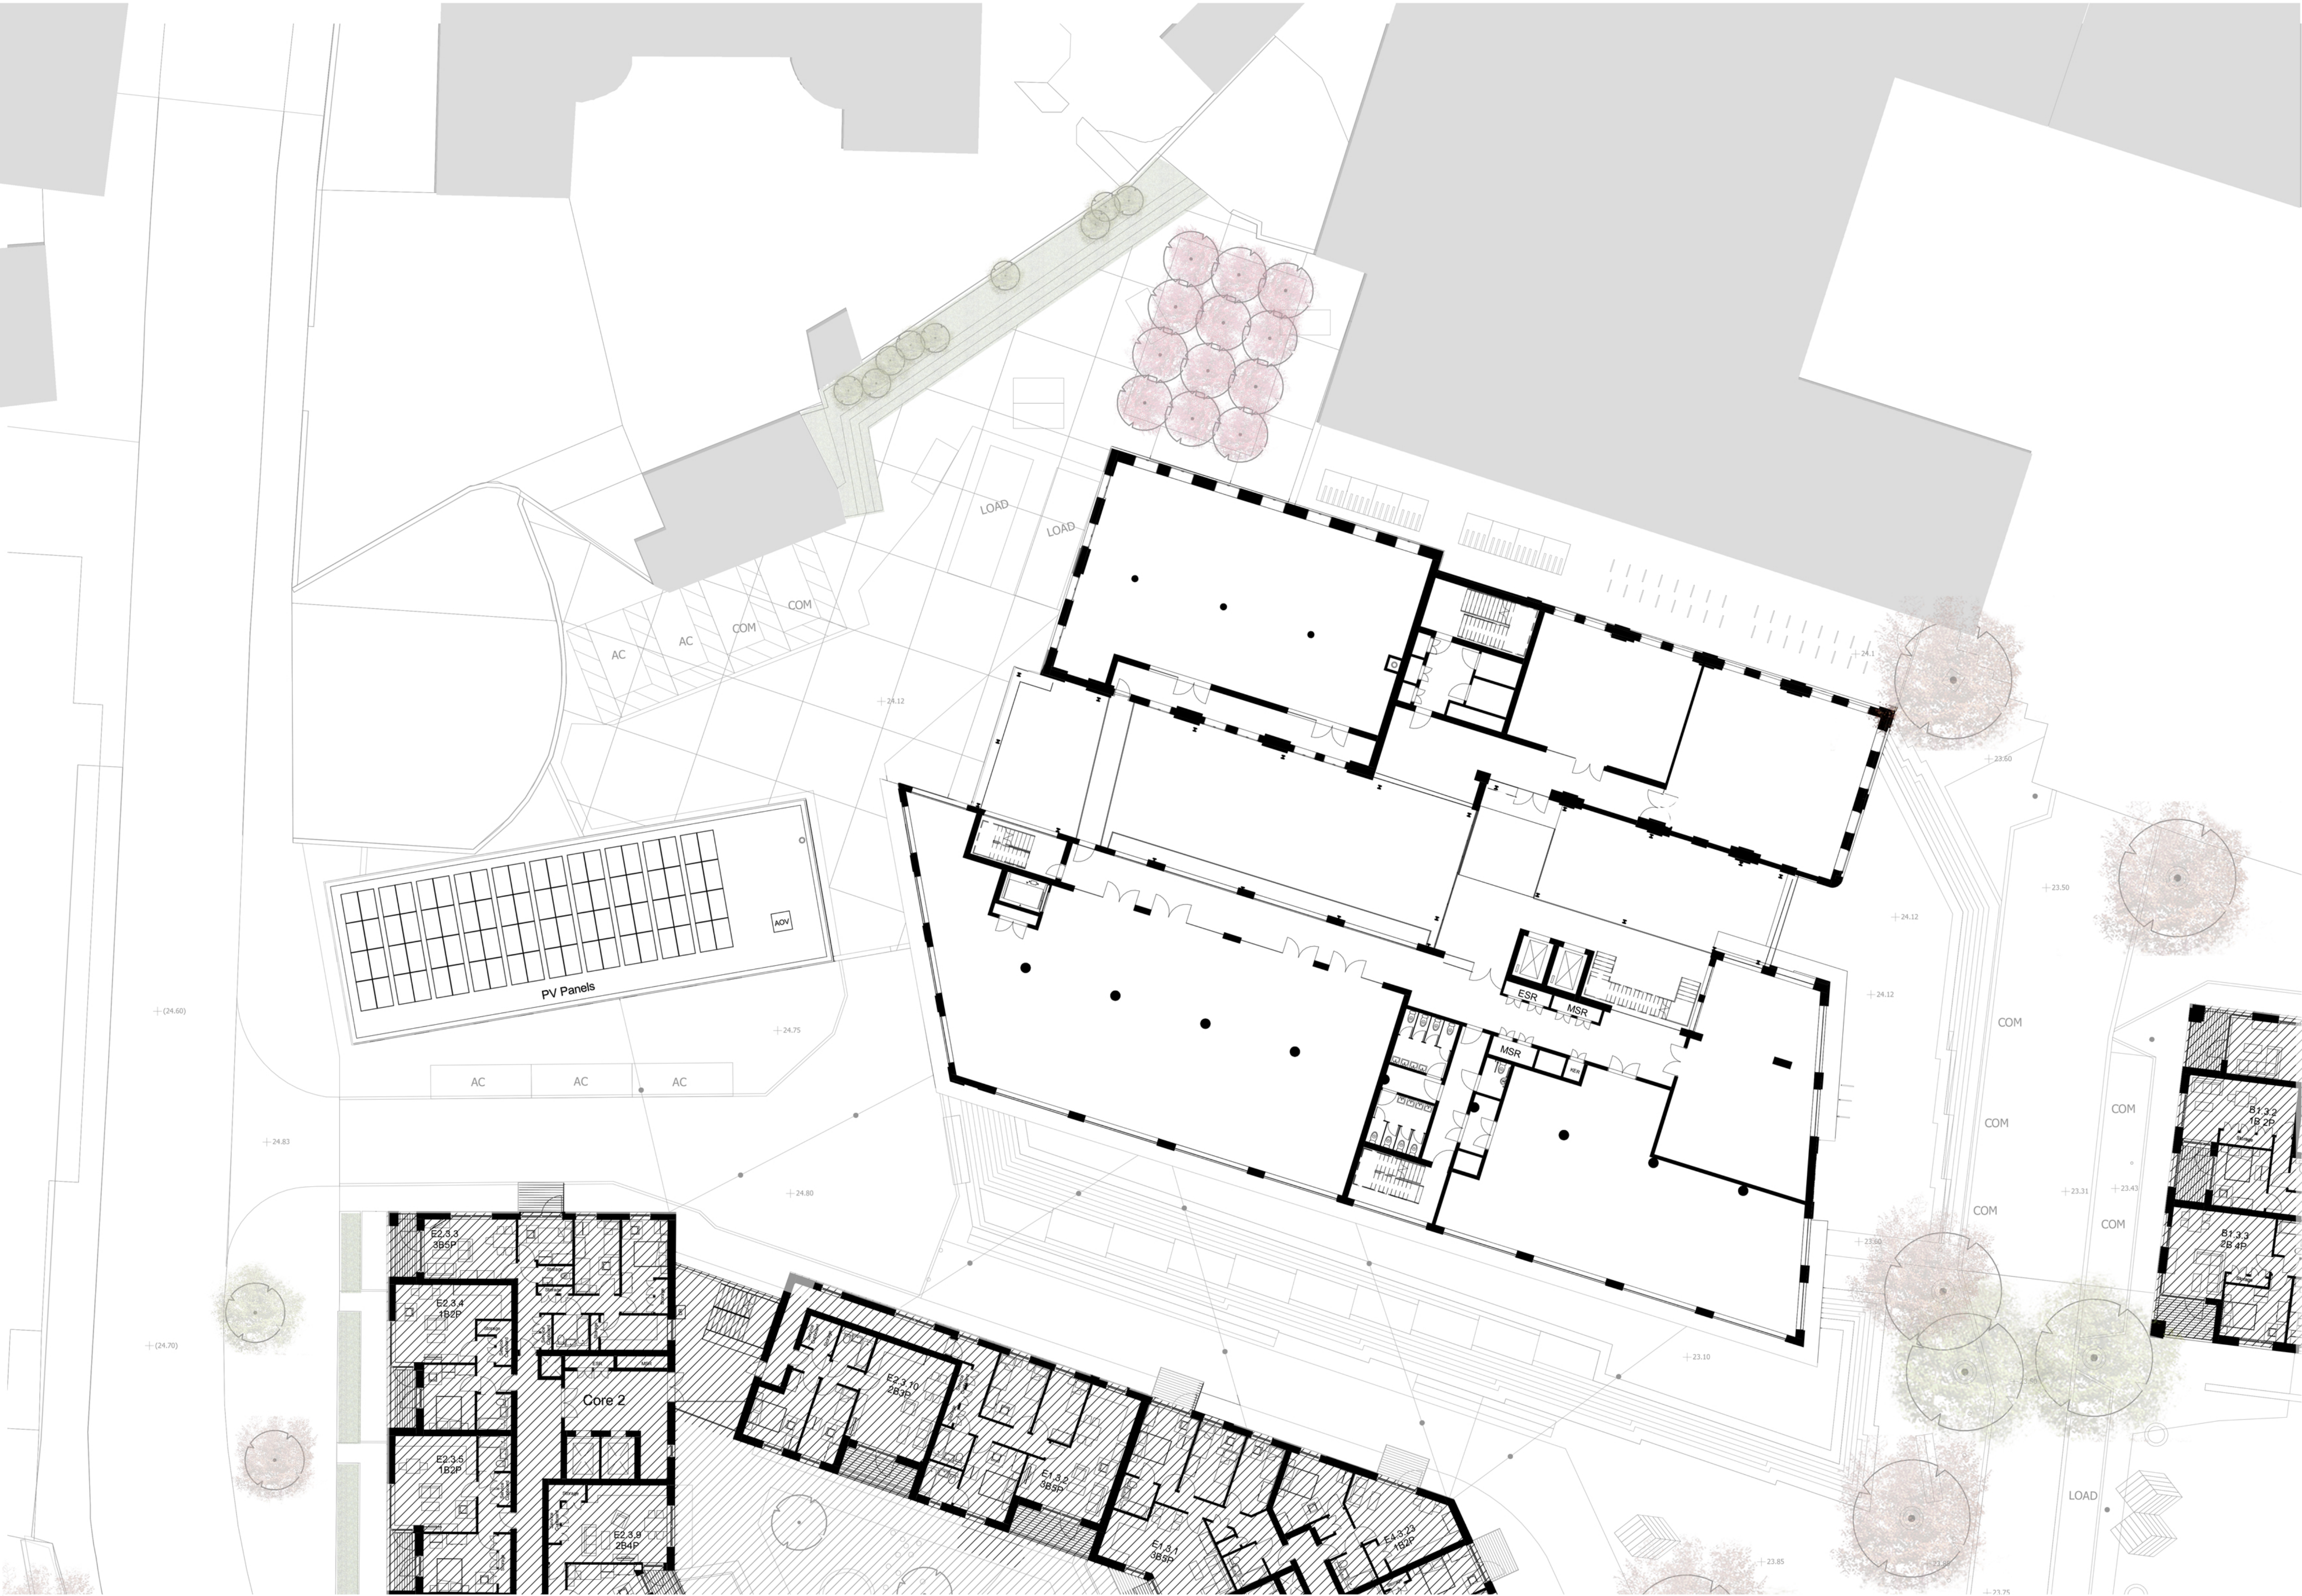


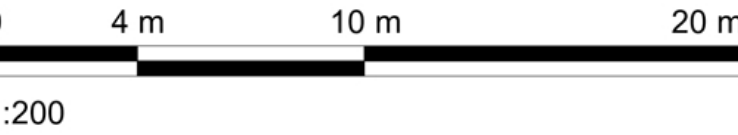

The scaling of this drawing cannot be assured				
Revision		Date	Drm	Ckd
A	1. Block B: Removal of the tail end, free standing brick wall proposed to the south to enable future development to connect to and demonstrating that 2nd storey on the south elevation can act as 'flank wall' (no residential accommodation, services access required only).	26.01.18	MK	MK
B	2. Block E: storey of residential units added along Western Road, Core 1 removed, commercial space increased (2 floors), duplex units along Western Road revised to open plan kitchen/ living/ dining	16.02.18	CG	PJ
C	3. Block D: commercial proposed to the ground floor and extension of the building footprint to take in the site area, two floors of residential added to the corner, 2 storey 'flank wall' proposed to south to enable future development to connect to.	26.04.18	CG	MK
D	4. Block F: storey height reduced to 4050mm	26.02.21	MK	MK
	5. Landscape: short stay cycle stand location amended, gate/barrier to north of The Chocolate Factory added			
	Revisions to heights of Block B, D and E			
	Service strategy, goods lift added; Block B revised ground floor; Block B substation moved			
	Blocks shown for illustrative purpose only - shaded. Key added. View cropped			

shown for illustrative purpose only

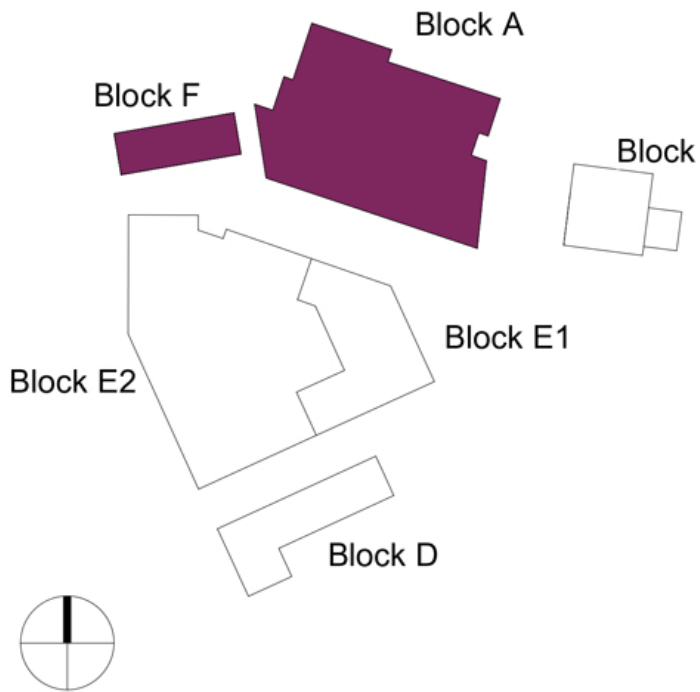

Planning Application

Project			
The Chocolate Factory Wood Green			
Drawing Title			
Proposed Plans Blocks A - F Third Floor			
Date	Scale	Drawn by	Check by
09.08.17	1 : 200 @ A1	RA	MK
Project No	Drawing No	Revision	
25021	PL-BA-BF-103	D	

BARTON WILLMORE

Town Planning • Masterplanning & Urban Design • Architecture • Landscape Planning & Design • Infrastructure & Environmental Planning • Heritage • Graphic Communication • Communications & Engagement • Development Economics

bartonwillmore.co.uk



Offices at Birmingham Bristol Cambridge Cardiff Edinburgh Glasgow Leeds London Manchester Newcastle Reading Southampton