




shown for illustrative purpose only

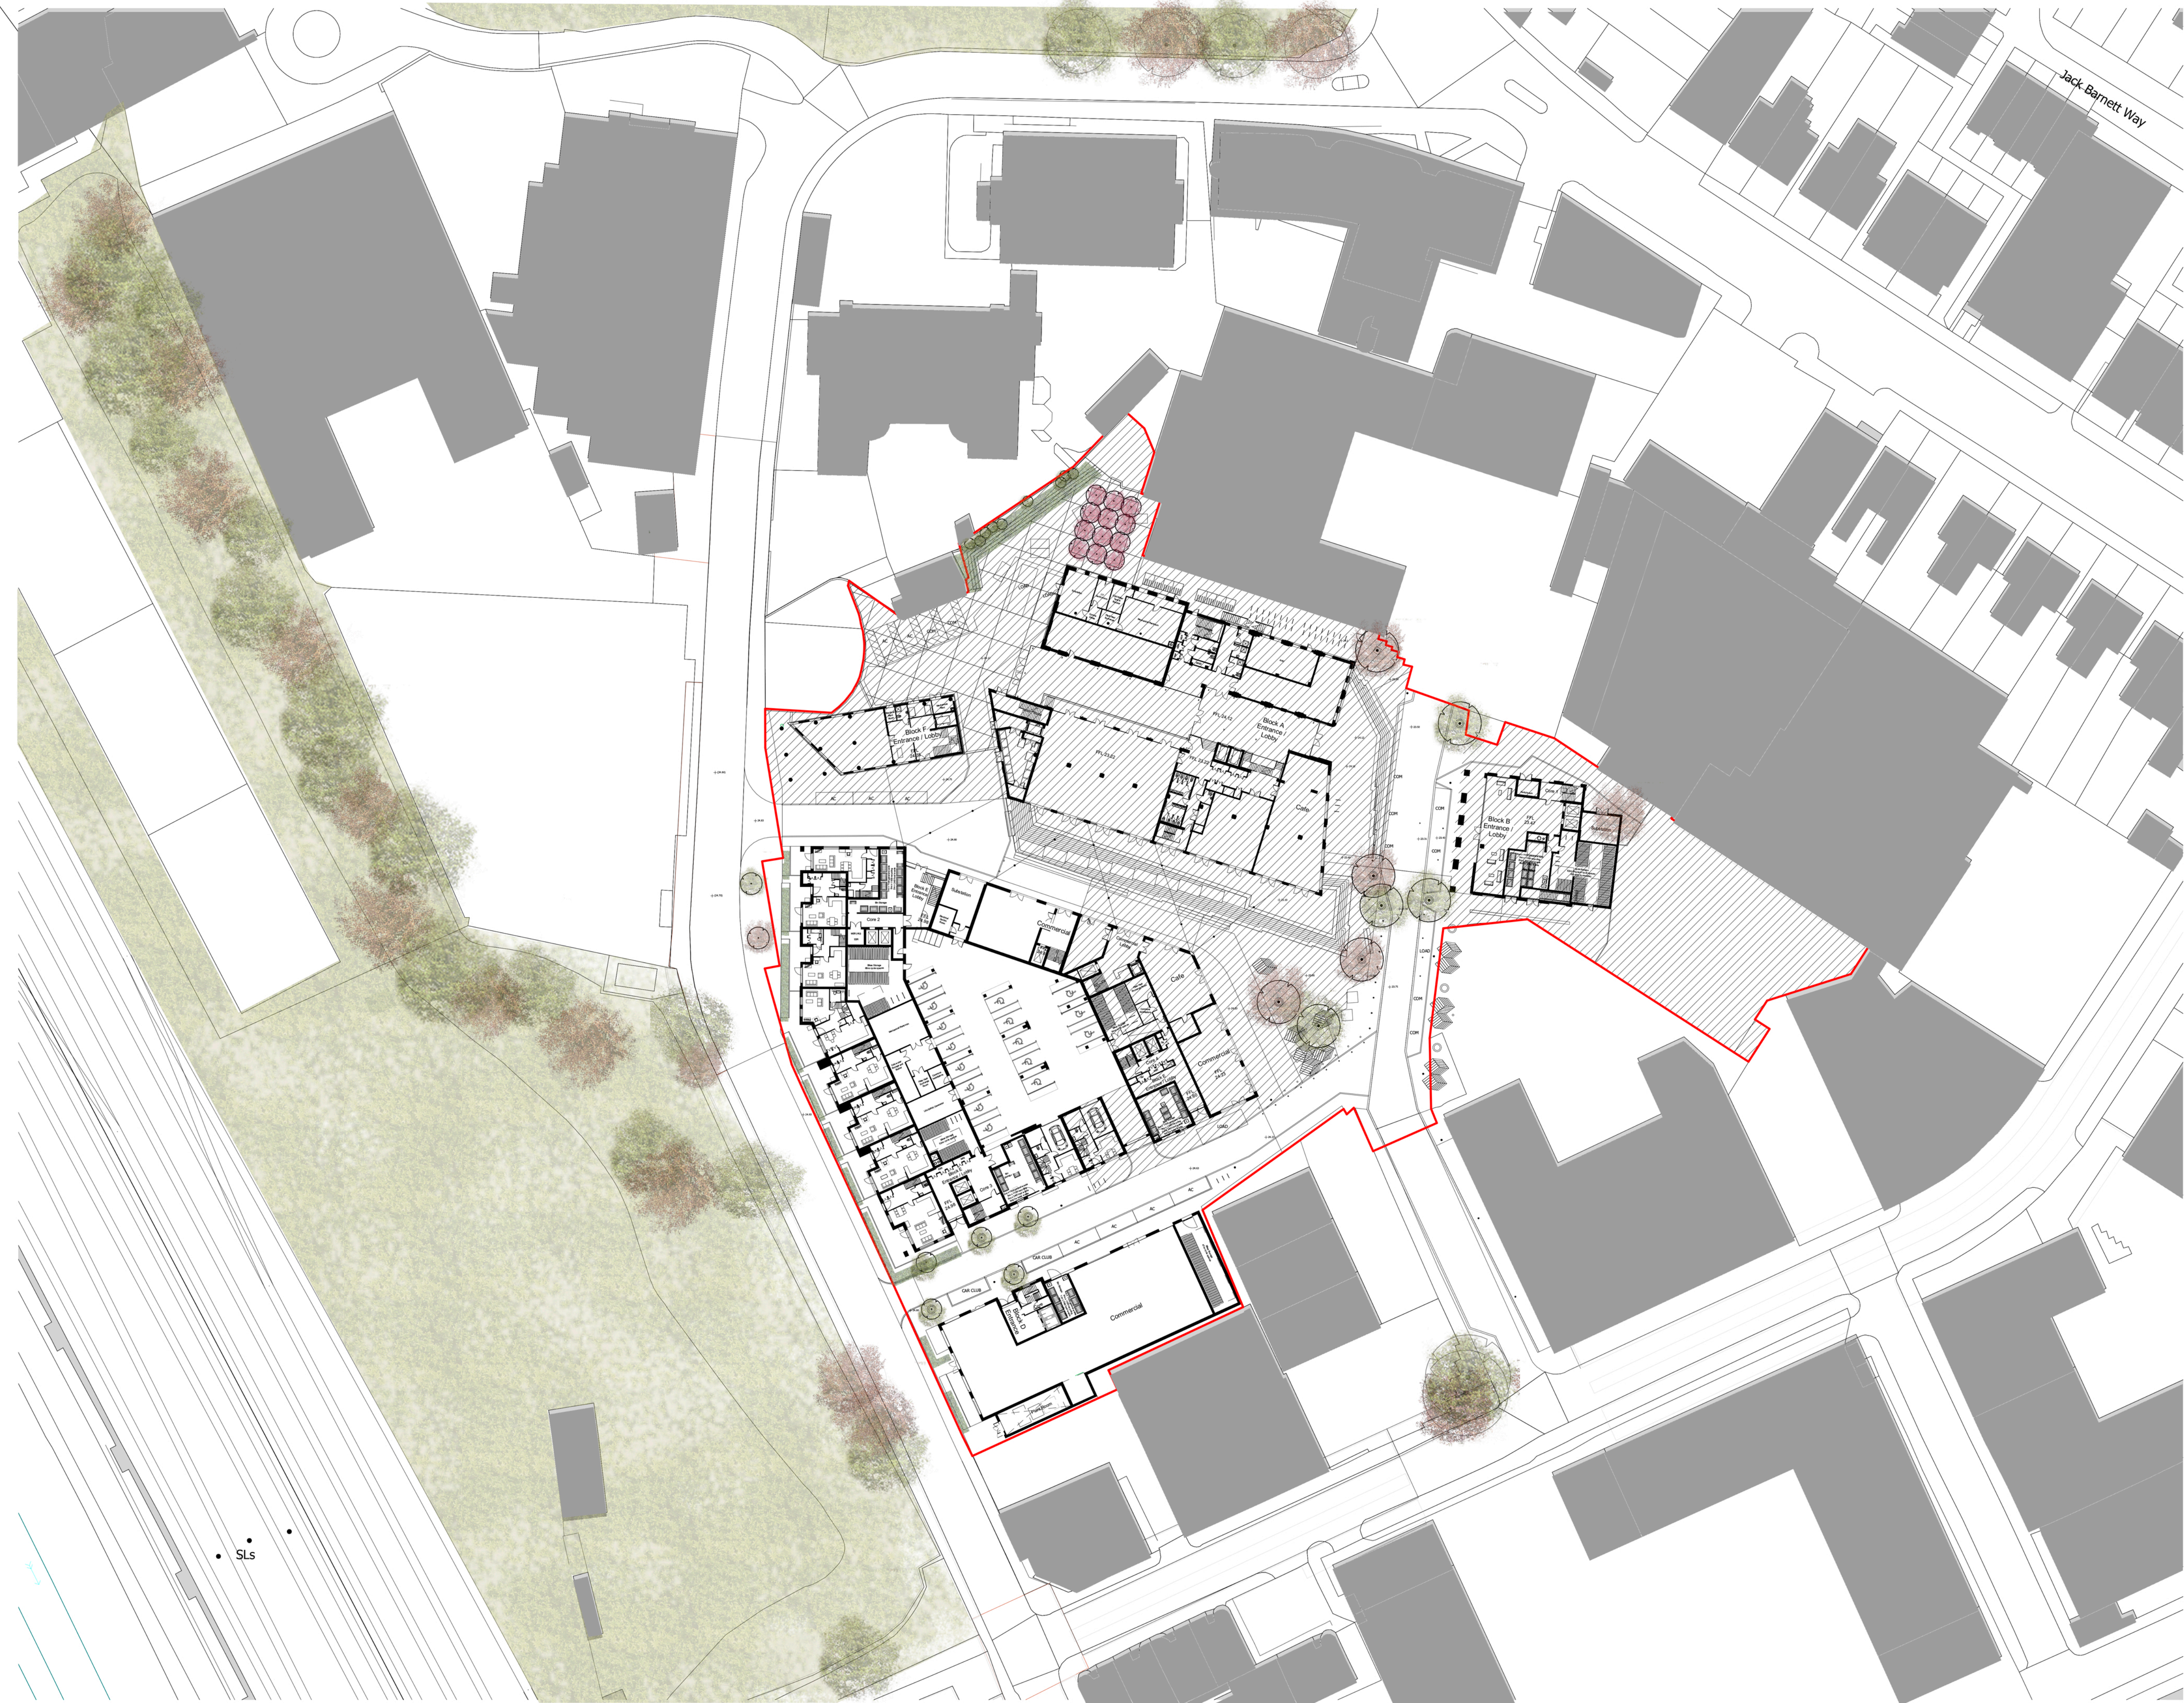

0 10 m 25 m 50 m

1:500

Planning Application

Project
**The Chocolate Factory
Wood Green**
Drawing Title
**Site Plan Area 2
Ground Floor**

Date	Scale	Drawn by	Check by
26.02.21	As indicated @ A1 MK	PJ	PJ
Project No	Drawing No	Revision	
25021	PL A2 010		

**BARTON
WILLMORE**

Town Planning • Masterplanning & Urban Design • Architecture •
Landscape Planning & Design • Infrastructure & Environmental
Planning • Heritage • Graphic Communication •
Communications & Engagement • Development Economics



Offices at Birmingham Bristol Cambridge Cardiff Ebbw Vale Edinburgh
Glasgow Leeds London Manchester Newcastle Reading Southampton