



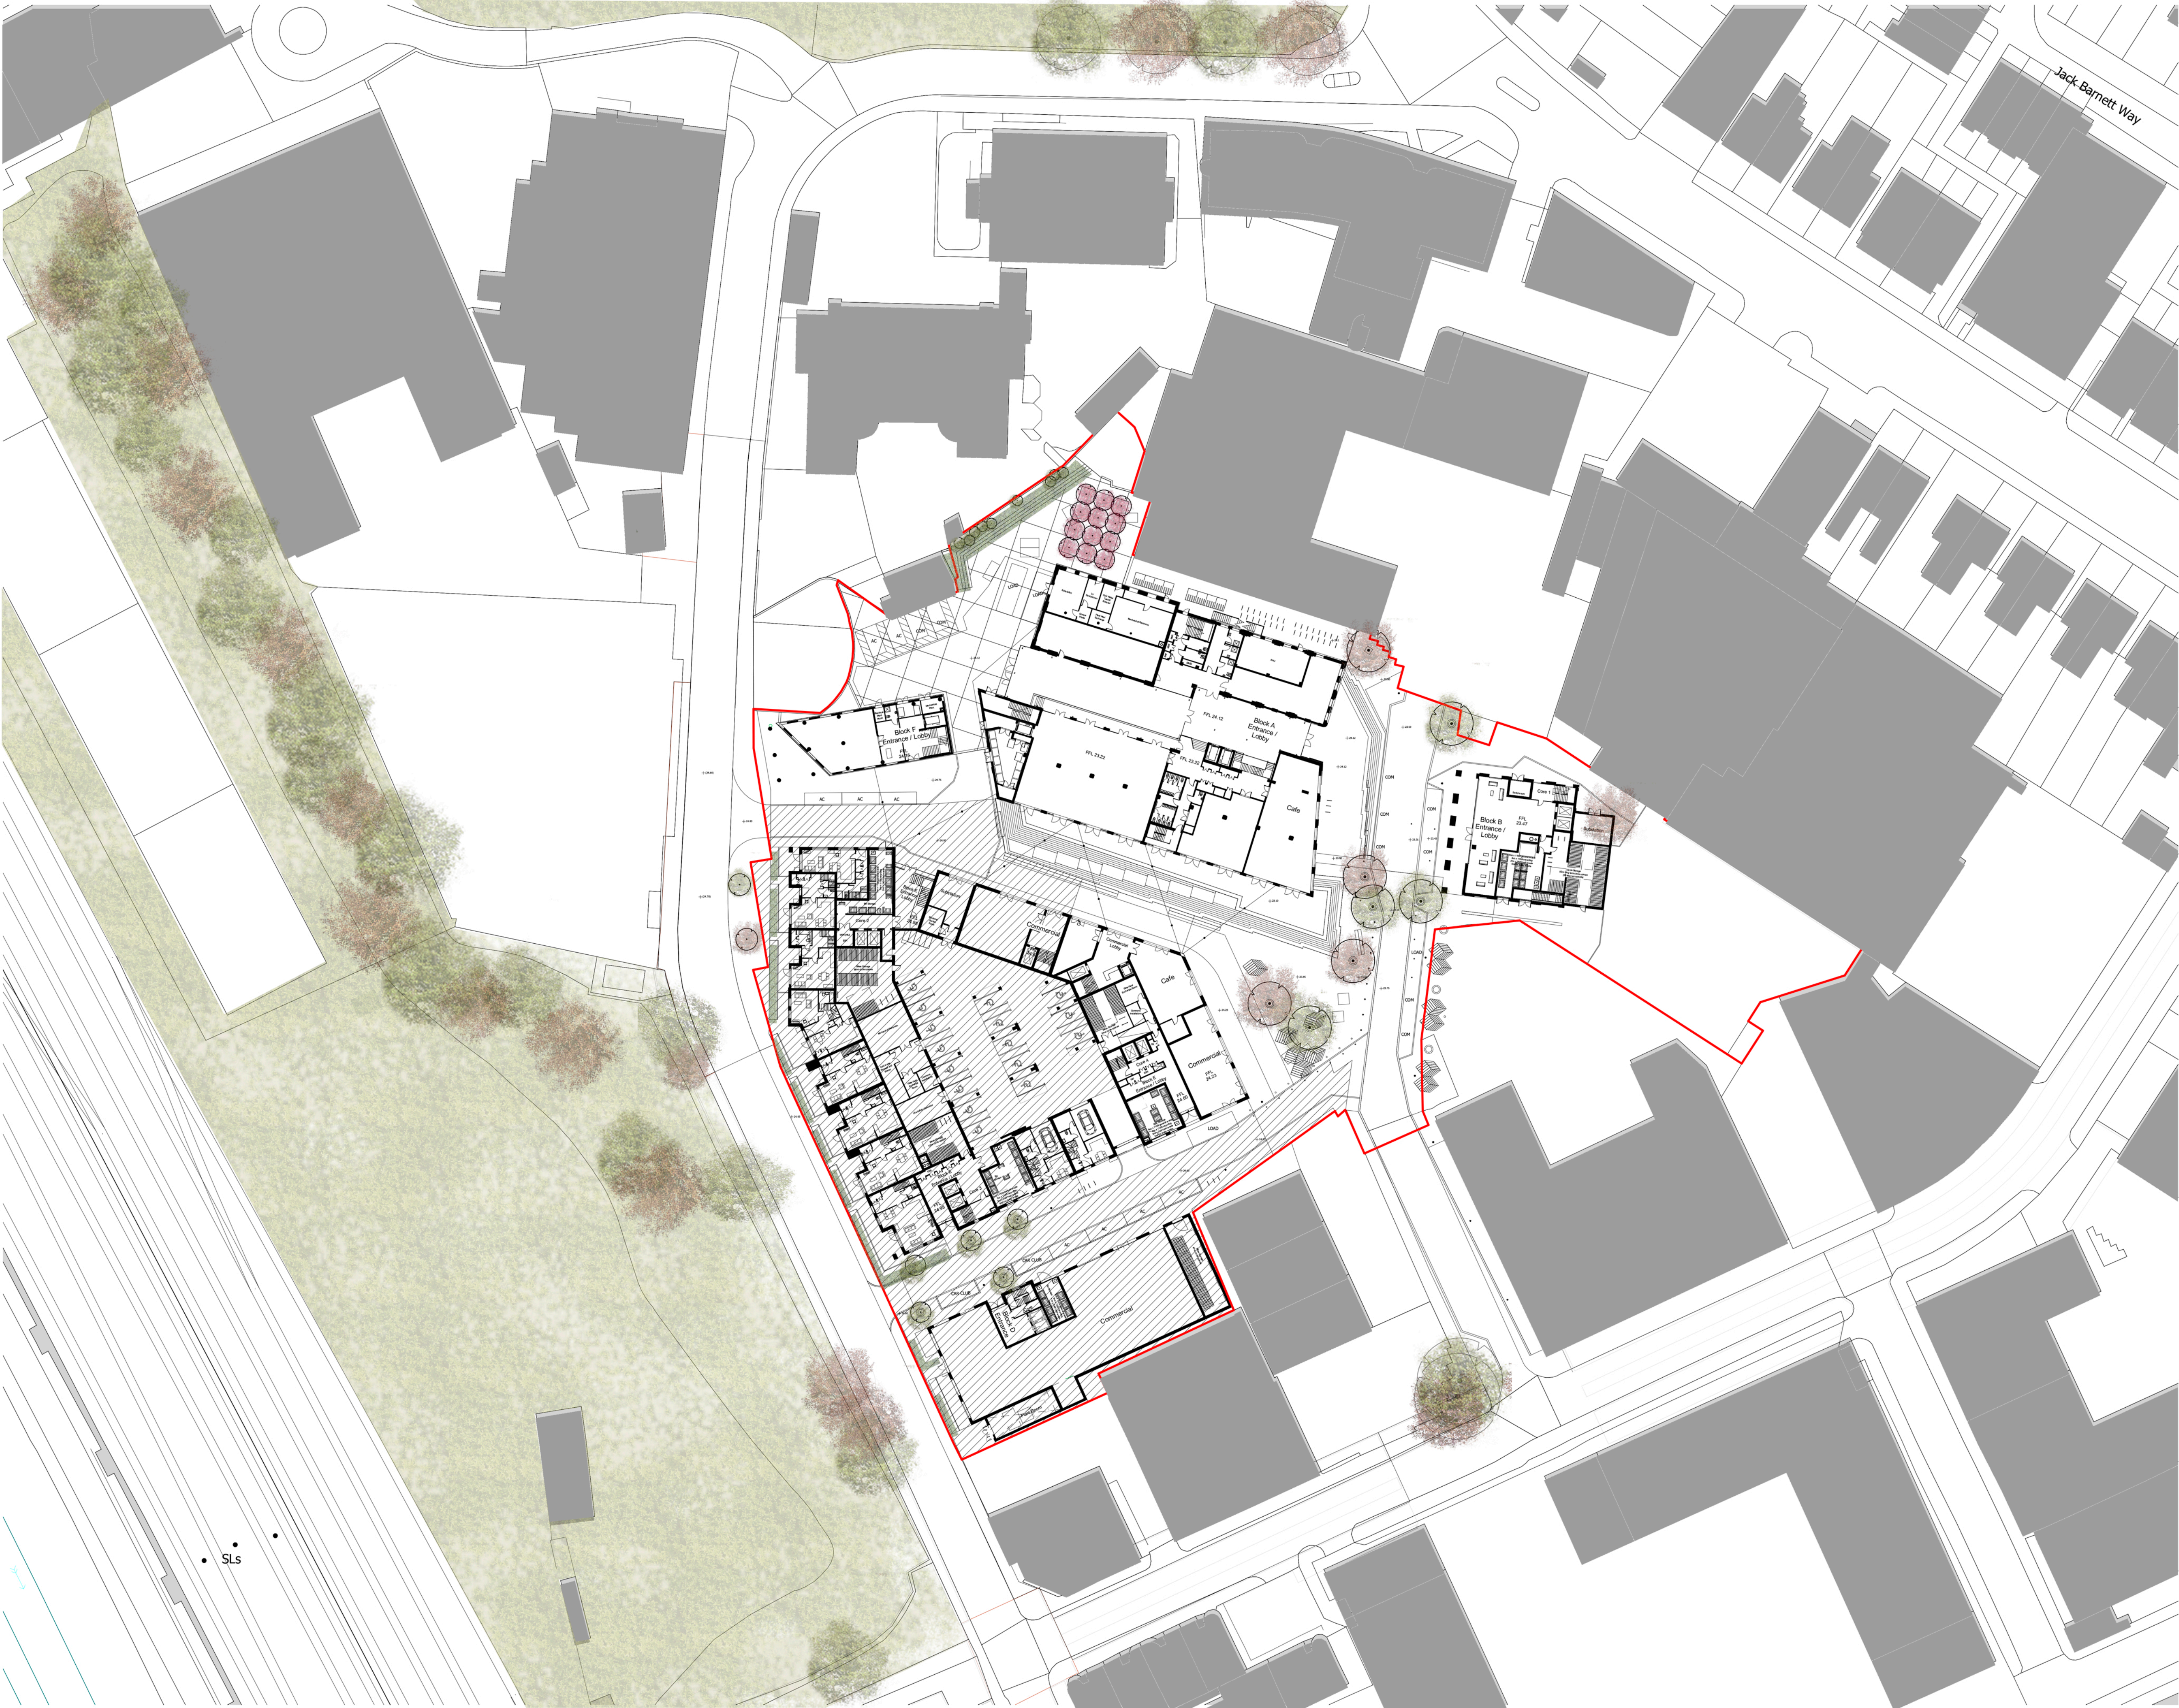

shown for illustrative purpose only

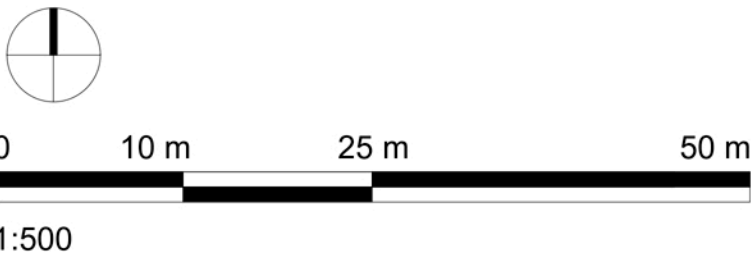

Planning Application

Project
The Chocolate Factory
Wood Green
Drawing Title
Site Plan Area 1

Date 26.02.21	Scale As indicated @ A1	Drawn by MK	Check by PJ
Project No 25021	Drawing No PL A1 010	Revision	

**BARTON
WILLMORE**

Town Planning • Masterplanning & Urban Design • Architecture •
Landscape Planning & Design • Infrastructure & Environmental
Planning • Heritage • Graphic Communication •
Communications & Engagement • Development Economics

bartonwillmore.co.uk

