




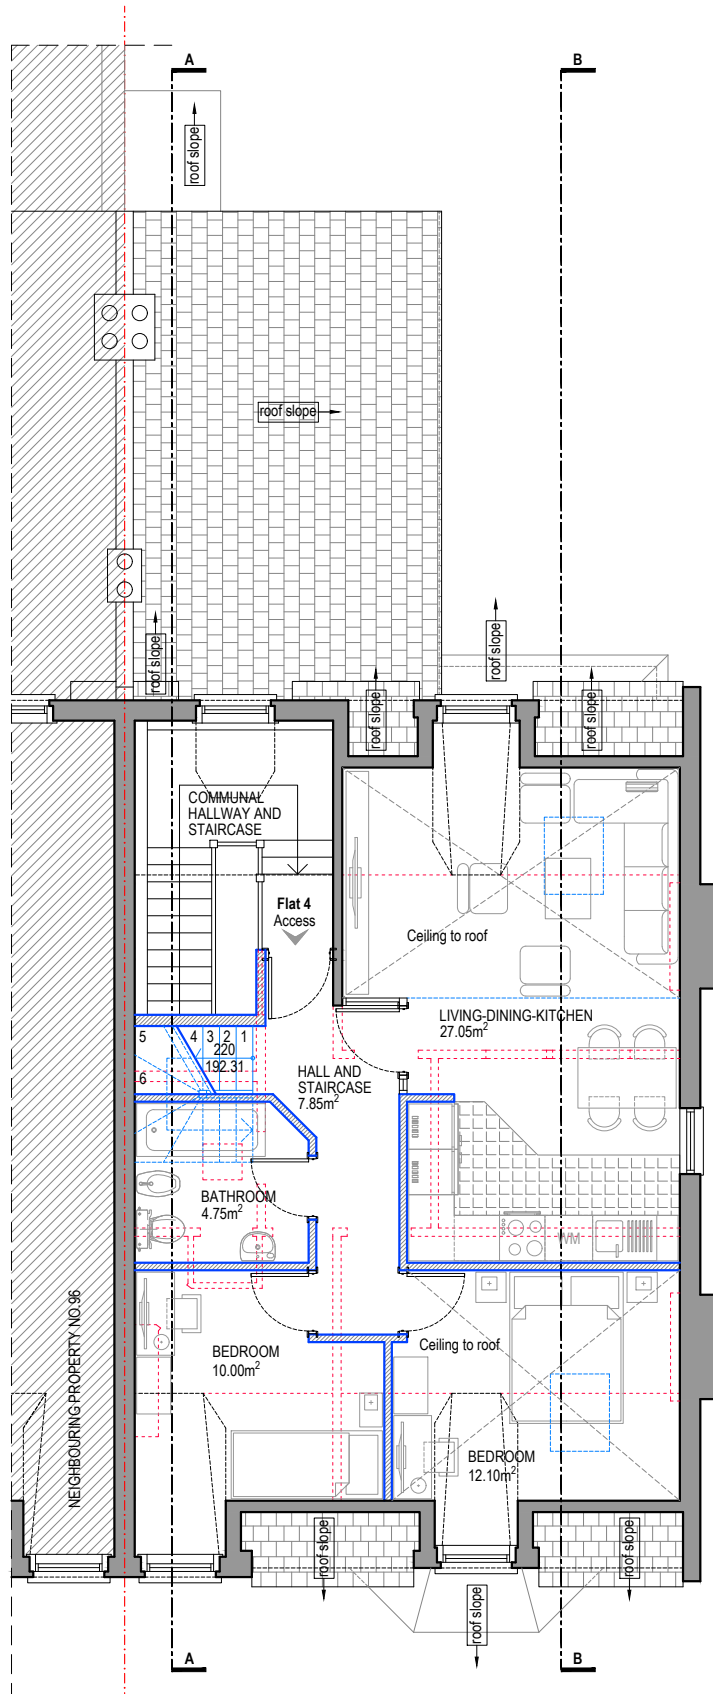

PROPOSED SECOND FLOOR PLAN
GIA = 73.80m²
scale 1:100

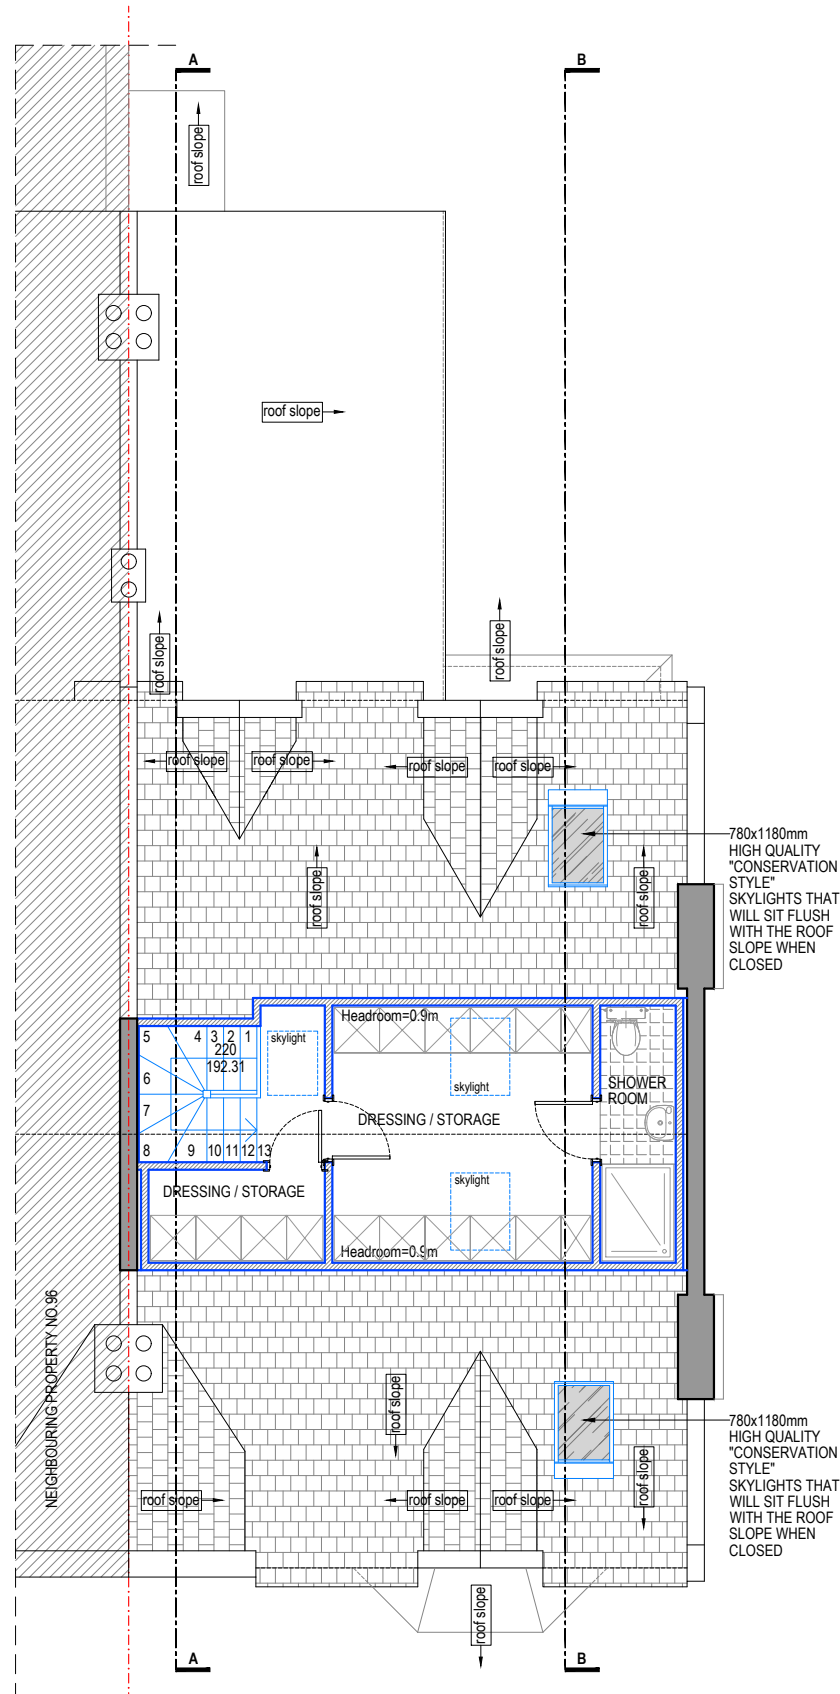

PROPOSED LOFT FLOOR PLAN_RevB
scale 1:100

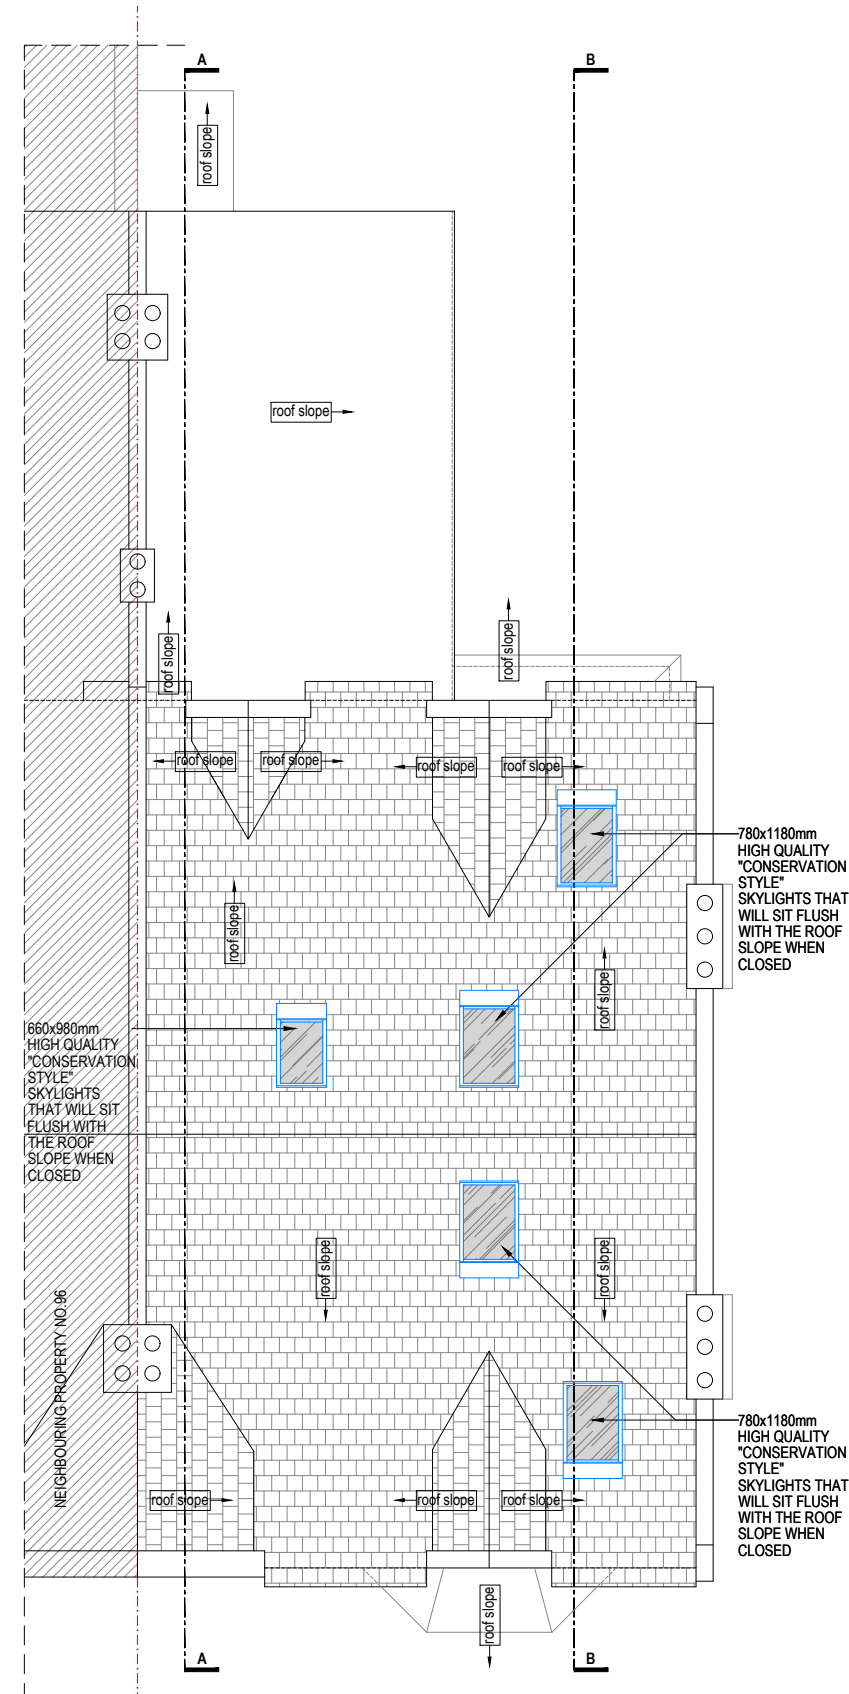


PROPOSED ROOF PLAN_RevB
scale 1:100

- WALLS / CEILINGS LEGEND:**
- EXISTING WALLS / CEILINGS
 - PROPOSED WALLS / CEILINGS
 - WALLS / PARTITION TO BE REMOVED

- LINES / HATCHES LEGEND:**
- REMOVING INTERVENTIONS
 - PROPOSED INTERVENTIONS
 - NEIGHBOURING PROPERTIES

NOTES:

- ALL PROPOSED SKYLIGHTS WILL BE OF HIGH QUALITY "CONSERVATION STYLE" AND THEY WILL SIT FLUSH WITH THE ROOF SLOPE WHEN CLOSED.
- ALL PROPOSED SKYLIGHTS TO HAVE THE EXTERIOR FRAME COLOUR MATCHING THE EXISTING ROOF FINISHES.

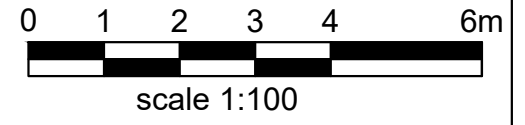


Business Design Centre
52 Upper street, Islington
London, N1 0QH
0207 288 1188
www.rjarchitectureinteriors.com

project Flat 4, 94 Cromwell Avenue
N6 5HQ
title Proposed Second Floor, Loft
Floor and Roof Plans
scale 1/100@A3


drawing no. RJ-94CWA-SF-03

drawn by VC



rev B - 11.09.2023 - "Conservation style"
Skylights proposed

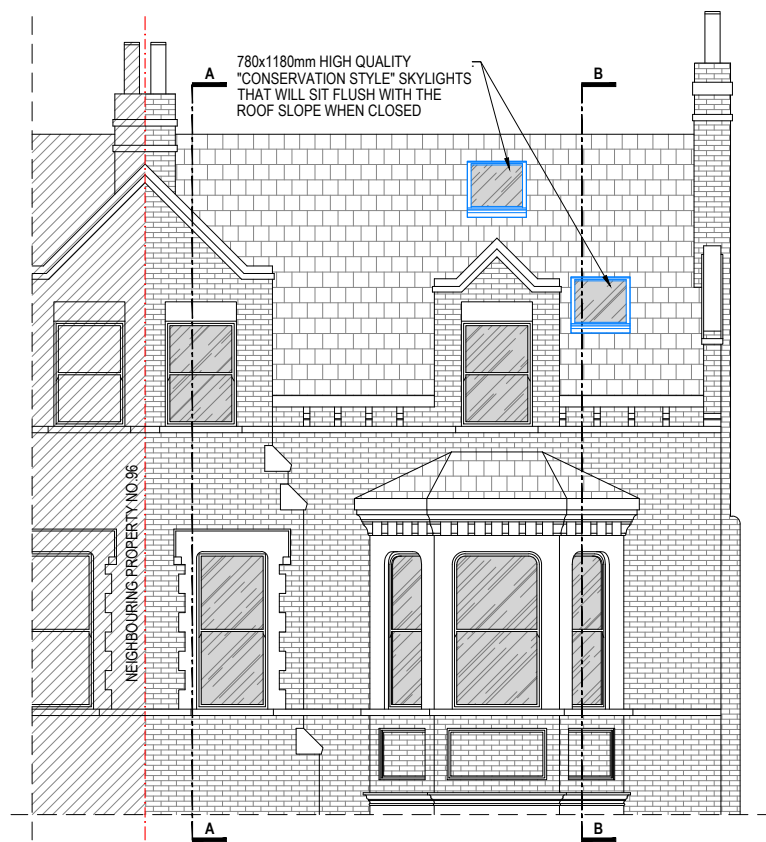


PROPOSED FRONT ELEVATION_RevB
scale 1:100

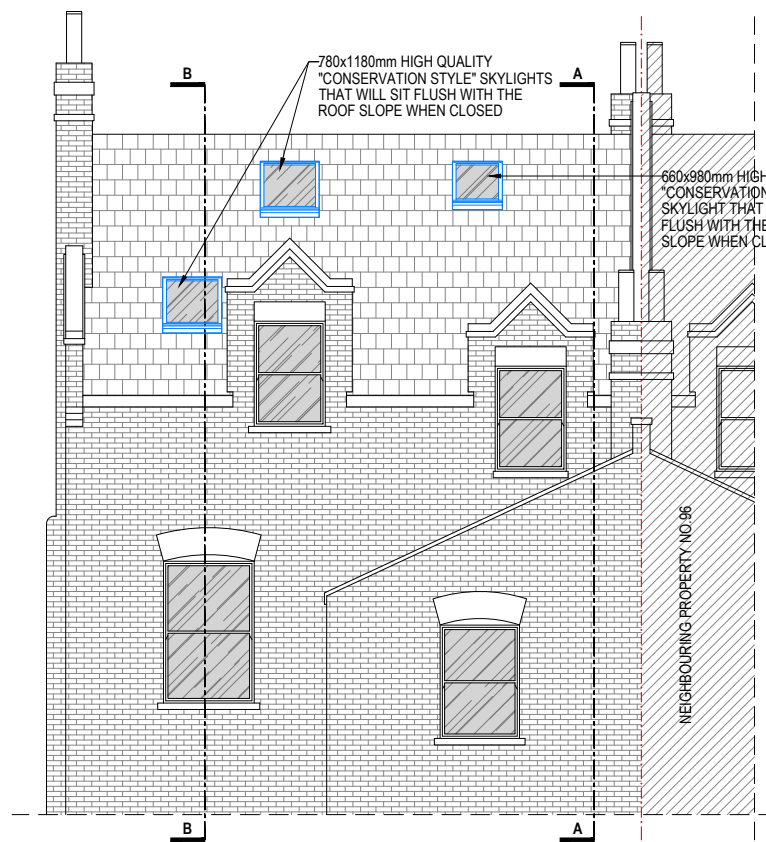

PROPOSED REAR ELEVATION_RevB
scale 1:100

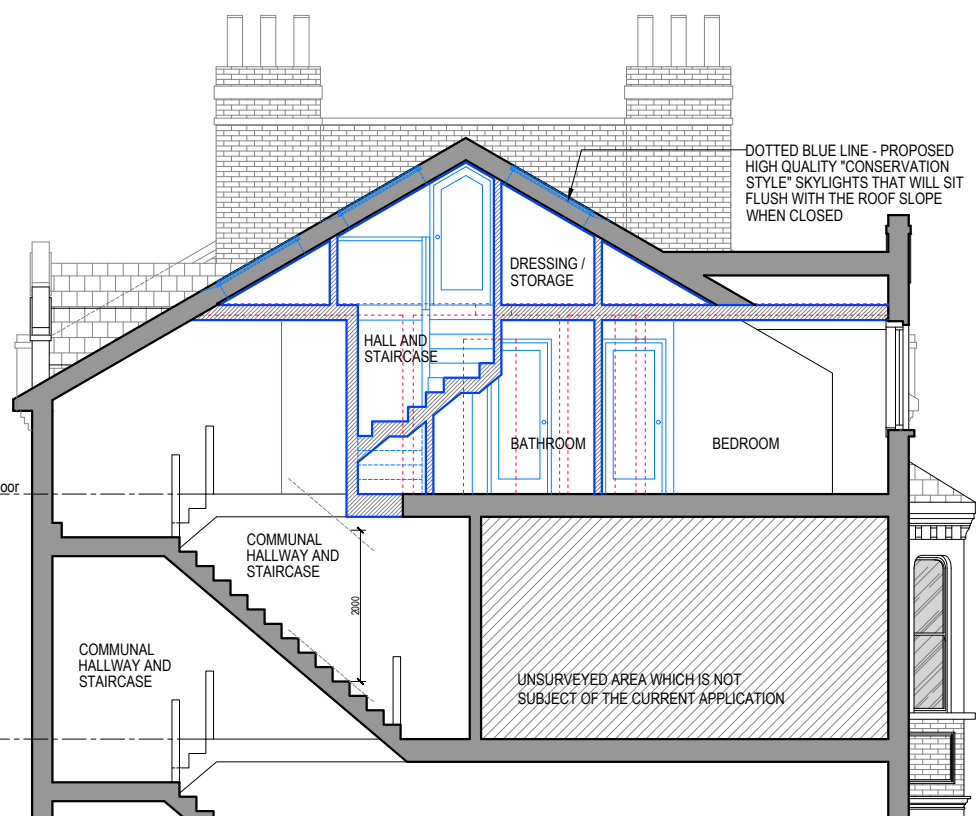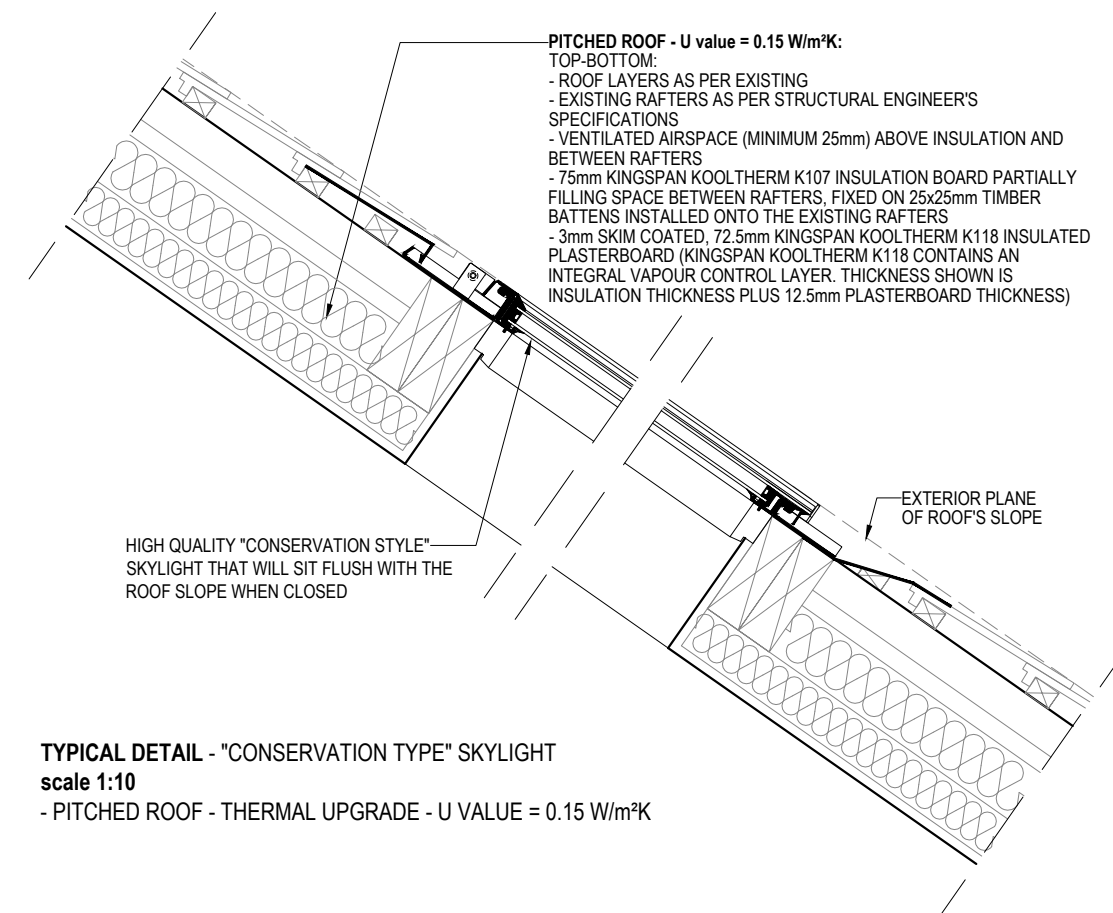

PROPOSED SECTION A-A_RevB
scale 1:100

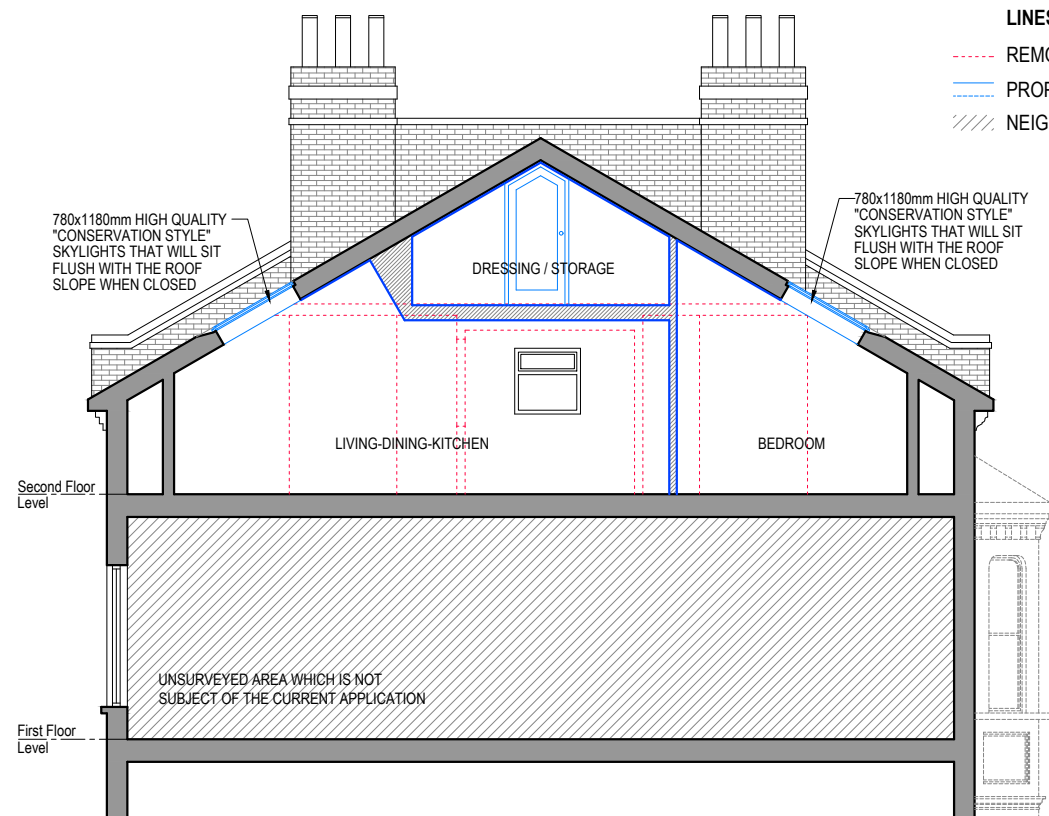

PROPOSED SECTION B-B_RevB
scale 1:100

- WALLS / CEILINGS LEGEND:**
- EXISTING WALLS / CEILINGS
 - PROPOSED WALLS / CEILINGS
 - WALLS / PARTITION TO BE REMOVED
- LINES / HATCHES LEGEND:**
- REMOVING INTERVENTIONS
 - PROPOSED INTERVENTIONS
 - NEIGHBOURING PROPERTIES

- NOTES:**
- ALL PROPOSED SKYLIGHTS WILL BE OF HIGH QUALITY "CONSERVATION STYLE" AND THEY WILL SIT FLUSH WITH THE ROOF SLOPE WHEN CLOSED.
 - ALL PROPOSED SKYLIGHTS TO HAVE THE EXTERIOR FRAME COLOUR MATCHING THE EXISTING ROOF FINISHES.



Business Design Centre
52 Upper street, Islington
London, N1 0QH

0207 288 1188
www.rjarchitectureinteriors.com

project Flat 4, 94 Cromwell Avenue
N6 5HQ

title Proposed Sections A-A, Section
B-B, Front and Rear Elevations

scale 1/100@A3

drawing no. RJ-94CWA-SF-04

drawn by VC

rev B - 11.09.2023 - "Conservation style"
Skylights proposed

