


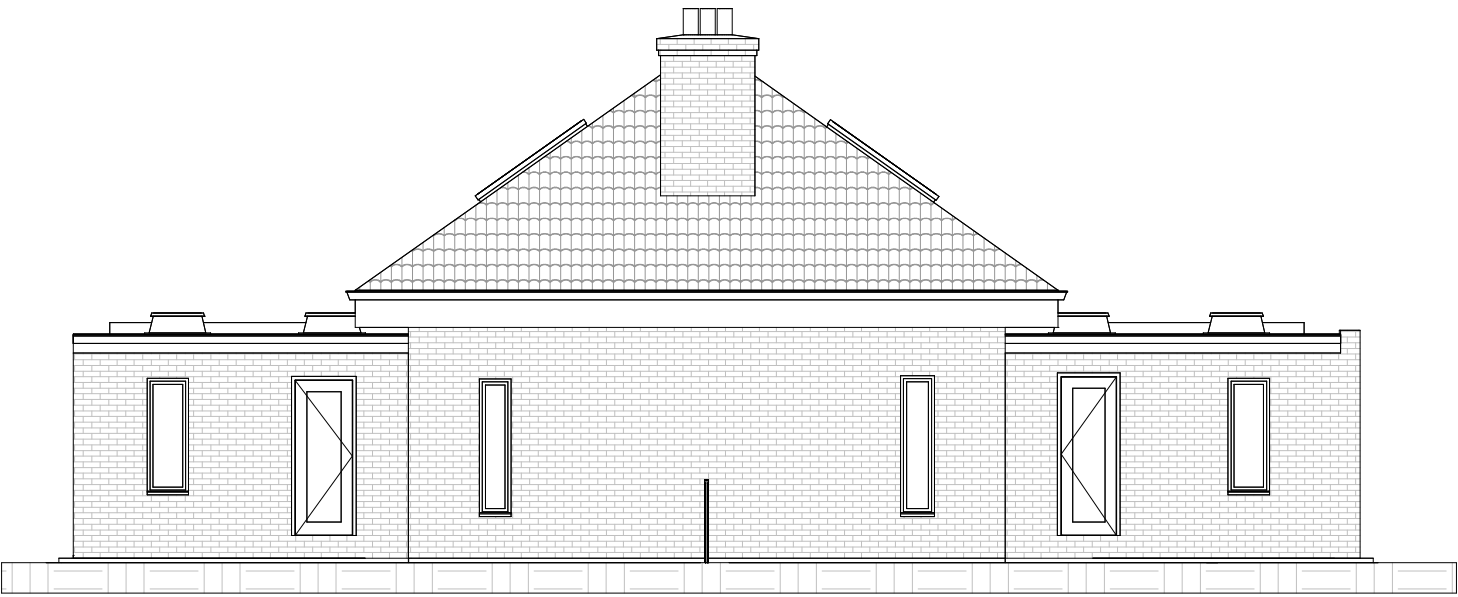


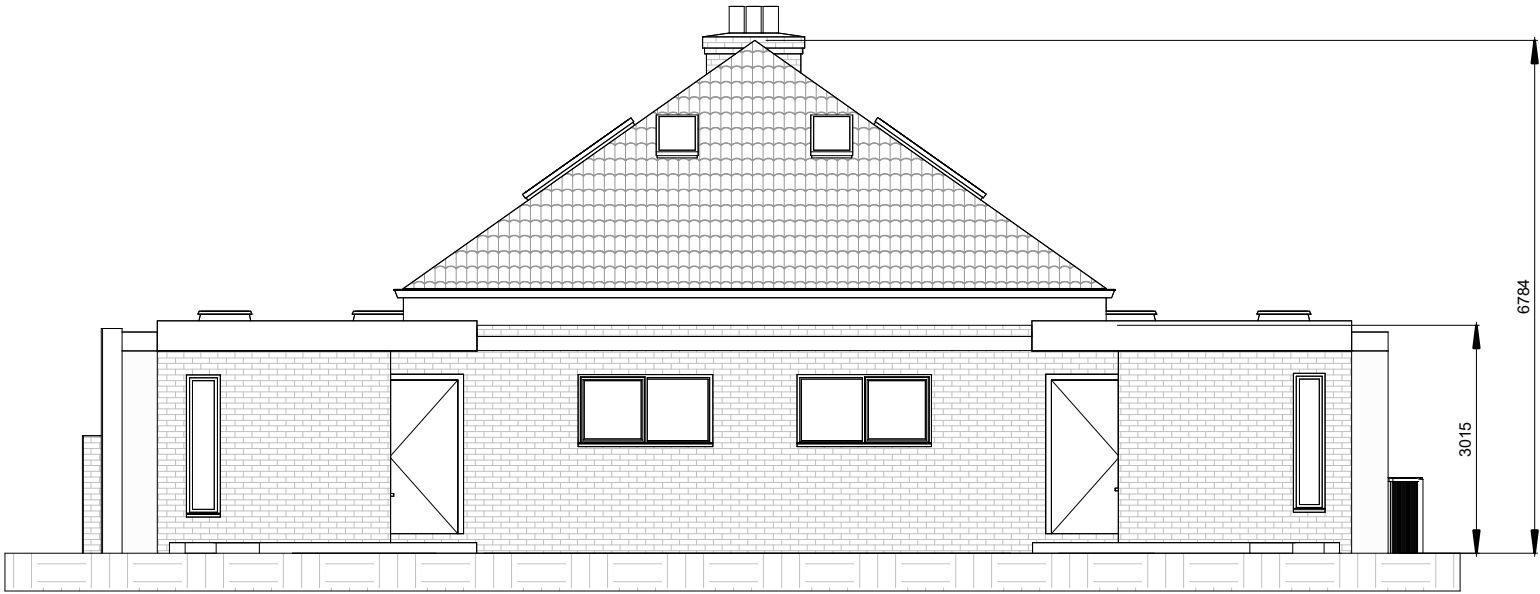

Rear

 

Front

 

NOTES:
CONTRACTORS MUST VERIFY ALL DIMENSIONS AT THE SITE BEFORE COMENCING ANY WORK.

NO CONSTRUCTION WORK BEFORE BUILDING CONTROL APPROVAL AND STRUCTURAL ENGINEER CONFIRMATION.



ANY DISCREPANCIES TO BE REPORTED TO GRIDKUNE.
ALL DRAWINGS ARE TO BE READ IN CONJUNCTION WITH ALL RELEVANT DRAWINGS AND SPECIFICATIONS.

Rev	Description	Date

PROJECT TITLE		
7 - 8 Craven Park Court. London N15 6AA		
Date	Project number	DRWAING NUMBER
14/06/2023	7148	EX - E001




DRAWING TITLE	
Existing Front And Rear Elevations	
CLIENT	
Mrs Sacks	
Scale (@ A3)	Drawn by
1 : 100	Cheski



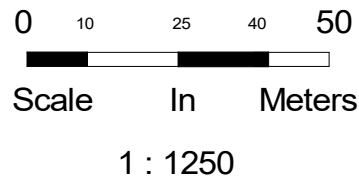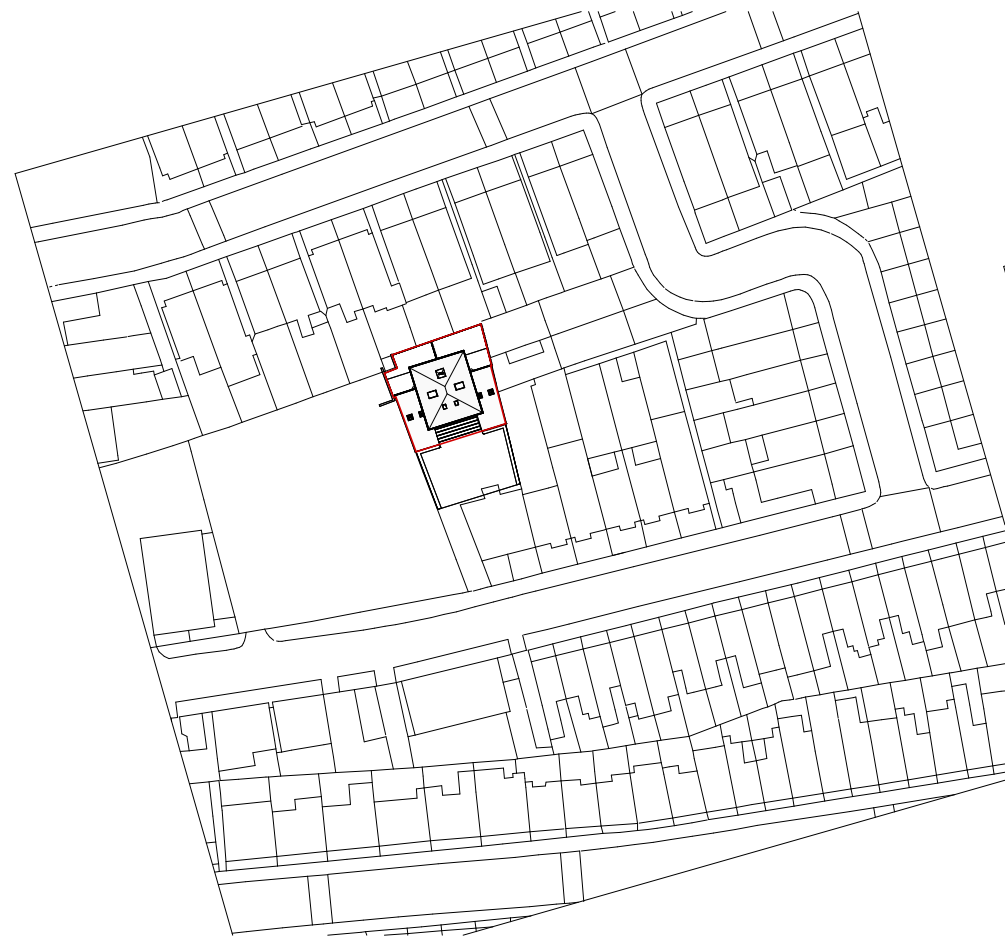

 Boundary Line




Boundary area 270m²

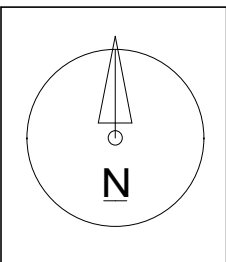 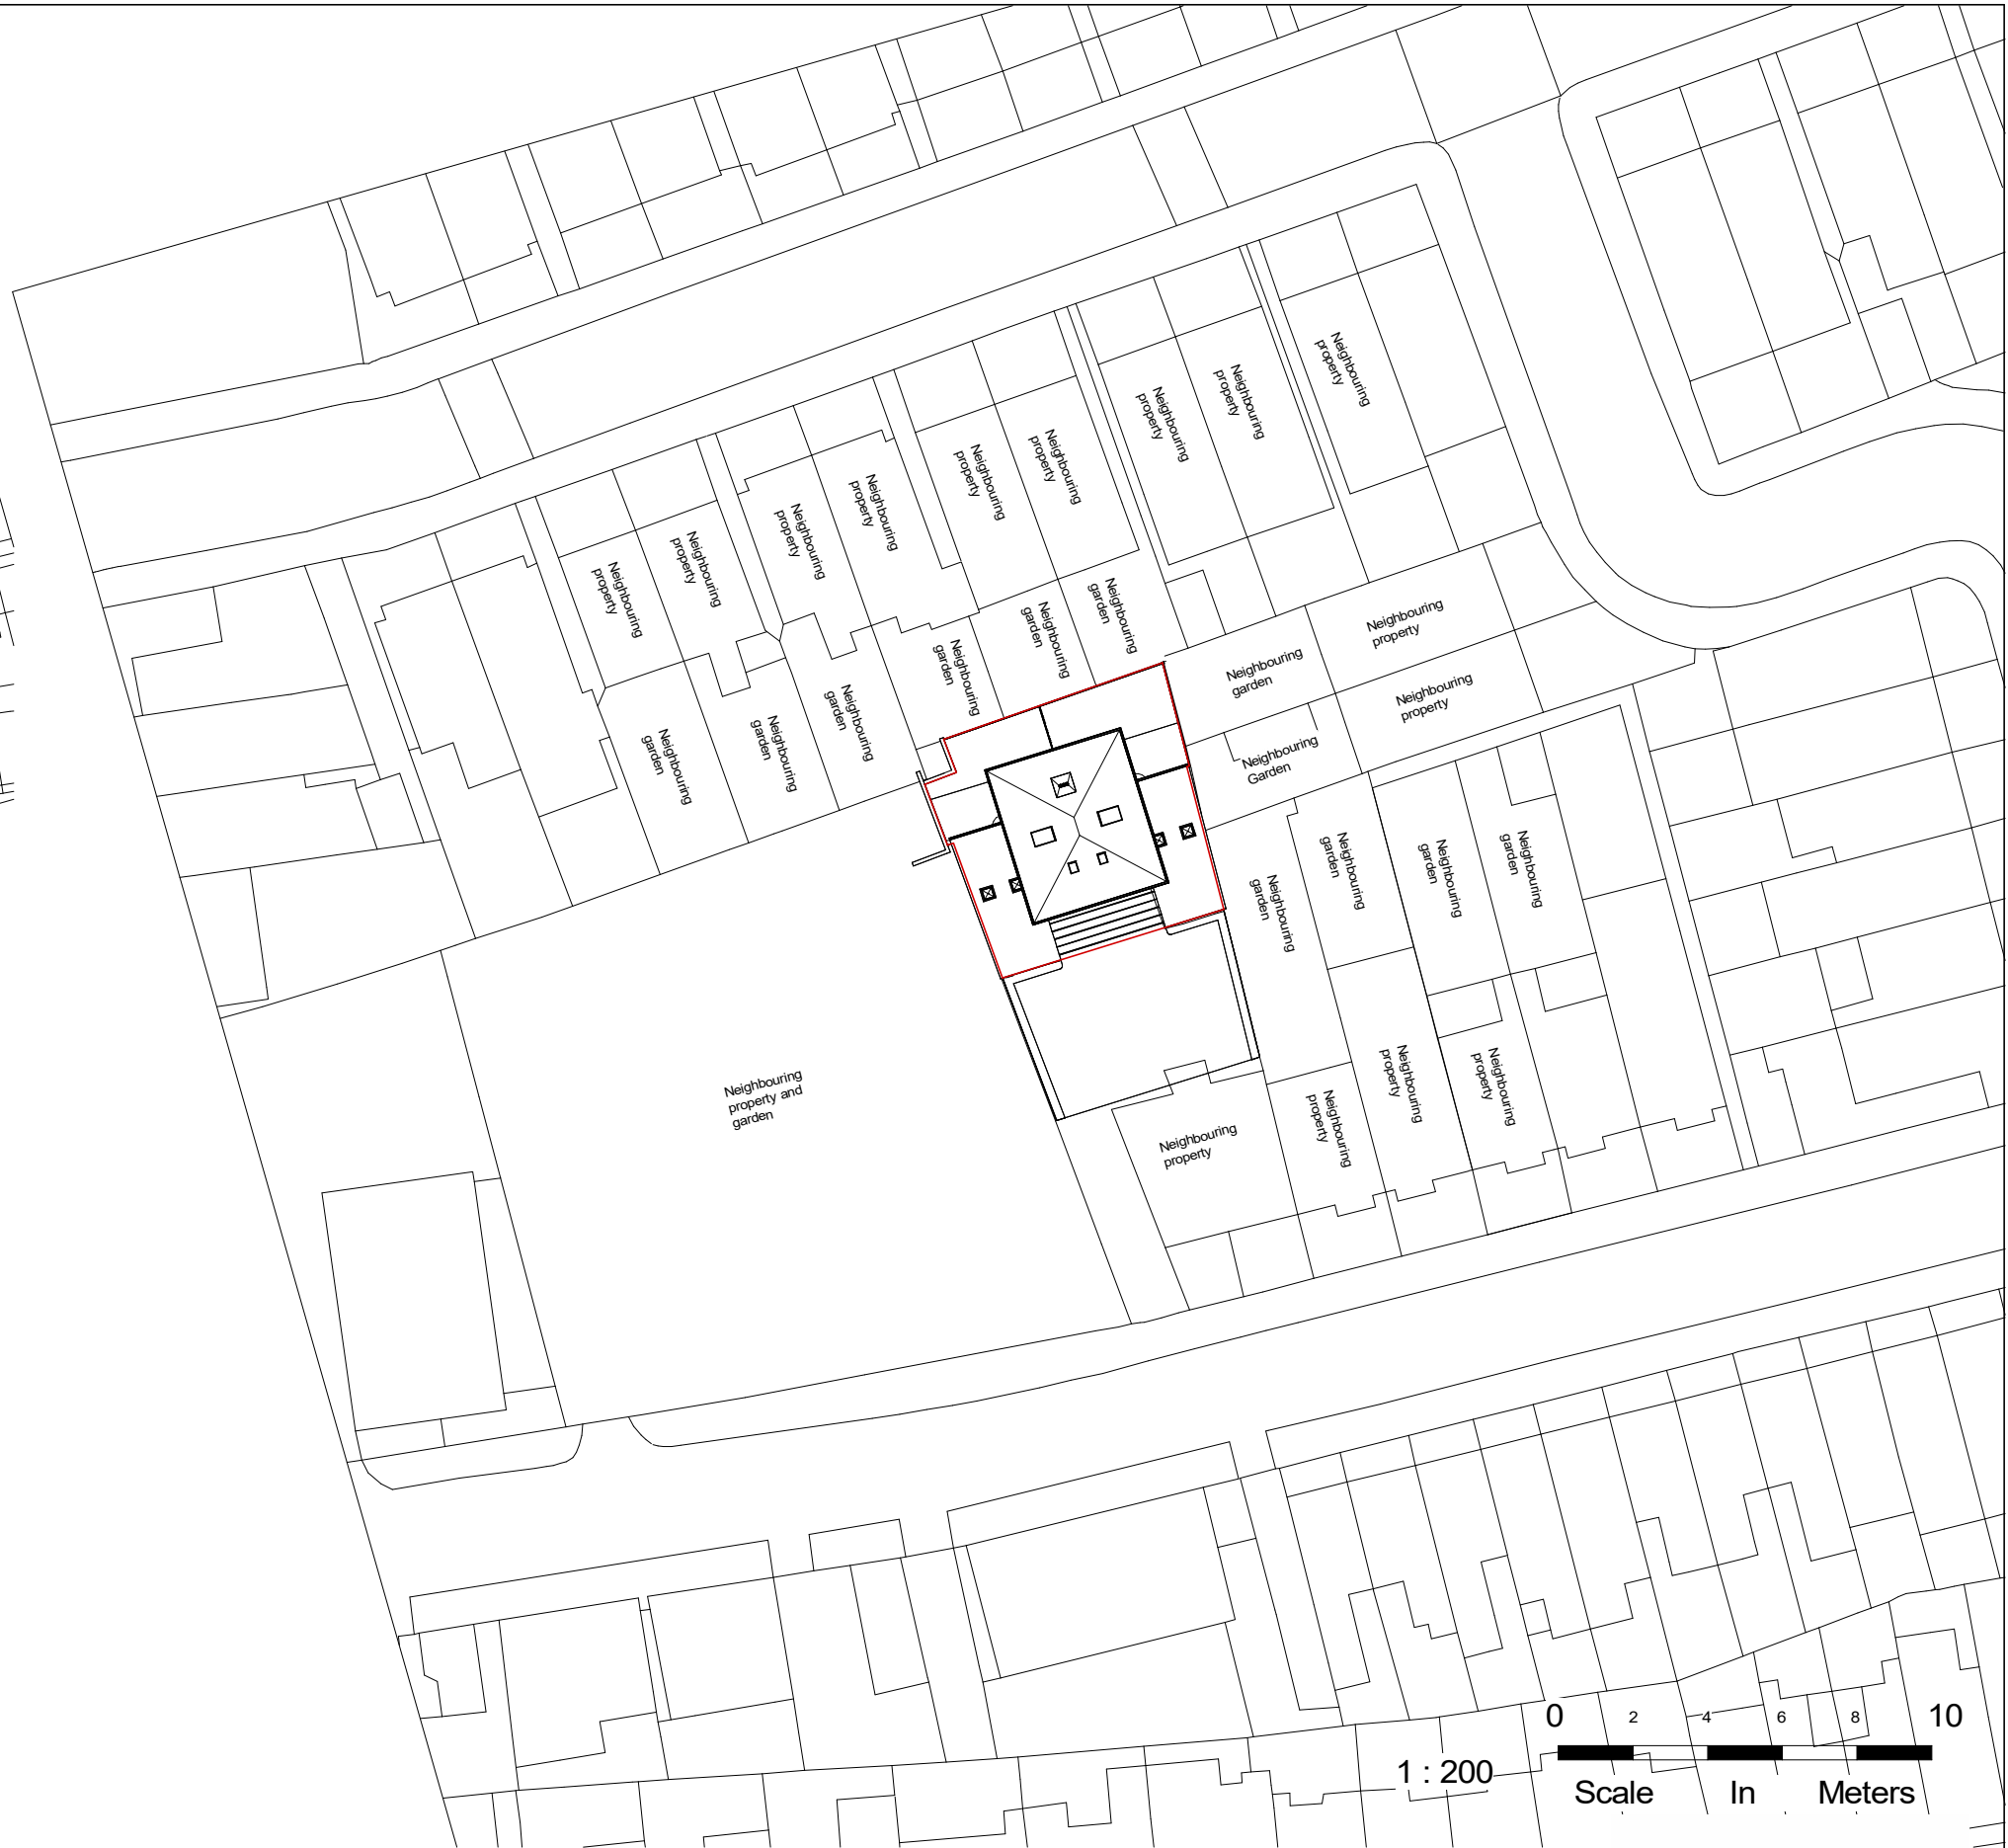

NOTES:
CONTRACTORS MUST VERIFY ALL DIMENSIONS AT THE SITE BEFORE COMENCING ANY WORK.
NO CONSTRUCTION WORK BEFORE BUILDING CONTROL APPROVAL AND STRUCTURAL ENGINEER CONFIRMATION.
ANY DISCREPANCIES TO BE REPORTED TO GRIDKUNE.
ALL DRAWINGS ARE TO BE READ IN CONJUNCTION WITH ALL RELEVANT DRAWINGS AND SPECIFICATIONS.

Rev	Description	Date

PROJECT TITLE			DRAWING TITLE		
7 - 8 Craven Park Court. London N15 6AA			Existing Location And Os Plan		
			CLIENT		
			Mrs Sacks		
Date	Project number	DRWAING NUMBER	Scale (@ A3)	Drawn by	
14/06/2023	7148	EX - L001	As indicated	Cheski	

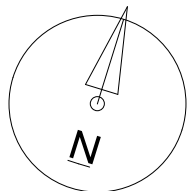 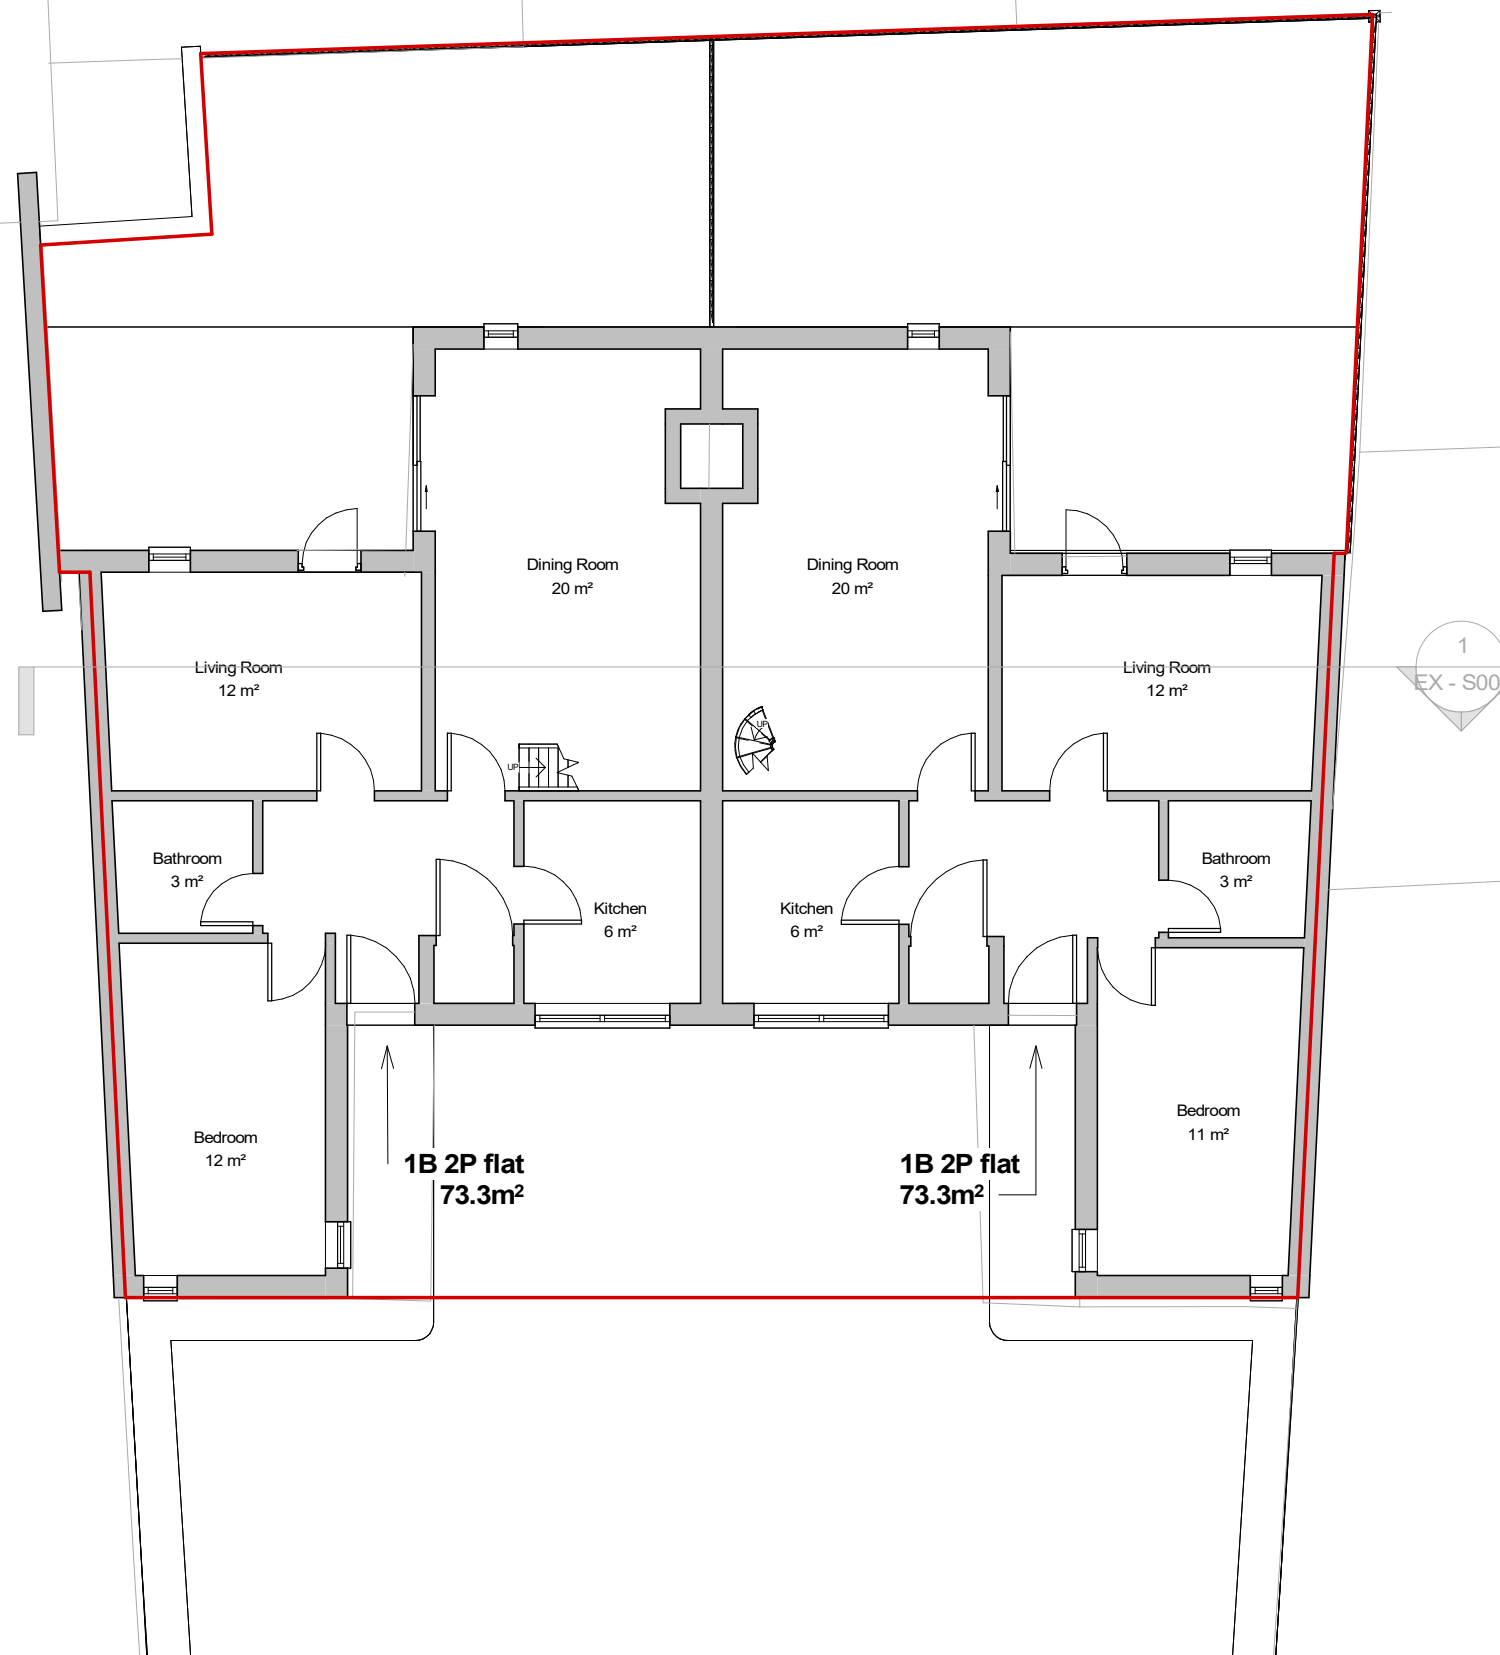

NOTES:
CONTRACTORS MUST VERIFY ALL DIMENSIONS AT THE SITE BEFORE COMENCING ANY WORK.
NO CONSTRUCTION WORK BEFORE BUILDING CONTROL APPROVAL AND STRUCTURAL ENGINEER CONFIRMATION.
ANY DISCREPANCIES TO BE REPORTED TO GRIDKUNE.
ALL DRAWINGS ARE TO BE READ IN CONJUNCTION WITH ALL RELEVANT DRAWINGS AND SPECIFICATIONS.

Rev	Description	Date

PROJECT TITLE

7 - 8 Craven Park Court. London N15 6AA

Date
14/06/2023

Project number
7148

DRWAING NUMBER
EX - P001

DRAWING TITLE

Existing Ground Floor




CLIENT

Mrs Sacks

Scale (@ A3)
1 : 100

Drawn by
Cheski



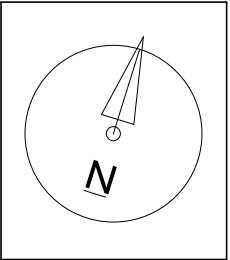 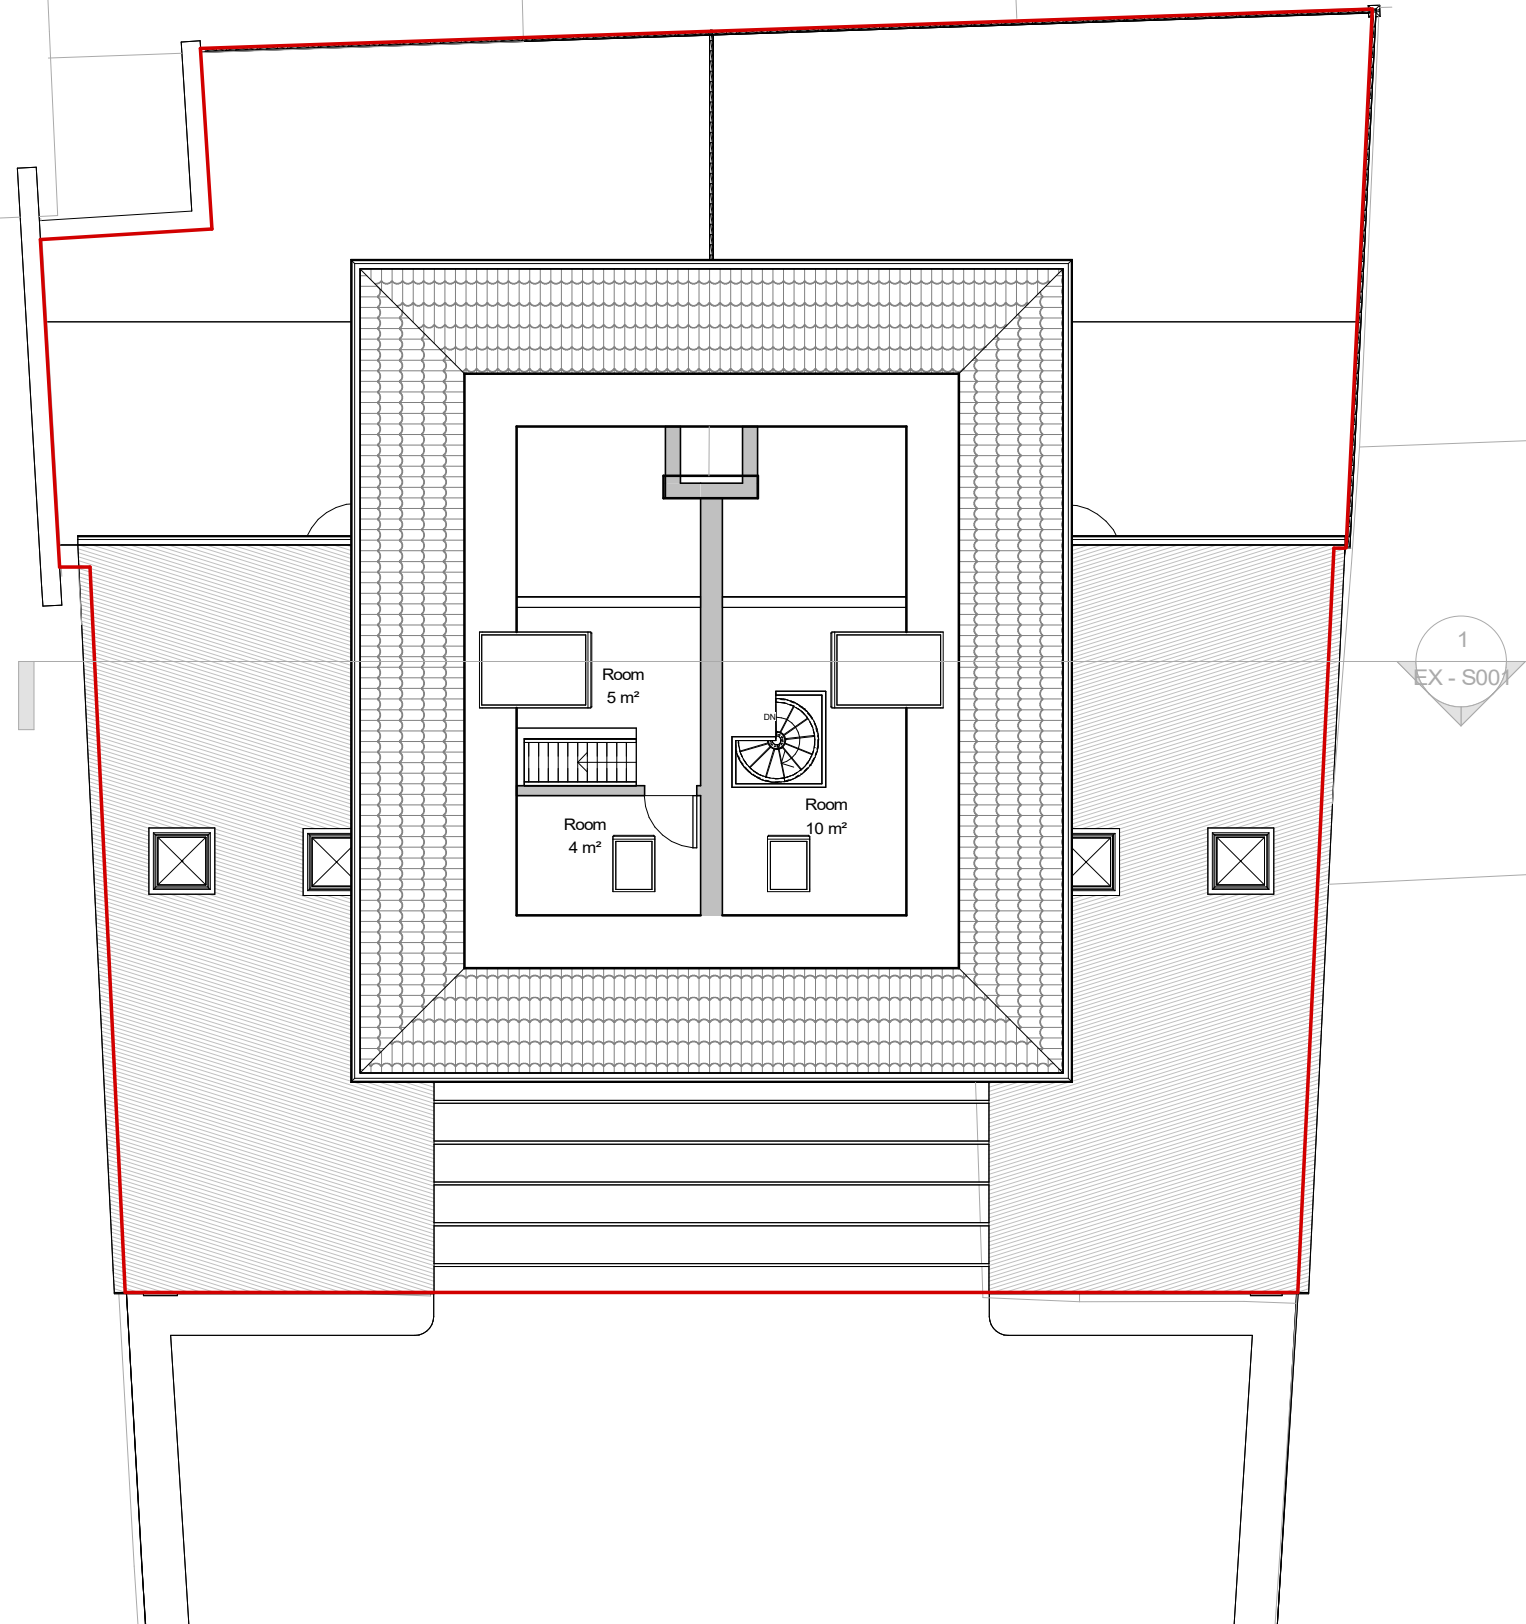


NOTES:
CONTRACTORS MUST VERIFY ALL DIMENSIONS
AT THE
SITE BEFORE COMENCING ANY WORK.
NO CONSTRUCTION WORK BEFORE BUILDING
CONTROL APPROVAL AND STRUCTURAL ENGINEER
CONFIRMATION.
ANY DISCREPANCIES TO BE REPORTED TO
GRIDKUNE.
ALL DRAWINGS ARE TO BE READ IN
CONJUNCTION WITH
ALL RELEVANT DRAWINGS AND
SPECIFICATIONS.

Rev	Description	Date

PROJECT TITLE		
7 - 8 Craven Park Court. London N15 6AA		
Date	Project number	DRWAING NUMBER
14/06/2023	7148	EX - P002

DRAWING TITLE	
Existing First Floor	
CLIENT	
Mrs Sacks	
Scale (@ A3)	Drawn by
1 : 100	Cheski



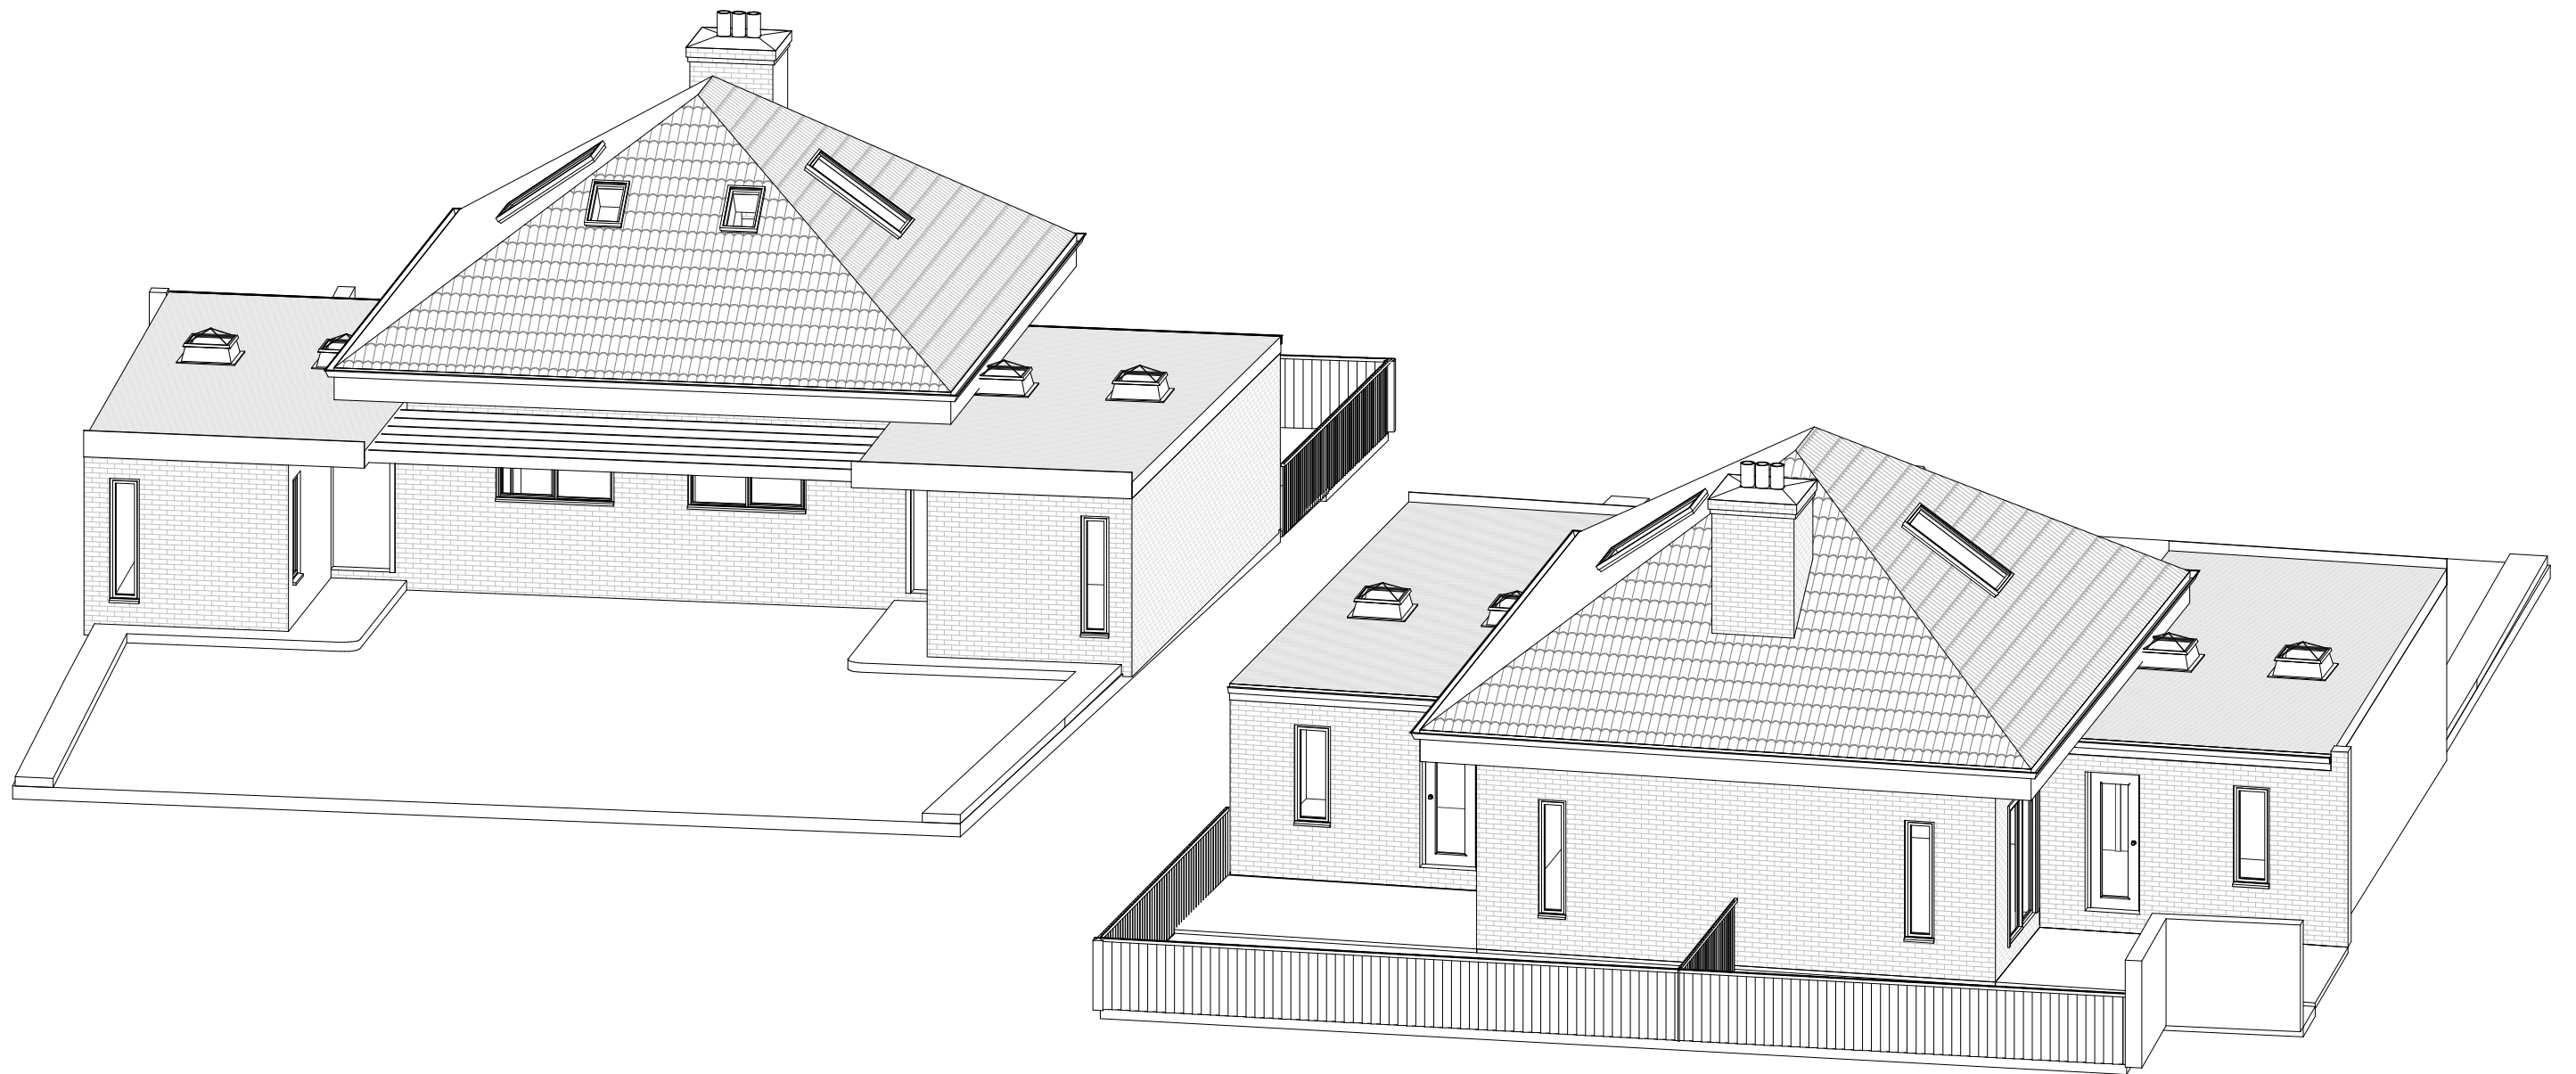

NOTES:
CONTRACTORS MUST VERIFY ALL DIMENSIONS
AT THE
SITE BEFORE COMENCING ANY WORK.

NO CONSTRUCTION WORK BEFORE BUILDING
CONTROL
APPROVAL AND STRUCTURAL ENGINEER
CONFIRMATION.




ANY DISCREPANCIES TO BE REPORTED TO
GRIDKUNE.
ALL DRAWINGS ARE TO BE READ IN
CONJUNCTION WITH
ALL RELEVANT DRAWINGS AND
SPECIFICATIONS.

Rev	Description	Date

PROJECT TITLE		
7 - 8 Craven Park Court. London N15 6AA		
Date	Project number	DRWAING NUMBER
14/06/2023	7148	EX - PR001

DRAWING TITLE	
Existing Perspective Views	
CLIENT	
Mrs Sacks	
Scale (@ A3)	Drawn by
	Cheski



  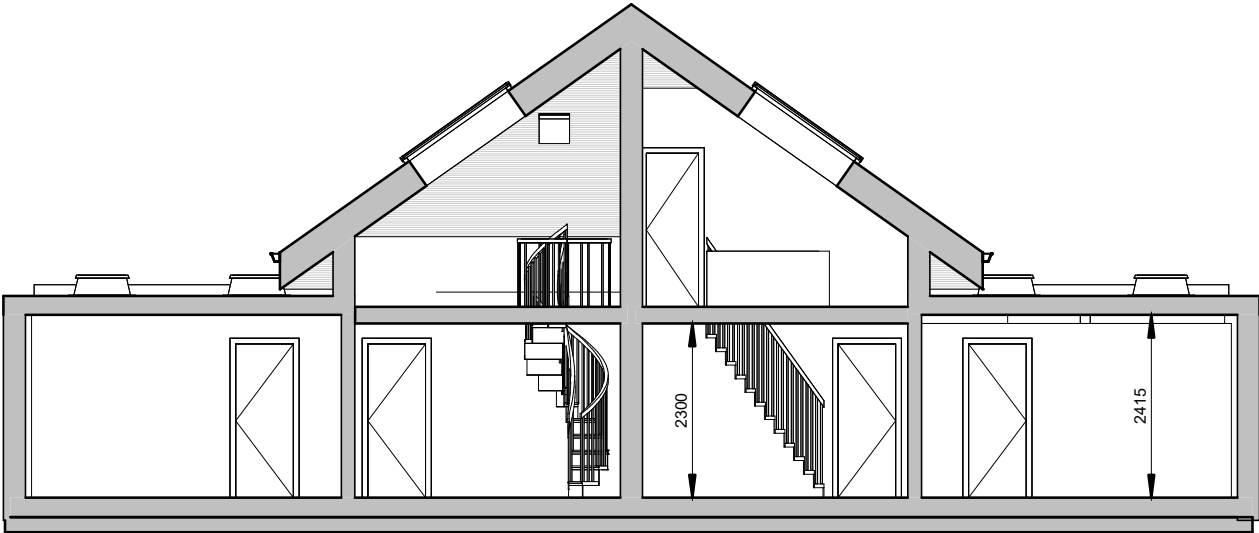

NOTES:
CONTRACTORS MUST VERIFY ALL DIMENSIONS AT THE SITE BEFORE COMENCING ANY WORK.

NO CONSTRUCTION WORK BEFORE BUILDING CONTROL APPROVAL AND STRUCTURAL ENGINEER CONFIRMATION.





ANY DISCREPANCIES TO BE REPORTED TO GRIDKUNE.
ALL DRAWINGS ARE TO BE READ IN CONJUNCTION WITH ALL RELEVANT DRAWINGS AND SPECIFICATIONS.

Rev	Description	Date

PROJECT TITLE		
7 - 8 Craven Park Court. London N15 6AA		
Date	Project number	DRWAING NUMBER
14/06/2023	7148	EX - S001

DRAWING TITLE	
Existing Sections	
CLIENT	
Mrs Sacks	
Scale (@ A3)	Drawn by
1 : 100	Cheski



  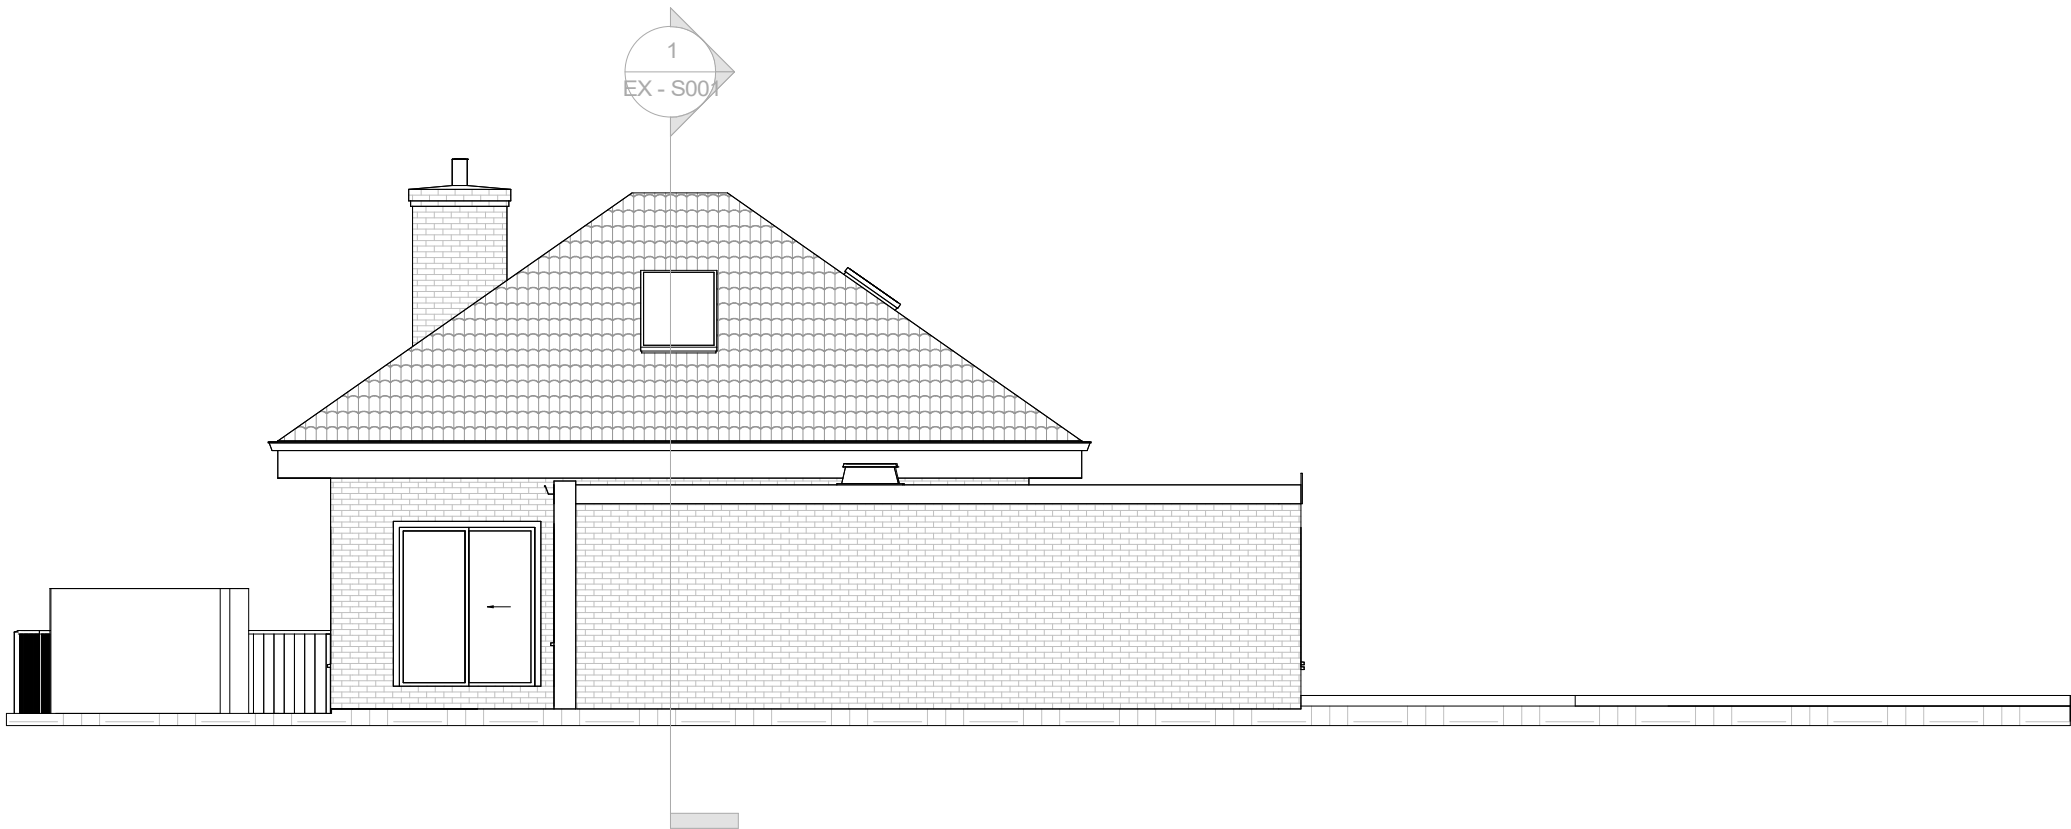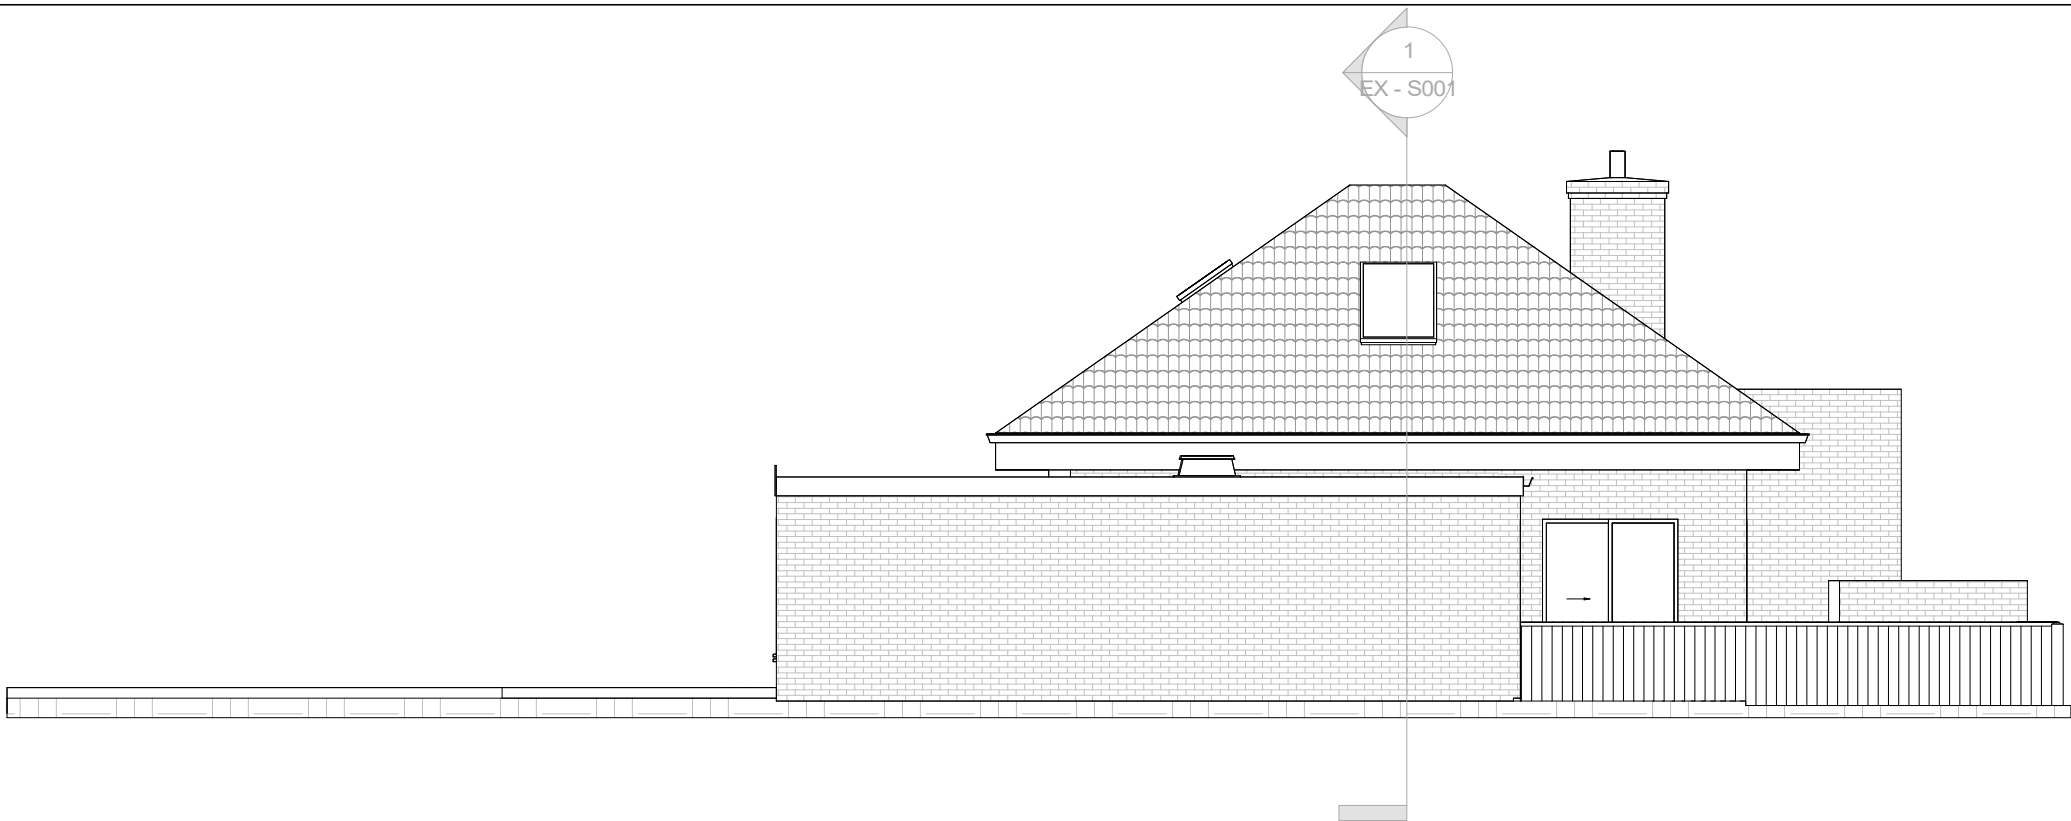



NOTES:
CONTRACTORS MUST VERIFY ALL DIMENSIONS
AT THE
SITE BEFORE COMMENCING ANY WORK.
NO CONSTRUCTION WORK BEFORE BUILDING
CONTROL
APPROVAL AND STRUCTURAL ENGINEER
CONFIRMATION.
ANY DISCREPANCIES TO BE REPORTED TO
GRIDKUNE.
ALL DRAWINGS ARE TO BE READ IN
CONJUNCTION WITH
ALL RELEVANT DRAWINGS AND
SPECIFICATIONS.

Rev	Description	Date

PROJECT TITLE		
7 - 8 Craven Park Court. London N15 6AA		
Date	Project number	DRWAING NUMBER
14/06/2023	7148	EX E002

DRAWING TITLE	
Existing Side Elevations	
CLIENT	
Mrs Sacks	
Scale (@ A3)	Drawn by
1 : 100	Cheski



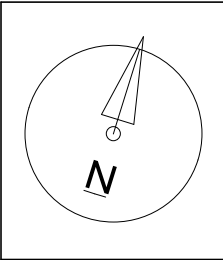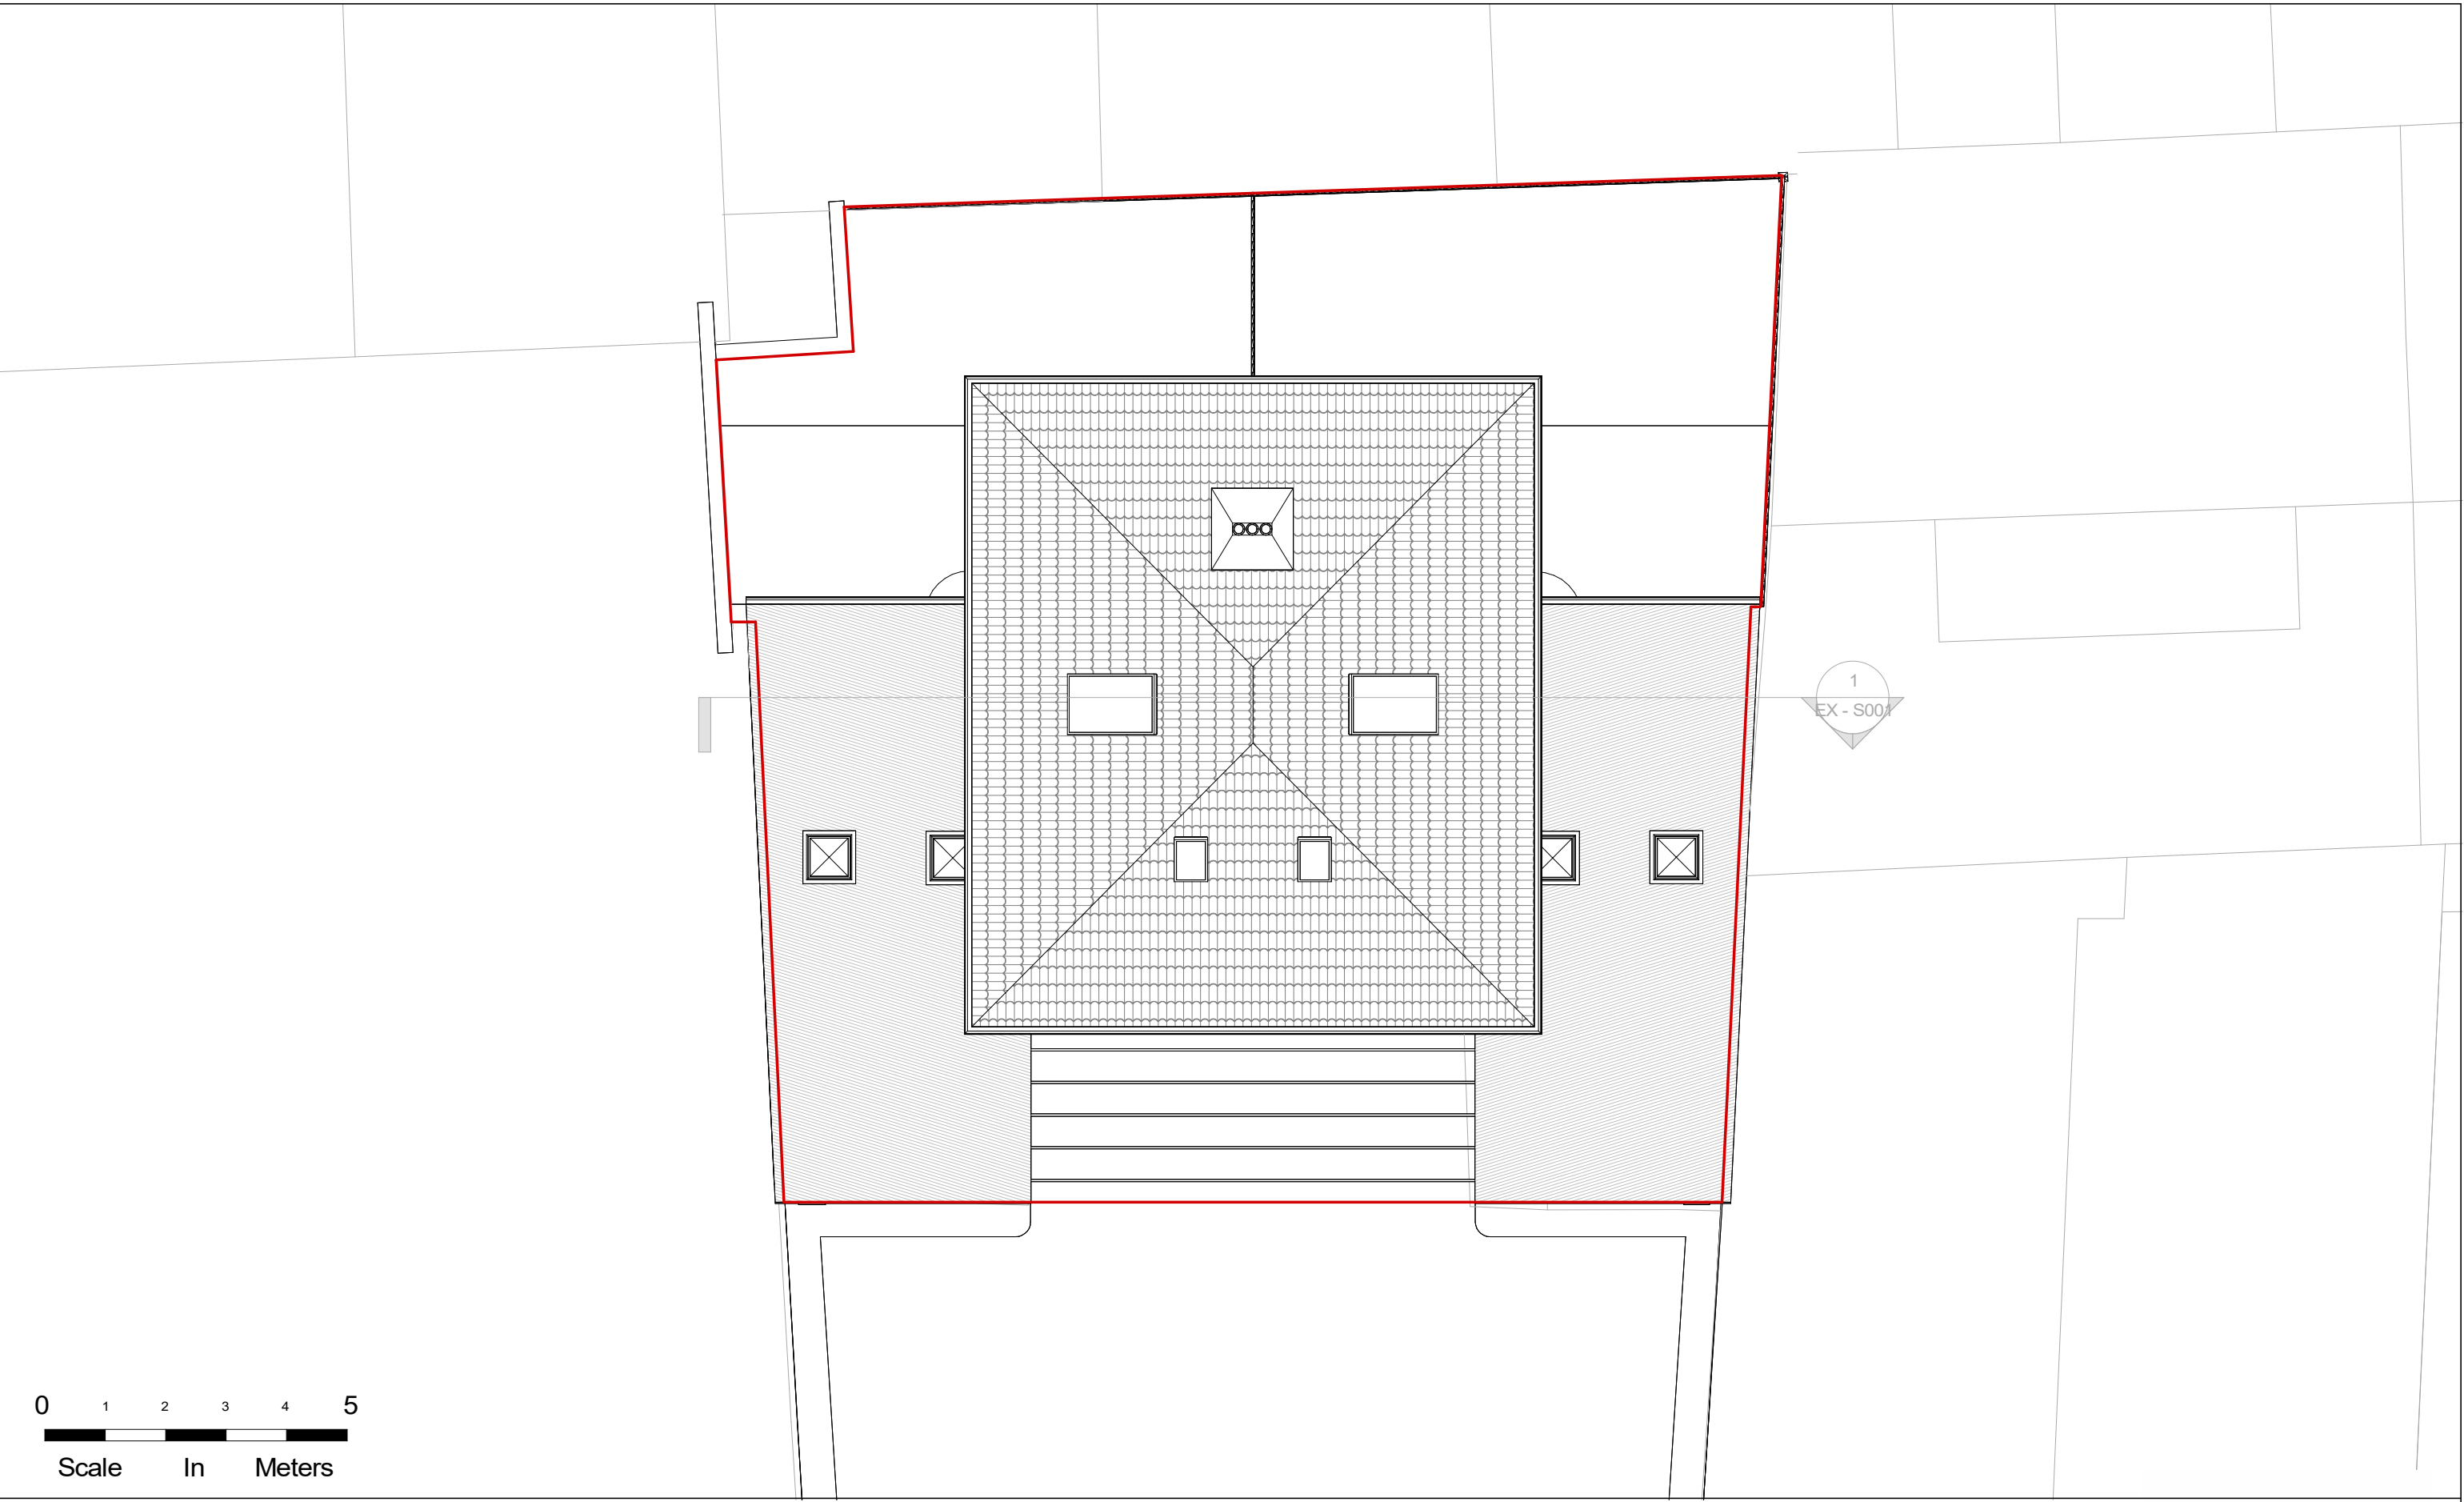

NOTES:
CONTRACTORS MUST VERIFY ALL DIMENSIONS
AT THE
SITE BEFORE COMENCING ANY WORK.
NO CONSTRUCTION WORK BEFORE BUILDING
CONTROL APPROVAL AND STRUCTURAL ENGINEER
CONFIRMATION.
ANY DISCREPANCIES TO BE REPORTED TO
GRIDKUNE.
ALL DRAWINGS ARE TO BE READ IN
CONJUNCTION WITH
ALL RELEVANT DRAWINGS AND
SPECIFICATIONS.

Rev	Description	Date

PROJECT TITLE		
7 - 8 Craven Park Court. London N15 6AA		
Date	Project number	DRWAING NUMBER
14/06/2023	7148	EX P003

DRAWING TITLE	
Existing Roof Plan	
CLIENT	
Mrs Sacks	
Scale (@ A3)	Drawn by
1 : 100	Cheski

