


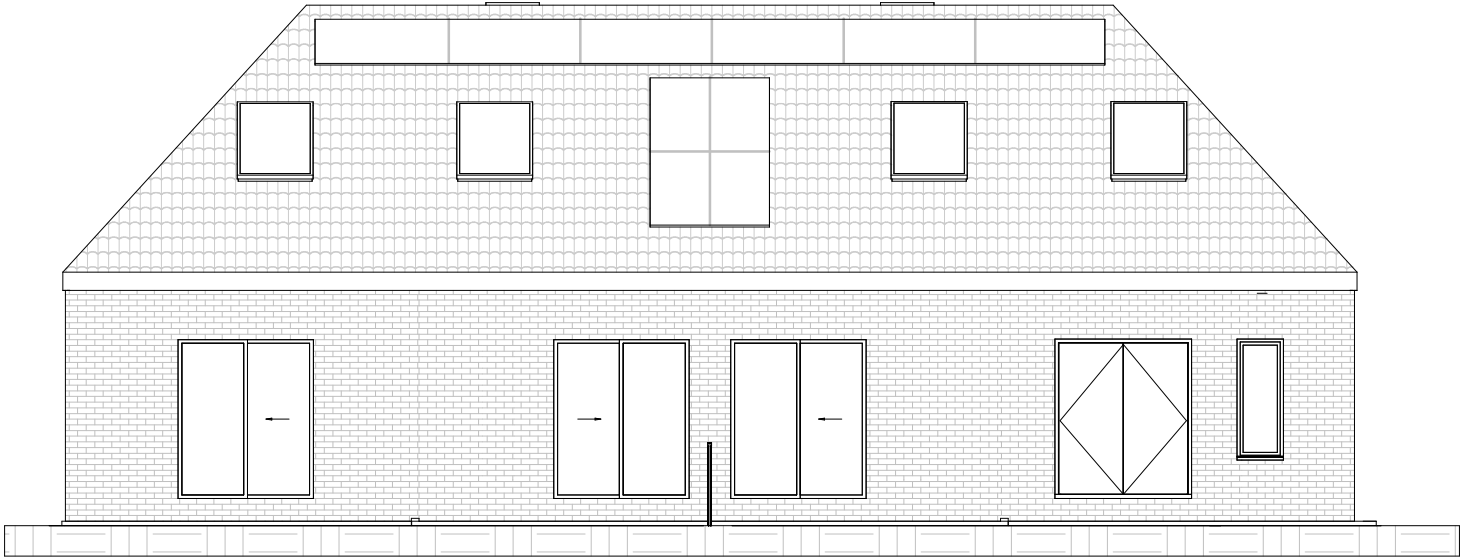


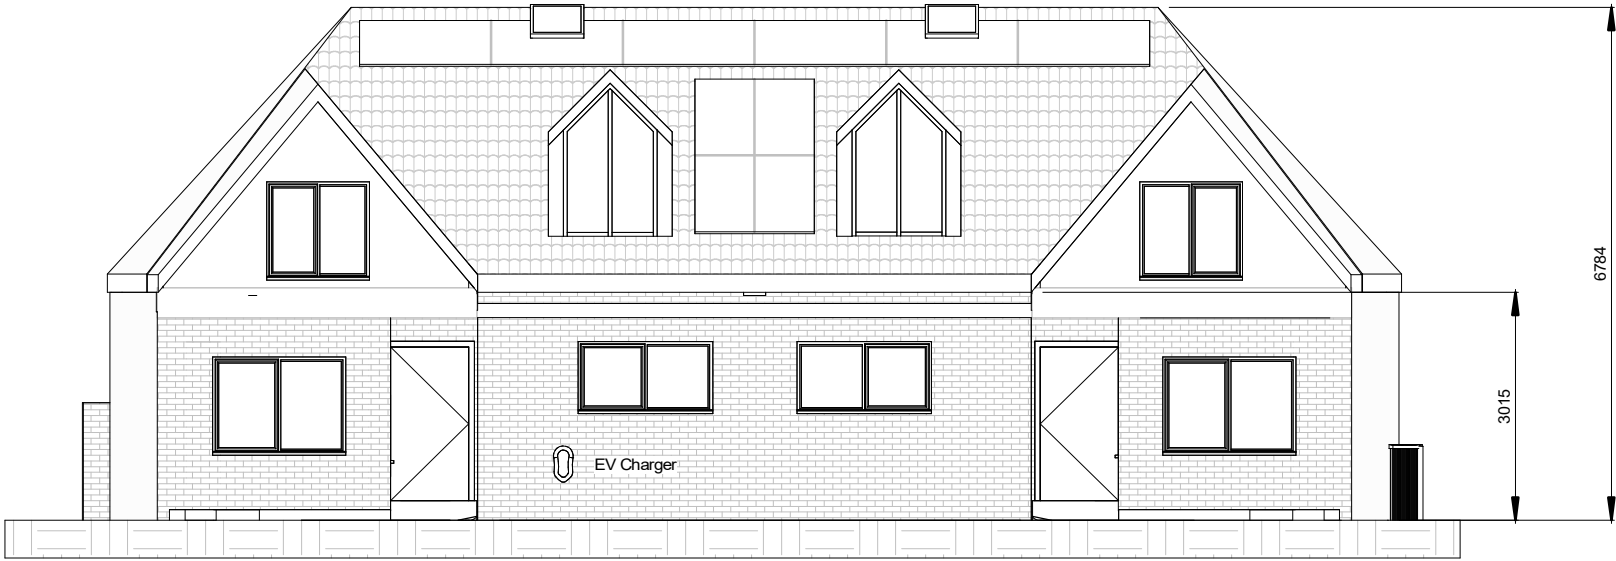

Rear

 

Front

 





NOTES:
CONTRACTORS MUST VERIFY ALL DIMENSIONS AT THE SITE BEFORE COMENCING ANY WORK.
NO CONSTRUCTION WORK BEFORE BUILDING CONTROL APPROVAL AND STRUCTURAL ENGINEER CONFIRMATION.
ANY DISCREPANCIES TO BE REPORTED TO GRIDKUNE.
ALL DRAWINGS ARE TO BE READ IN CONJUNCTION WITH ALL RELEVANT DRAWINGS AND SPECIFICATIONS.

Rev	Description	Date

PROJECT TITLE		
7 - 8 Craven Park Court. London N15 6AA		
Date	Project number	DRWAING NUMBER
18/07/2023	7148	PR - E001

DRAWING TITLE	
Proposed Front And Rear Elevations	
CLIENT	
Mrs Sacks	
Scale (@ A3)	Drawn by
1 : 100	Cheski



  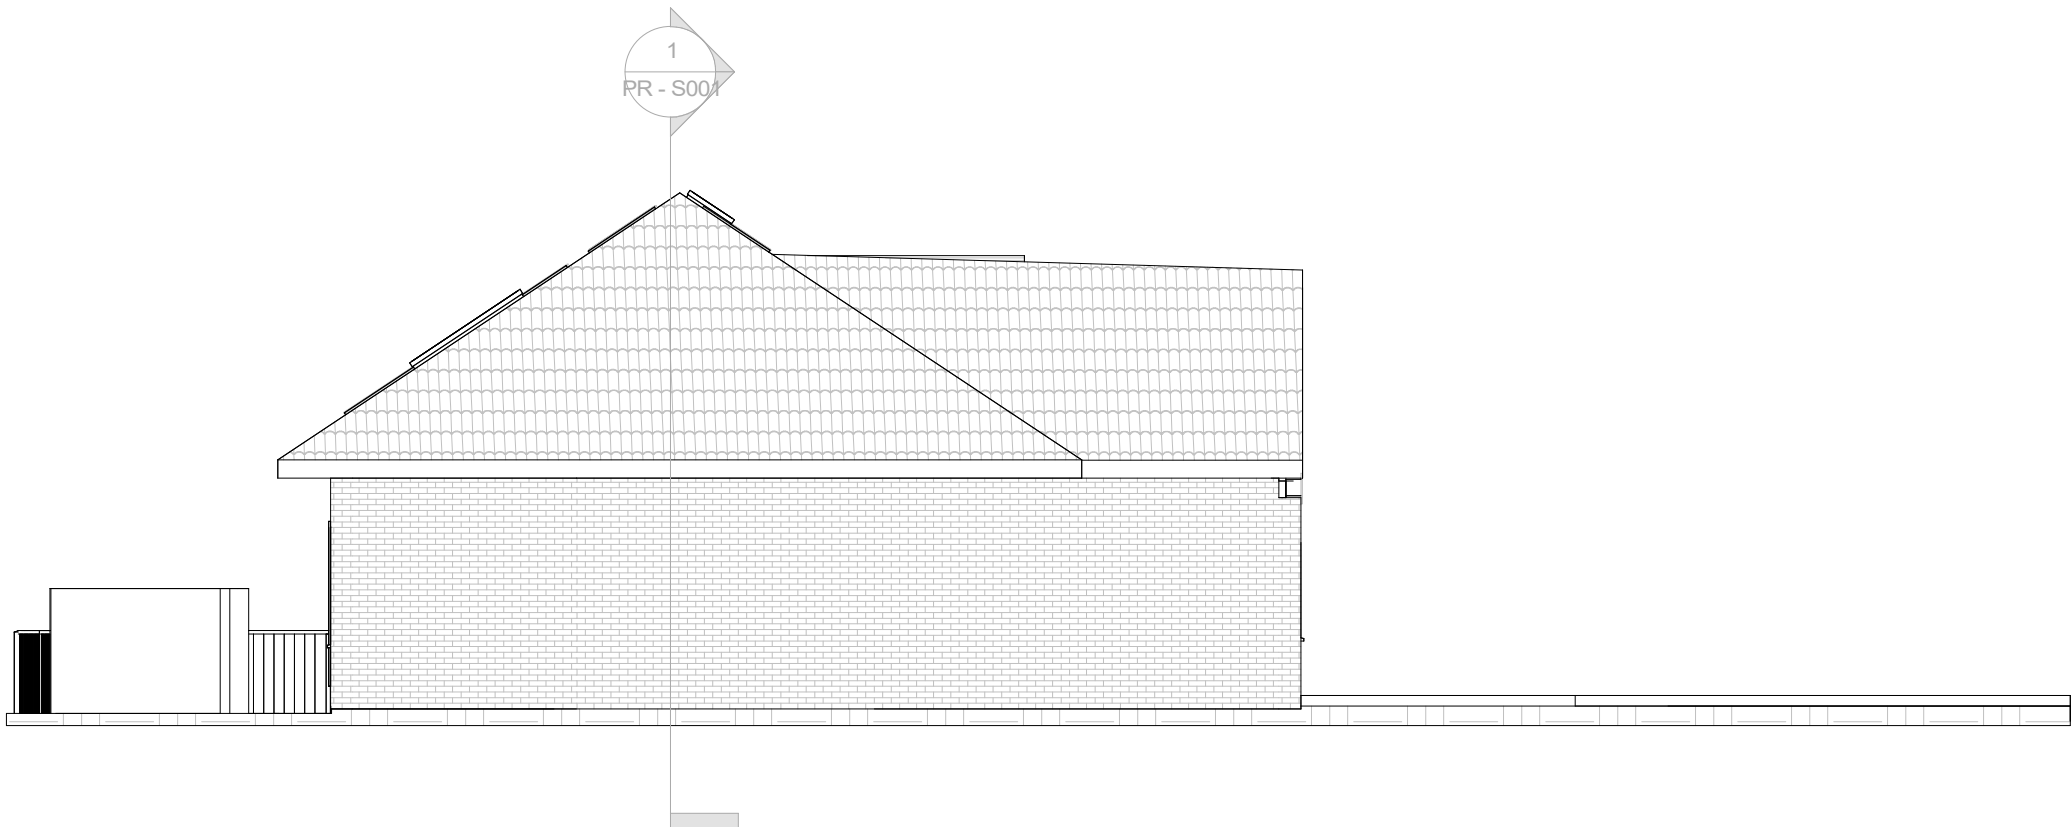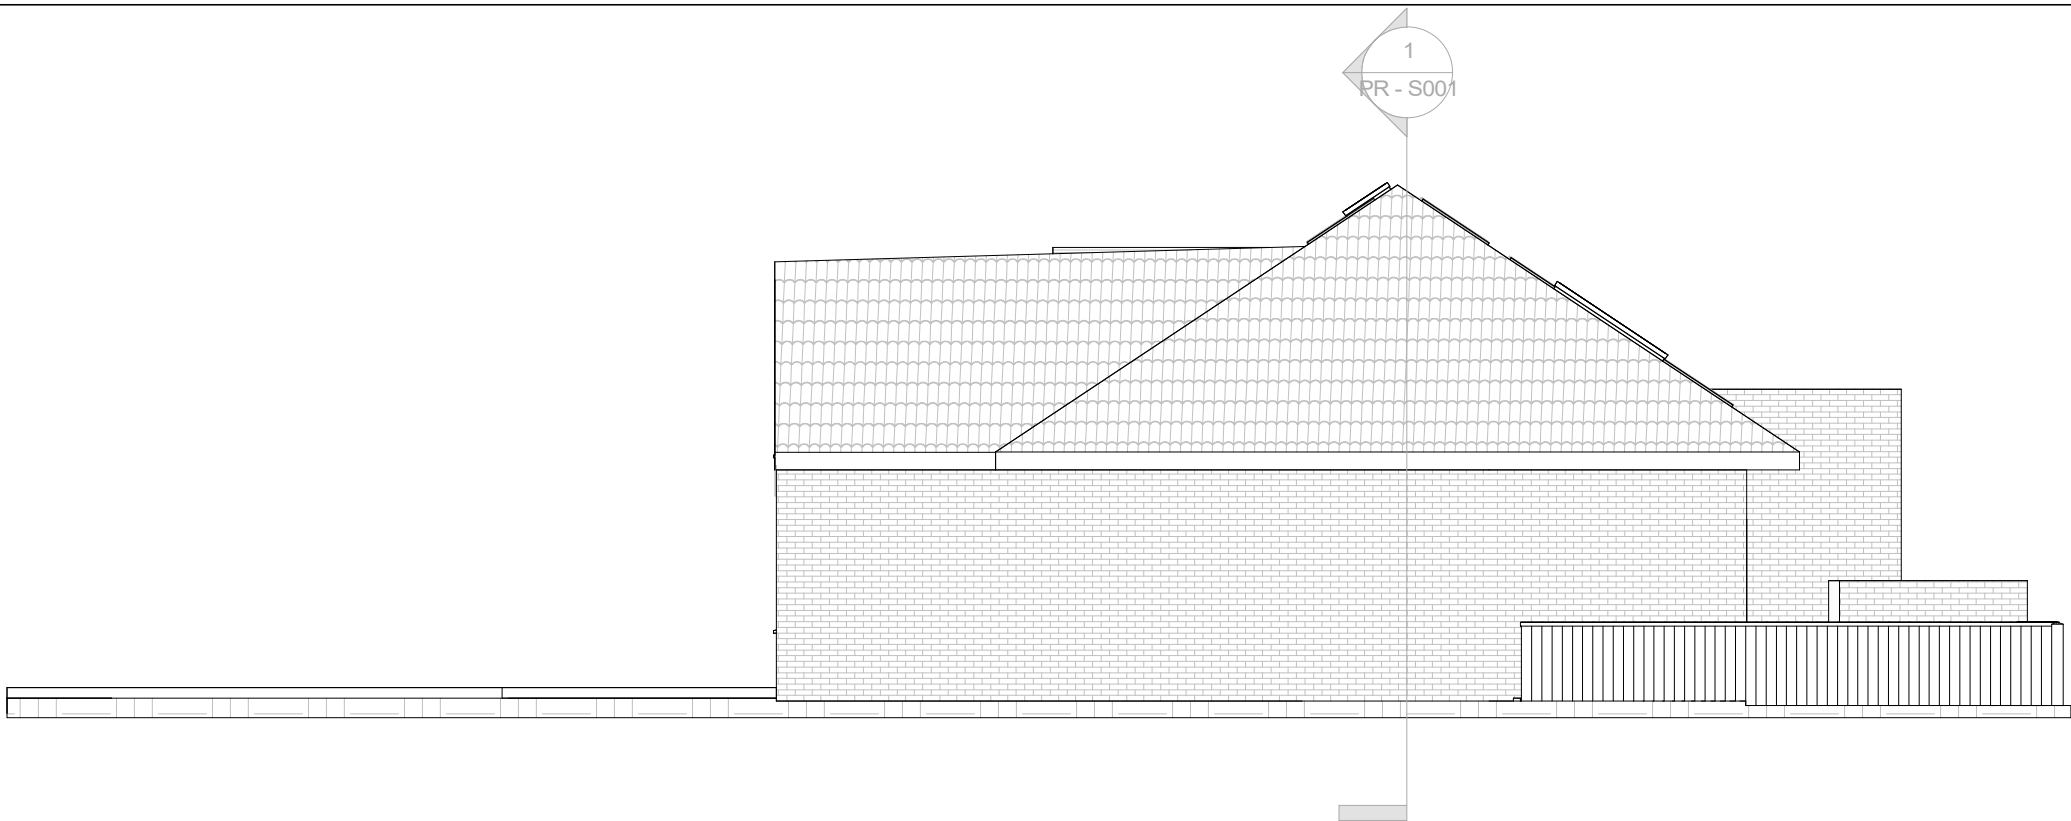



NOTES:
CONTRACTORS MUST VERIFY ALL DIMENSIONS AT THE SITE BEFORE COMENCING ANY WORK.
NO CONSTRUCTION WORK BEFORE BUILDING CONTROL APPROVAL AND STRUCTURAL ENGINEER CONFIRMATION.
ANY DISCREPANCIES TO BE REPORTED TO GRIDKUNE.
ALL DRAWINGS ARE TO BE READ IN CONJUNCTION WITH ALL RELEVANT DRAWINGS AND SPECIFICATIONS.

Rev	Description	Date

PROJECT TITLE		
7 - 8 Craven Park Court. London N15 6AA		
Date	Project number	DRWAING NUMBER
18/07/2023	7148	PR - E002



DRAWING TITLE	
Proposed Side Elevations	
CLIENT	
Mrs Sacks	
Scale (@ A3)	Drawn by
1 : 100	Cheski



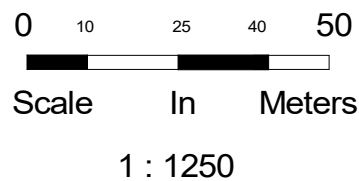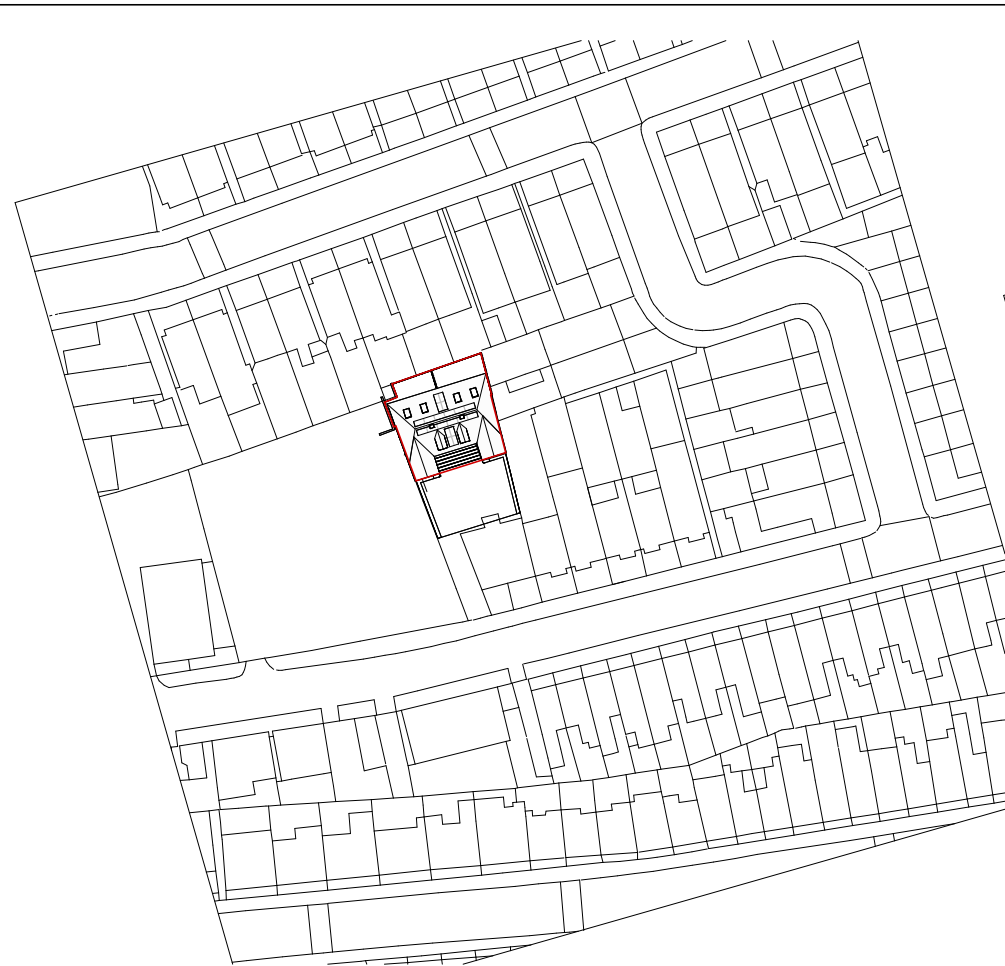

— Boundary Line

Boundary area 270m²

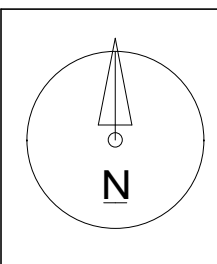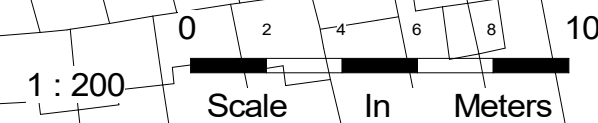




NOTES:
CONTRACTORS MUST VERIFY ALL DIMENSIONS
AT THE
SITE BEFORE COMENCING ANY WORK.

NO CONSTRUCTION WORK BEFORE BUILDING
CONTROL APPROVAL AND STRUCTURAL ENGINEER
CONFIRMATION.

ANY DISCREPANCIES TO BE REPORTED TO
GRIDKUNE.
ALL DRAWINGS ARE TO BE READ IN
CONJUNCTION WITH
ALL RELEVANT DRAWINGS AND
SPECIFICATIONS.

Rev	Description	Date

PROJECT TITLE 7 - 8 Craven Park Court. London N15 6AA			DRAWING TITLE Proposed Location And Os Plan		 PLANNING SERVICES
			CLIENT Mrs Sacks		
Date 18/07/2023	Project number 7148	DRWAING NUMBER PR - L001	Scale (@ A3) As indicated	Drawn by Cheski	

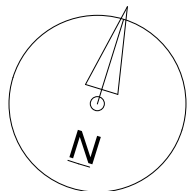
 
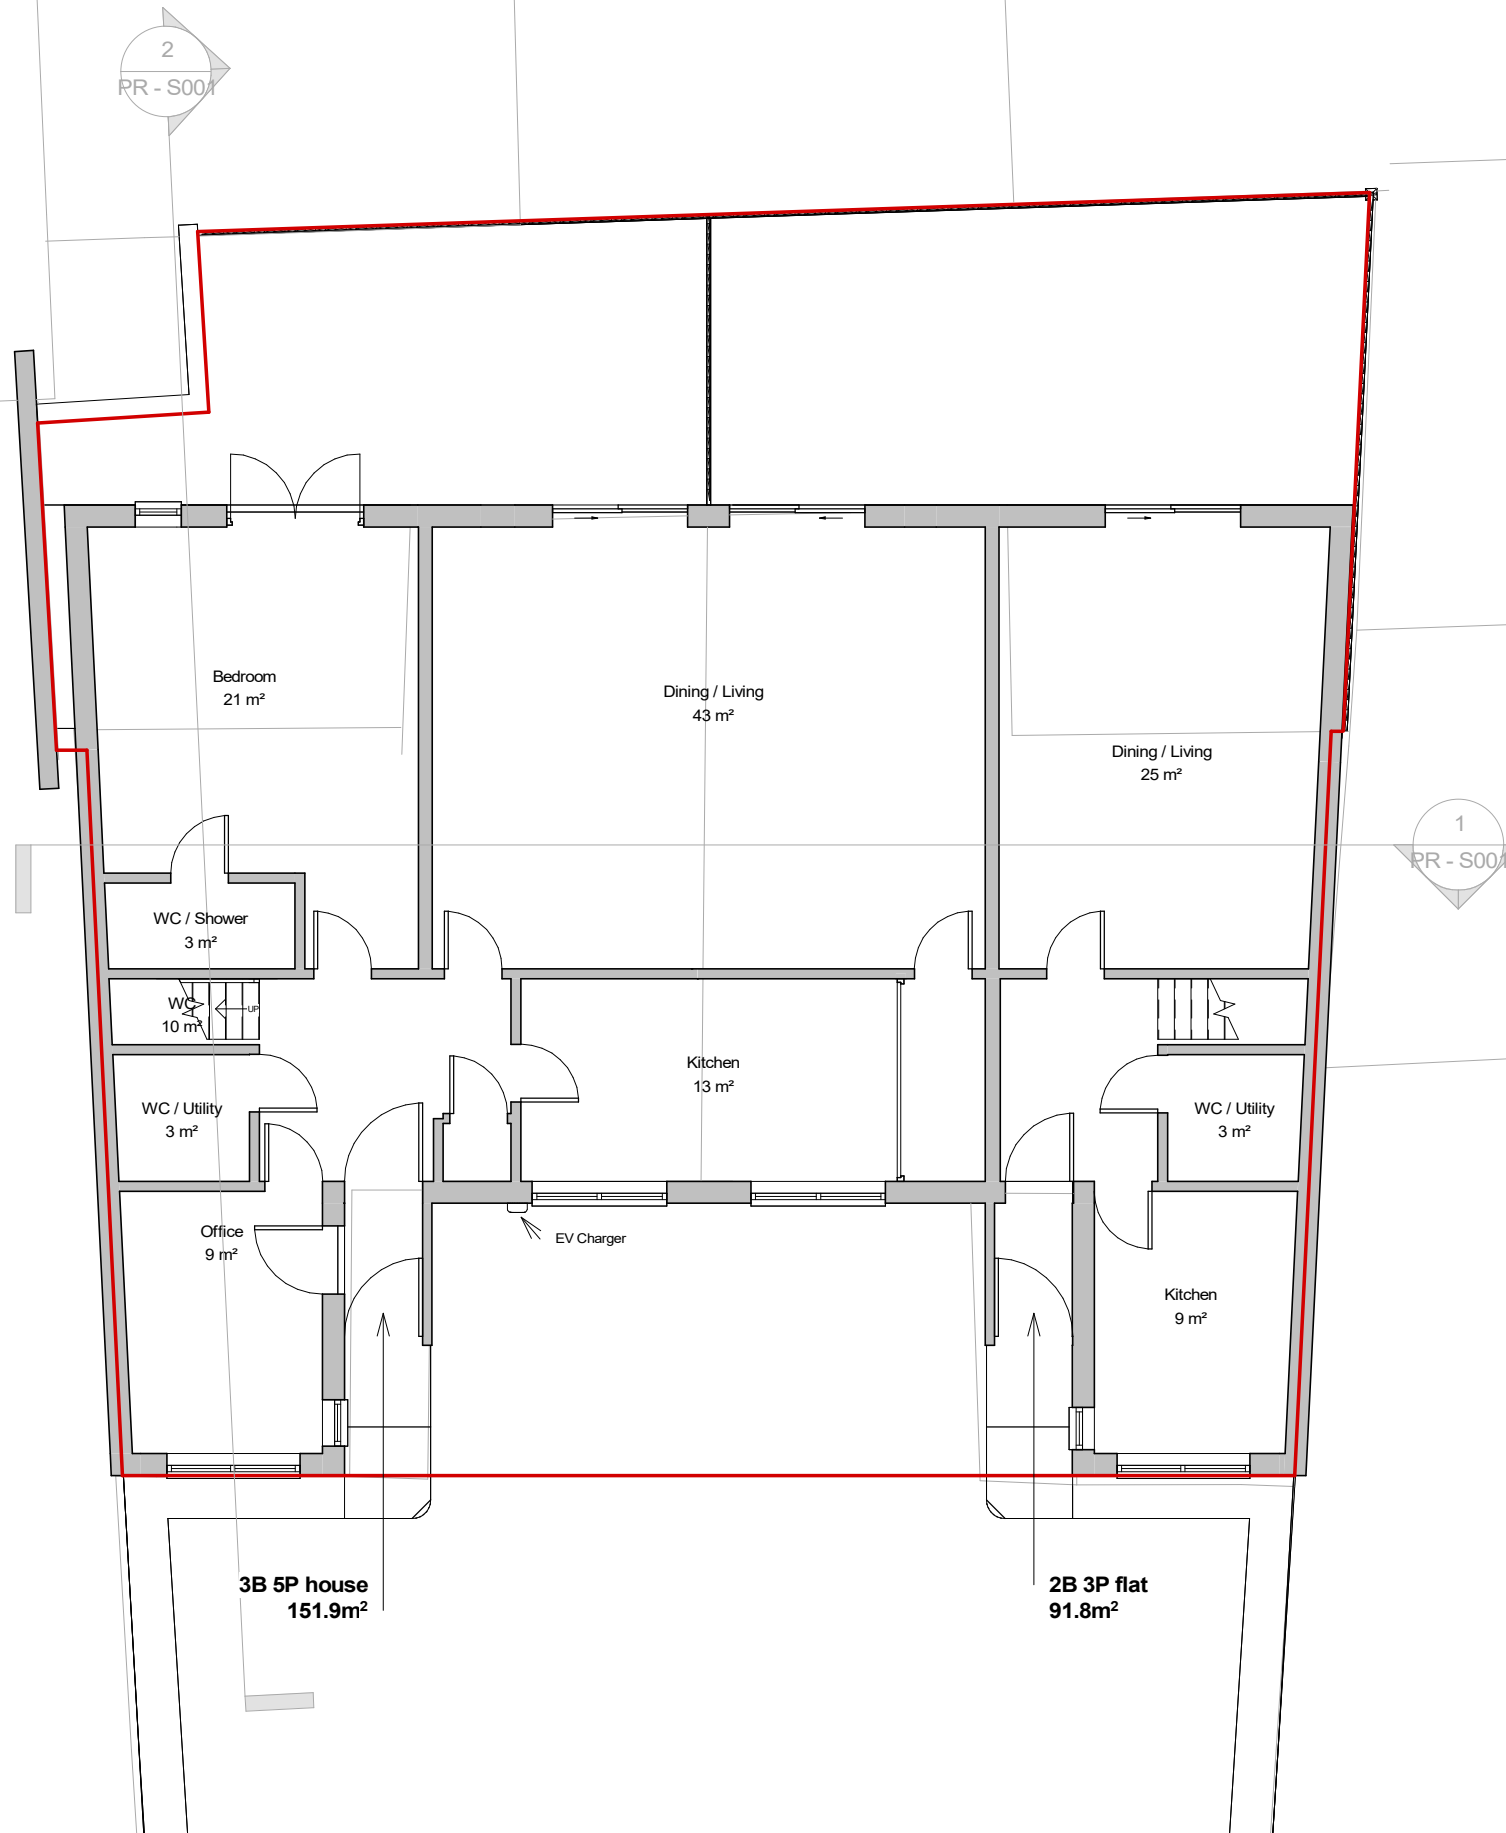


NOTES:
CONTRACTORS MUST VERIFY ALL DIMENSIONS
AT THE
SITE BEFORE COMENCING ANY WORK.
NO CONSTRUCTION WORK BEFORE BUILDING
CONTROL
APPROVAL AND STRUCTURAL ENGINEER
CONFIRMATION.
ANY DISCREPANCIES TO BE REPORTED TO
GRIDKUNE.
ALL DRAWINGS ARE TO BE READ IN
CONJUNCTION WITH
ALL RELEVANT DRAWINGS AND
SPECIFICATIONS.

Rev	Description	Date

PROJECT TITLE			DRAWING TITLE	
7 - 8 Craven Park Court. London N15 6AA			Proposed Ground Floor	
Date			CLIENT	
18/07/2023			Mrs Sacks	
Project number			Scale (@ A3)	
7148			1 : 100	
DRWAING NUMBER			Drawn by	
PR - P001			Cheski	



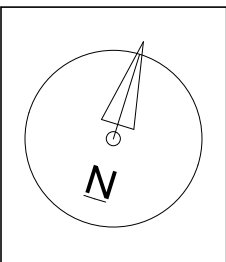 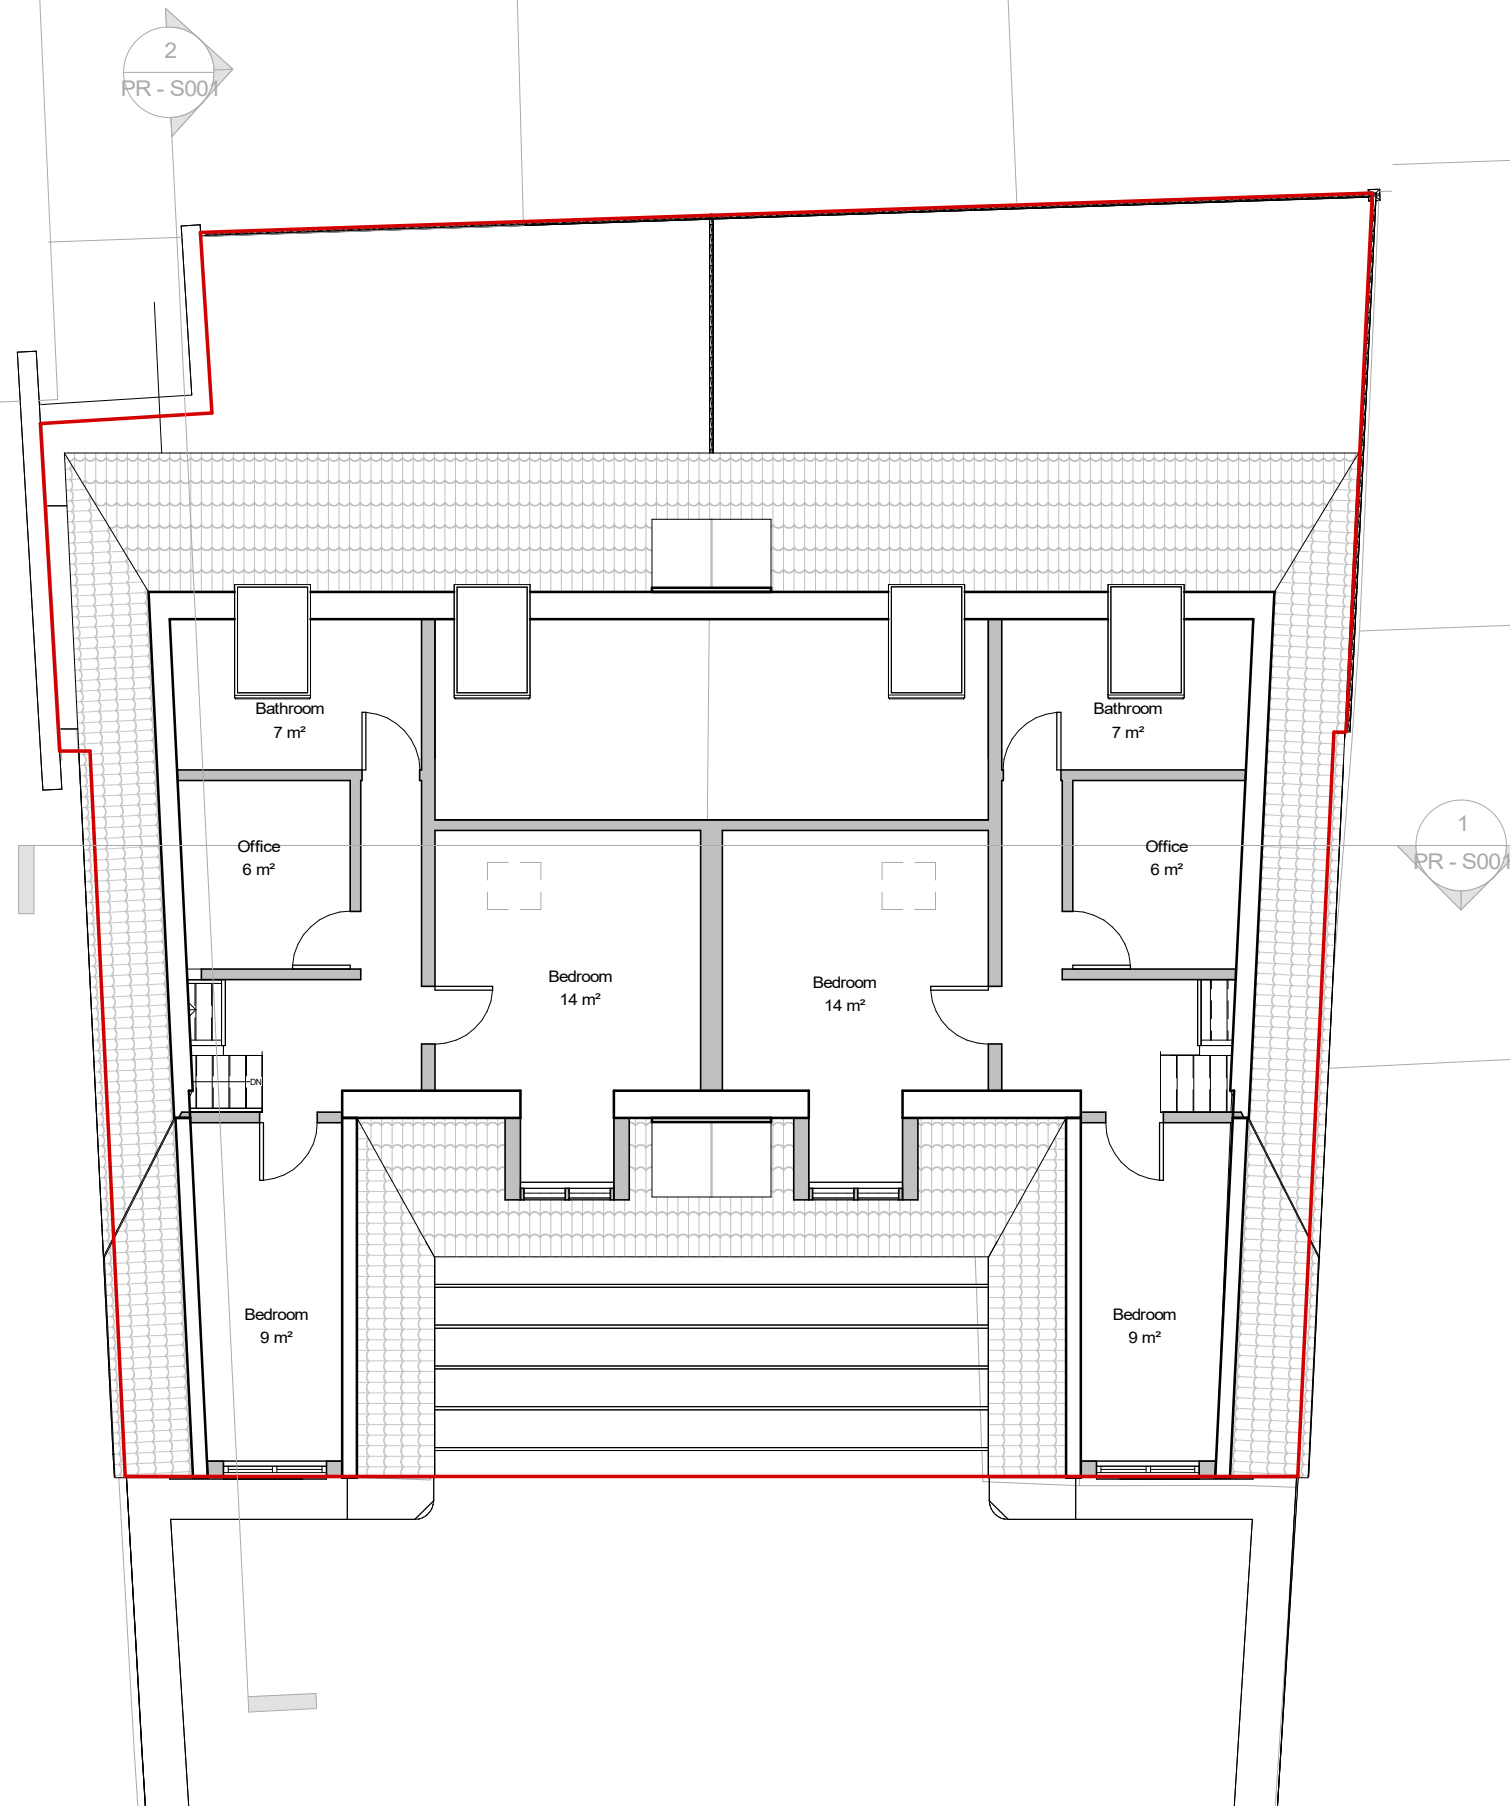



NOTES:
CONTRACTORS MUST VERIFY ALL DIMENSIONS
AT THE
SITE BEFORE COMENCING ANY WORK.
NO CONSTRUCTION WORK BEFORE BUILDING
CONTROL APPROVAL AND STRUCTURAL ENGINEER
CONFIRMATION.
ANY DISCREPANCIES TO BE REPORTED TO
GRIDKUNE.
ALL DRAWINGS ARE TO BE READ IN
CONJUNCTION WITH
ALL RELEVANT DRAWINGS AND
SPECIFICATIONS.

Rev	Description	Date

PROJECT TITLE		
7 - 8 Craven Park Court. London N15 6AA		
Date	Project number	DRWAING NUMBER
18/07/2023	7148	PR - P002

DRAWING TITLE	
Proposed First Floor	
CLIENT Mrs Sacks	
Scale (@ A3) 1 : 100	Drawn by Cheski



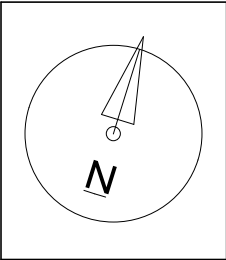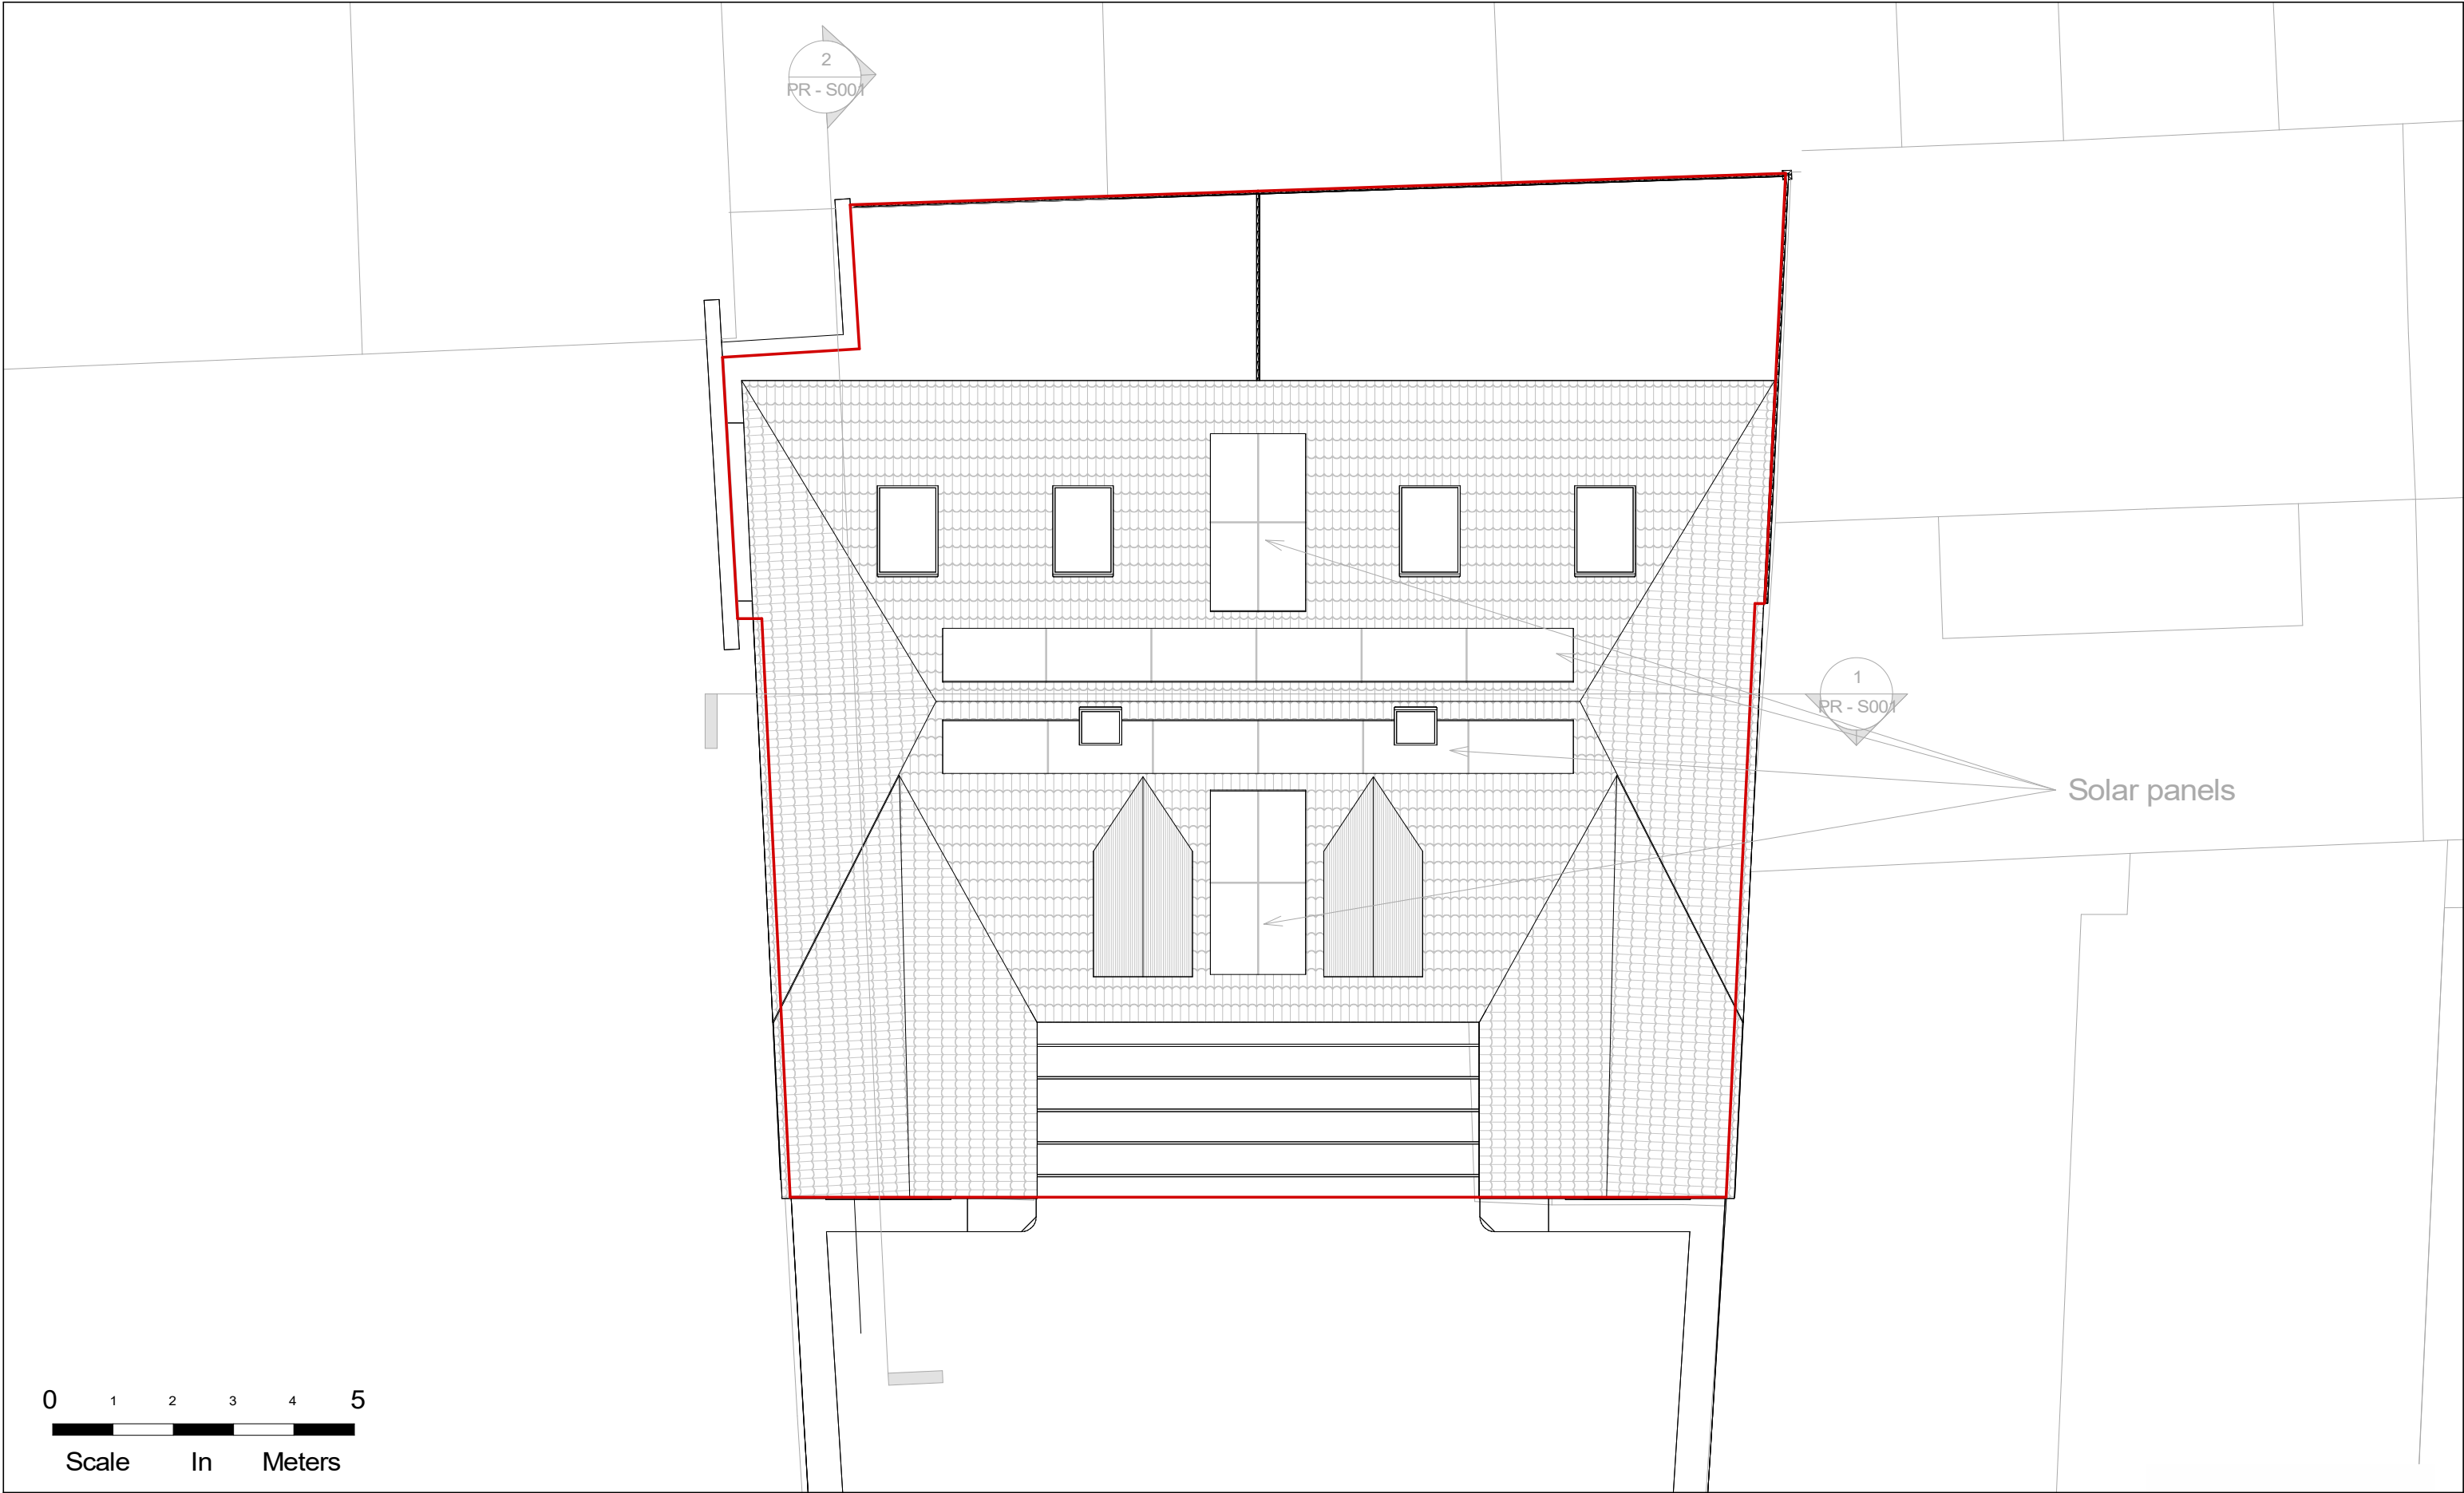


NOTES:
CONTRACTORS MUST VERIFY ALL DIMENSIONS AT THE SITE BEFORE COMMENCING ANY WORK.
NO CONSTRUCTION WORK BEFORE BUILDING CONTROL APPROVAL AND STRUCTURAL ENGINEER CONFIRMATION.
ANY DISCREPANCIES TO BE REPORTED TO GRIDKUNE.
ALL DRAWINGS ARE TO BE READ IN CONJUNCTION WITH ALL RELEVANT DRAWINGS AND SPECIFICATIONS.

Rev	Description	Date

PROJECT TITLE		
7 - 8 Craven Park Court. London N15 6AA		
Date	Project number	DRWAING NUMBER
18/07/2023	7148	PR - P003

DRAWING TITLE	
Proposed Roof Plan	
CLIENT	
Mrs Sacks	
Scale (@ A3)	Drawn by
1 : 100	Cheski



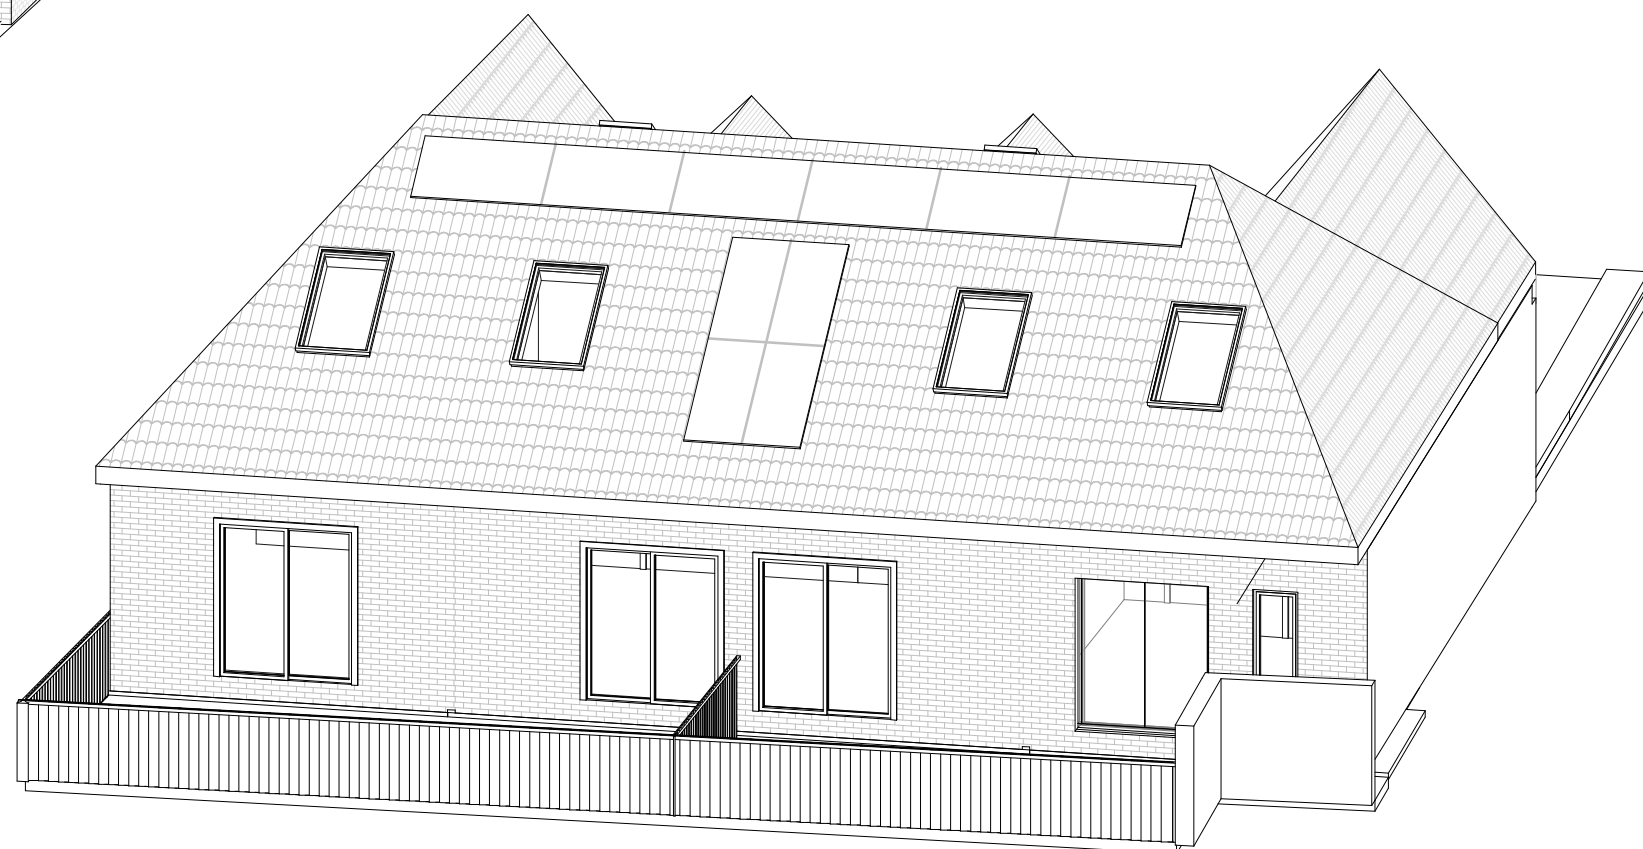


NOTES:
CONTRACTORS MUST VERIFY ALL DIMENSIONS AT THE SITE BEFORE COMENCING ANY WORK.
NO CONSTRUCTION WORK BEFORE BUILDING CONTROL APPROVAL AND STRUCTURAL ENGINEER CONFIRMATION.
ANY DISCREPANCIES TO BE REPORTED TO GRIDKUNE.
ALL DRAWINGS ARE TO BE READ IN CONJUNCTION WITH ALL RELEVANT DRAWINGS AND SPECIFICATIONS.

Rev	Description	Date


PROJECT TITLE		
7 - 8 Craven Park Court. London N15 6AA		
Date	Project number	DRWAING NUMBER
18/07/2023	7148	PR - PR001

DRAWING TITLE	
Proposed Perspective Views	
CLIENT	
Mrs Sacks	
Scale (@ A3)	Drawn by
	Cheski




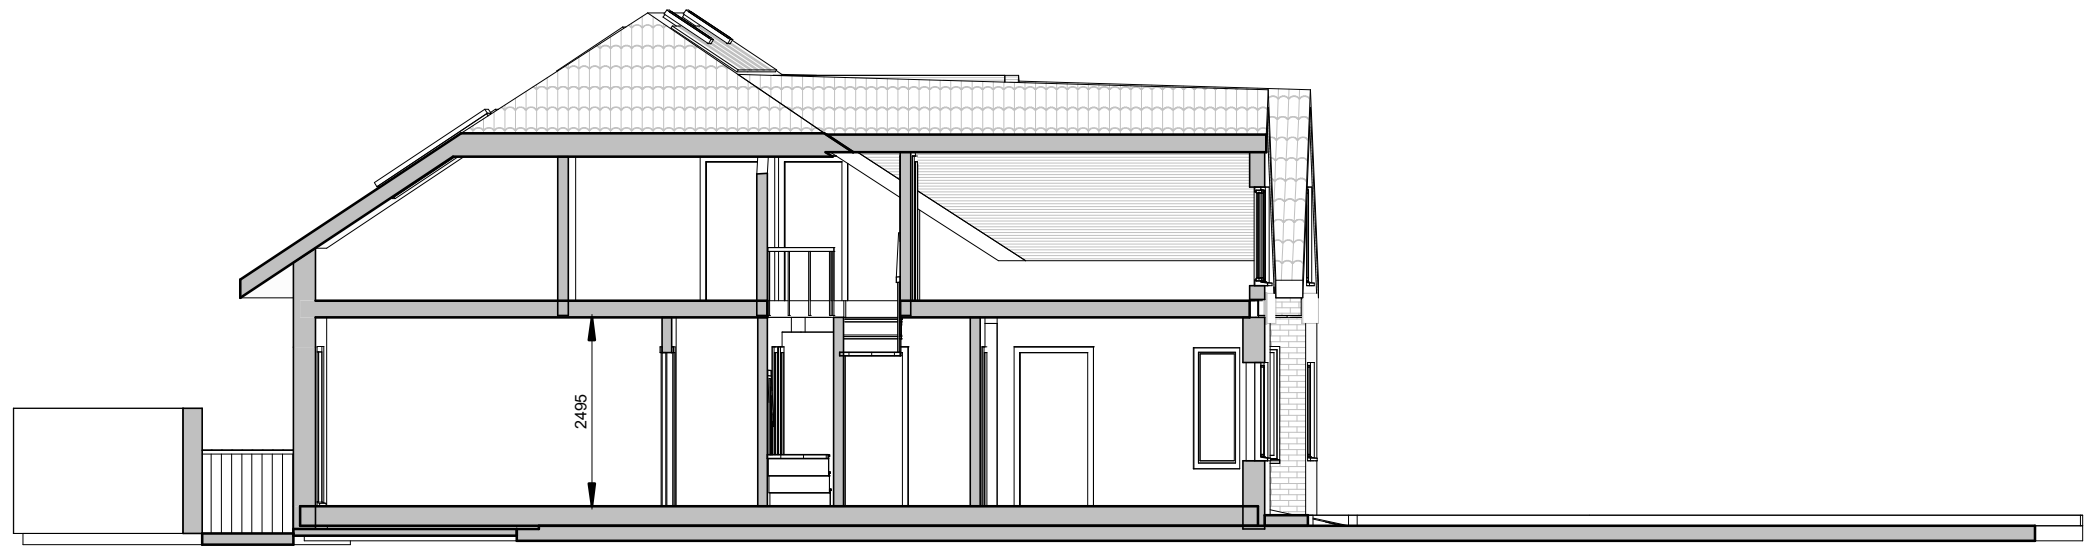

2

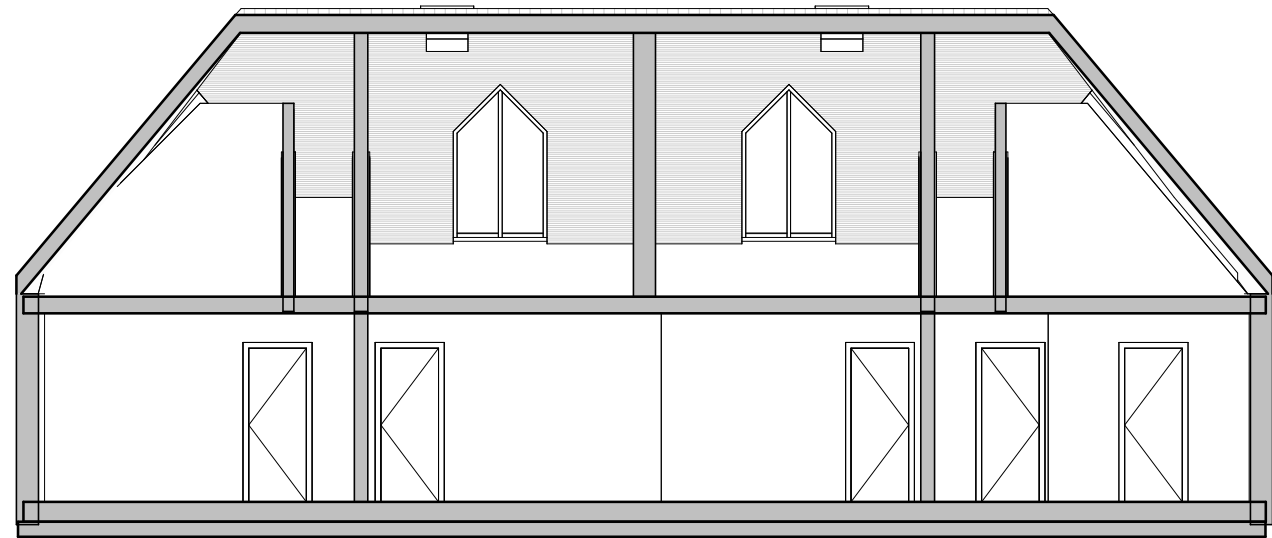

1

 

NOTES:
CONTRACTORS MUST VERIFY ALL DIMENSIONS
AT THE
SITE BEFORE COMENCING ANY WORK.

NO CONSTRUCTION WORK BEFORE BUILDING
CONTROL
APPROVAL AND STRUCTURAL ENGINEER
CONFIRMATION.

ANY DISCREPANCIES TO BE REPORTED TO
GRIDKUNE.
ALL DRAWINGS ARE TO BE READ IN
CONJUNCTION WITH
ALL RELEVANT DRAWINGS AND
SPECIFICATIONS.

Rev	Description	Date

PROJECT TITLE			DRAWING TITLE	
7 - 8 Craven Park Court. London N15 6AA			Proposed Sections	
			CLIENT Mrs Sacks	
Date 18/07/2023	Project number 7148	DRWAING NUMBER PR - S001	Scale (@ A3) 1 : 100	Drawn by Cheski

