


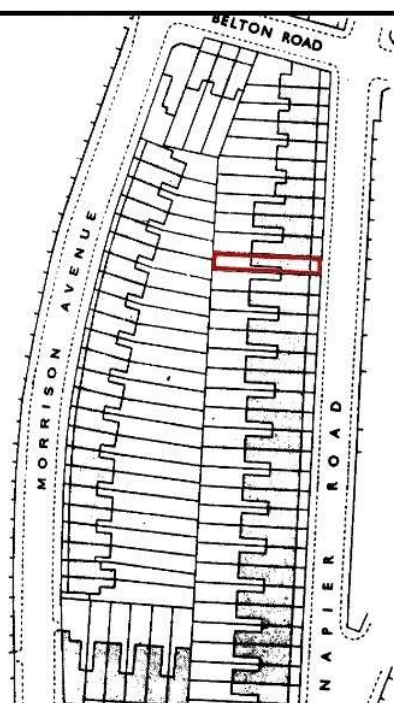


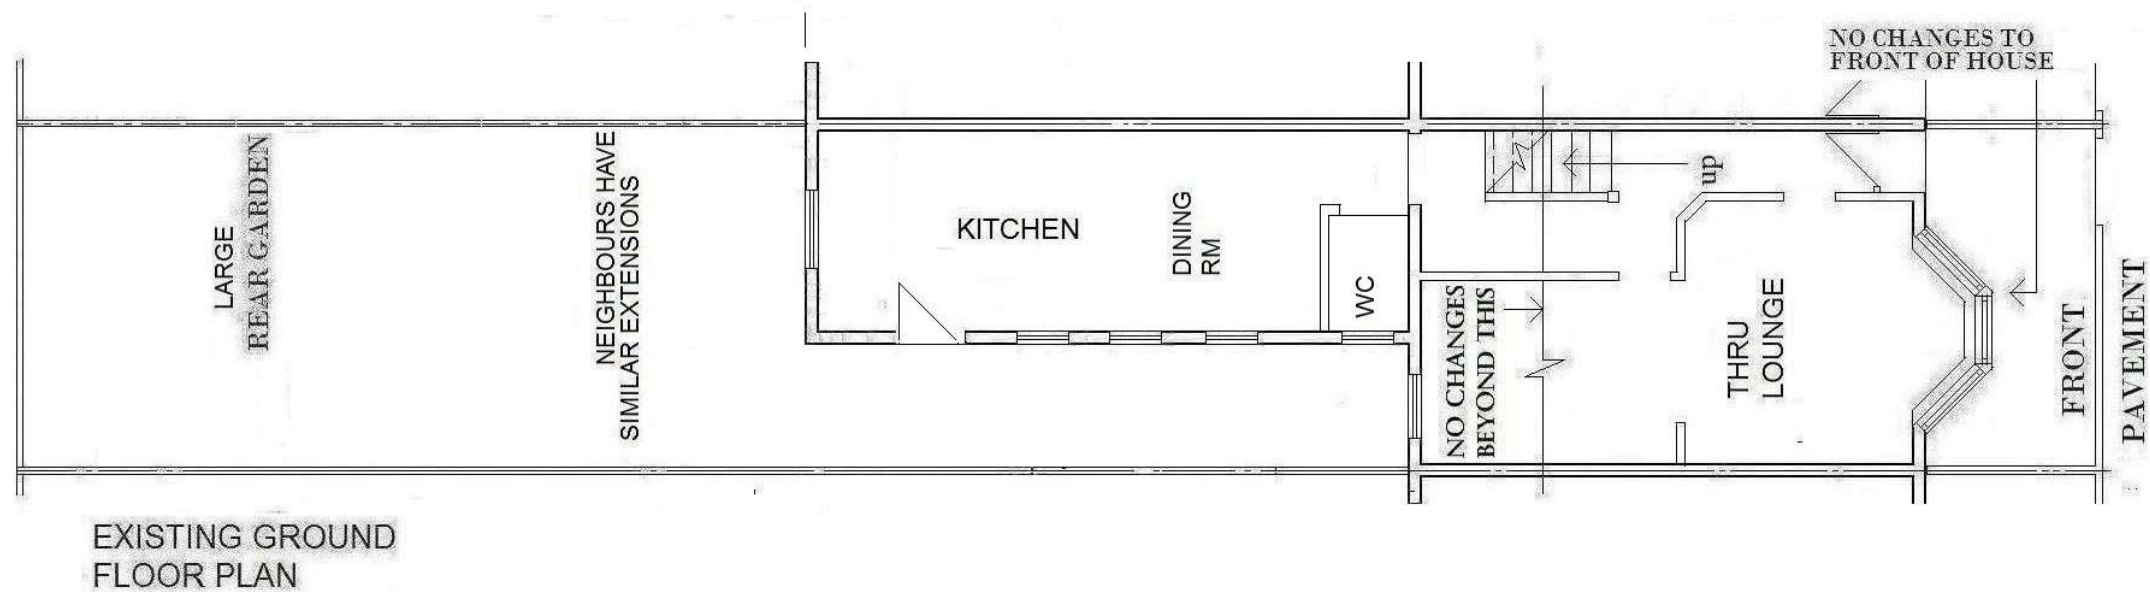


Site PLAN
Scale 1:1250

 

North
SCALE 1:100
EXISTING
BLOCK
PLAN

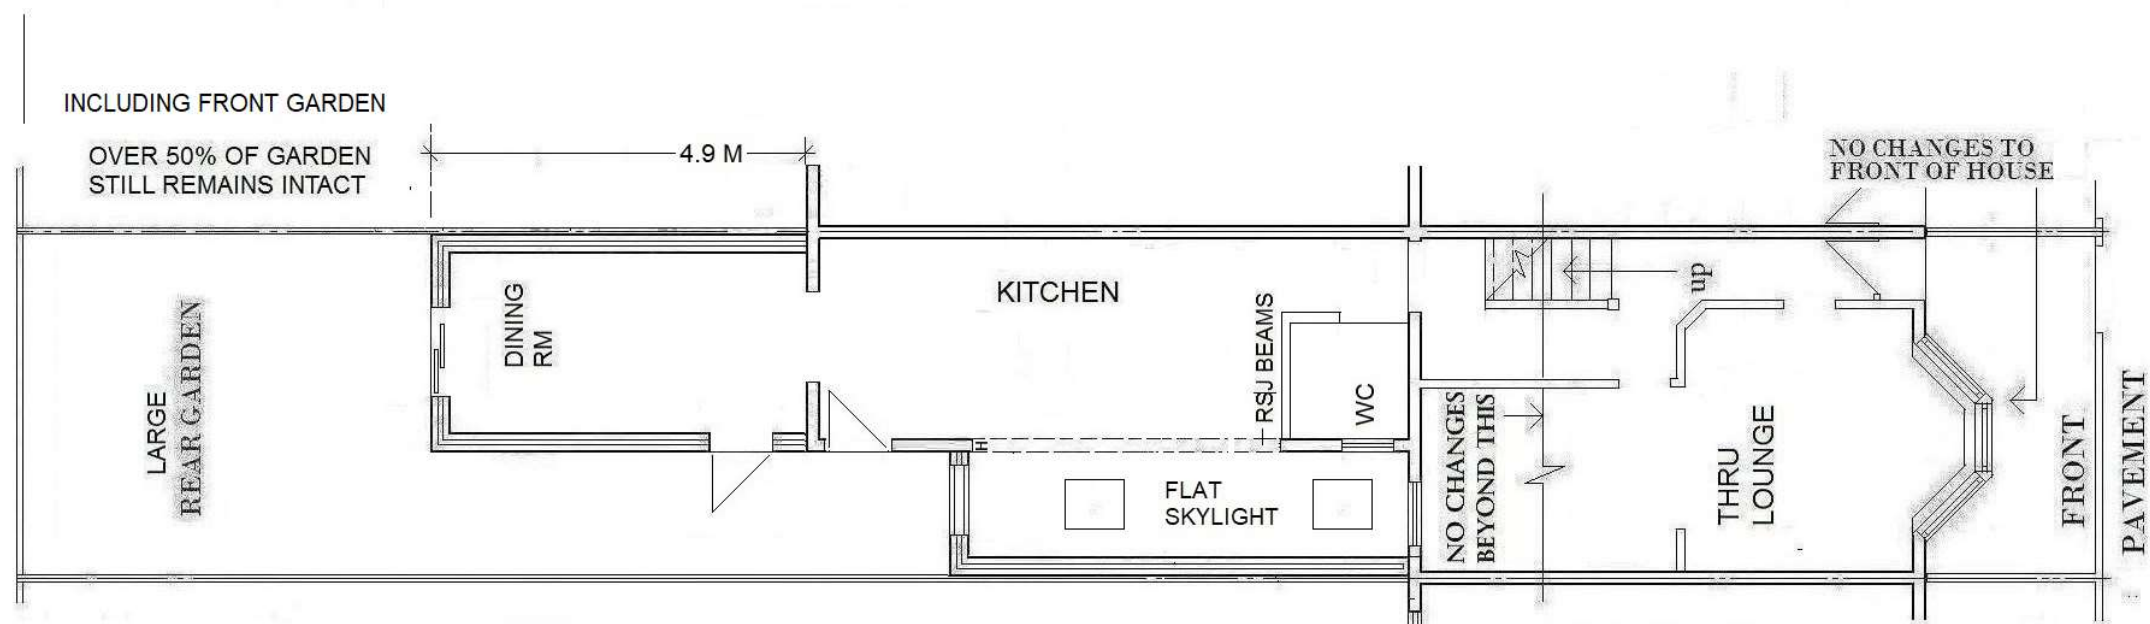

North
SCALE 1:100
PROPOSED
BLOCK
PLAN

 

- NEW WALLS TO BE 300 MM CAVITY INSULATED WALL. WALL FINISH TO MATCH EXISTING WALL FINISH
- PROPOSED FELT FLAT ROOF TO MATCH EXISTING FELT FLAT ROOF
- NEW WINDOWS TO BE DOUBLE GLAZED UPVC WINDOWS TO MATCH EXISTING WINDOWS

PROPOSED SINGLE STOREY REAR EXTENSIONS AT
57 NAPIER ROAD TOTTENHAM
LONDON N17 6YG

SCALE
1:100
DRAWING No
545 /01