



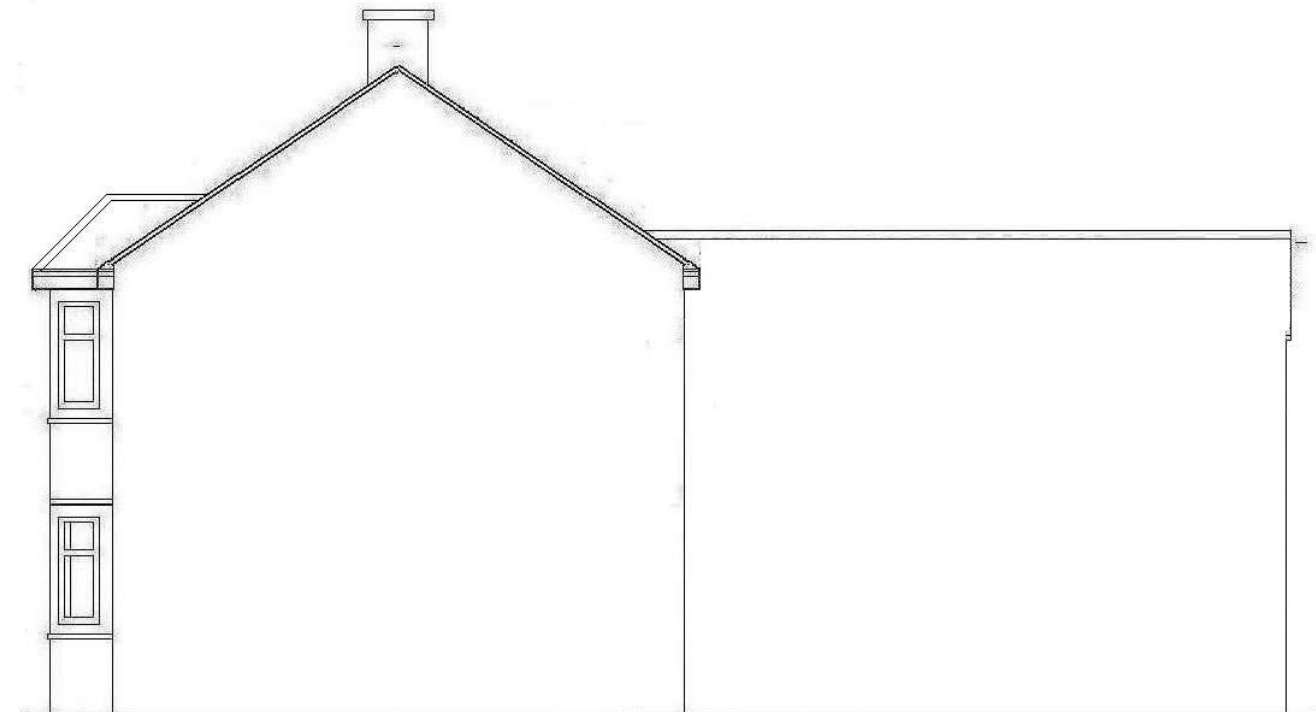

EXISTING SIDE ELEVATION



EXISTING OTHER SIDE ELEVATION

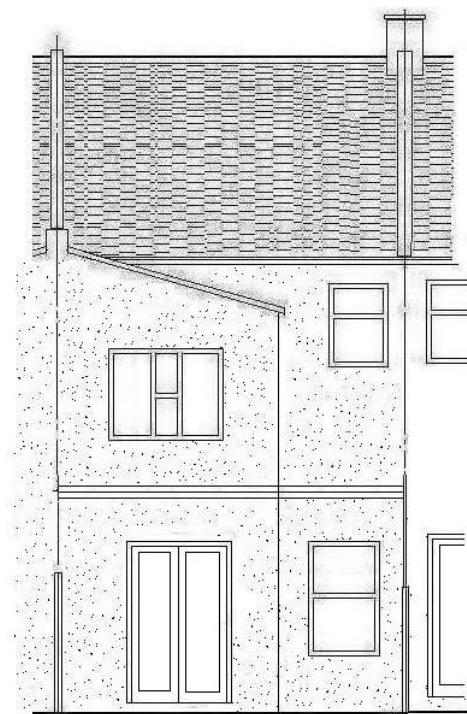

PROPOSED REAR ELEVATION



EXISTING REAR ELEVATION

PROPOSED SINGLE STOREY REAR EXTENSIONS AT
57 NAPIER ROAD TOTTENHAM
LONDON N17 6YG

SCALE
1:100
DRAWING No
545 /03

NEW WALLS TO BE 300 MM
CAVITY INSULATED WALL .
WALL FINISH TO MATCH
EXISTING WALL FINISH
PROPOSED FELT FLAT ROOF
TO MATCH EXISTING
FELT FLAT ROOF
NEW WINDOWS TO BE DOUBLE
GLAZED UPVC WINDOWS TO
MATCH EXISTING WINDOWS

0
1
2
3
4
5
6
7
8
9
10
SCALE 1:100
METERS