


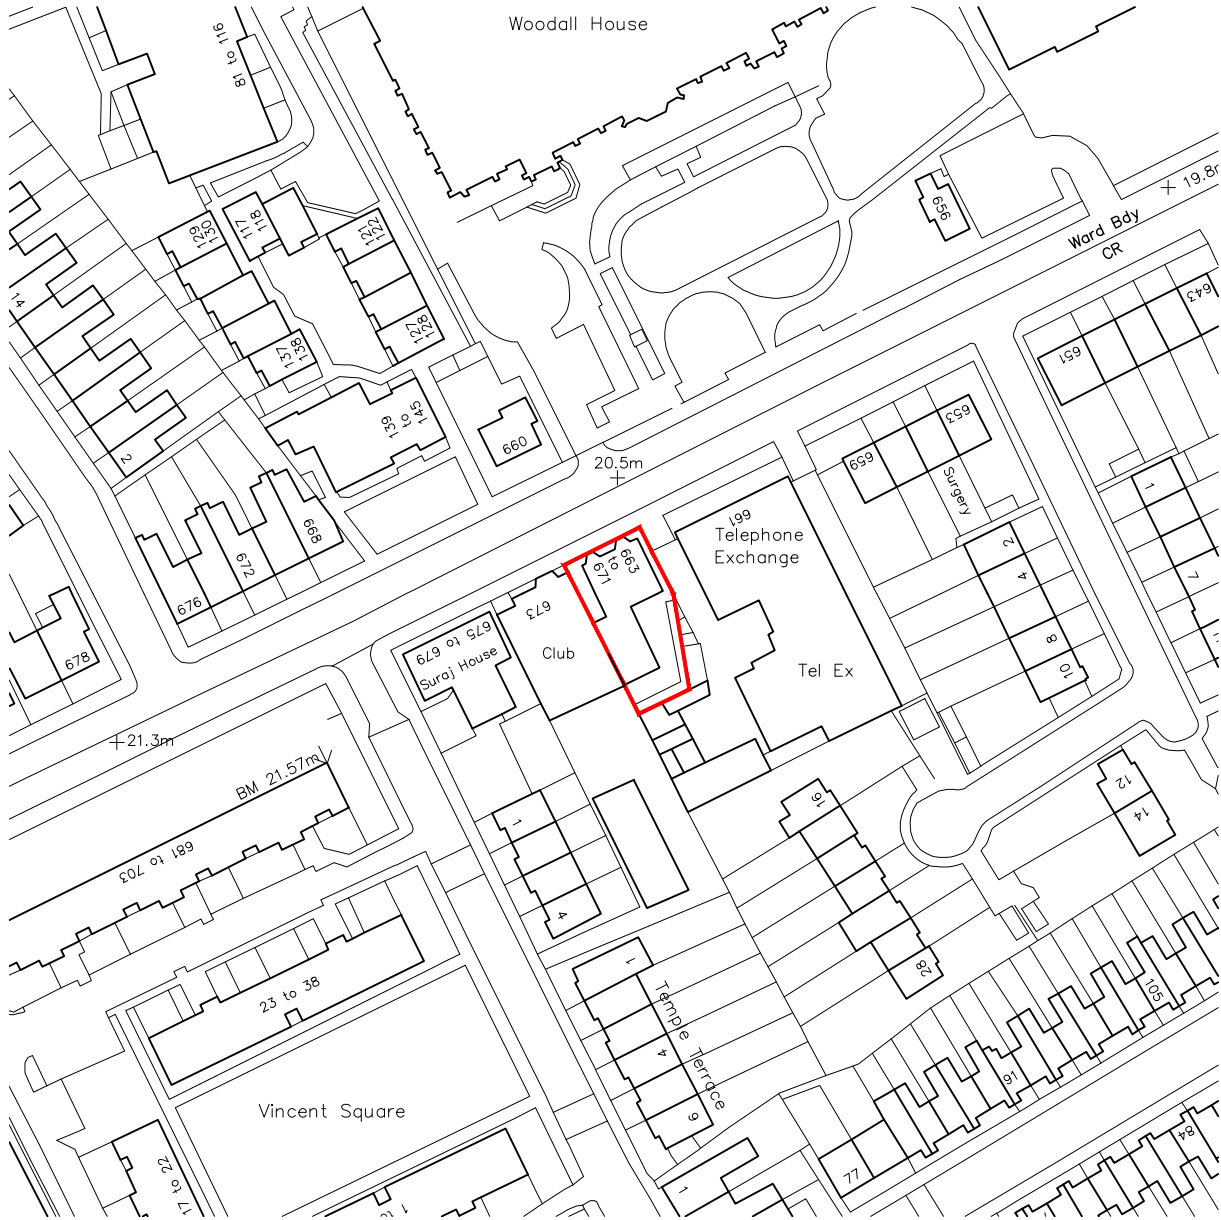

Do not scale off this drawing.
All areas and dimensions are approximate and subject to site survey.

rev.	rev. date	rev. description
------	-----------	------------------

TA


Tasou Associates
4 Amwell Street, London. EC1R 1UG
T:020 7713 7070 F:020 7713 7071 E:tasou@tasou.co.uk

project
663-671 Lordship Lane
London
N22 5LA

drwg title
Site Location Plan

date AUG 2023	drwg no. OS.01	rev. /
scale @ A3 1:1250	job no. 1024	



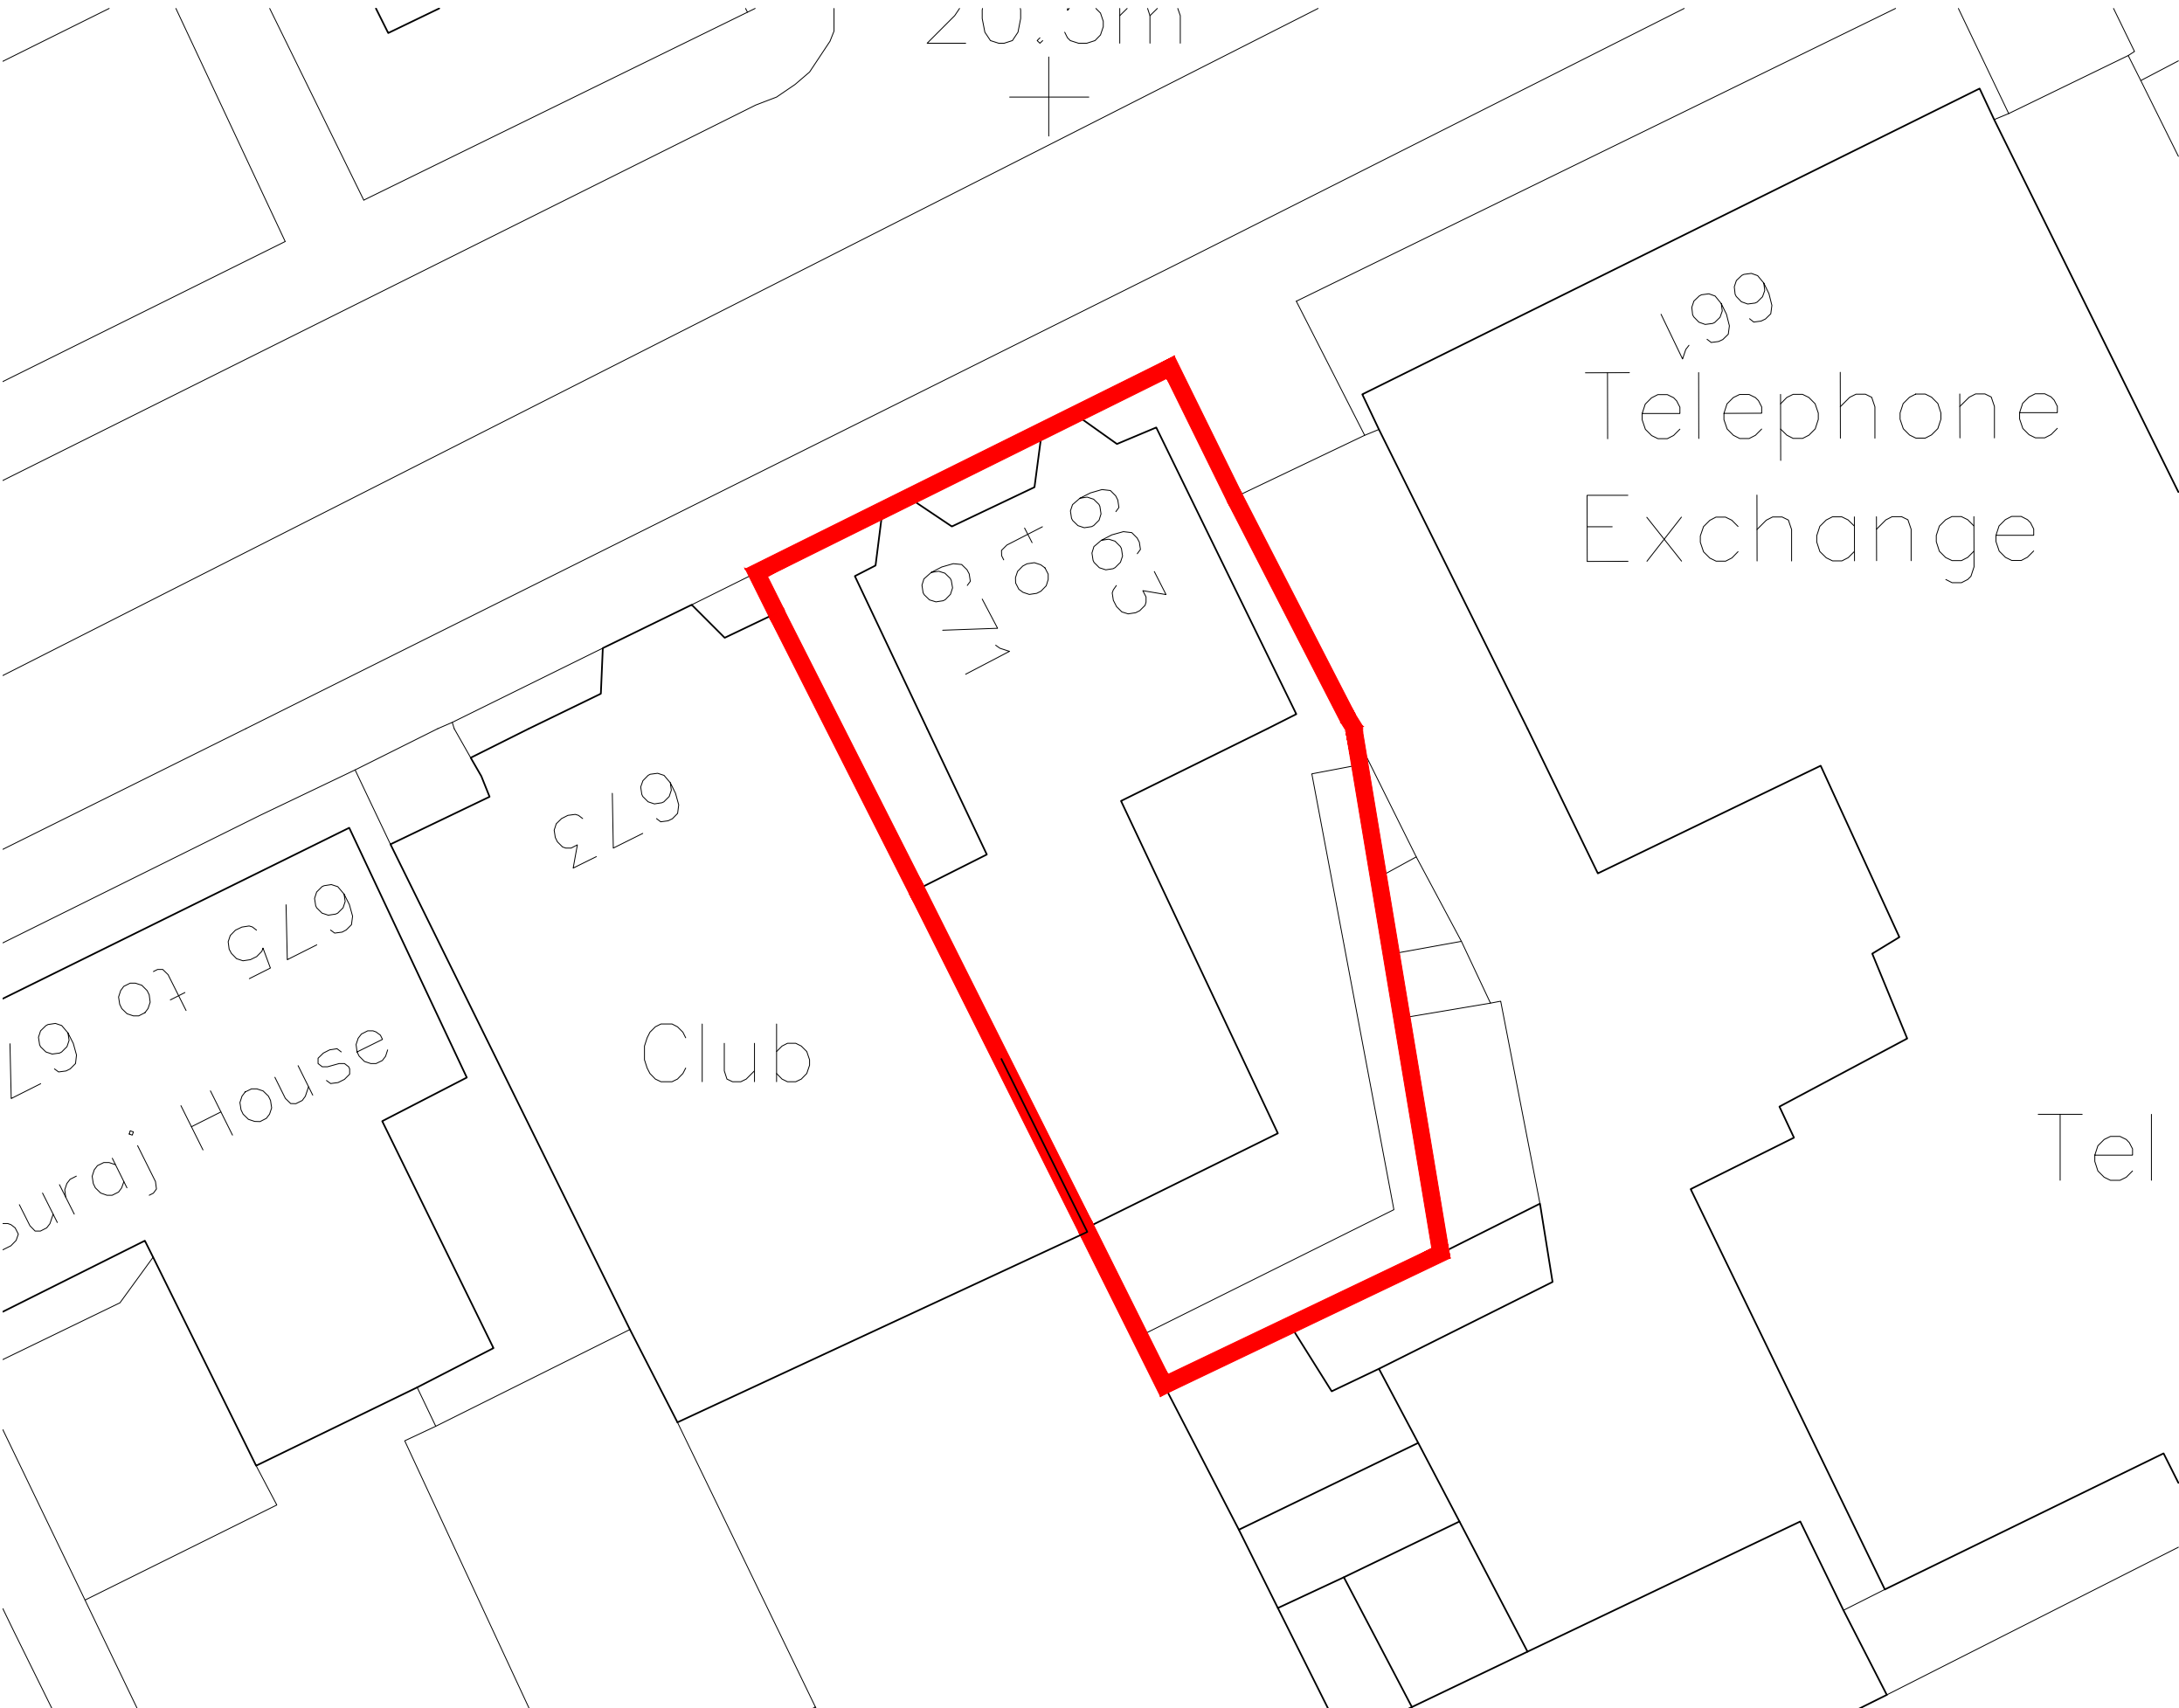


Do not scale off this drawing. All areas and dimensions are approximate and subject to site survey.		
rev.	rev. date	rev. description

TA

Tasou Associates 4 Amwell Street, London. EC1R 1UG T:020 7713 7070 F:020 7713 7071 E:tasou@tasou.co.uk		
project 663-671 Lordship Lane London N22 5LA		
drwg title Block Plan		
date AUG 2023	drwg no. OS.02	rev. /
scale @ A3 1:200	job no. 1024	

Do not scale off this drawing.
All areas and dimensions are approximate and subject to site survey.

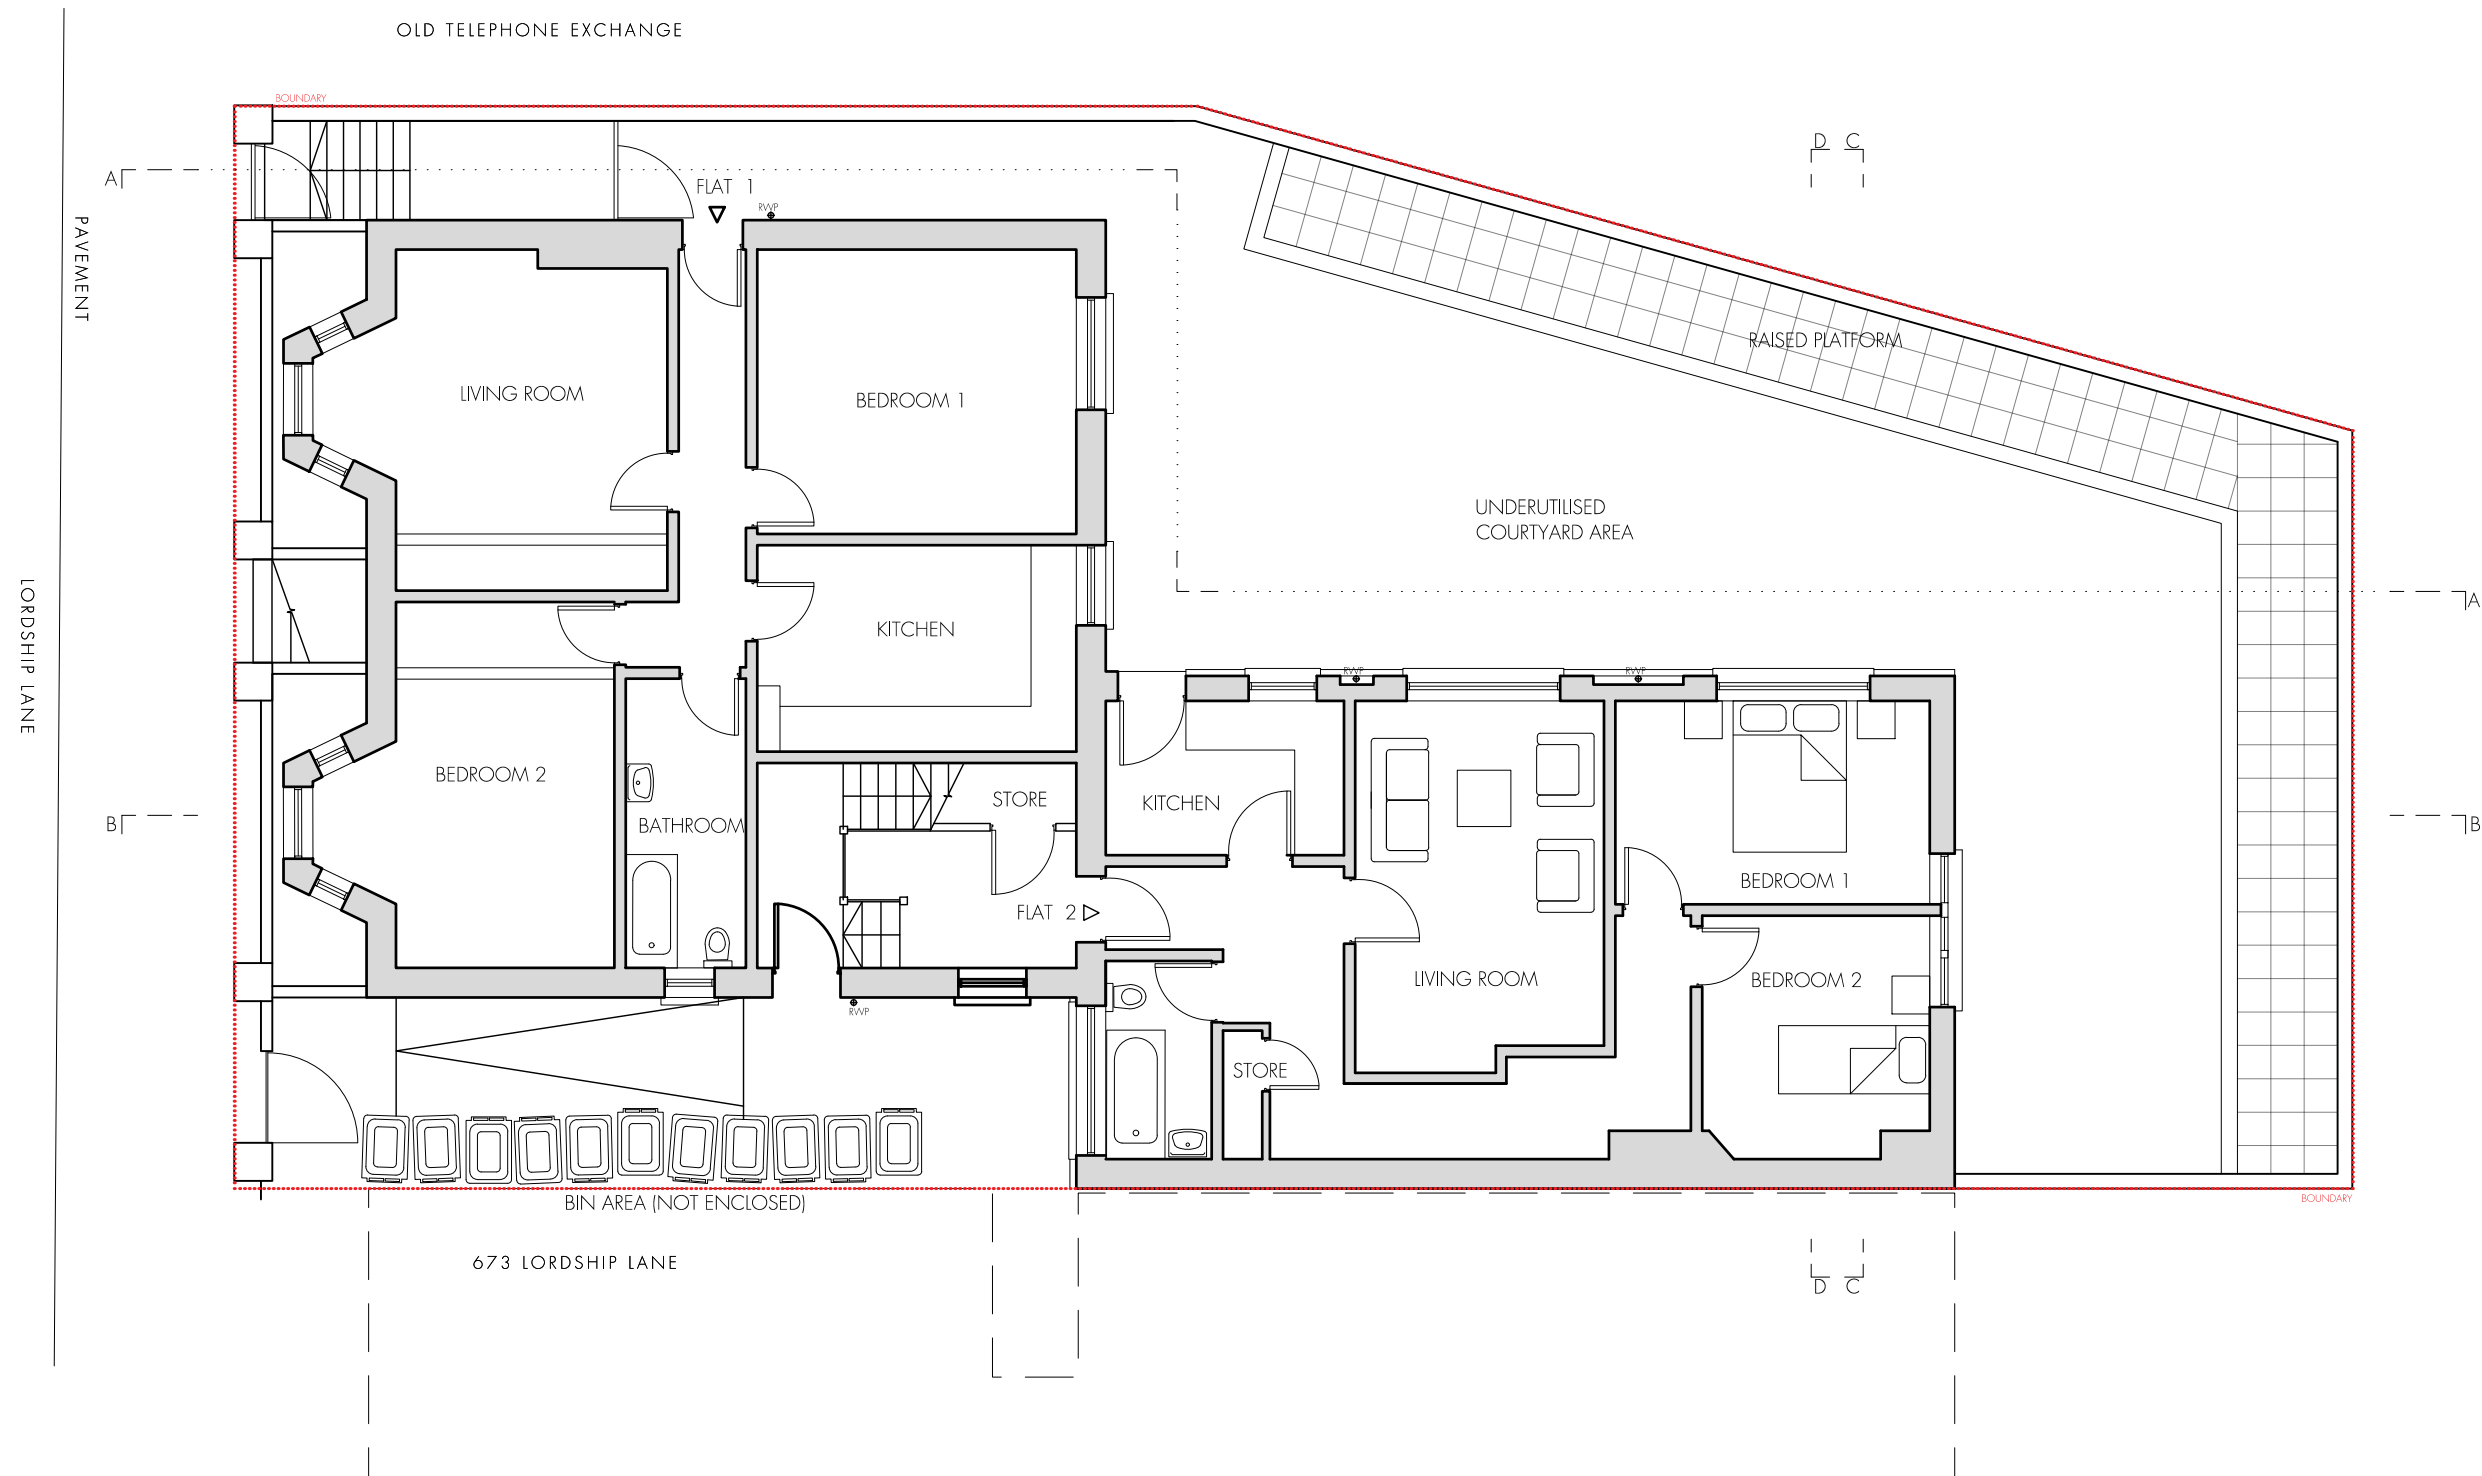

LOWER GROUND FLOOR PLAN


FLAT 1 78SQM
FLAT 2 65SQM



rev.	rev. date	rev. description
------	-----------	------------------

TA

Tasou Associates 4 Amwell Street, London. EC1R 1UG T:020 7713 7070 F:020 7713 7071 E:tasou@tasou.co.uk		
project 663-671 Lordship Lane London N22 5LA		
dwg title Existing Lower Ground Floor Plan		
date AUG 2023	dwg no. EX.01	rev. /
scale @ A3 1:100	job no. 1024	

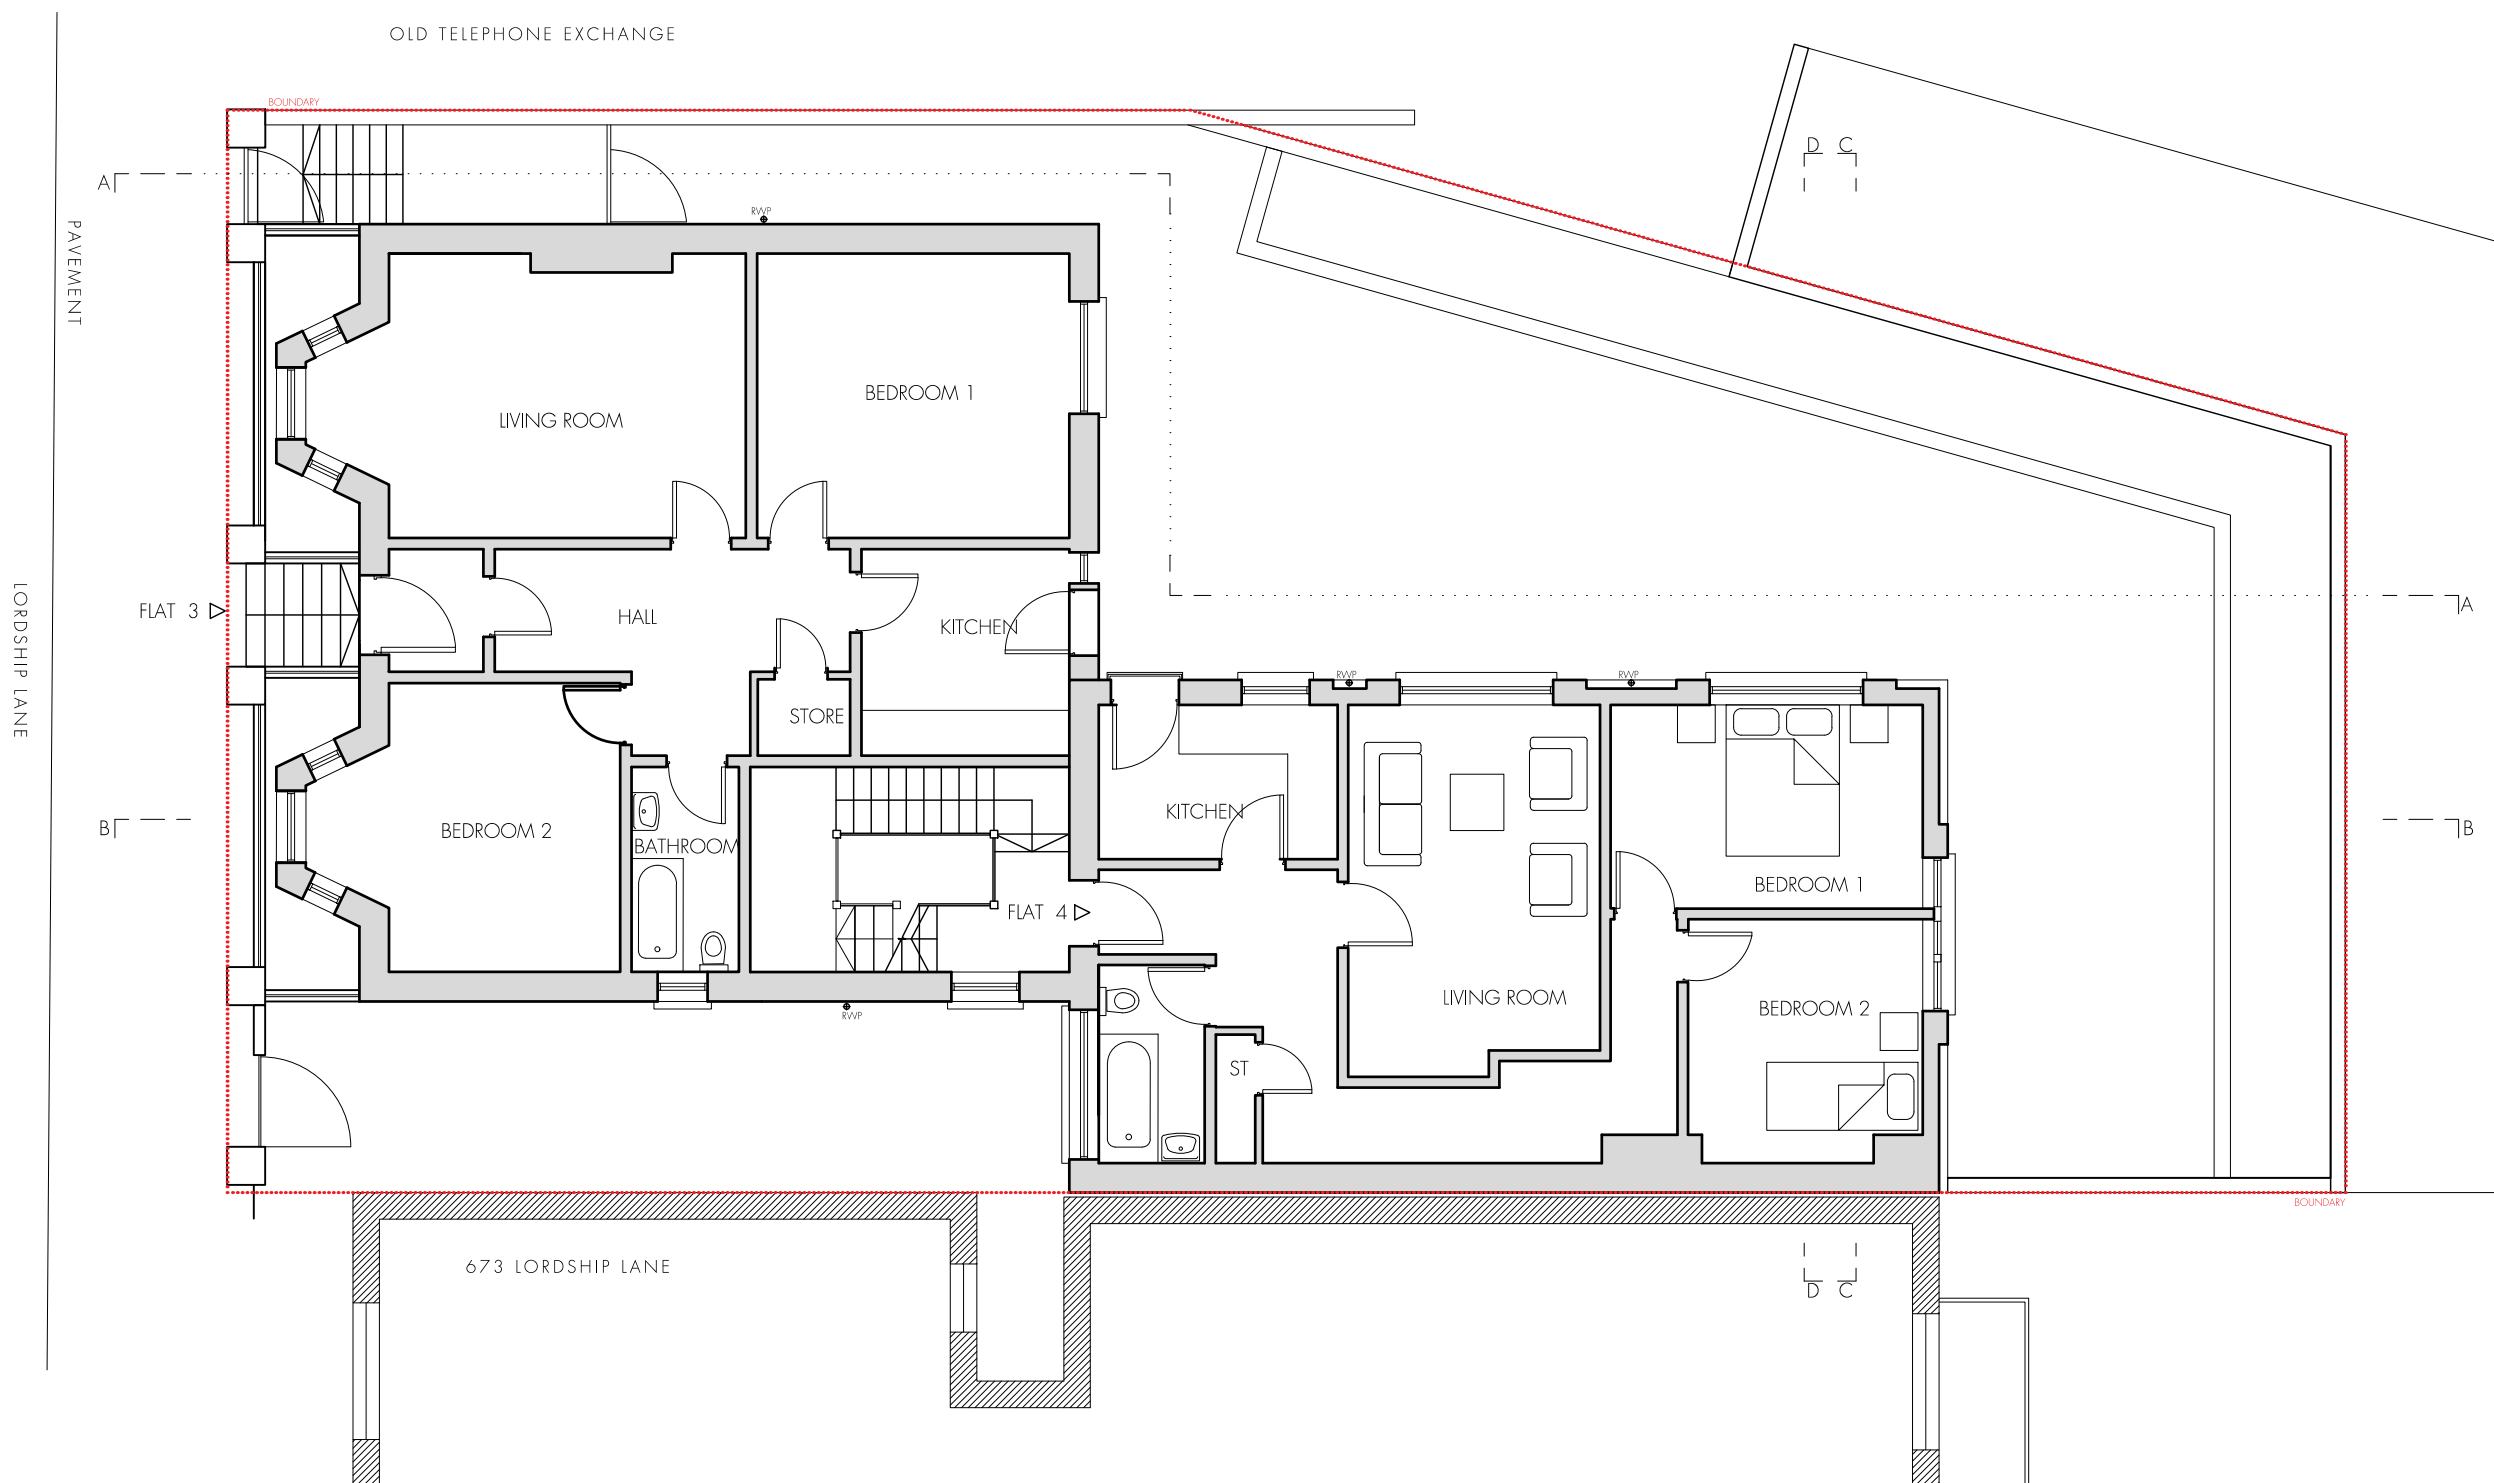

Do not scale off this drawing.
All areas and dimensions are approximate and subject to site survey.

rev.	rev. date	rev. description

TA

Tasou Associates
4 Amwell Street, London. EC1R 1UG
T:020 7713 7070 F:020 7713 7071 E:tasou@tasou.co.uk


project
663-671 Lordship Lane
London
N22 5LA


dwg title
Existing Upper Ground
Floor Plan

date AUG 2023	dwg no. EX.02	rev. /
scale @ A3 1:100	job no. 1024	

UPPER GROUND FLOOR PLAN

FLAT 3 78SQM
FLAT 4 66SQM

 

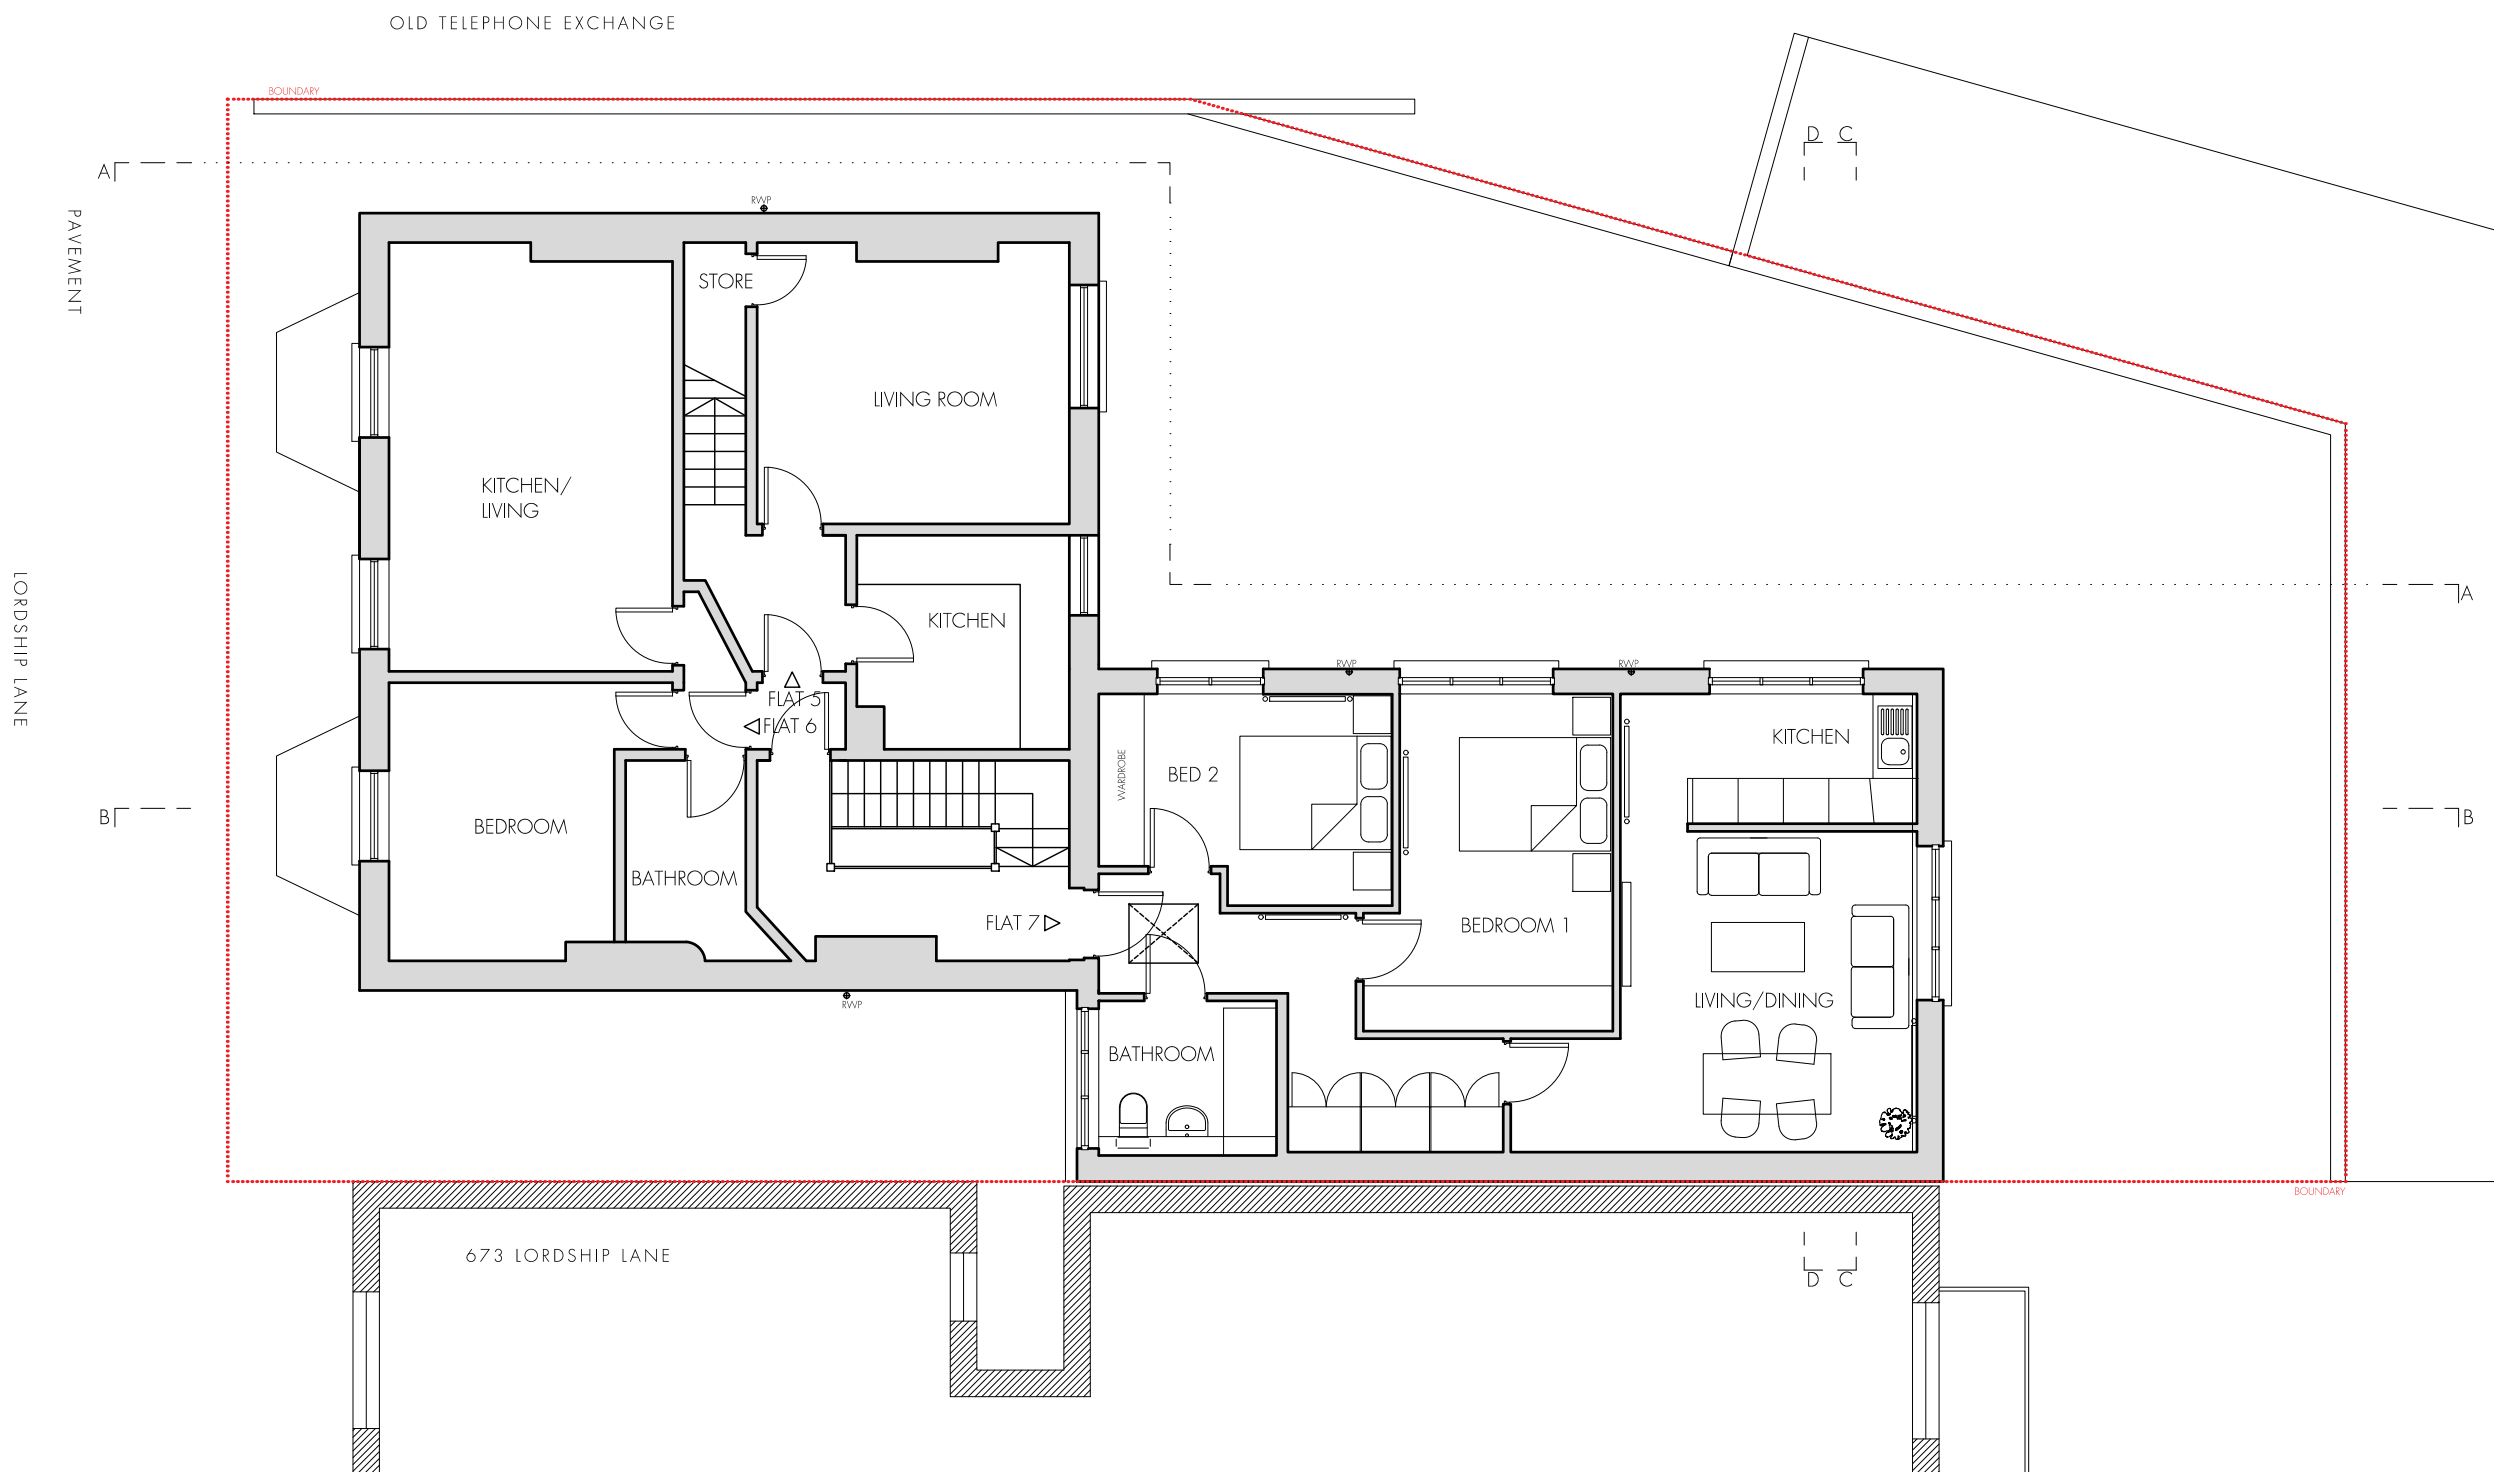


Do not scale off this drawing.
All areas and dimensions are approximate and subject to site survey.

rev.	rev. date	rev. description


TA

Tasou Associates 4 Amwell Street, London. EC1R 1UG T:020 7713 7070 F:020 7713 7071 E:tasou@tasou.co.uk		
project 663-671 Lordship Lane London N22 5LA		
drwg title Existing First Floor Plan		
date AUG 2023	drwg no. EX.03	rev. /
scale @ A3 1:100	job no. 1024	

Do not scale off this drawing.
All areas and dimensions are approximate and subject to site survey.

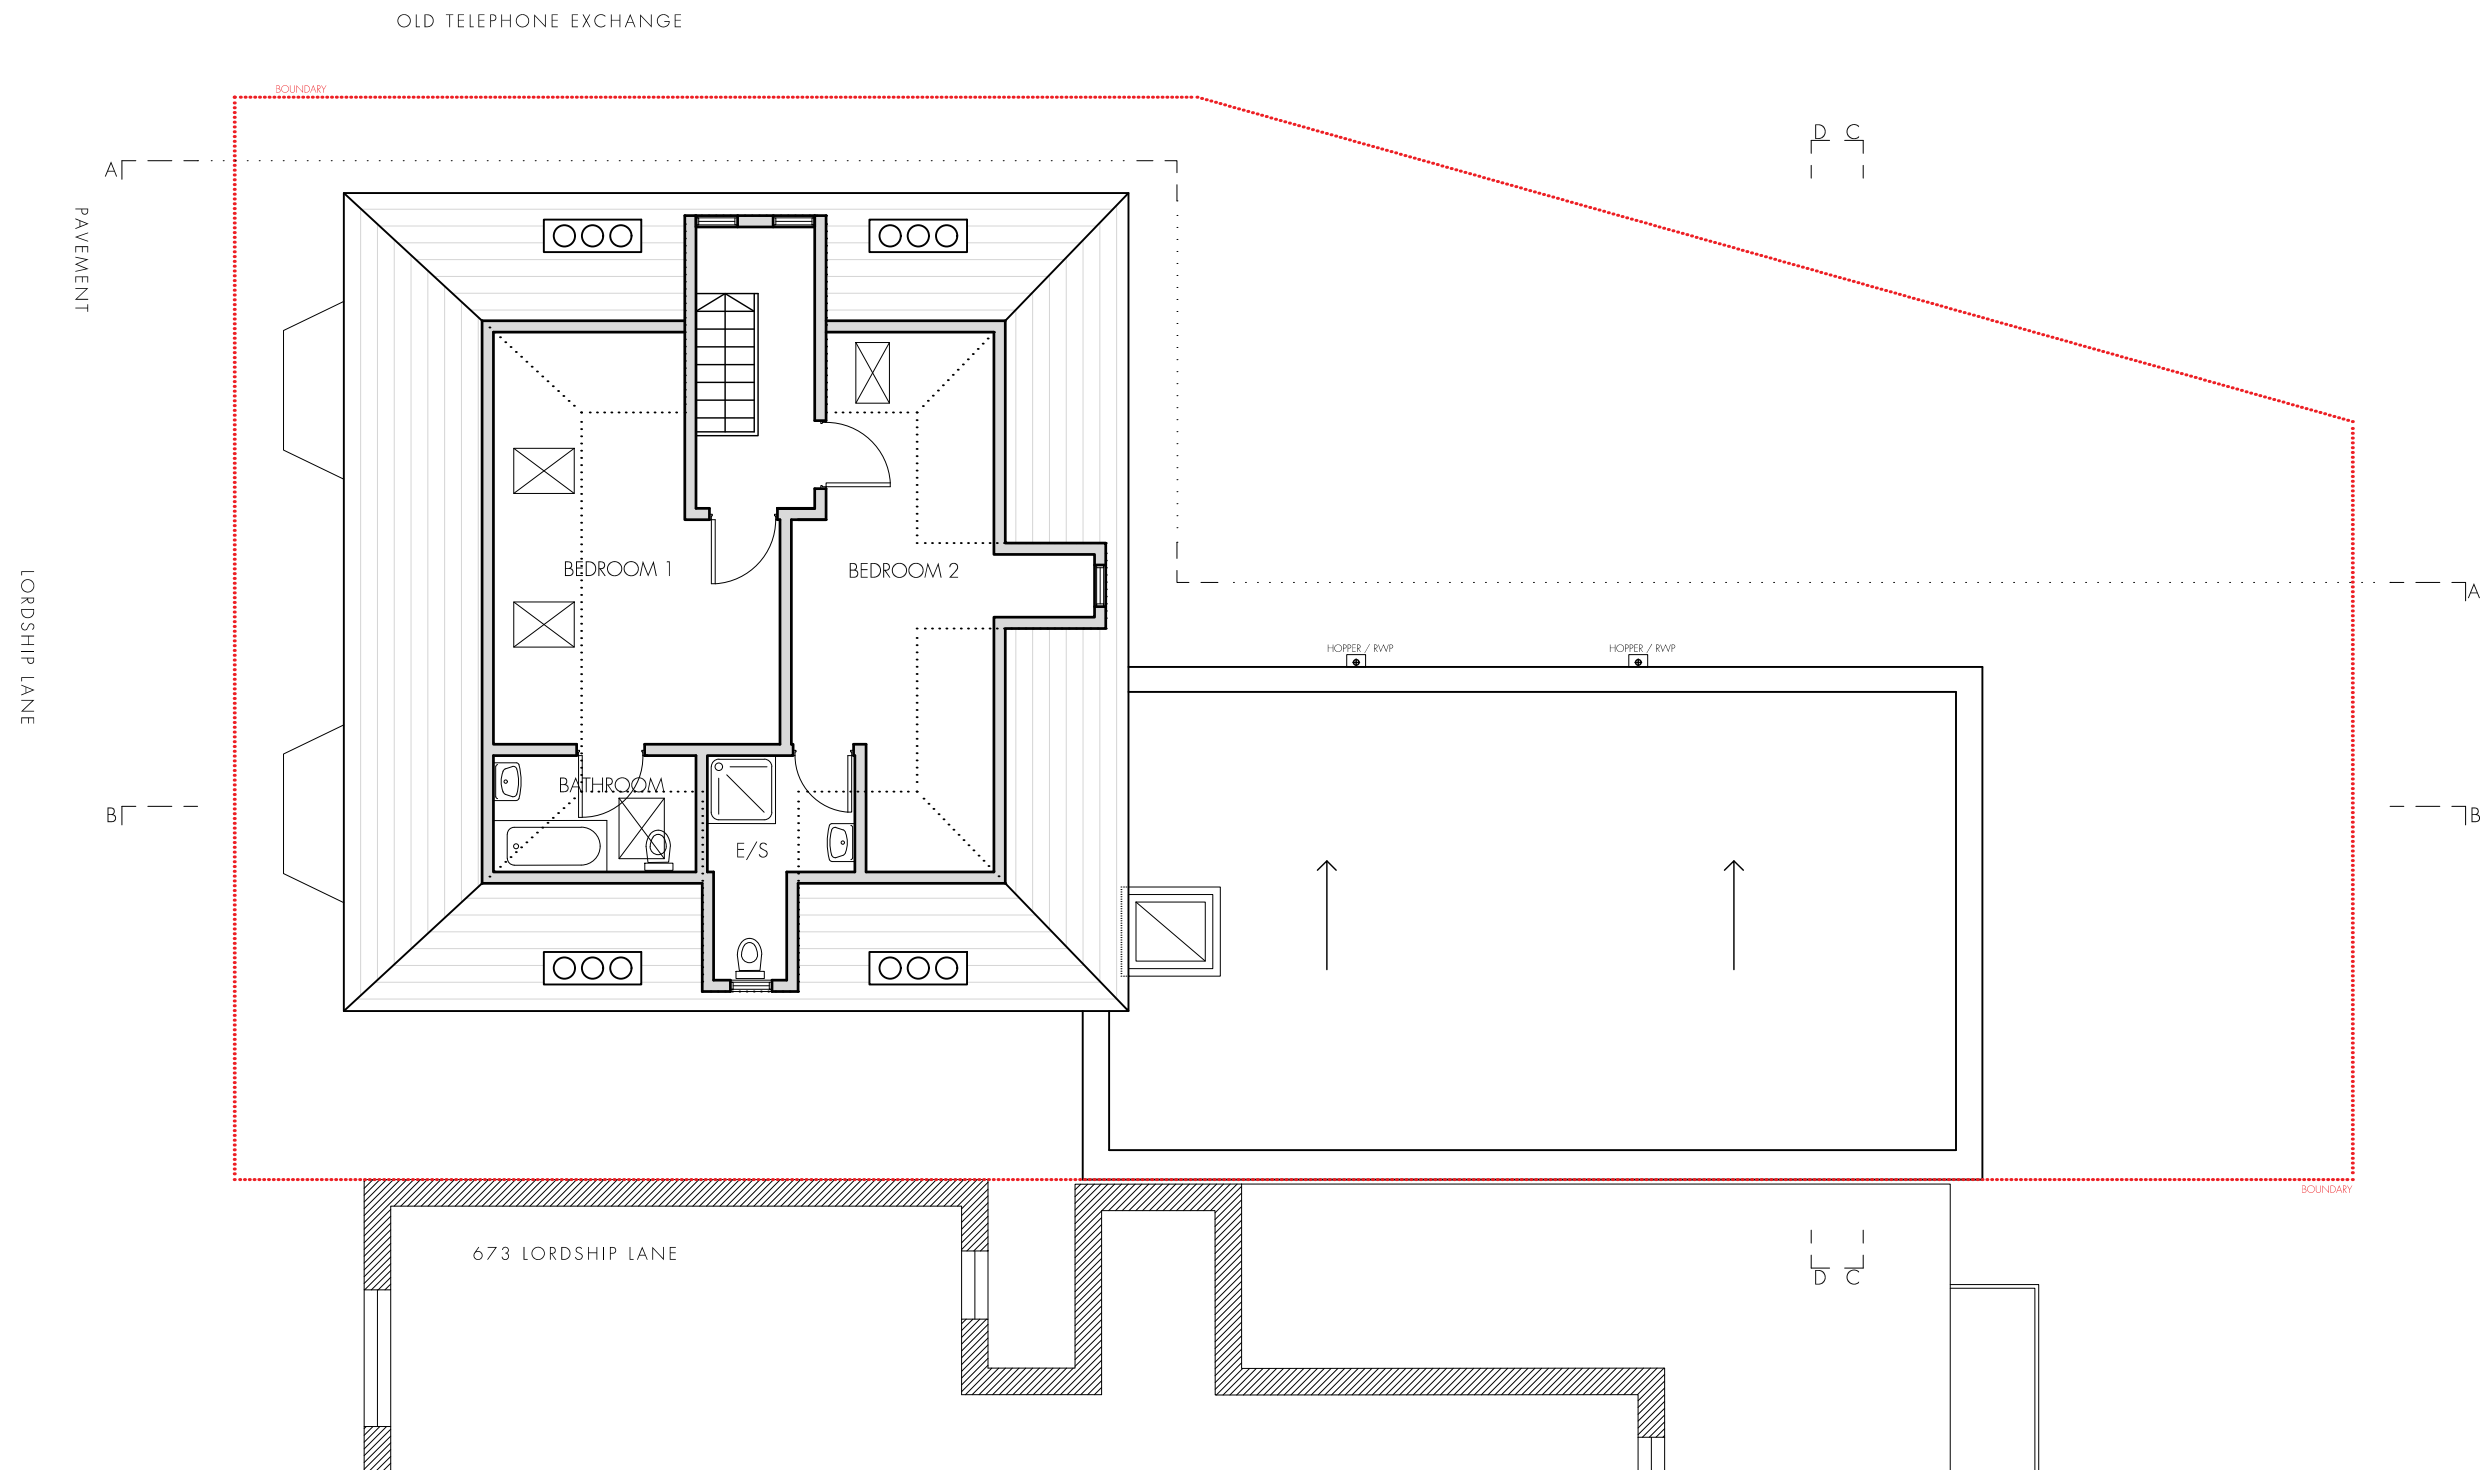

SECOND FLOOR PLAN

 

rev.	rev. date	rev. description
------	-----------	------------------

TA

Tasou Associates
4 Amwell Street, London. EC1R 1UQ
T:020 7713 7070 F:020 7713 7071 E:tasou@tasou.co.uk

project


663-671 Lordship Lane
London
N22 5LA

drwg title

Existing Second
Floor Plan

date AUG 2023	dwg no. EX.04	rev. /
scale @ A3 1:100	job no. 1024	

Do not scale off this drawing.
All areas and dimensions are approximate and subject to site survey.

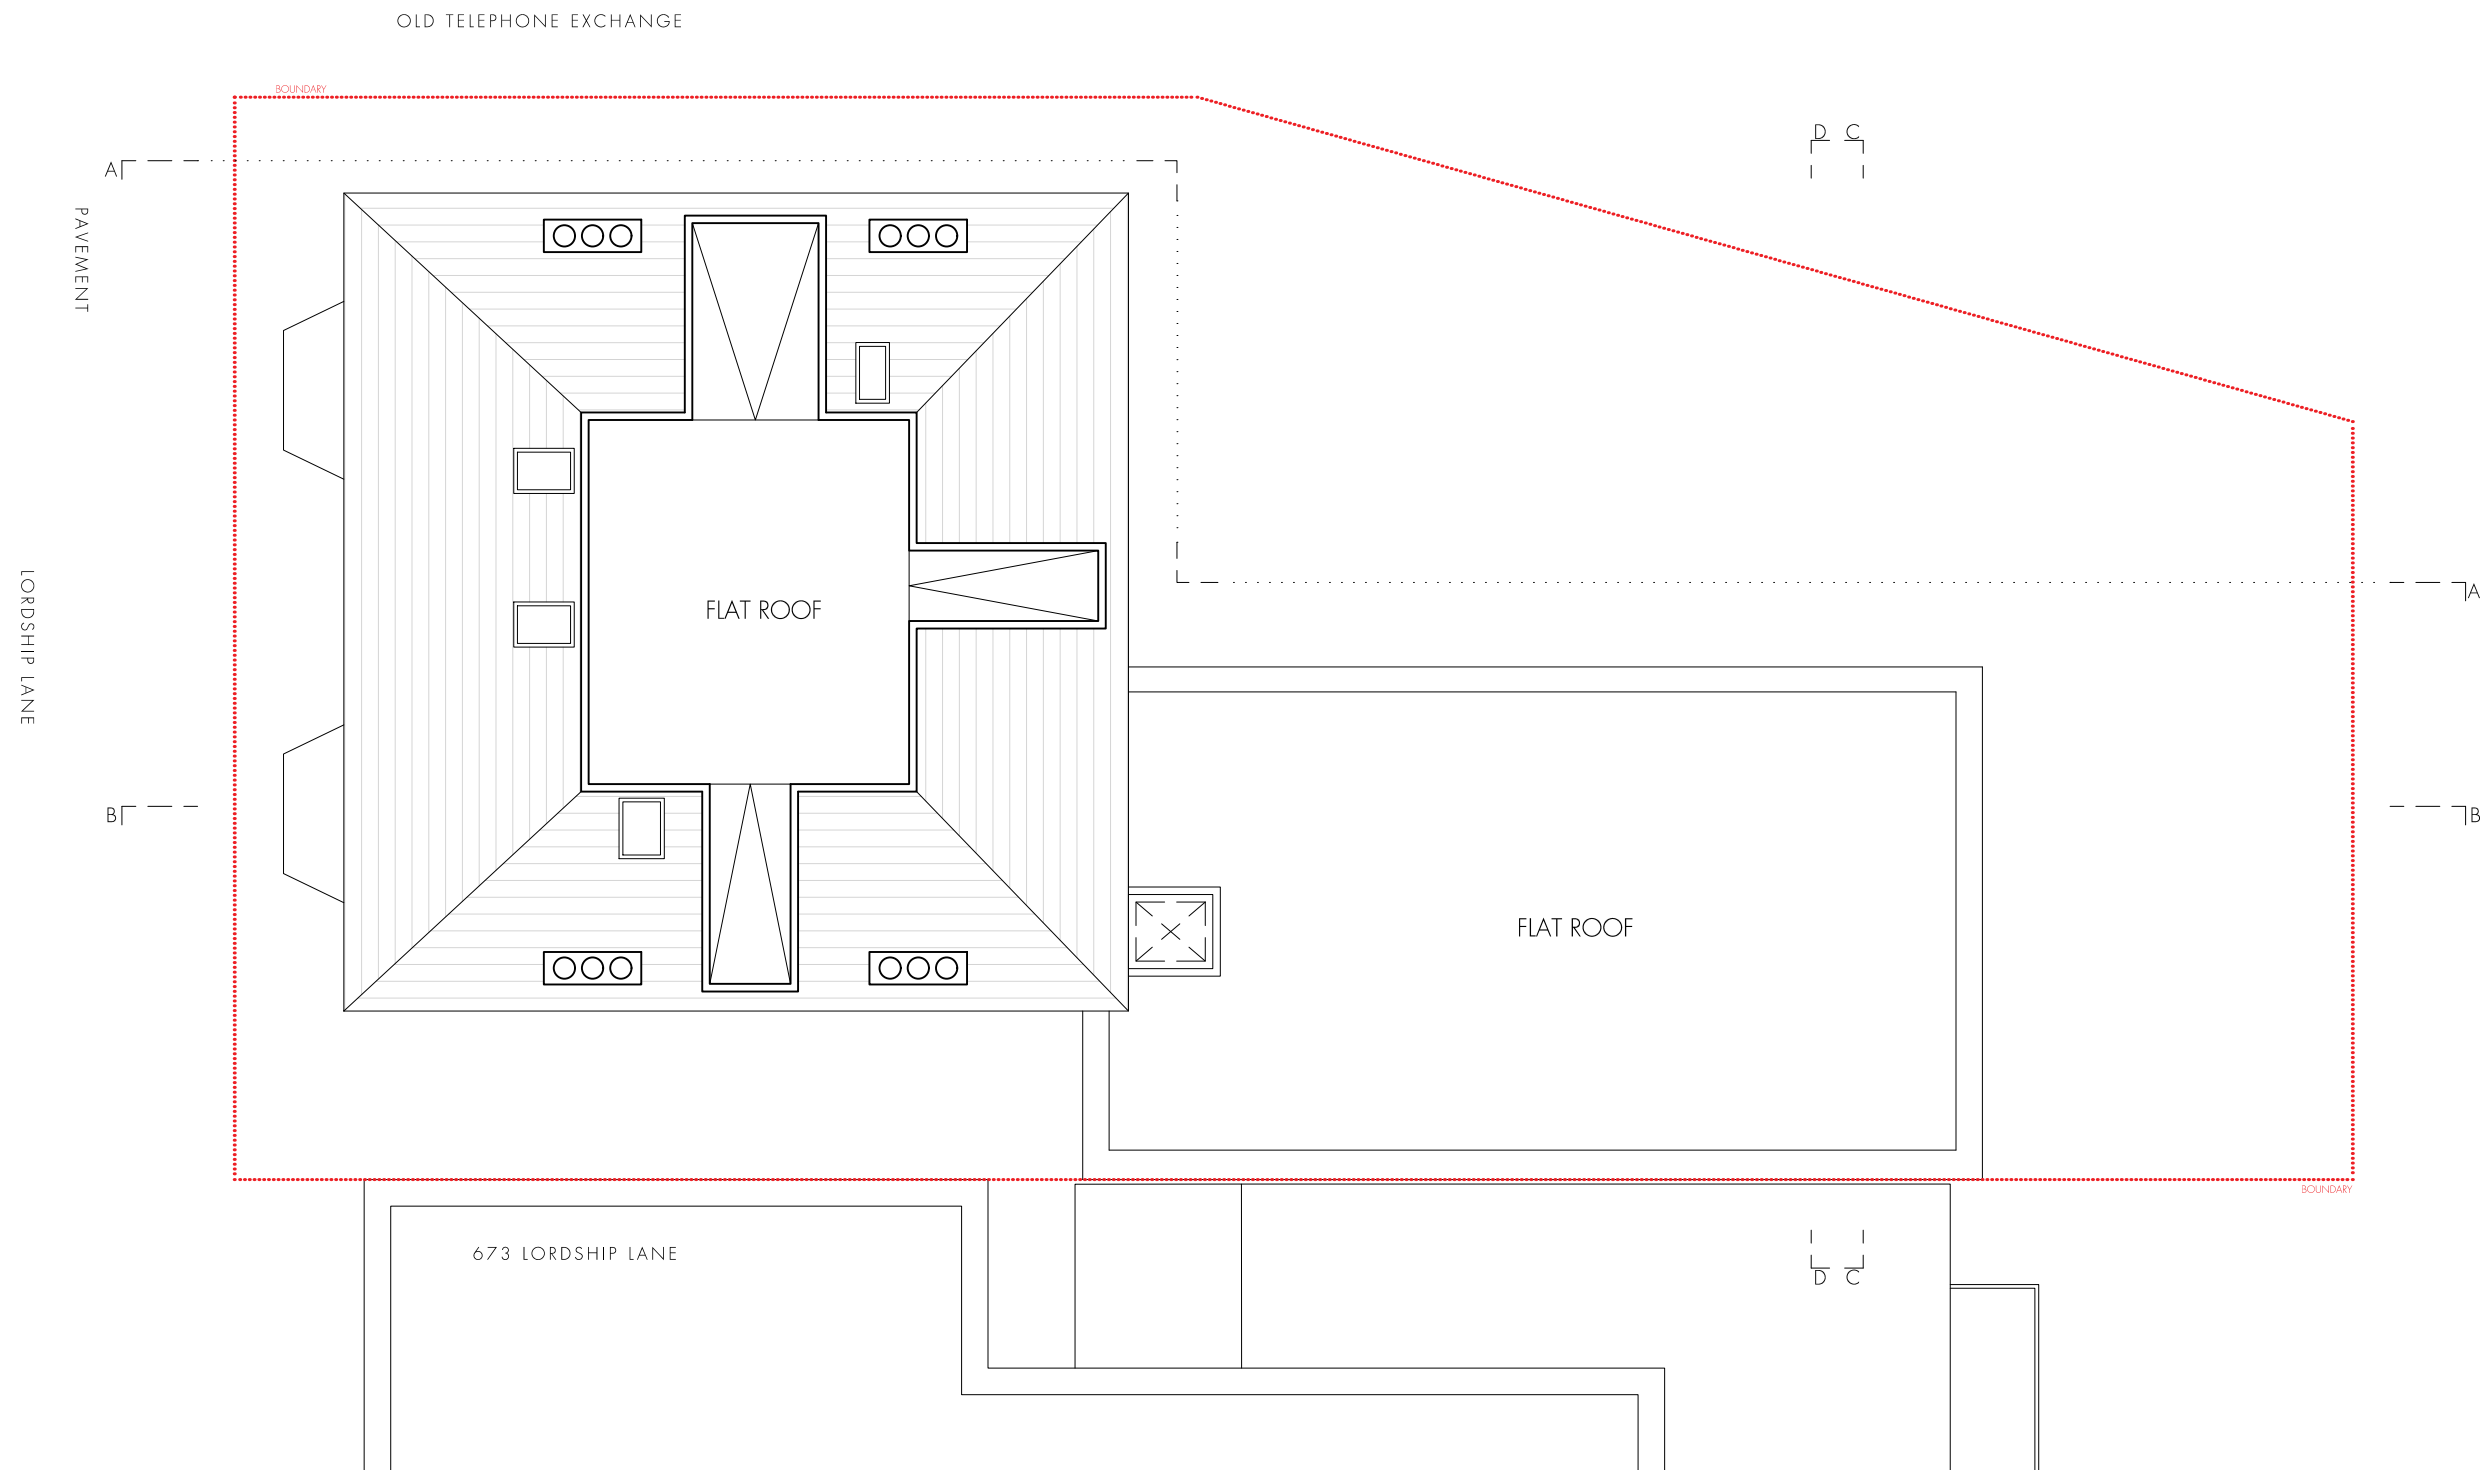

ROOF PLAN



rev.	rev. date	rev. description
------	-----------	------------------

TA

Tasou Associates
4 Amwell Street, London. EC1R 1UQ
T:020 7713 7070 F:020 7713 7071 E:tasou@tasou.co.uk

project

663-671 Lordship Lane
London
N22 5LA

drwg title

Existing Roof Plan

date AUG 2023	dwg no. EX.05	rev. /
scale @ A3 1:100	job no. 1024	



Do not scale off this drawing.
All areas and dimensions are approximate and subject to site survey.

rev.	rev. date	rev. description
------	-----------	------------------

TA

Tasou Associates
4 Amwell Street, London. EC1R 1UG
T:020 7713 7070 F:020 7713 7071 E:tasou@tasou.co.uk

project



663-671 Lordship Lane
London
N22 5LA

dwg title

Existing Section A-A
Side Elevation

date	AUG 2023	dwg no.	EX.06	rev.
scale @ A3	1:100	job no.	1024	

Do not scale off this drawing.
All areas and dimensions are approximate and subject to site survey.

 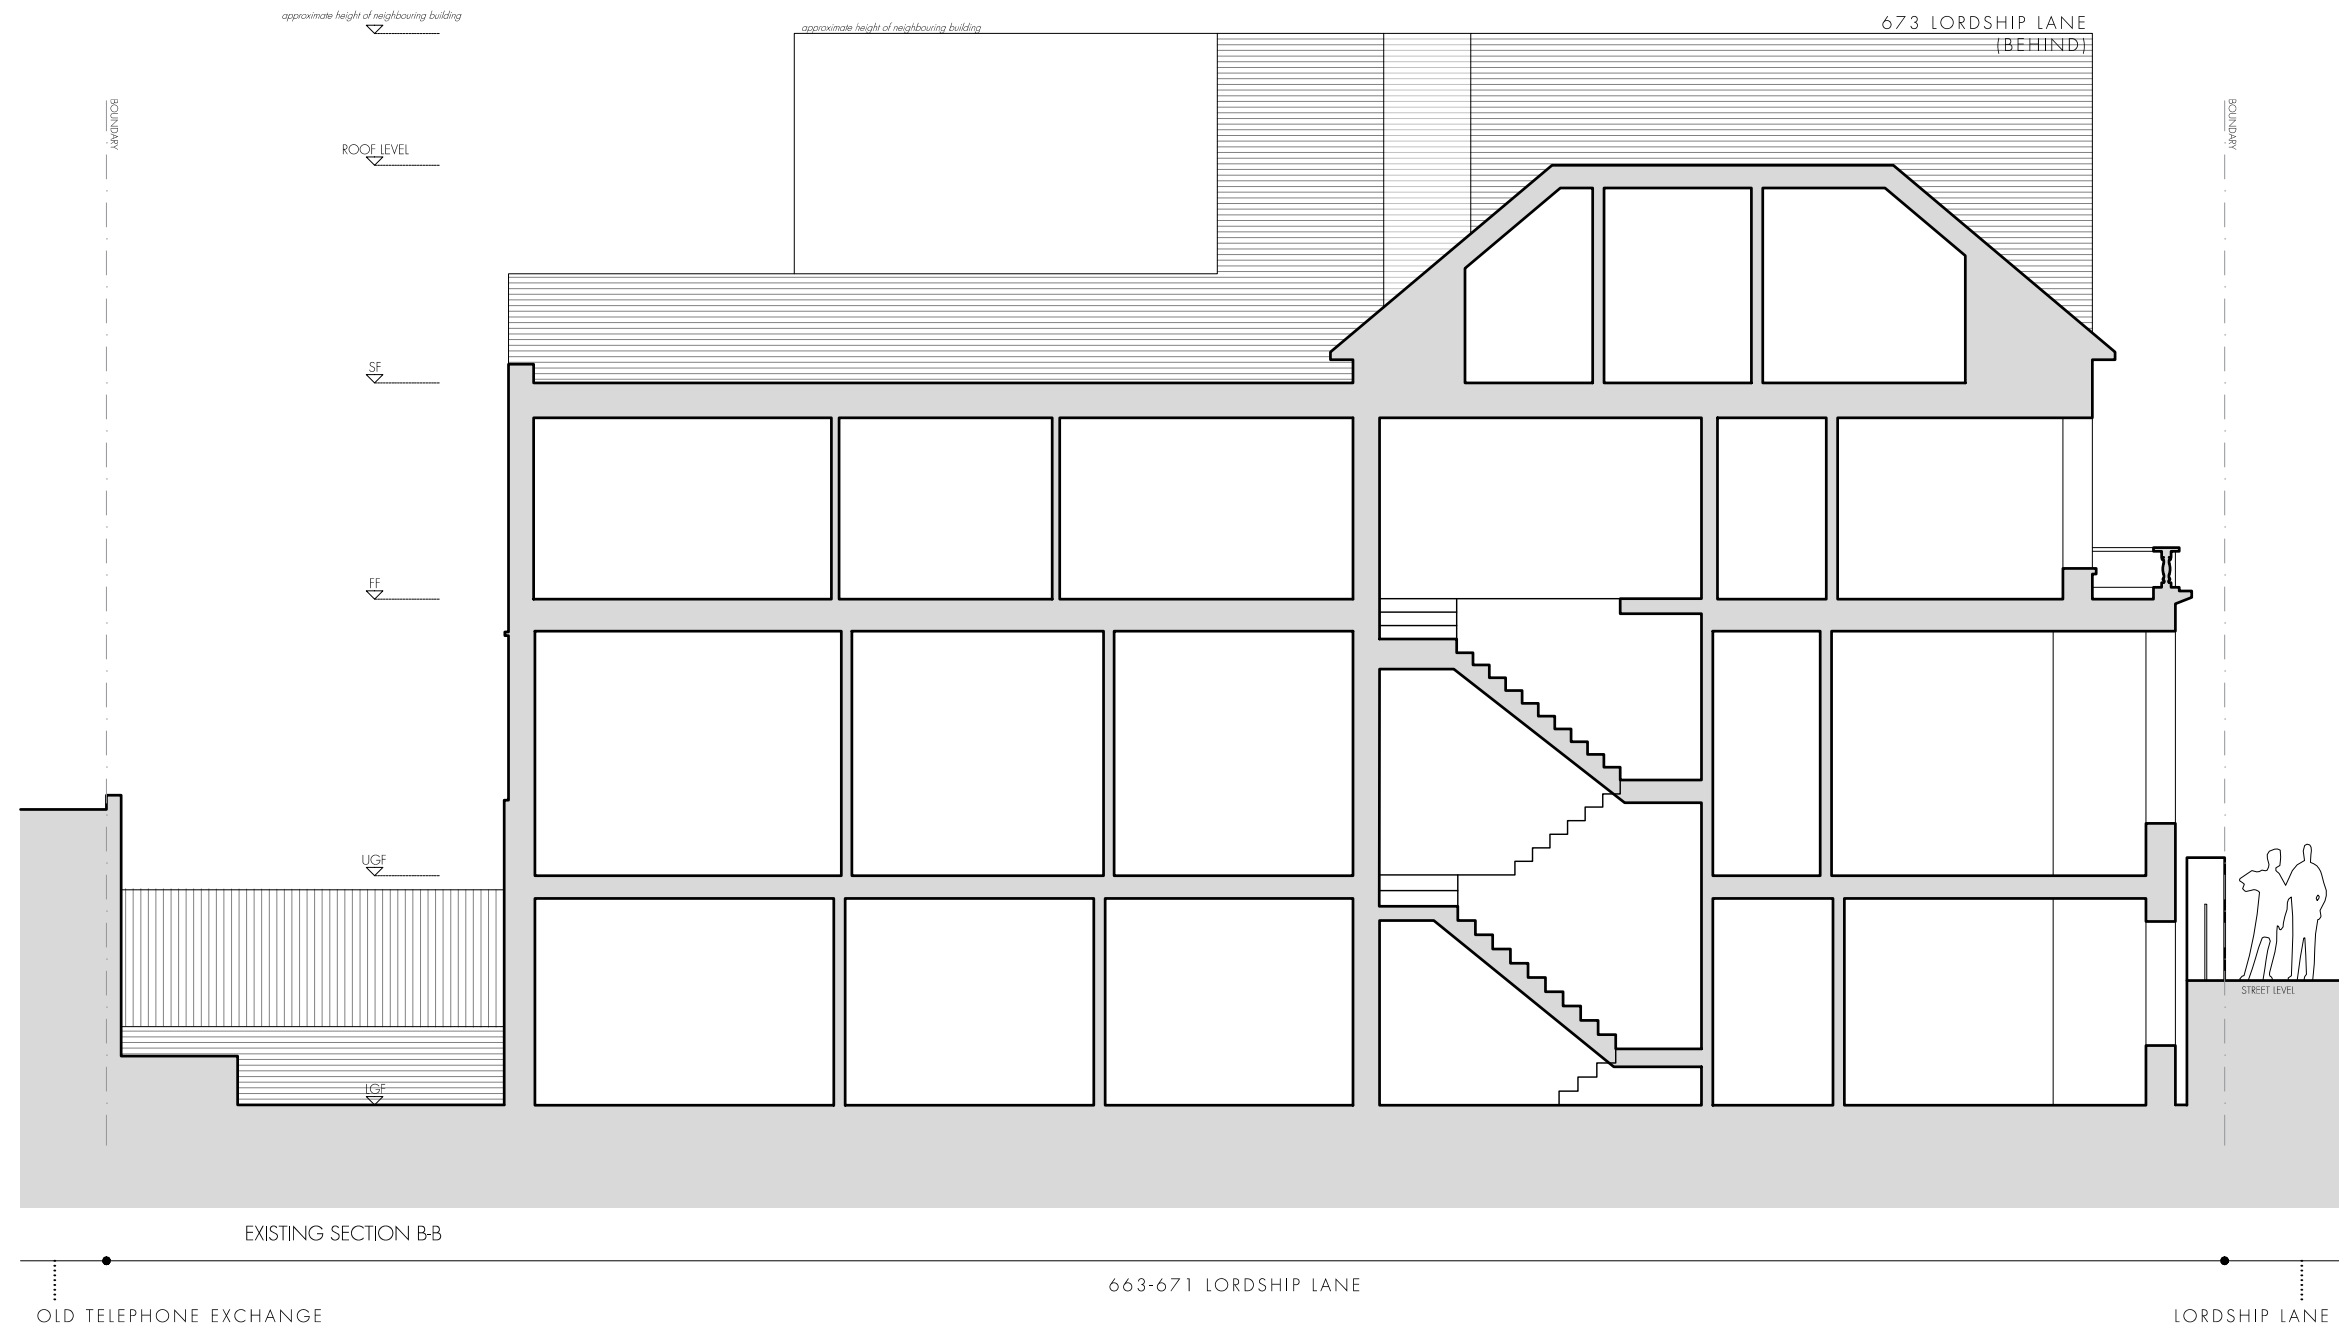

rev.	rev. date	rev. description
------	-----------	------------------

TA

Tasou Associates
4 Amwell Street, London. EC1R 1UQ
T:020 7713 7070 F:020 7713 7071 E:tasou@tasou.co.uk



project

663-671 Lordship Lane
London
N22 5LA

Existing Section B-B

date AUG 2023	dwg no. EX.07	rev.
scale @ A3 1:100	job no. 1024	

Do not scale off this drawing.
All areas and dimensions are approximate and subject to site survey.

 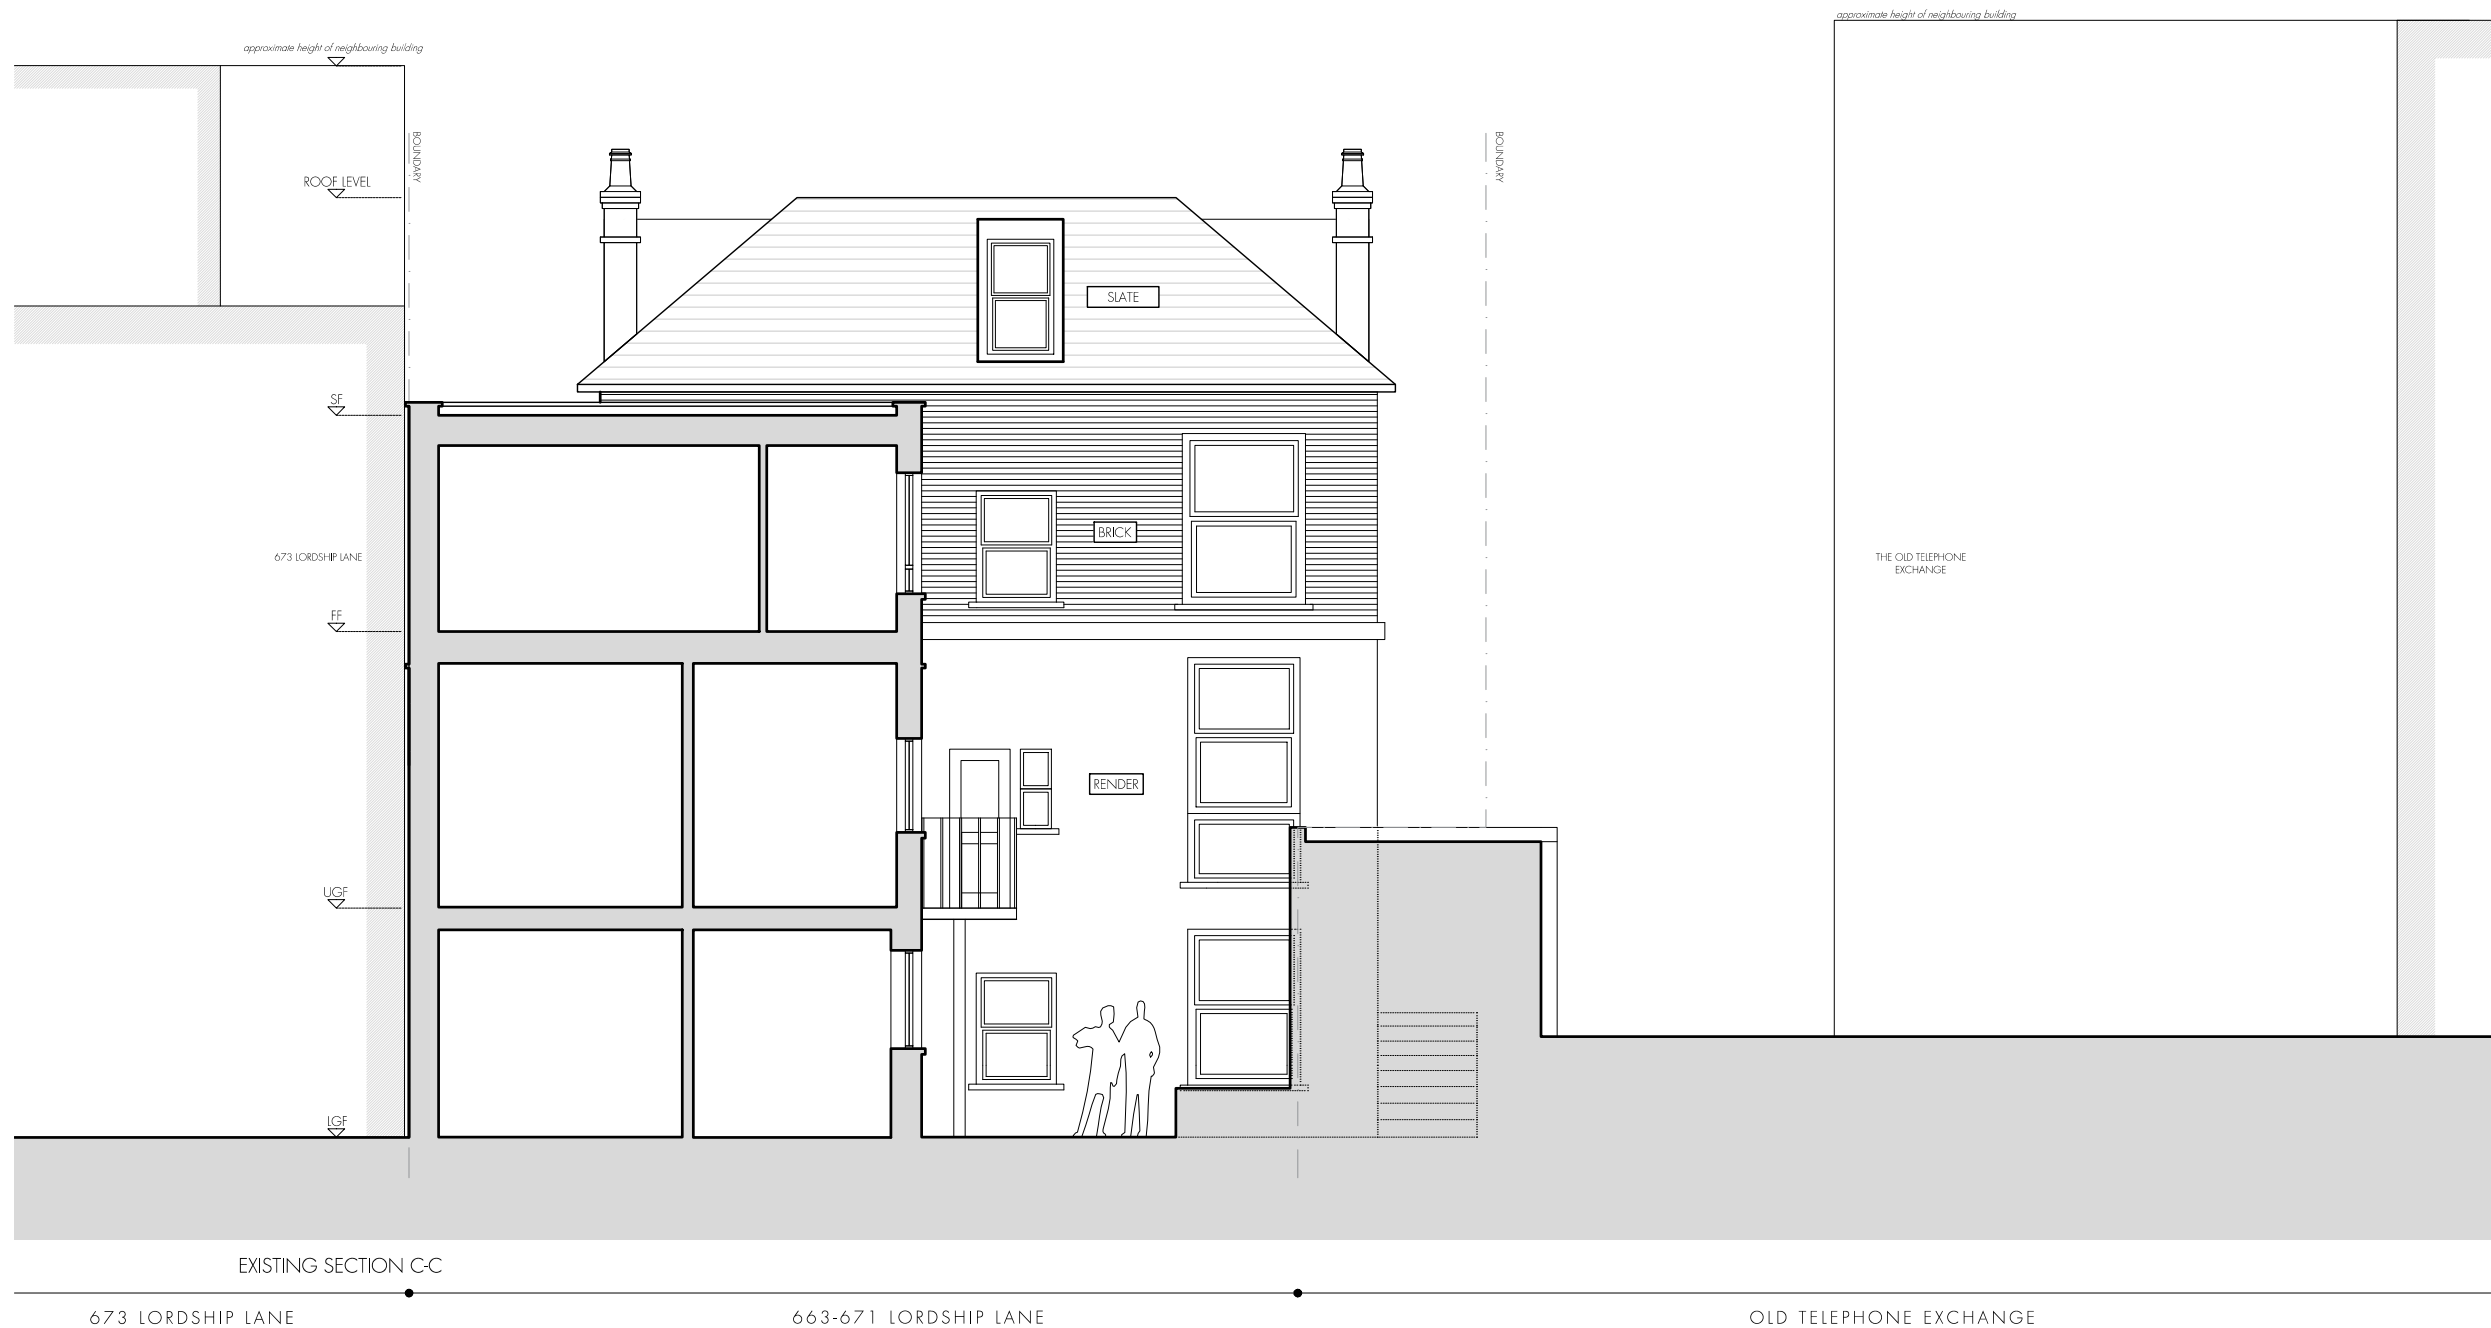

rev.	rev. date	rev. description
------	-----------	------------------

TA

Tasou Associates
4 Amwell Street, London. EC1R 1UQ
T:020 7713 7070 F:020 7713 7071 E:tasou@tasou.co.uk


project

663-671 Lordship Lane
London
N22 5LA

drwg title

Existing Section C-C


date AUG 2023	dwg no. EX.08	rev.
scale @ A3 1:100	job no. 1024	

 

Do not scale off this drawing. All areas and dimensions are approximate and subject to site survey.		
rev.	rev. date	rev. description

TA

Tasou Associates 4 Amwell Street, London. EC1R 1UG T:020 7713 7070 F:020 7713 7071 E:tasou@tasou.co.uk		
project		
663-671 Lordship Lane London N22 5LA		
drwg title		
Existing Front Elevation		
date	drwg no.	rev.
AUG 2023	EX.10	
scale @ A3	job no.	
1:100	1024	

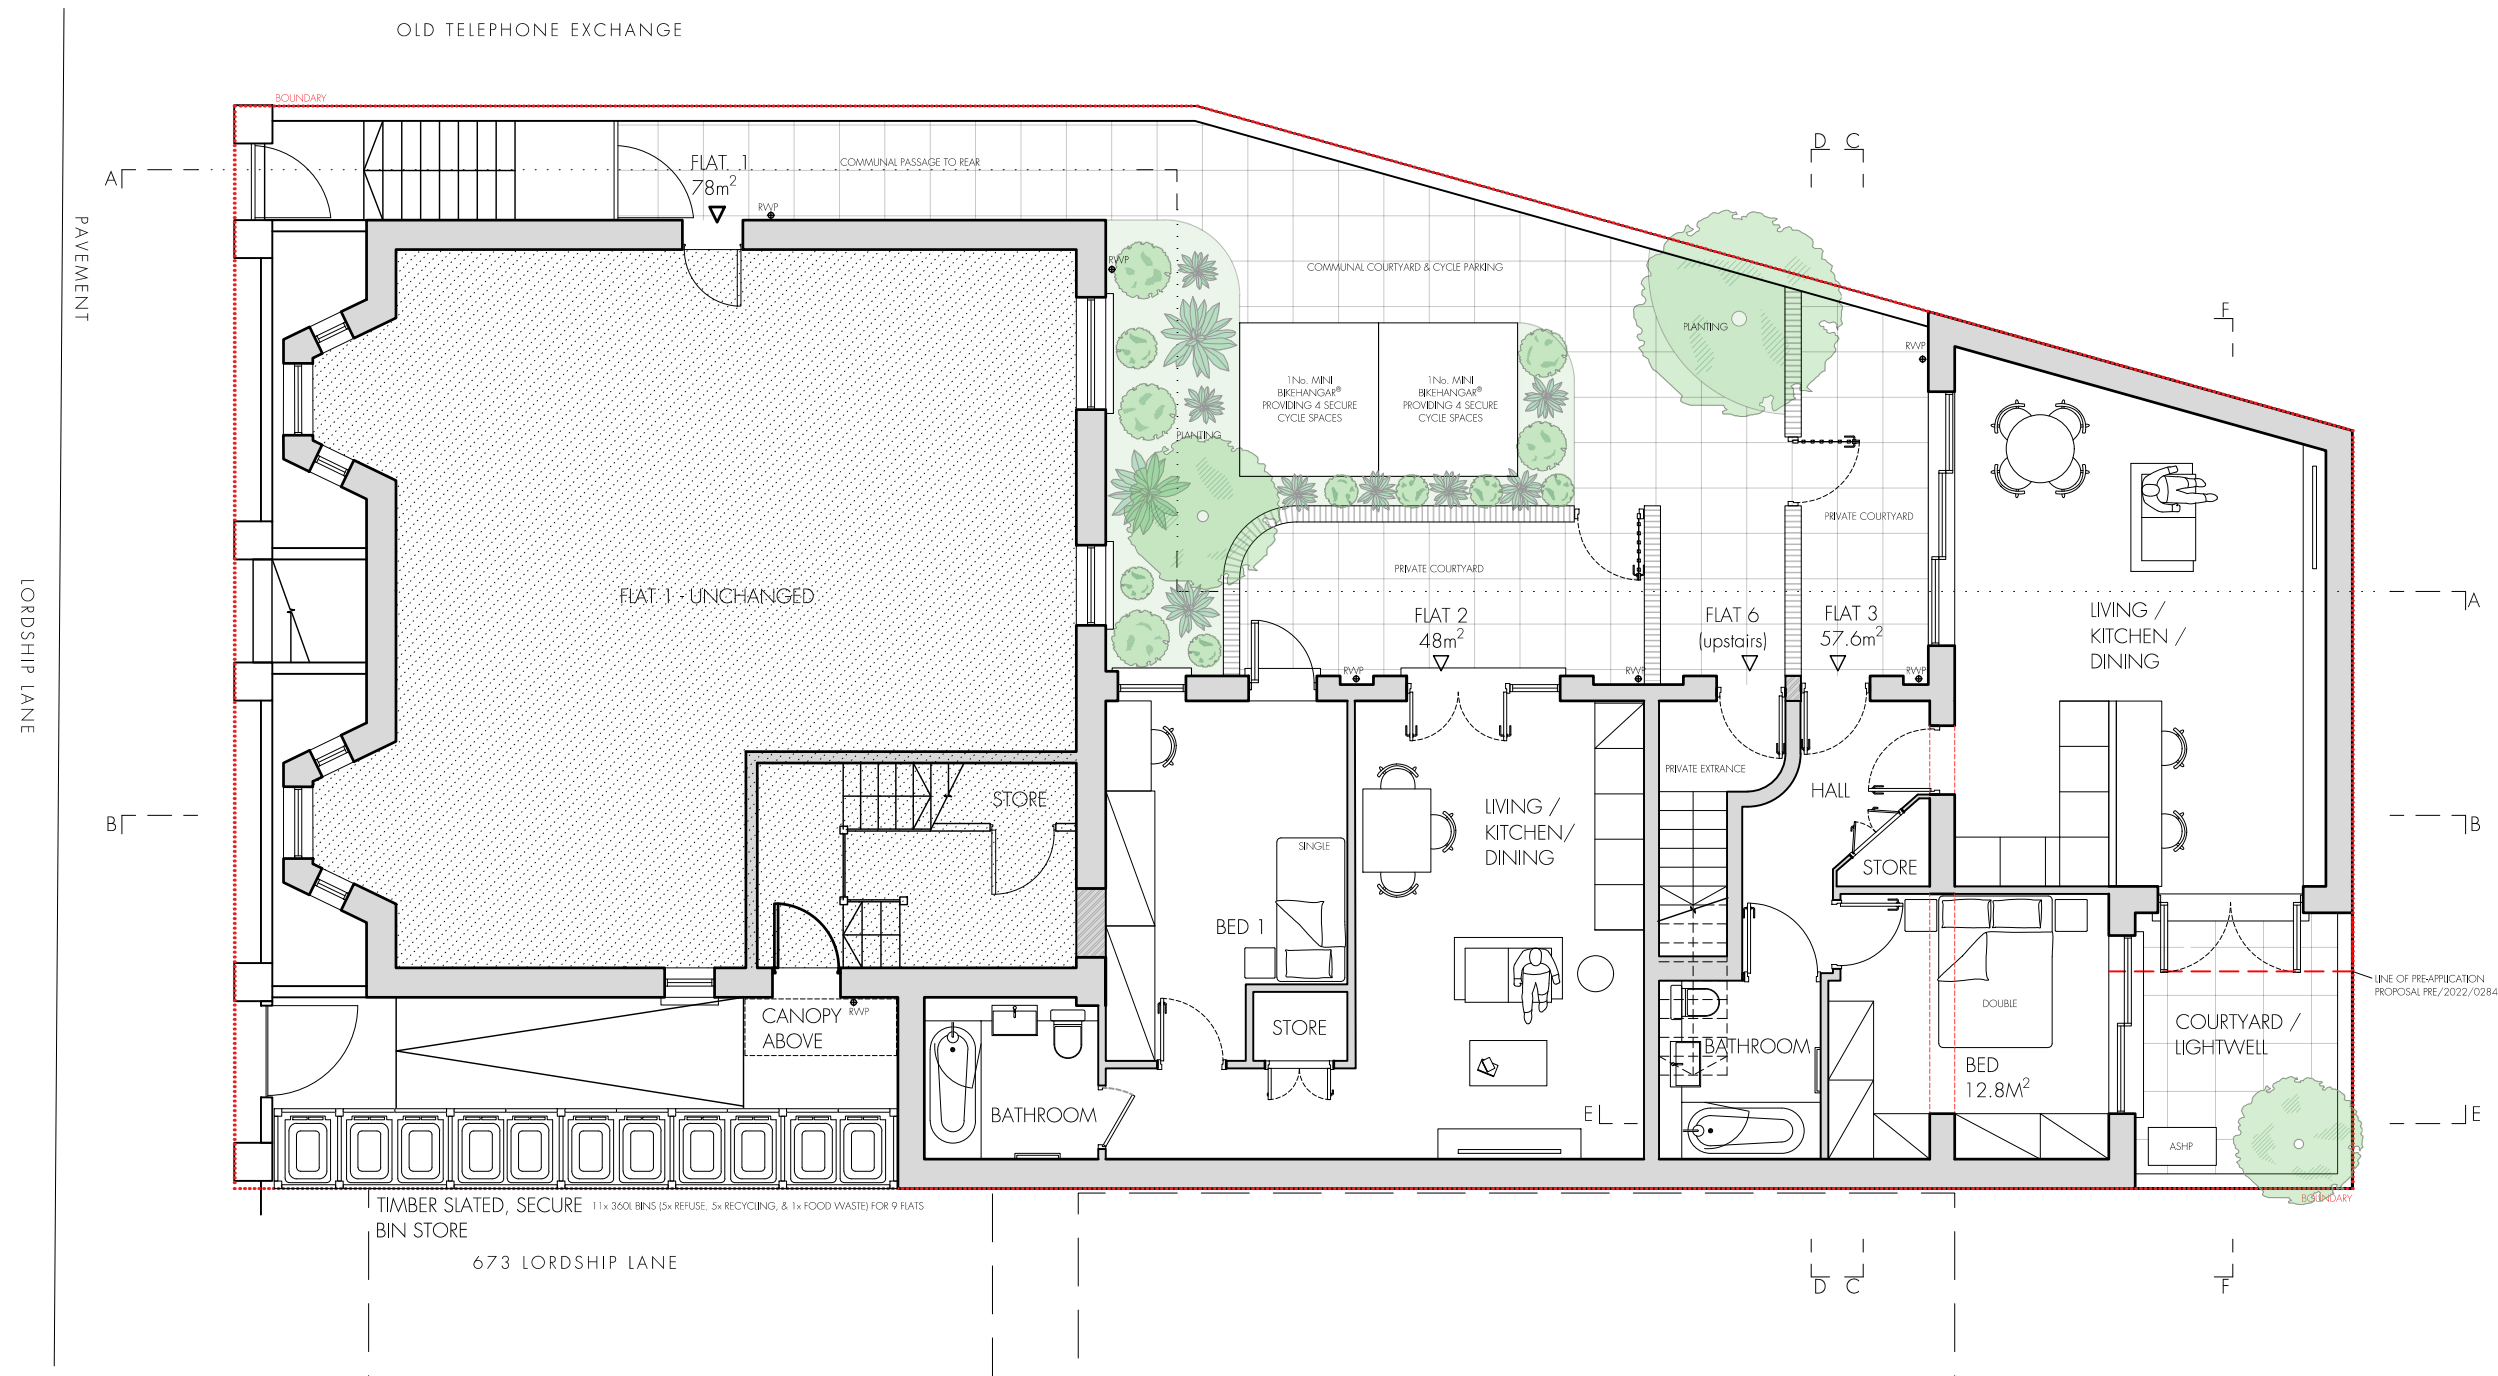

LOWER GROUND FLOOR PLAN

FLAT 1 78 SQM
FLAT 2 48 SQM
FLAT 3 57.6 SQM

Do not scale off this drawing.
All areas and dimensions are approximate and subject to site survey.

KEY:

- AS EXISTING
- EXISTING BUILDING LINE

rev.	rev. date	rev. description

TA FULL APPLICATION

Tasou Associates
4 Amwell Street, London. EC1R 1UG
T:020 7713 7070 F:020 7713 7071 E:tasou@tasou.co.uk

project
663-671 Lordship Lane
London
N22 5LA

dwg title
Proposed Lower Ground
Floor Plan

date AUG 2023	dwg no. PL.01	rev.
scale @ A3 1:100	job no. 1024	

KEY:

 AS EXISTING

 EXISTING BUILDING LINE



TA FULL APPLICATION

project


663-671 Lordship Lane
London
N22 5LA

date AUG 2023	dwg no. PL02	rev.
scale @ A3 1:100	job no. 1024	

© copyright of tasou associates

FLAT 4	78 SQM
FLAT 5	48 SQM
FLAT 6	50 SQM (+ TERRACE 7.1 SQM)



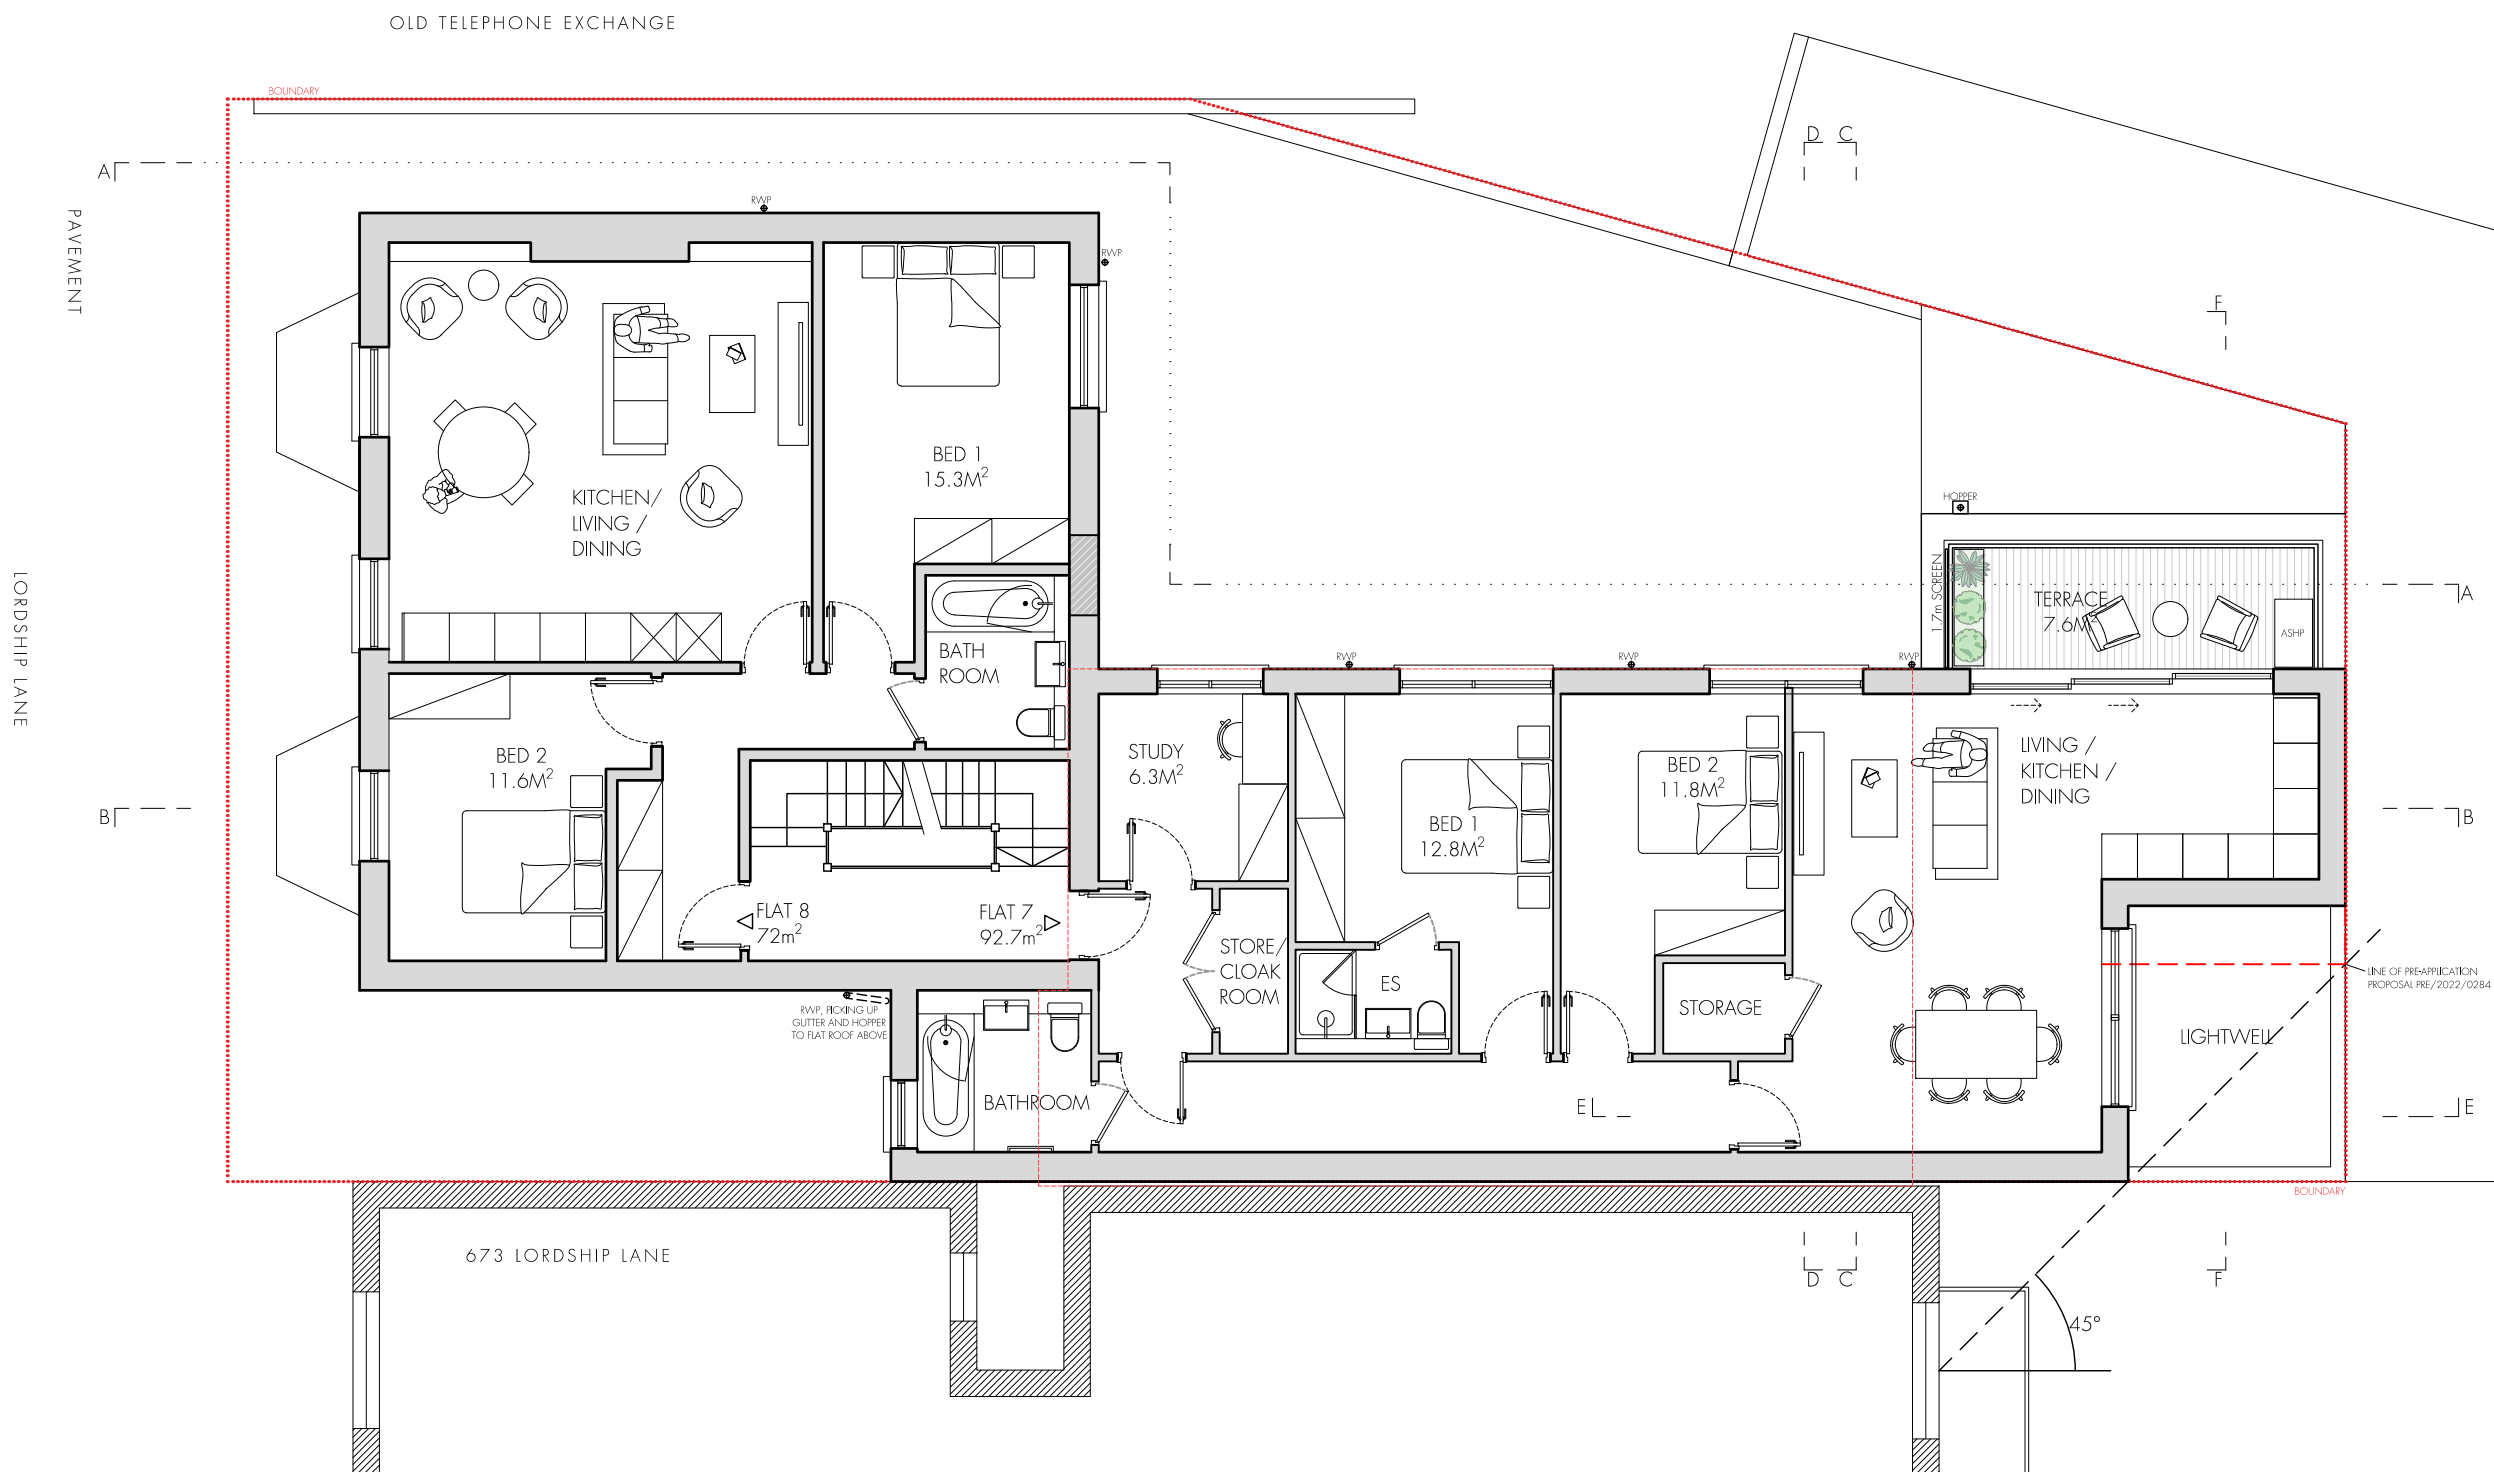

Do not scale off this drawing.
All areas and dimensions are approximate and subject to site survey.

- KEY:
- AS EXISTING
 - EXISTING BUILDING LINE

rev.	rev. date	rev. description

TA

FULL APPLICATION


Tasou Associates
4 Amwell Street, London. EC1R 1UG
T:020 7713 7070 F:020 7713 7071 E:tasou@tasou.co.uk


project
663-671 Lordship Lane
London
N22 5LA

drwg title
Proposed First
Floor Plan

date AUG 2023	drwg no. PL.03	rev.
scale @ A3 1:100	job no. 1024	

FIRST FLOOR PLAN
FLAT 7 92.7 SQM (+ TERRACE 7.6 SQM)
FLAT 8 72 SQM

 

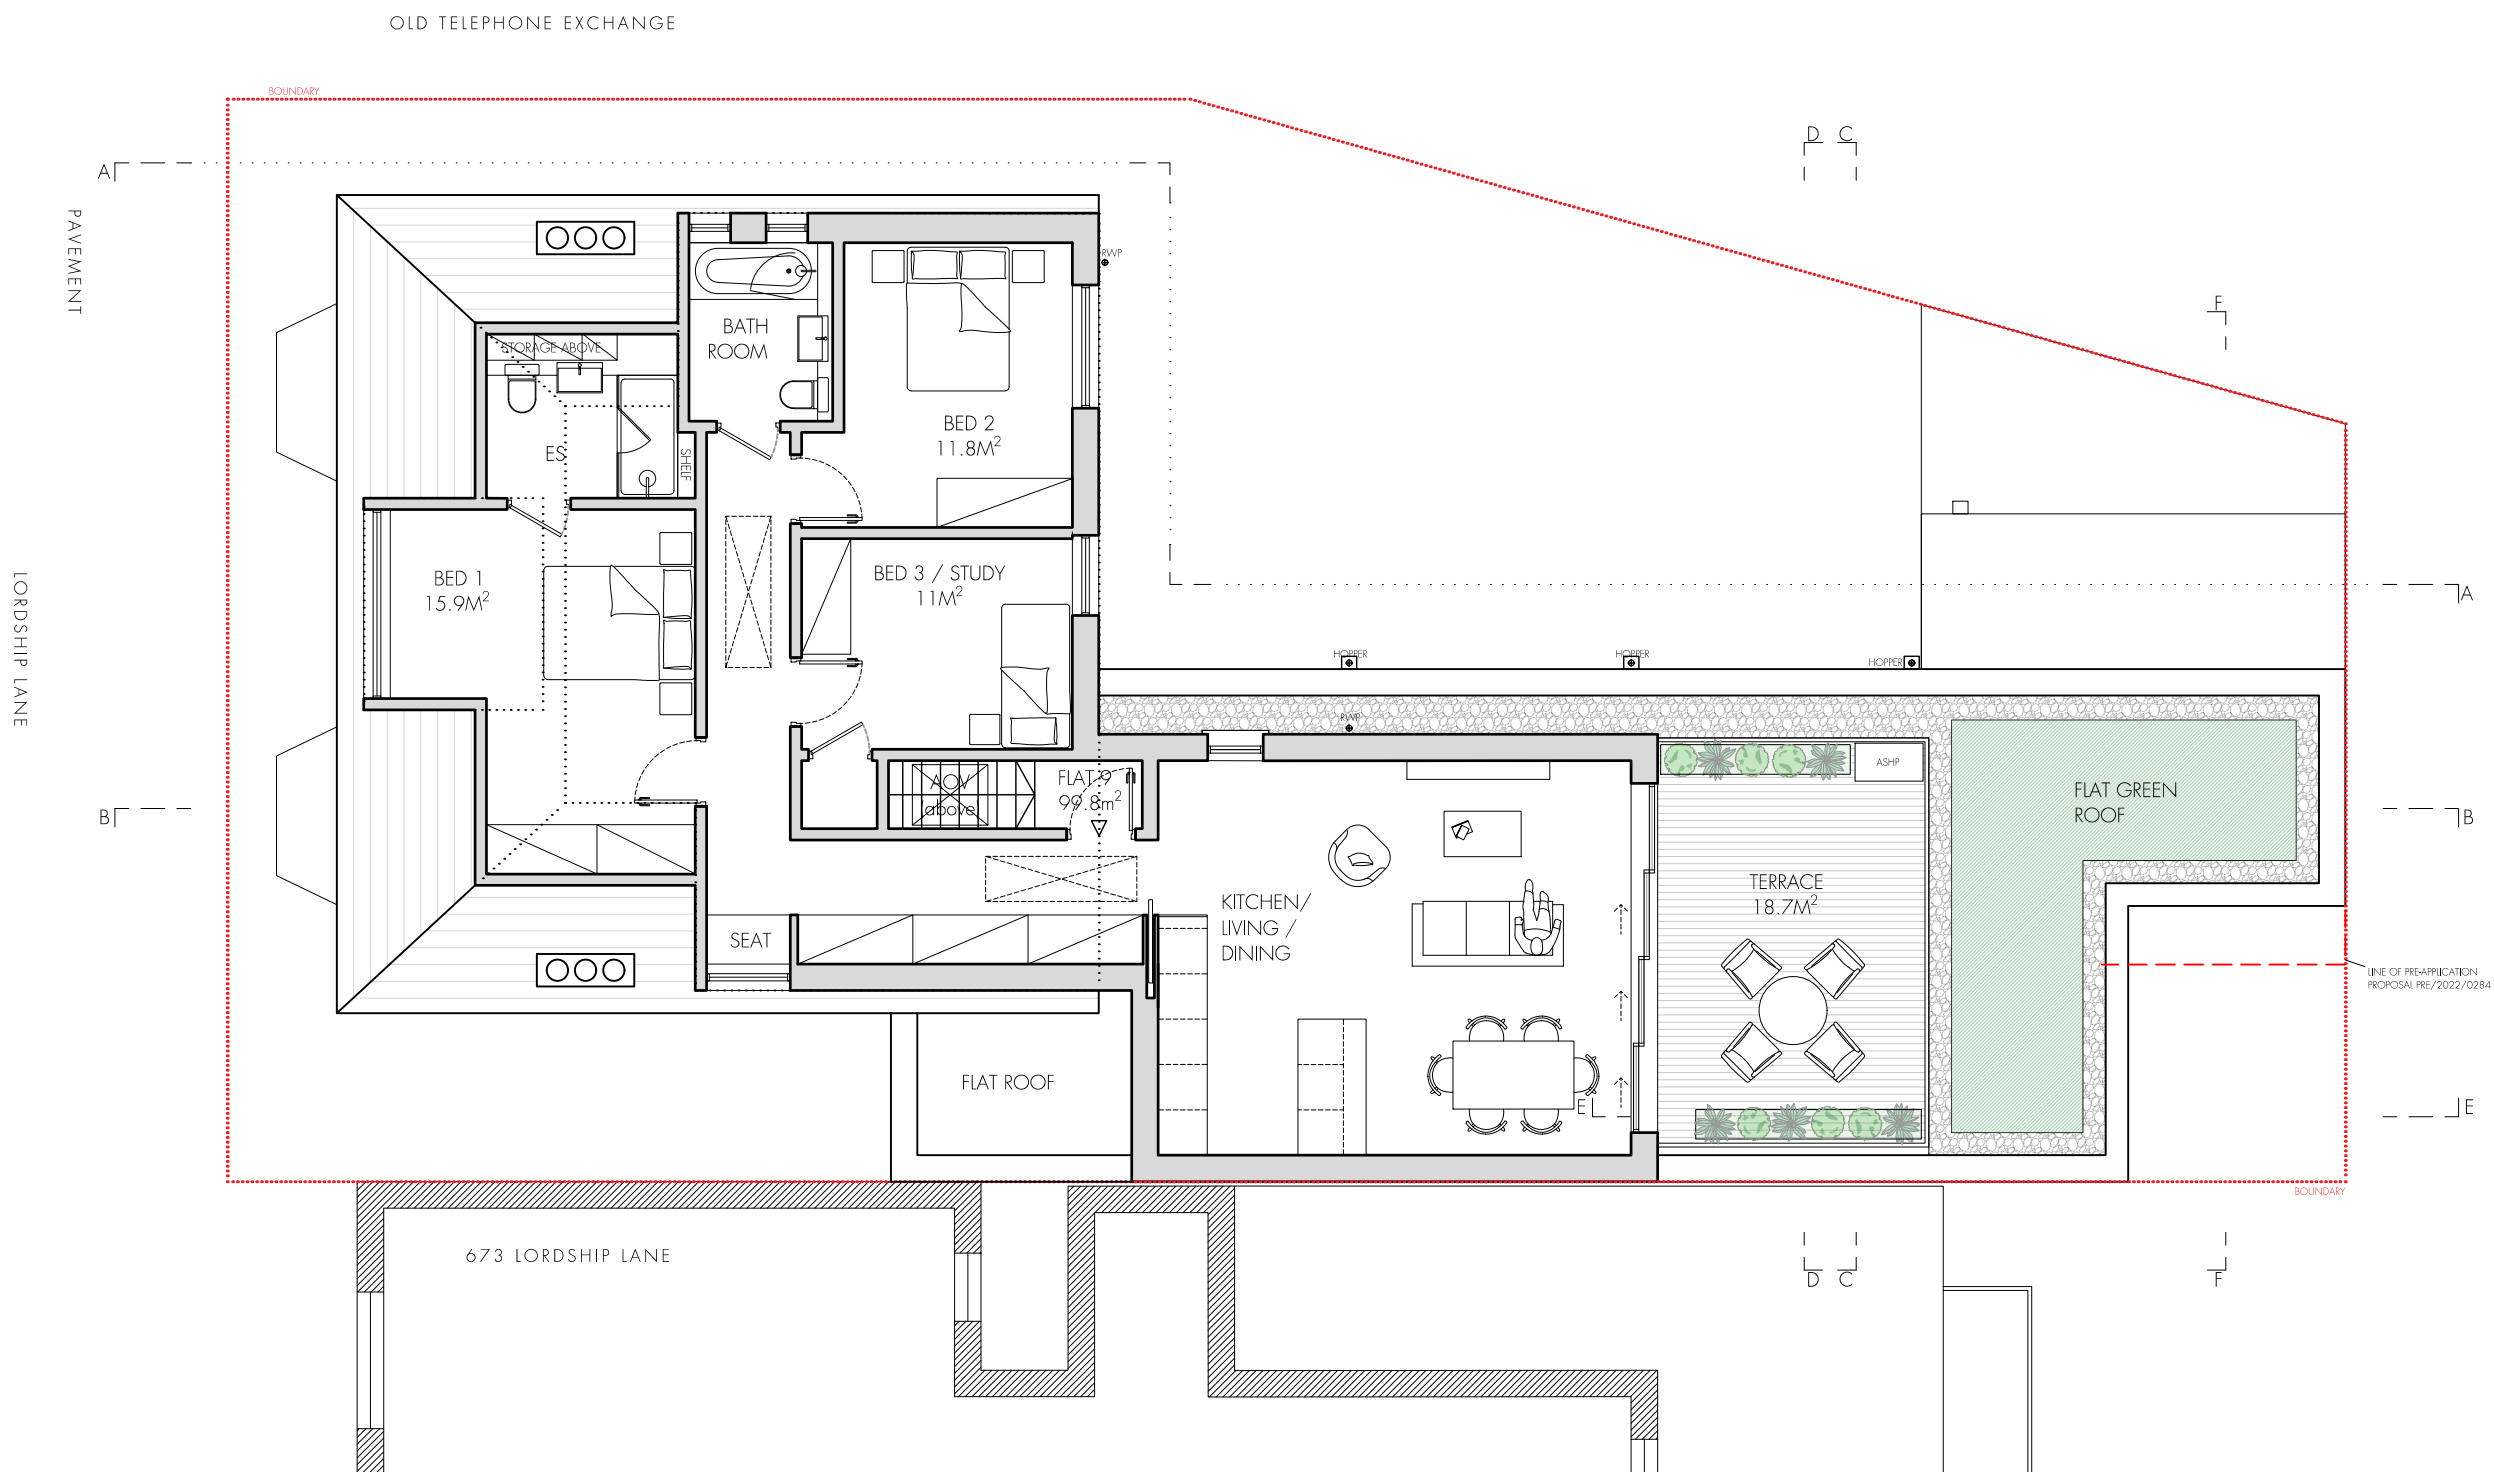

Do not scale off this drawing.
All areas and dimensions are approximate and subject to site survey.

- KEY:
- AS EXISTING
 - EXISTING BUILDING LINE

rev.	rev. date	rev. description

TA FULL APPLICATION

Tasou Associates
4 Amwell Street, London. EC1R 1UG
T:020 7713 7070 F:020 7713 7071 E:tasou@tasou.co.uk


project
663-671 Lordship Lane
London
N22 5LA


drwg title
Proposed Second
Floor Plan

date AUG 2023	drwg no. PL.04	rev.
scale @ A3 1:100	job no. 1024	

SECOND FLOOR PLAN

FLAT 9 99.8SQM(+ TERRACE 18.7 SQM)

 

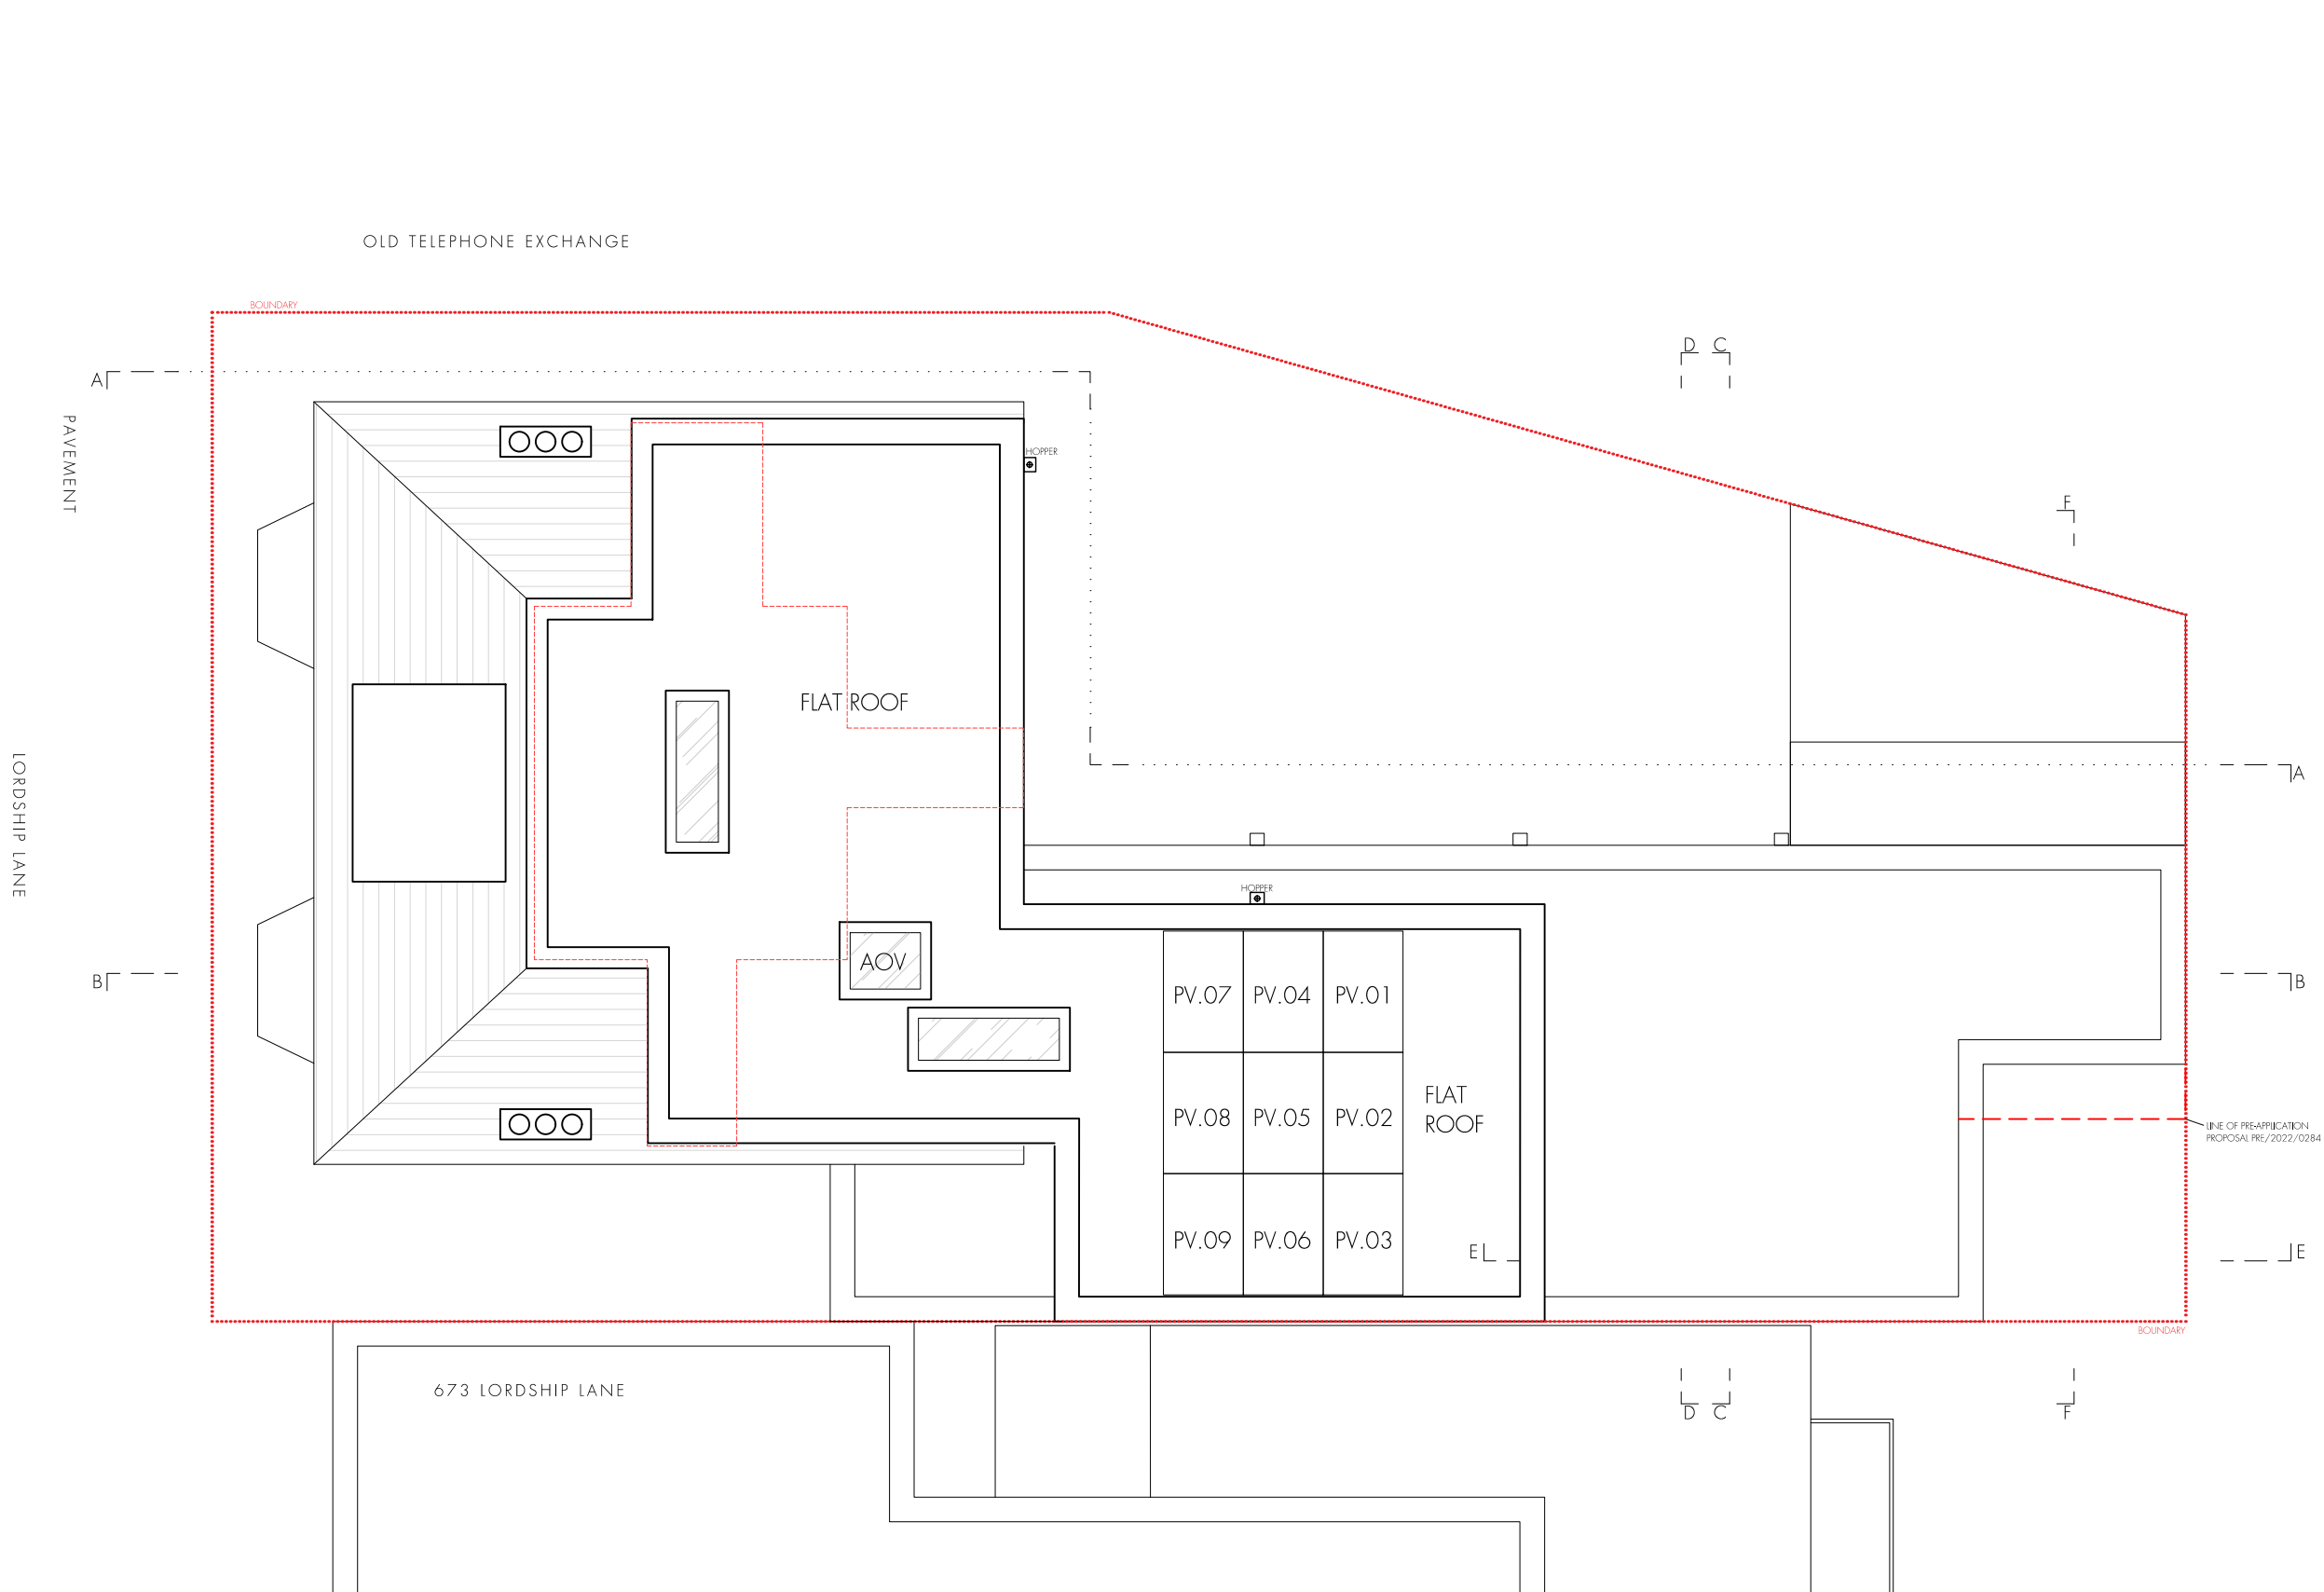

Do not scale off this drawing.
All areas and dimensions are approximate and subject to site survey.

KEY:

 AS EXISTING

 EXISTING BUILDING LINE

rev.	rev. date	rev. description

TA

FULL APPLICATION

Tasou Associates 4 Amwell Street, London. EC1R 1UG T:020 7713 7070 F:020 7713 7071 E:tasou@tasou.co.uk		
project 663-671 Lordship Lane London N22 5LA		
drwg title Proposed Roof Plan		
date AUG 2023	drwg no. PL.05	rev.
scale @ A3 1:100	job no. 1024	

approximate height of neighbouring building

approximate height of neighbouring building

673 LORDSHIP LANE
(BEHIND)

BOUNDARY
ROOF LEVEL
SF
FF
UGF
UGF

BOUNDARY




STREET LEVEL

PROPOSED SECTION A-A / SIDE ELEVATION

663-671 LORDSHIP LANE

LORDSHIP LANE

 

Do not scale off this drawing.
All areas and dimensions are approximate and subject to site survey.

- KEY:
- AS EXISTING
 - EXISTING BUILDING LINE

rev.	rev. date	rev. description

TA FULL APPLICATION

Tasou Associates
4 Amwell Street, London. EC1R 1UG
T:020 7713 7070 F:020 7713 7071 E:tasou@tasou.co.uk

project
663-671 Lordship Lane
London
N22 5LA


drwg title
Proposed Section A-A
Side Elevation

date AUG 2023	drwg no. PL.06	rev.
scale @ A3 1:100	job no. 1024	

approximate height of neighbouring building

approximate height of neighbouring building

673 LORDSHIP LANE
(BEHIND)

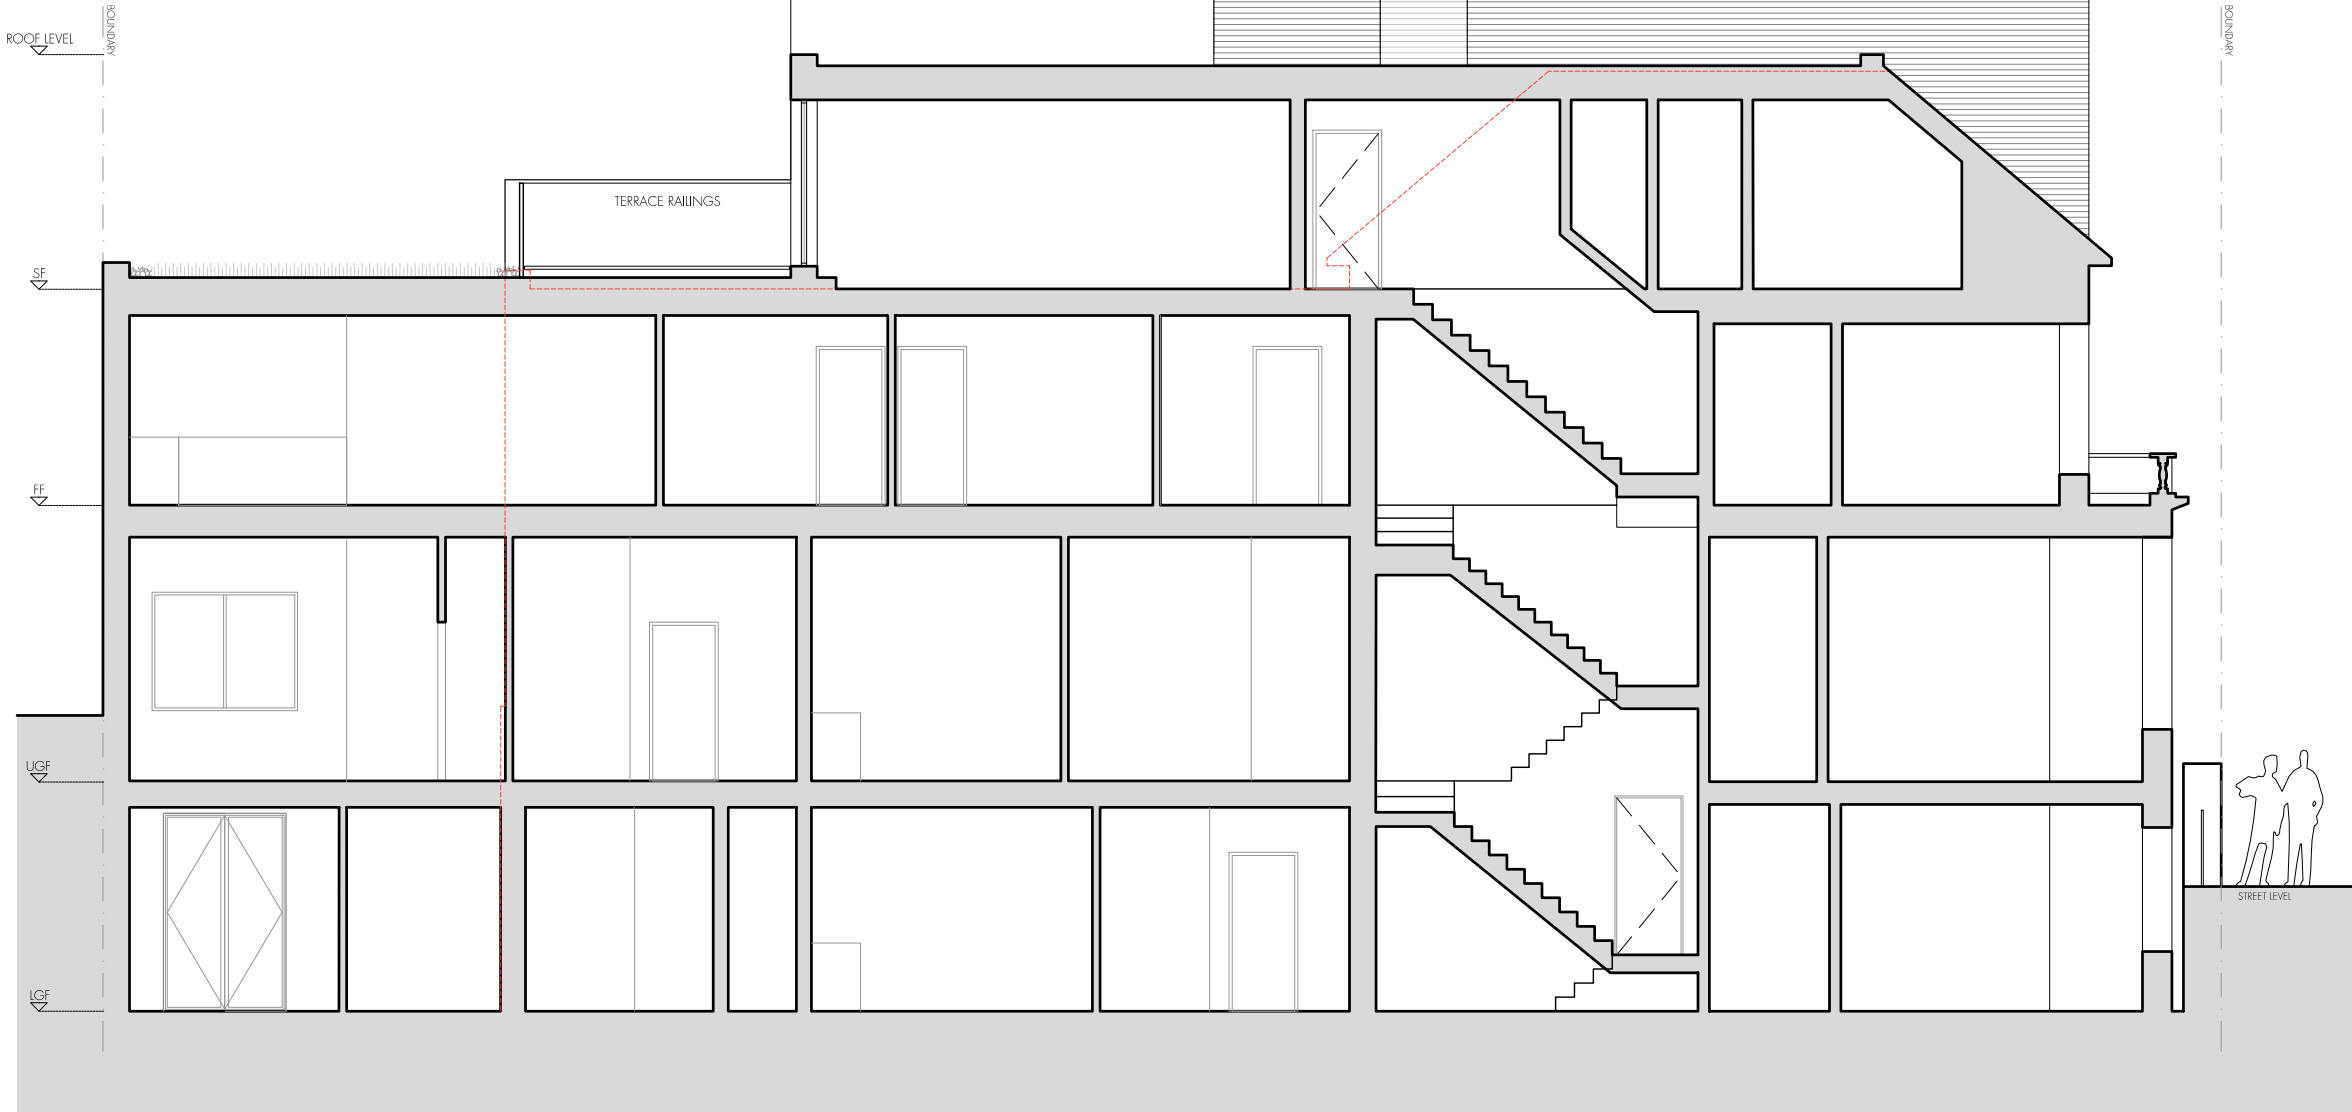

PROPOSED SECTION B-B

663-671 LORDSHIP LANE

LORDSHIP LANE

Do not scale off this drawing.
All areas and dimensions are approximate and subject to site survey.

- KEY:
- AS EXISTING
 - EXISTING BUILDING LINE

rev.	rev. date	rev. description

TA FULL APPLICATION

Tasou Associates
4 Amwell Street, London, EC1R 1UG
T:020 7713 7070 F:020 7713 7071 E:tasou@tasou.co.uk

project
663-671 Lordship Lane
London
N22 5LA

drwg title
Proposed Section B-B

date AUG 2023	drwg no. PL.07	rev.
scale @ A3 1:100	job no. 1024	



Do not scale off this drawing.
All areas and dimensions are approximate and subject to site survey.

- KEY:
- AS EXISTING
 - EXISTING BUILDING LINE

rev.	rev. date	rev. description
------	-----------	------------------

TA

FULL APPLICATION



Tasou Associates
4 Amwell Street, London, EC1R 1UG
T:020 7713 7070 F:020 7713 7071 E:tasou@tasou.co.uk

project
663-671 Lordship Lane
London
N22 5LA

dwg title
Proposed Section C-C

date AUG 2023	dwg no. PL.08	rev.
scale @ A3 1:100	job no. 1024	

Do not scale off this drawing.
All areas and dimensions are approximate and subject to site survey.

 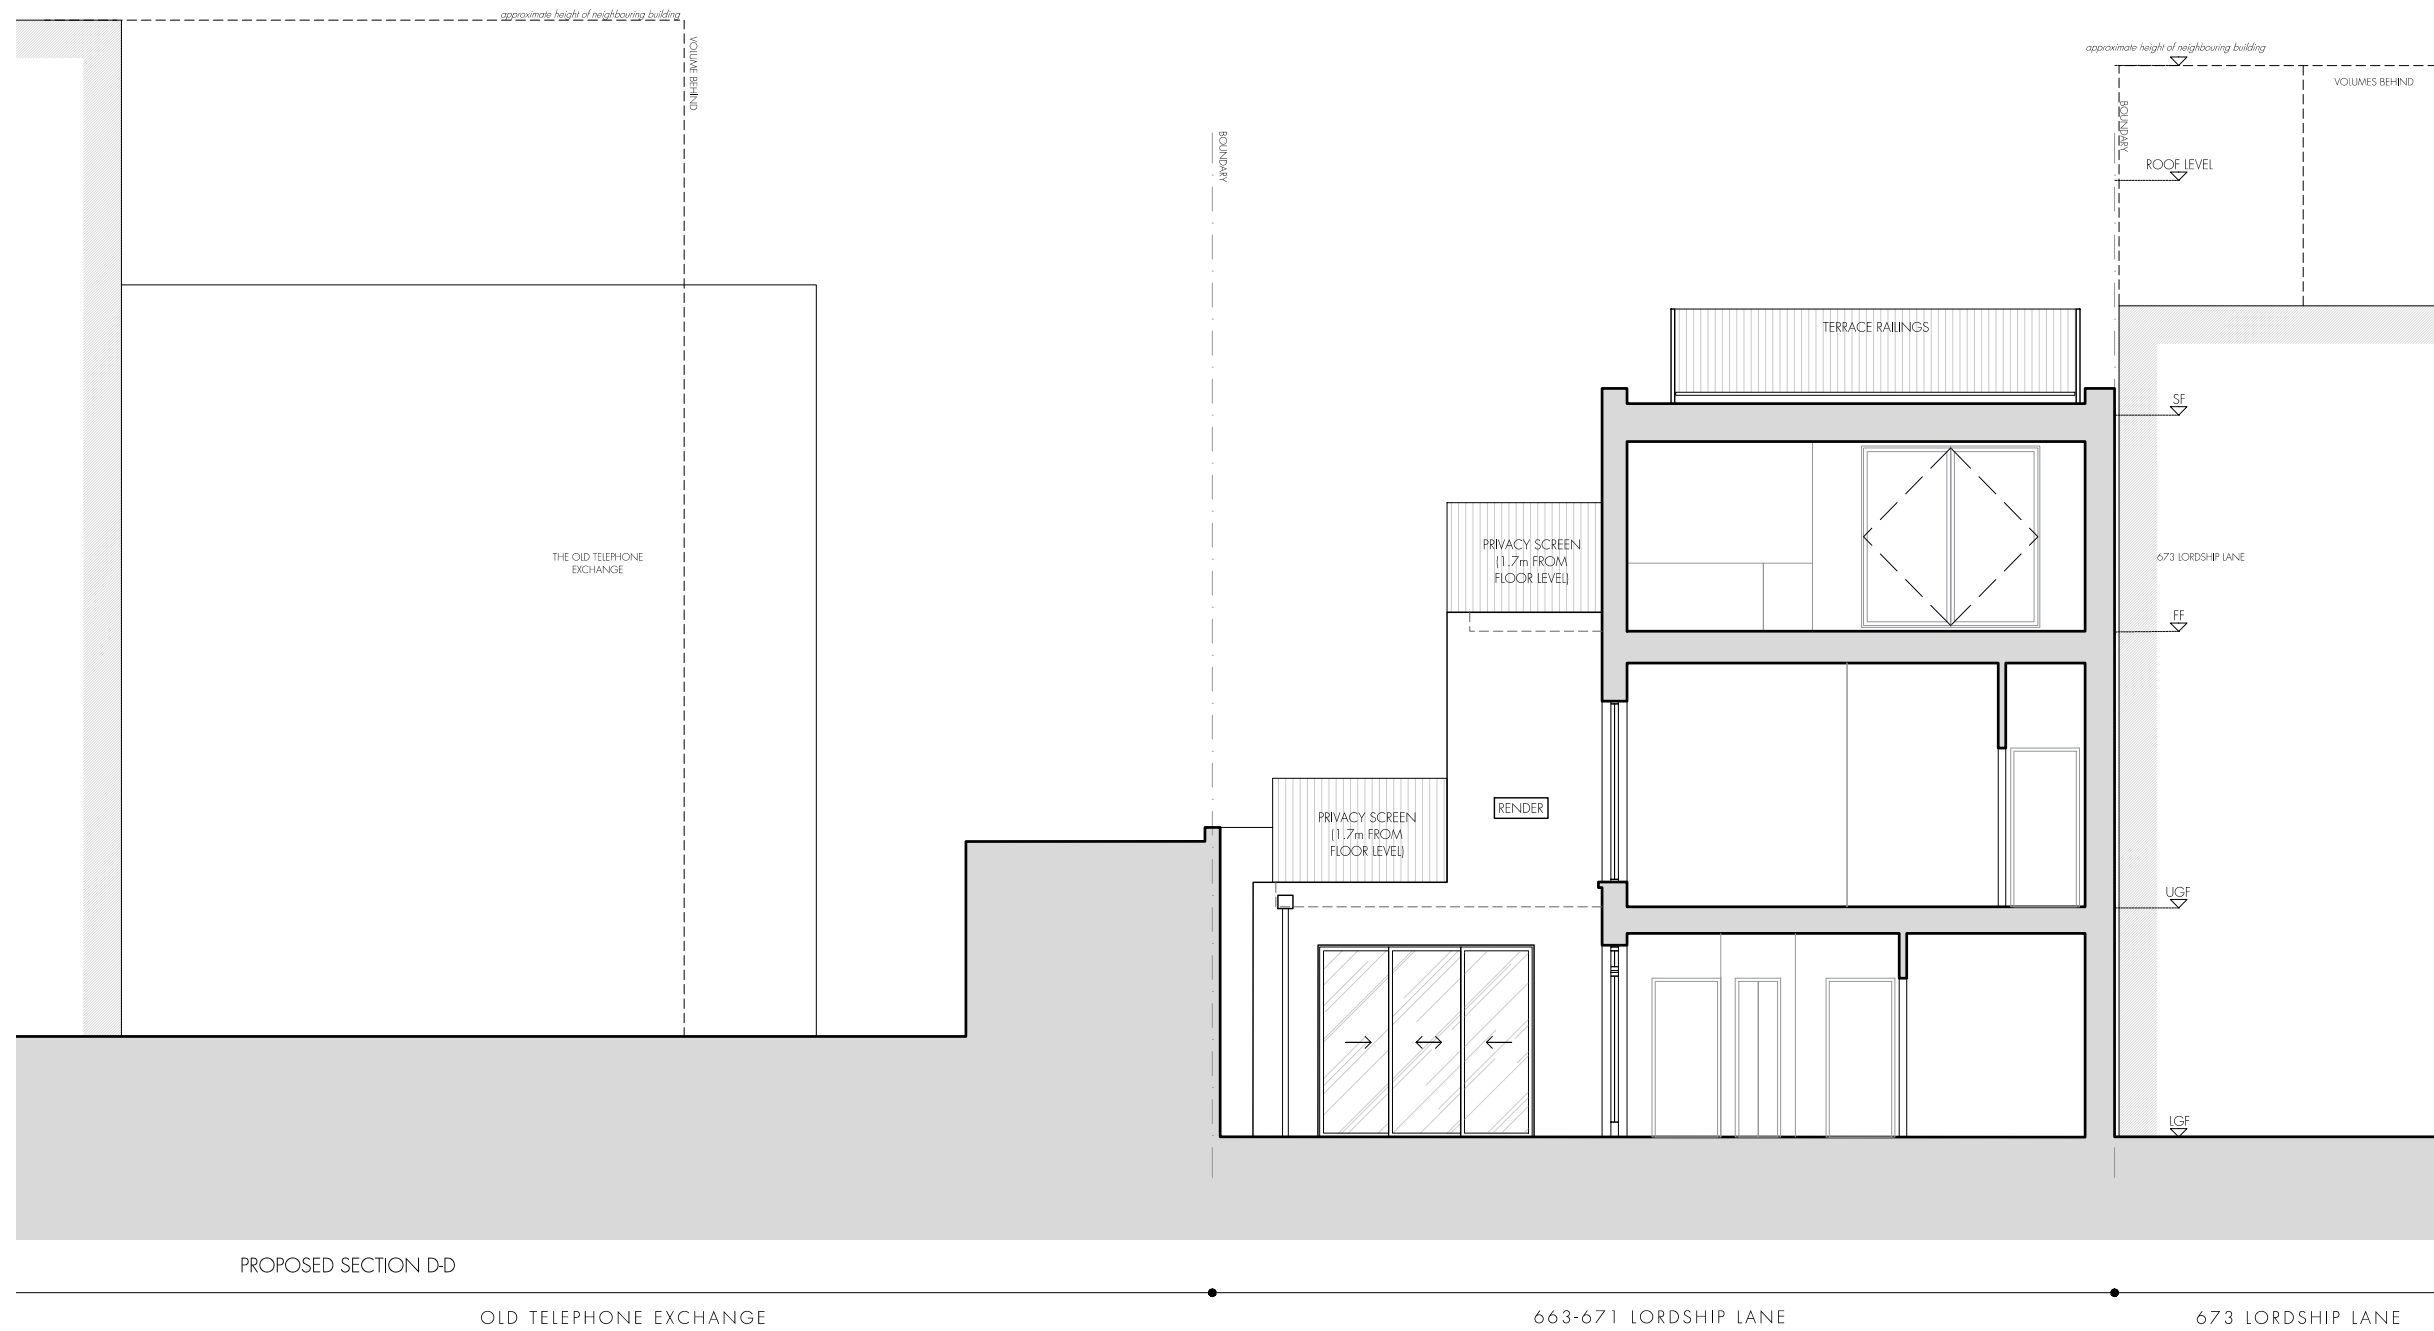

rev.	rev. date	rev. description
------	-----------	------------------

TA FULL APPLICATION

Tasou Associates
4 Amwell Street, London. EC1R 1UQ
T:020 7713 7070 F:020 7713 7071 E:tasou@tasou.co.uk


project

663-671 Lordship Lane
London
N22 5LA

drwg title

Proposed Section D-D

date AUG 2023	dwg no. PL.09	rev.
scale @ A3 1:100	job no. 1024	

 


Do not scale off this drawing. All areas and dimensions are approximate and subject to site survey.		
rev.	rev. date	rev. description

TA

FULL APPLICATION

Tasou Associates 4 Amwell Street, London. EC1R 1UG T:020 7713 7070 F:020 7713 7071 E:tasou@tasou.co.uk		
project		
663-671 Lordship Lane London N22 5LA		
drwg title		
Proposed Front Elevation		
date	drwg no.	rev.
AUG 2023	PL.10	
scale @ A3	job no.	
1:100	1024	

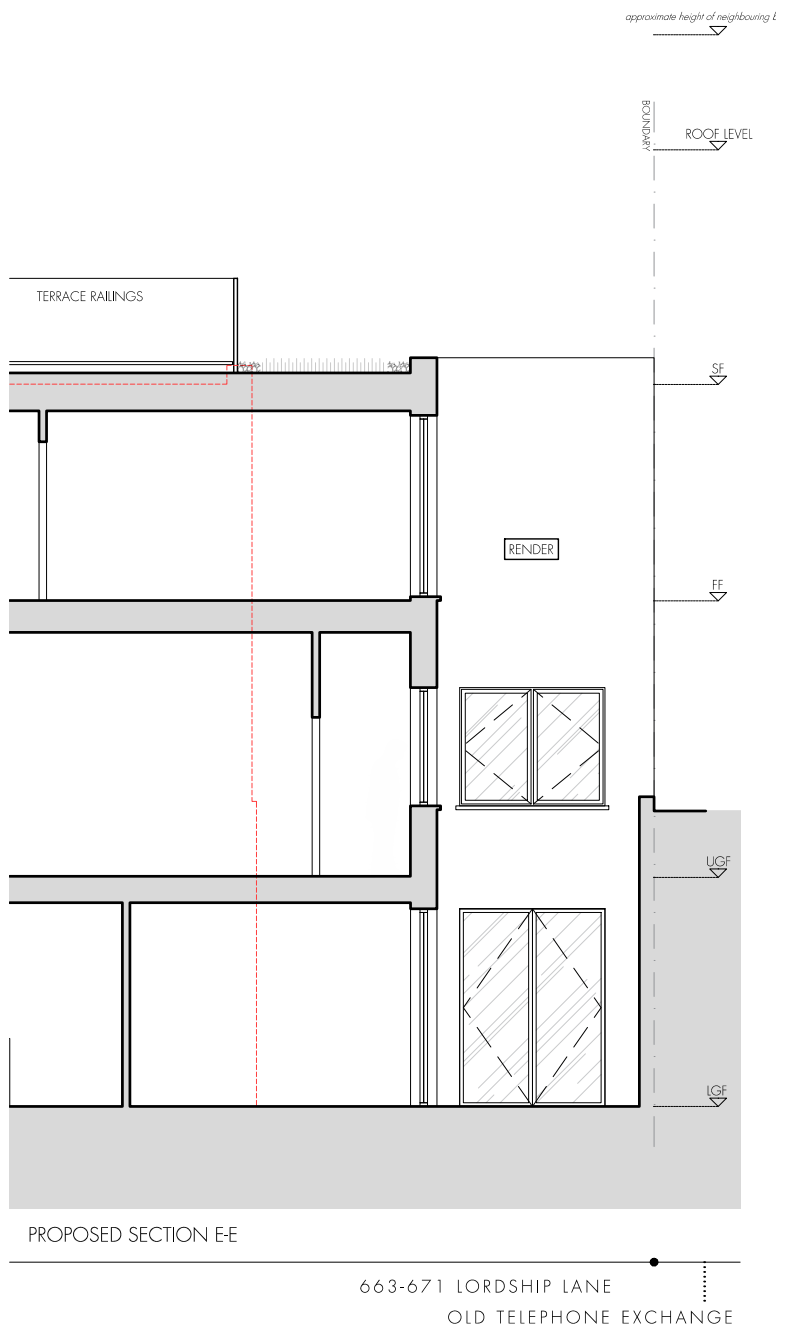

Do not scale off this drawing.
All areas and dimensions are approximate and subject to site survey.

KEY:

- AS EXISTING
- EXISTING BUILDING LINE

rev.	rev. date	rev. description
------	-----------	------------------

TA FULL APPLICATION

Tasou Associates
4 Amwell Street, London. EC1R 1UG
T:020 7713 7070 F:020 7713 7071 E:tasou@tasou.co.uk

project

663-671 Lordship Lane
London
N22 5LA

dwg title

Proposed Sections E-E & F-F
Courtyard Elevations

date	AUG 2023	dwg no.	PL.11	rev.
scale @ A3	1:100	job no.	1024	