
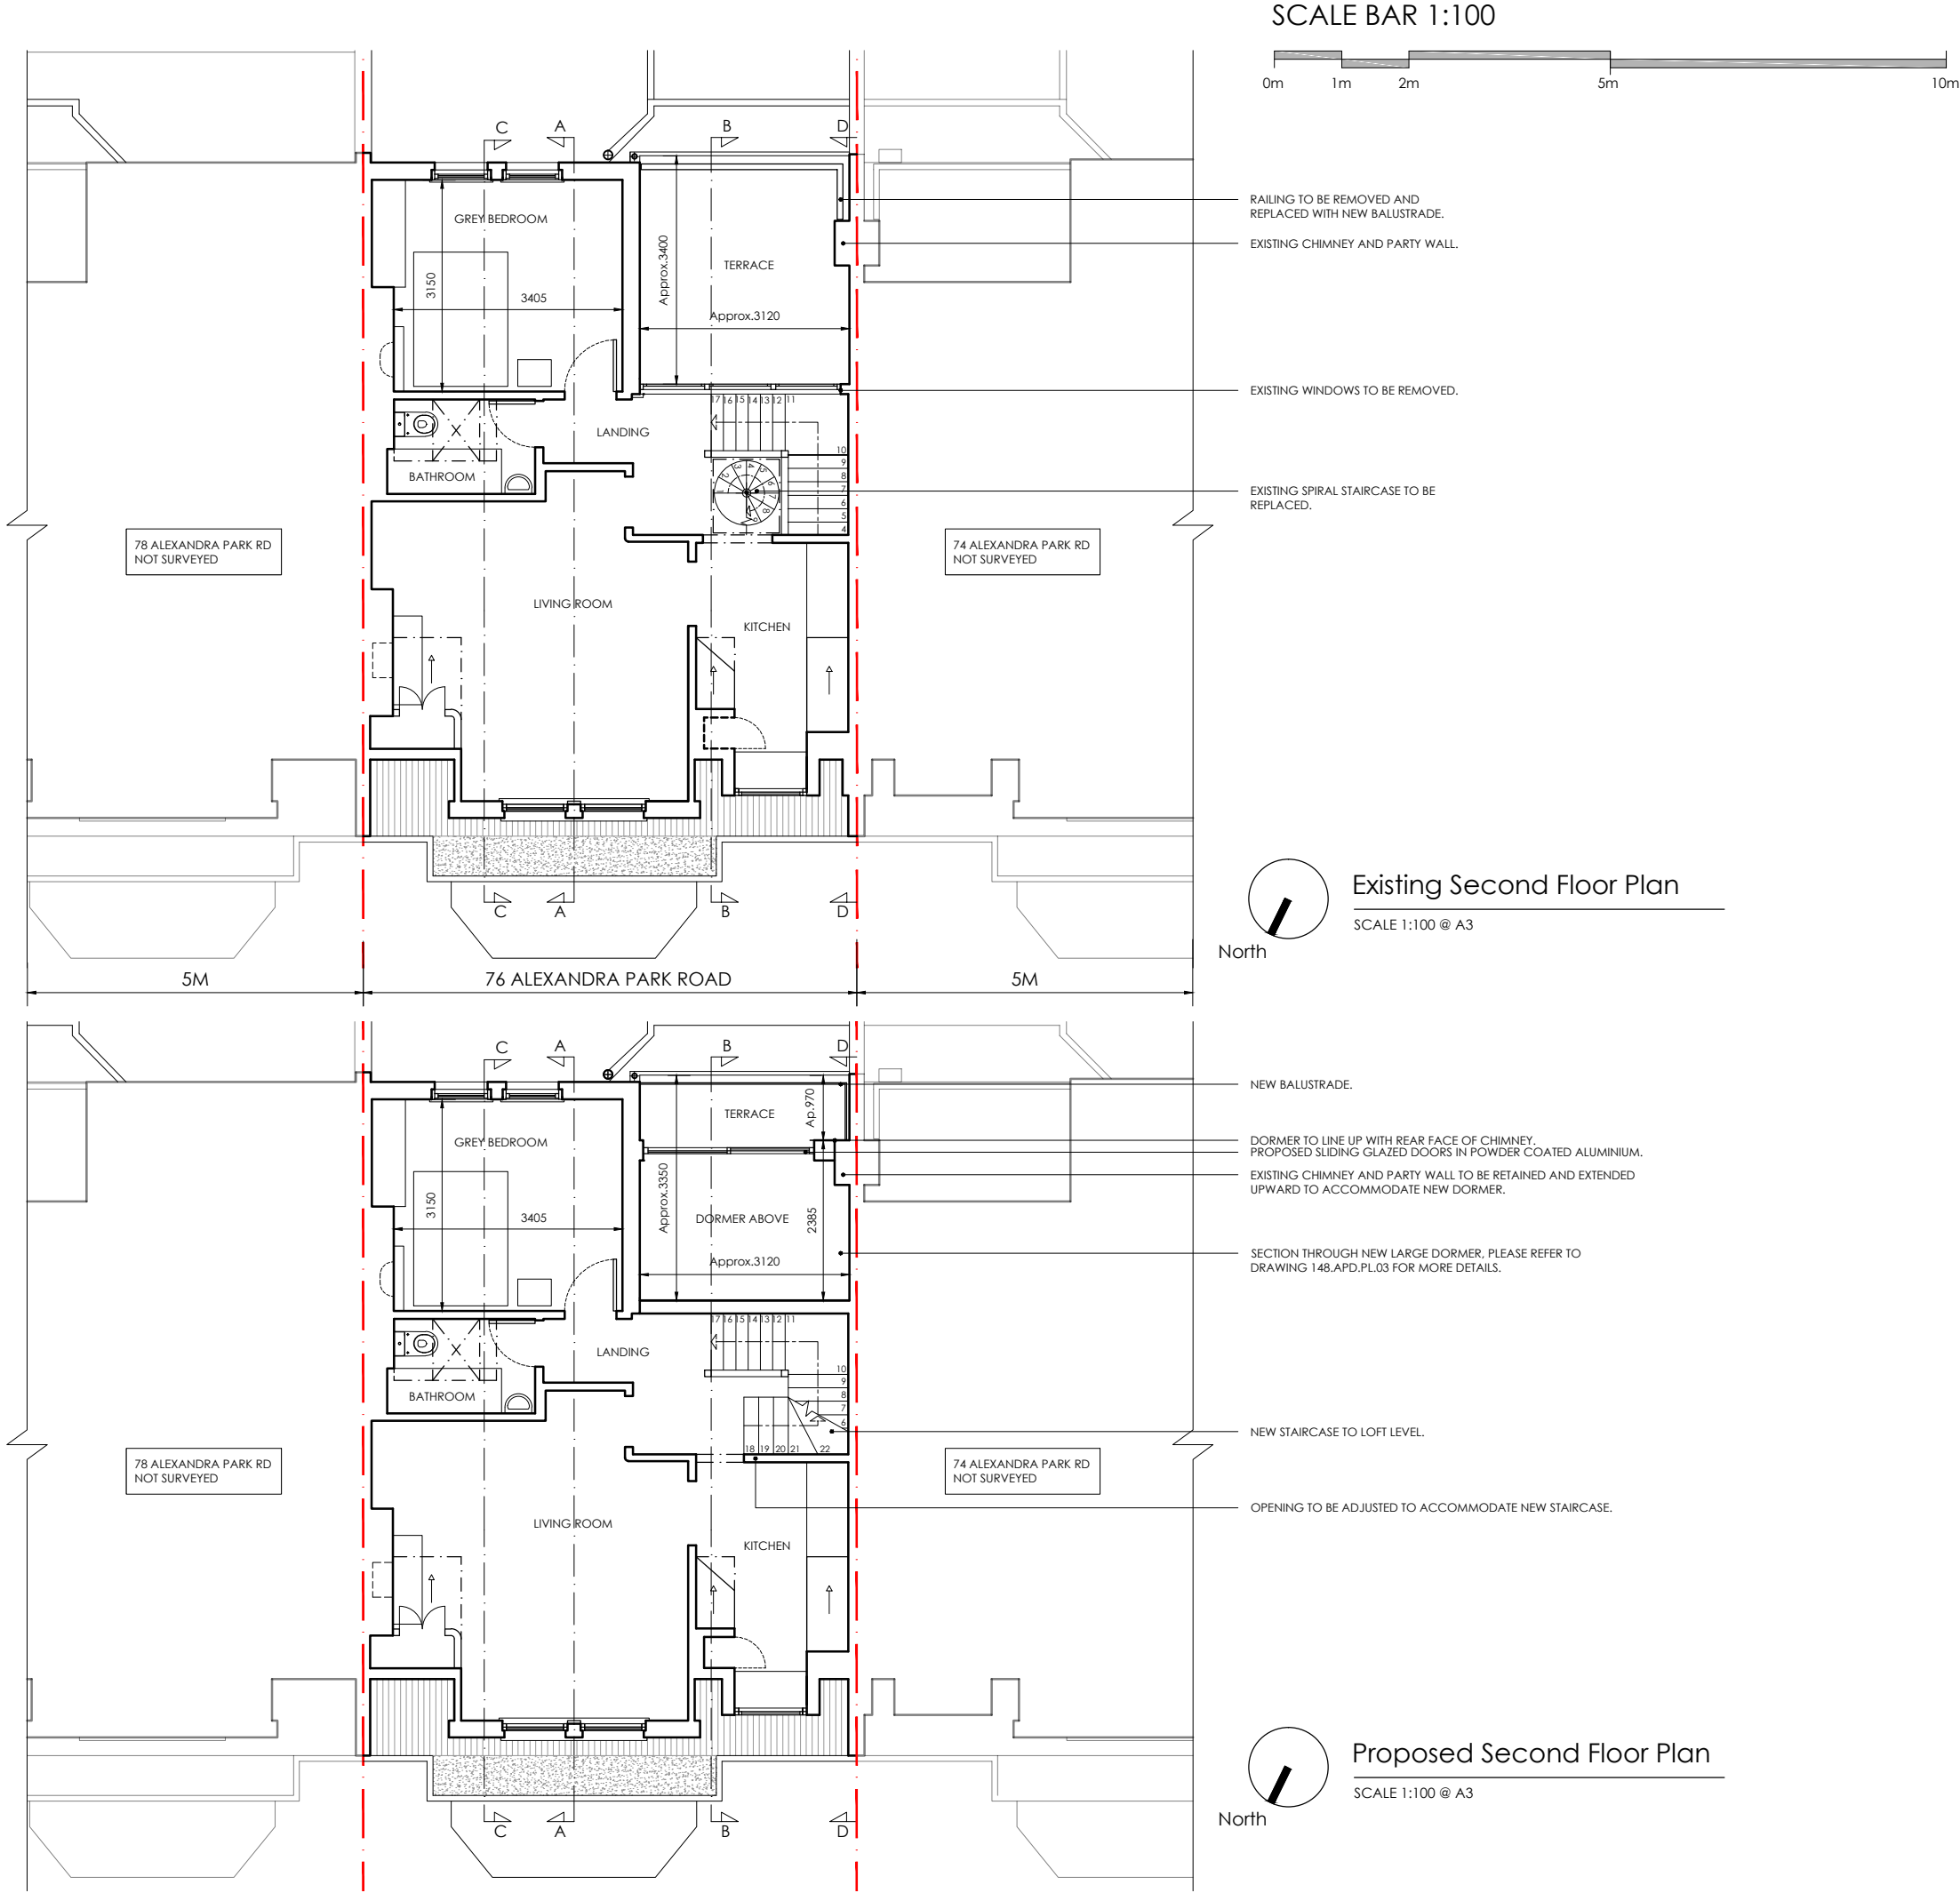


This scale is 10cm in length when printed at the size indicated in the title block

 

REV	DATE	DESCRIPTION
A	05.09.23	Changes based on planning authority's feedback.
ADDRESS 76c Alexandra Park Rd N10 2AD London		
DRAWING NAME Existing and Proposed Second Floor Plans		
Drawing No: 148.APD.PL.02		
Status: PLANNING		Rev.A
FR	SEPT 23	Scale: 1:100@A3
annette peters design architecture & interior design		
96 High Street Mews, London SW19 7RG T: 020 84171111 E: annette@annettpetersdesign.co.uk		