



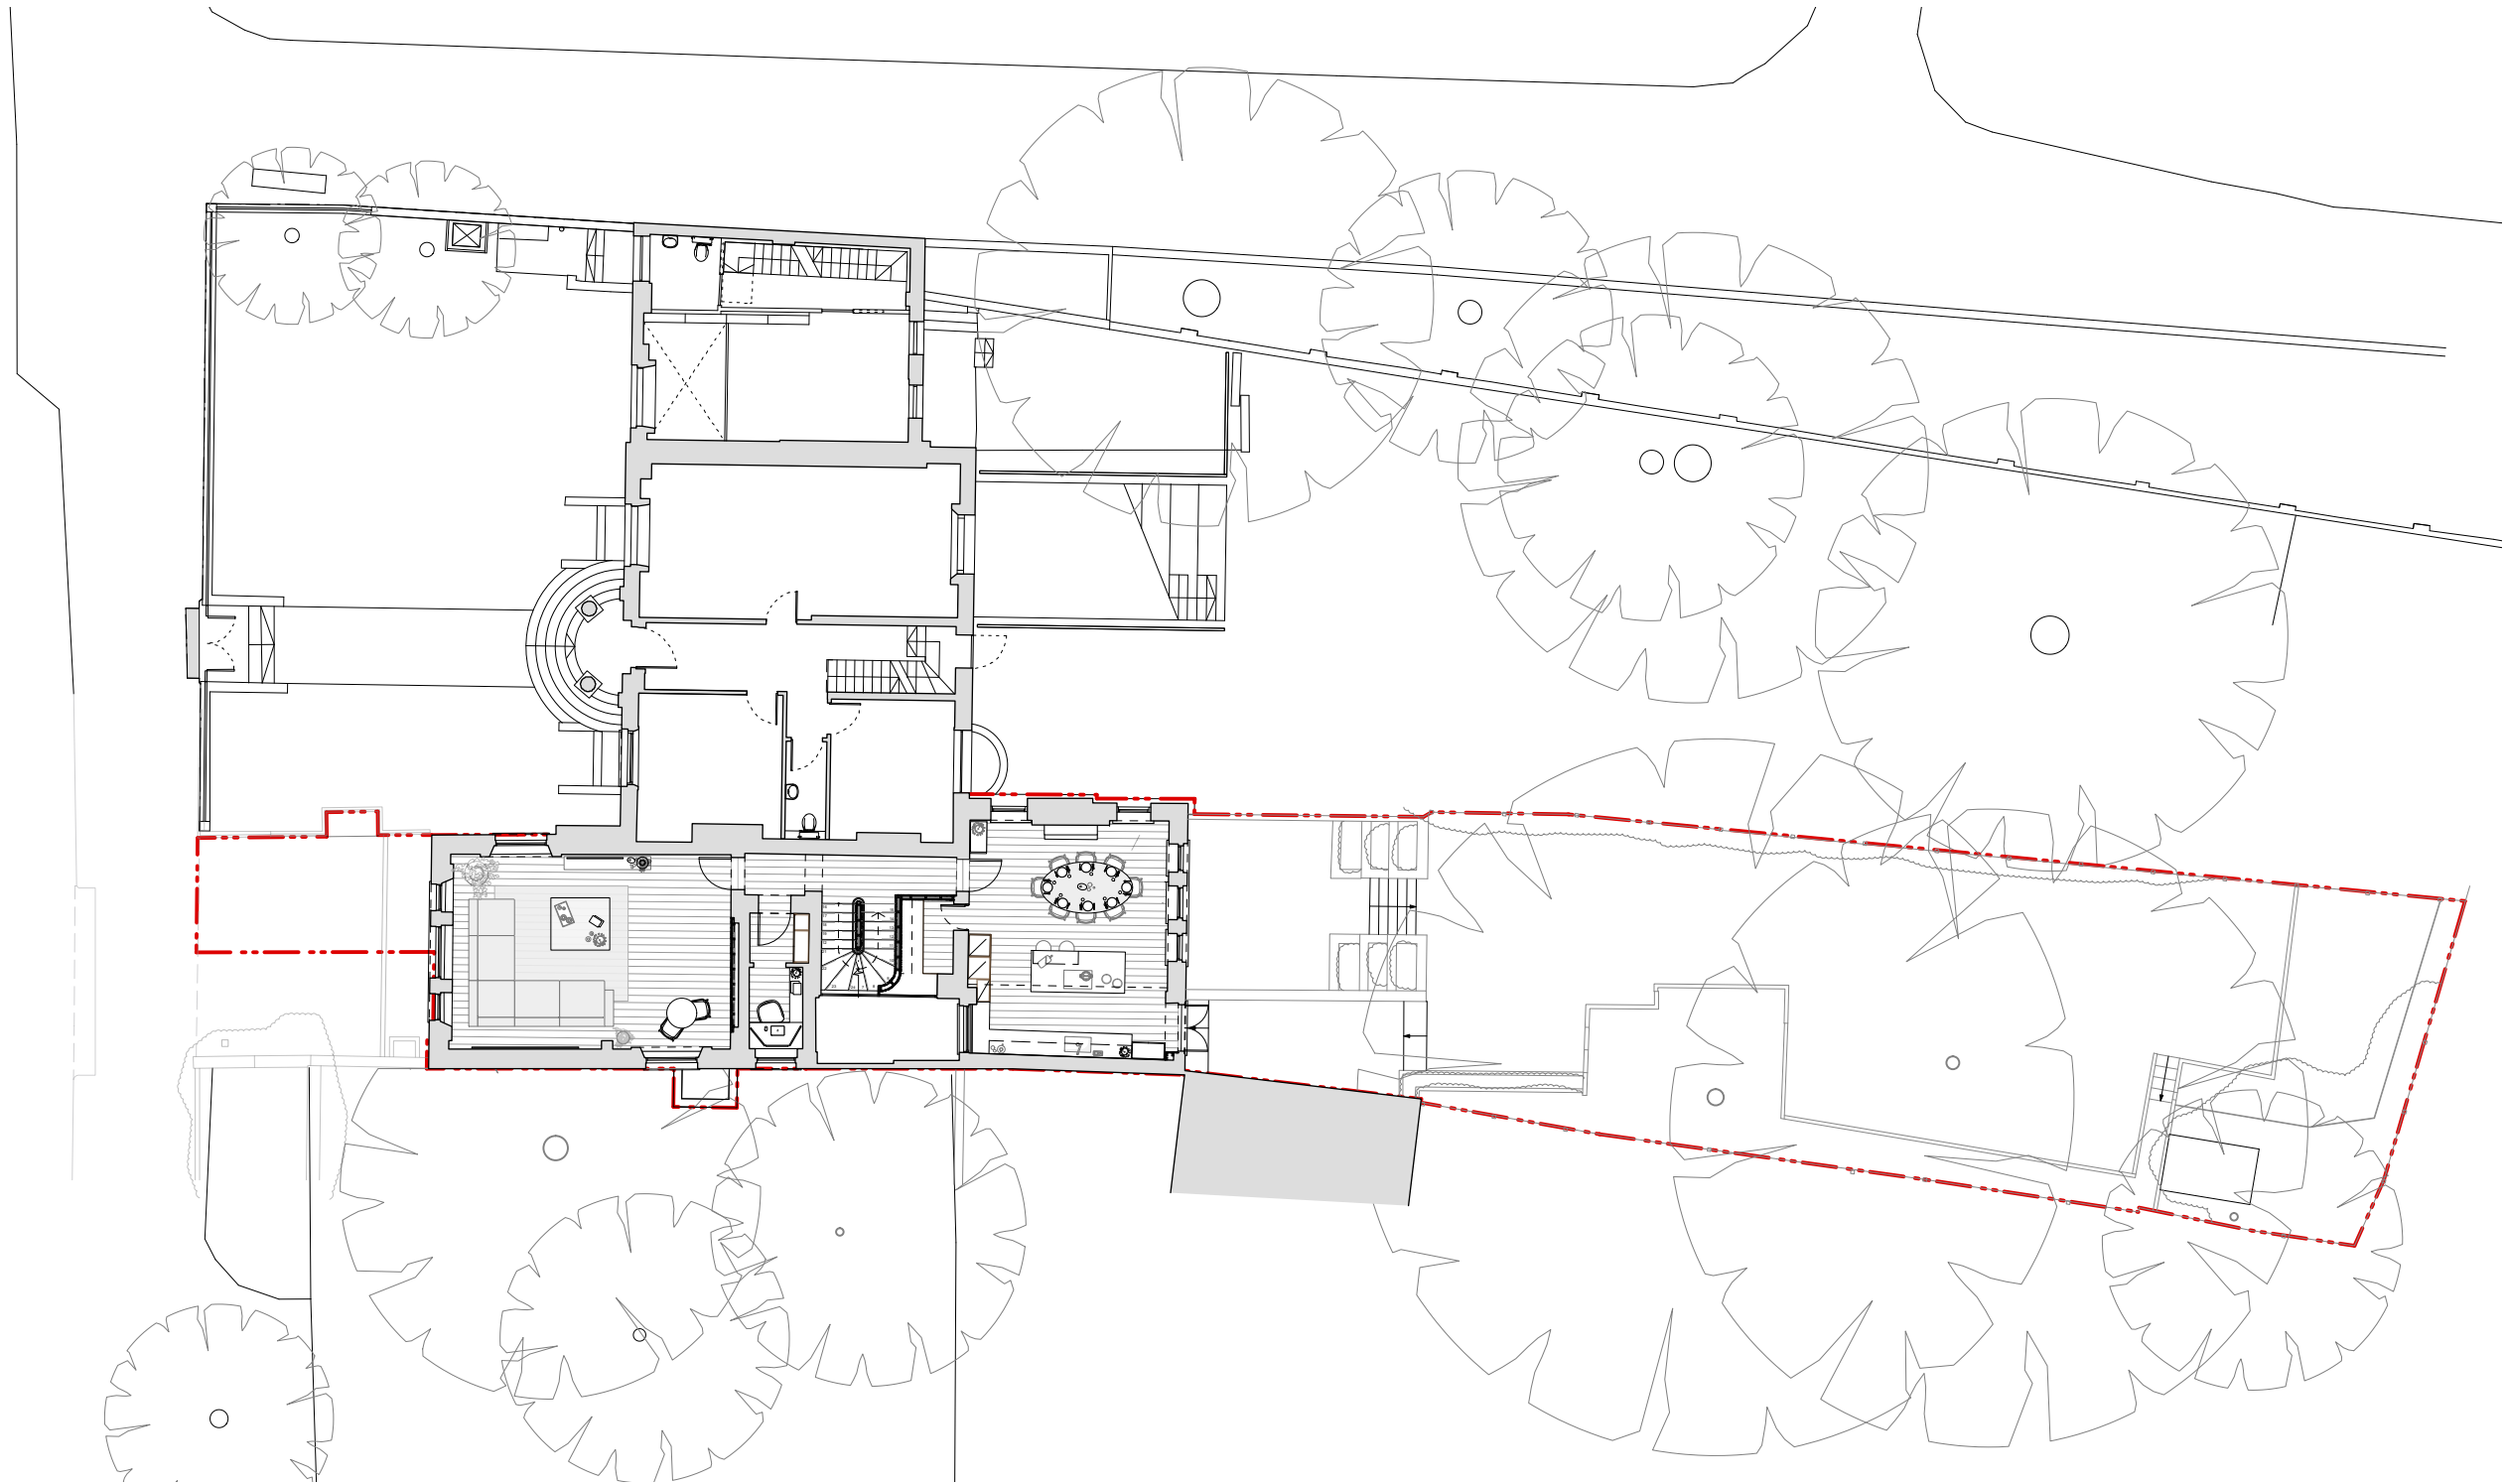

1 Proposed Site Plan
Scale: 1:200

 

0m 1m 2m 3m 4m 5m
SCALE 1:200 @ A3

REVISION	A	31/08/2023
DATE	21.10.21	SCALE 1:200 @ A3
PROJECT	1 St Georges Terrace, 6 North Hill, London N6 4PW	
CLIENT	Vanina & Stephan Kovarski	
DRAWING TITLE	PROPOSED PLAN - SITE PLAN	
DRAWING No.	TRS118_GA_100	
ISSUE	Planning	

TR STUDIO
Architecture | Interiors

The Blackfriars Room
St Bride Foundation
14 Bride Lane | London EC4Y 8EQ
T: +44 (0)203 567 0569
E: office@trstudio.co.uk
W: www.trstudio.co.uk

This drawing must not be scaled from nor should it be used for the calculation of areas for the purposes of valuation. All dimensions are indicative and must be verified on site prior to the commencement of any works. This drawing must be read in conjunction with all necessary information from all other design consultants and contractors. All works must comply with the relevant British standards and building control requirements. Drawing errors to be reported to the Architect.