


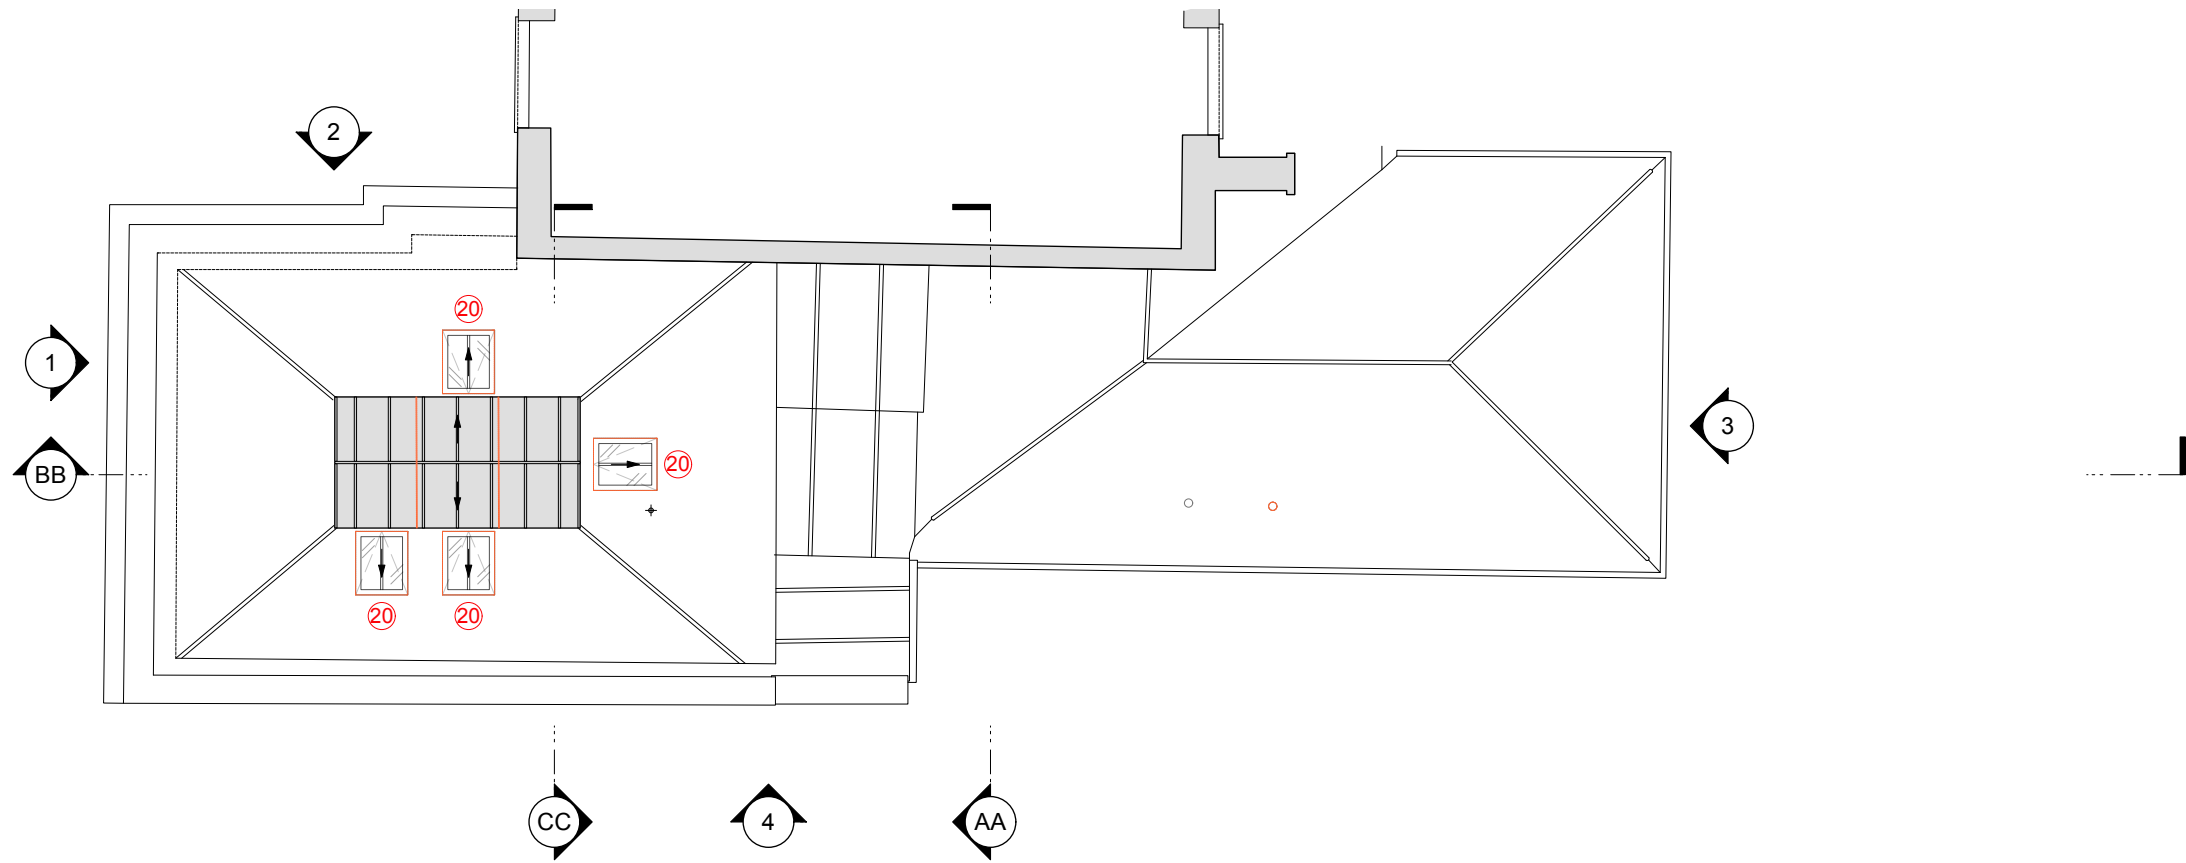

1

Proposed Roof Plan
Scale: 1:100

1. EXISTING CONTEMPORARY TIMBER FLOOR TO BE REPLACED WITH TILE & MAT AT ENTRY.
 2. EXISTING OPENING MOVED.
 3. NEW OPENING IN EXISTING PARTITION.
 4. EXISTING OPENING INFILLED.
 5. NEW STAIR IN EXISTING STAIR VOID .
 7. NEW PAVING TO GARDEN.
 8. NEW TIMBER FLOOR & SKIRTING.
 9. NEW KITCHEN IN PLACE OF EXISTING.
 10. NEW BANQUETTE (NOT FIXED TO EXISTING STRUCTURE).
 - CONTEMPORARY FIREPLACE REMOVED.
 11. NEW FRENCH DOORS TO REPLACE EXISTING.
 12. NEW ENSUITE IN EXISTING STAIR VOID.
 14. EXISITNG PARITIONS REMOVED.
 15. NEW BULKHEAD OVER ROBE & BED.
 16. NEW SPIRAL STAIR TO BED 4.
 17. CEILING LOWERED UNDER BED 4.
 18. BED 4 IN PLACE OF EXISTING PLAYROOM.
 19. NEW WC.
 20. NEW CONSERVATION STYLE ROOF WINDOW.
- NB. REFER TO DESIGN & ACCESS STATEMENT FOR ADDITIONAL DETAIL
DEMOLITION SHOWN DASHED RED

REVISION	B	12/09/2023	ROOF WINDOW UPDATE
	A	10/06/2022	
DATE	21.10.21	SCALE	1:100 @ A3
PROJECT	1 St Georges Terrace, 6 North Hill, London N6 4PW		
CLIENT	Vanina & Stephan Kovarski		
DRAWING TITLE	PROPOSED PLAN - ROOF		
DRAWING No.	TRS118_GA_103		
ISSUE	Planning		

TR STUDIO

Architecture | Interiors

The Blackfriars Room
St Bride Foundation
14 Bride Lane | London EC4Y 8EQ

T: +44 (0)203 567 0569
E: office@trstudio.co.uk
W: www.trstudio.co.uk

This drawing must not be scaled from nor should it be used for the calculation of areas for the purposes of valuation. All dimensions are indicative and must be verified on site prior to the commencement of any works. This drawing must be read in conjunction with all necessary information from all other design consultants and contractors. All works must comply with the relevant British standards and building control requirements. Drawing errors to be reported to the Architect.

