



Existing
Proposed

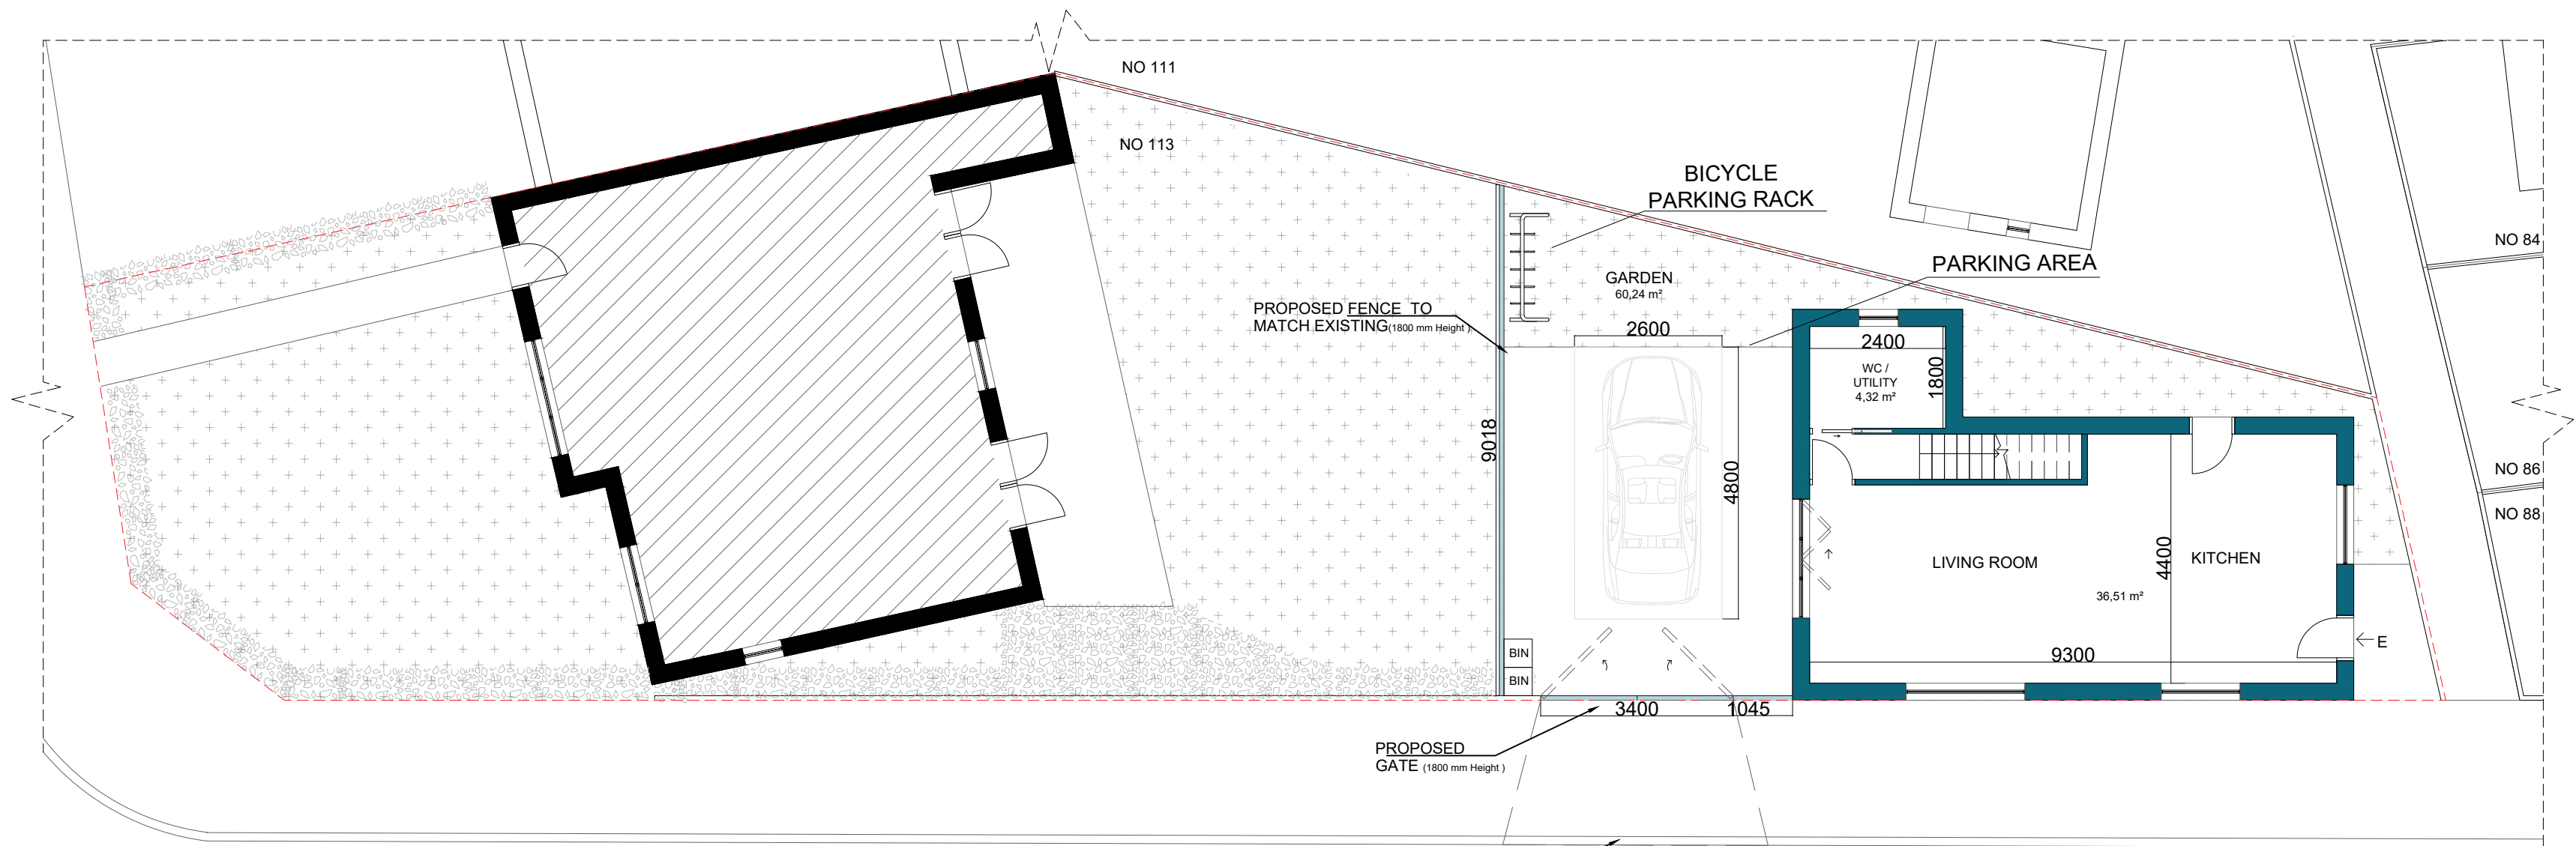


Proposed Ground Floor Plan

(Dropped Kerb as part of a subsequent application)

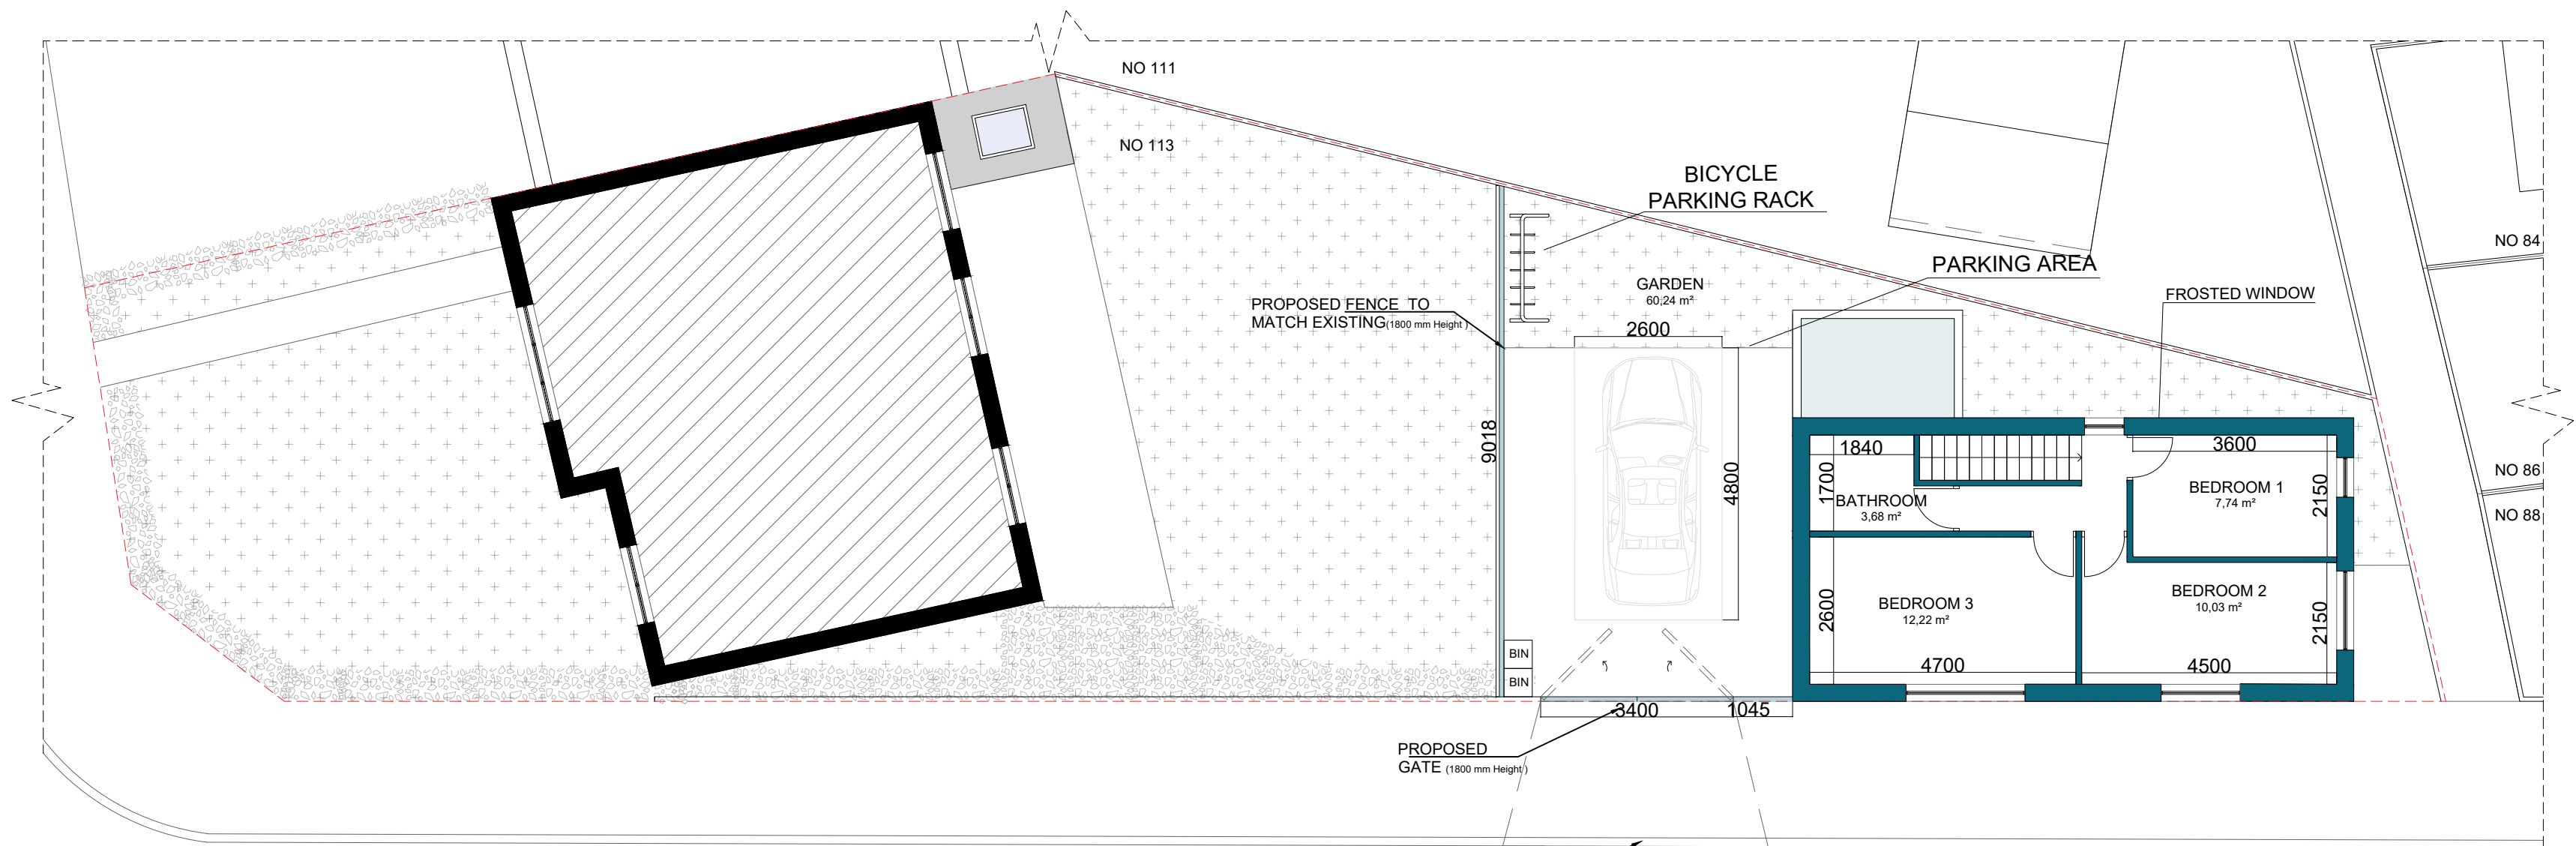

Proposed First Floor Plan

 

Drawing Name	
Proposed Plans	
Project Address	
Land rear of 113 Coppetts Road, Muswell Hill, N10 1JH	
Scale	Date
1/100 at A2	17.08.2023
Designer	
DG	V3

Drawing No.
LandRearOf113CoppettsRd_
ProposedPlans_V3

