



Existing
Proposed

 


Drawing Name	
Proposed Plans	
Project Address	
Land rear of 113 Coppetts Road, Muswell Hill, N10 1JH	
Scale	Date
1/100 at A2	17.08.2023
Designer	
DG	V3

Drawing No.
LandRearOf113CoppettsRd_
ProposedPlans_V3

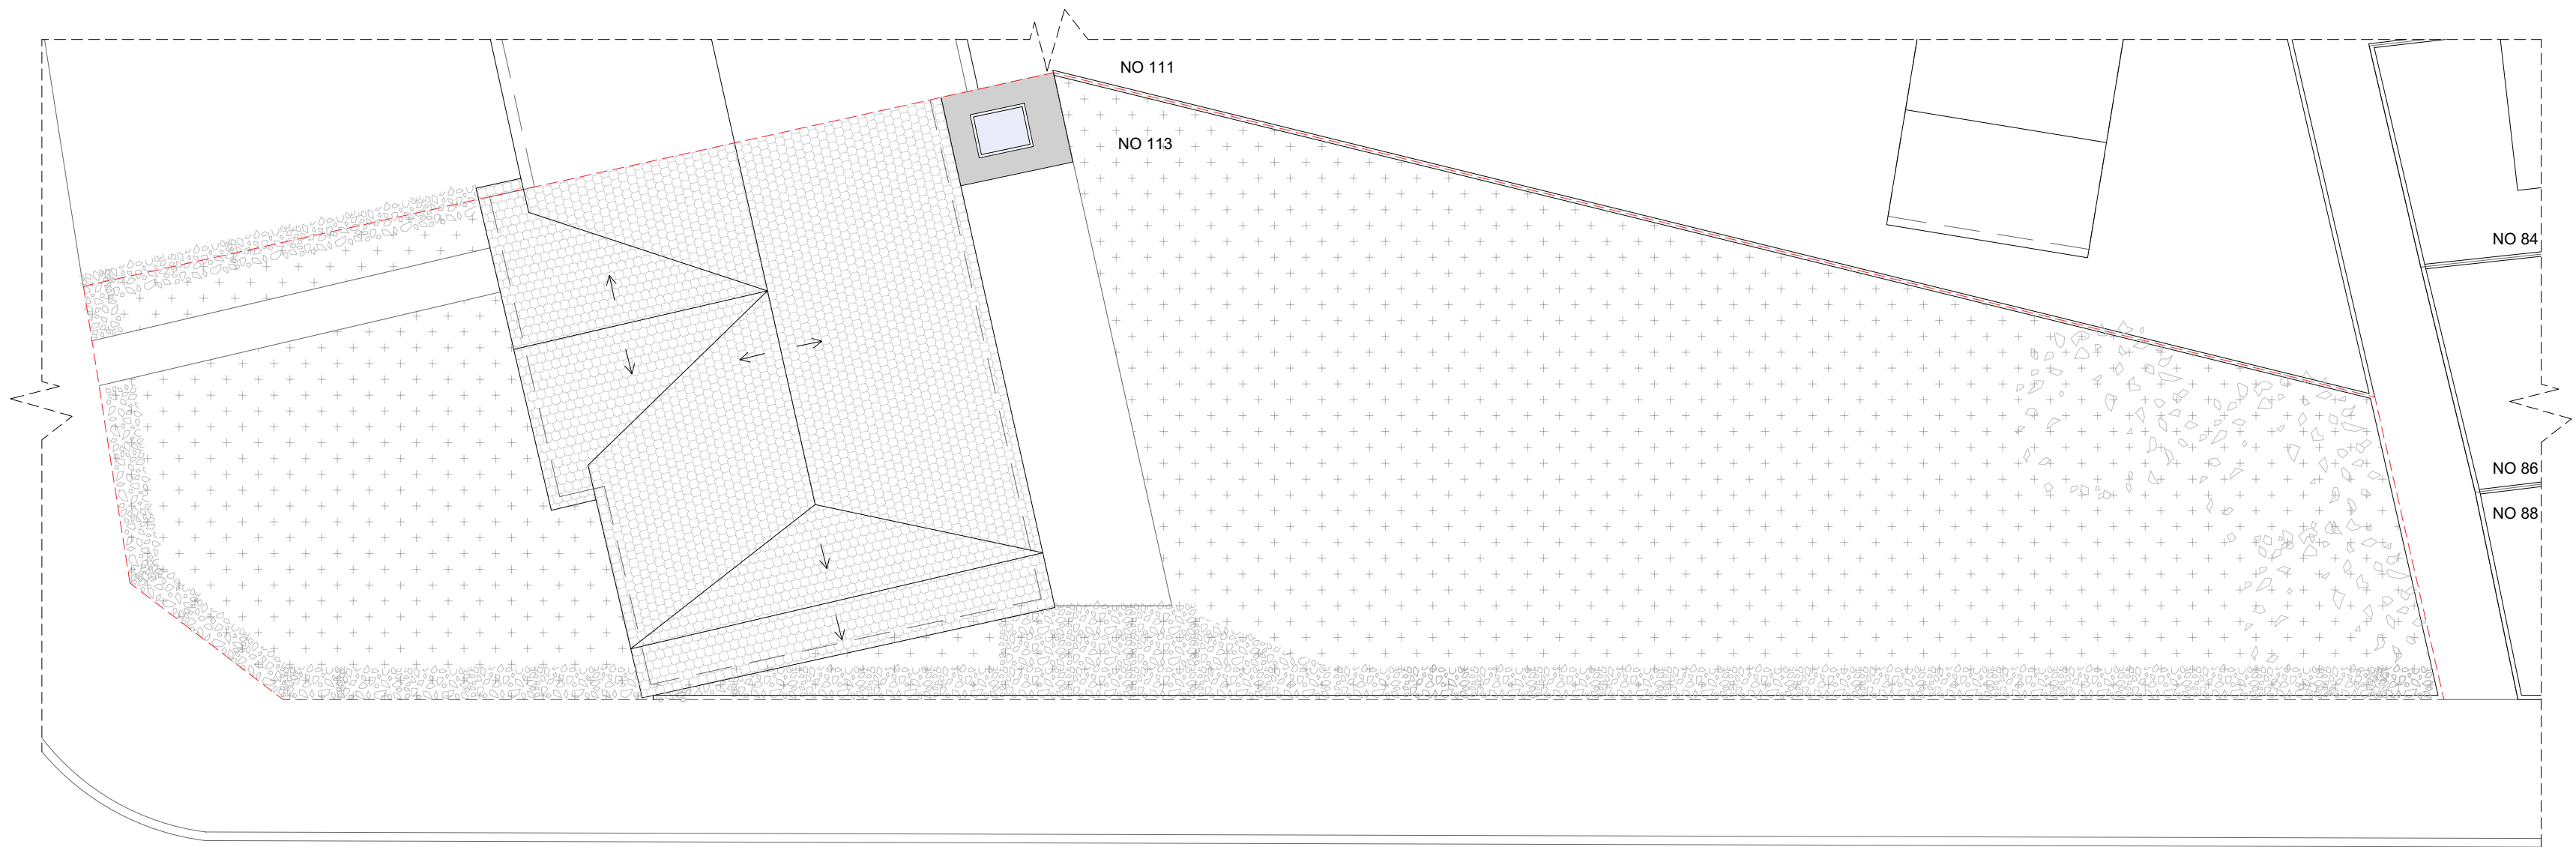

Existing Roof Plan

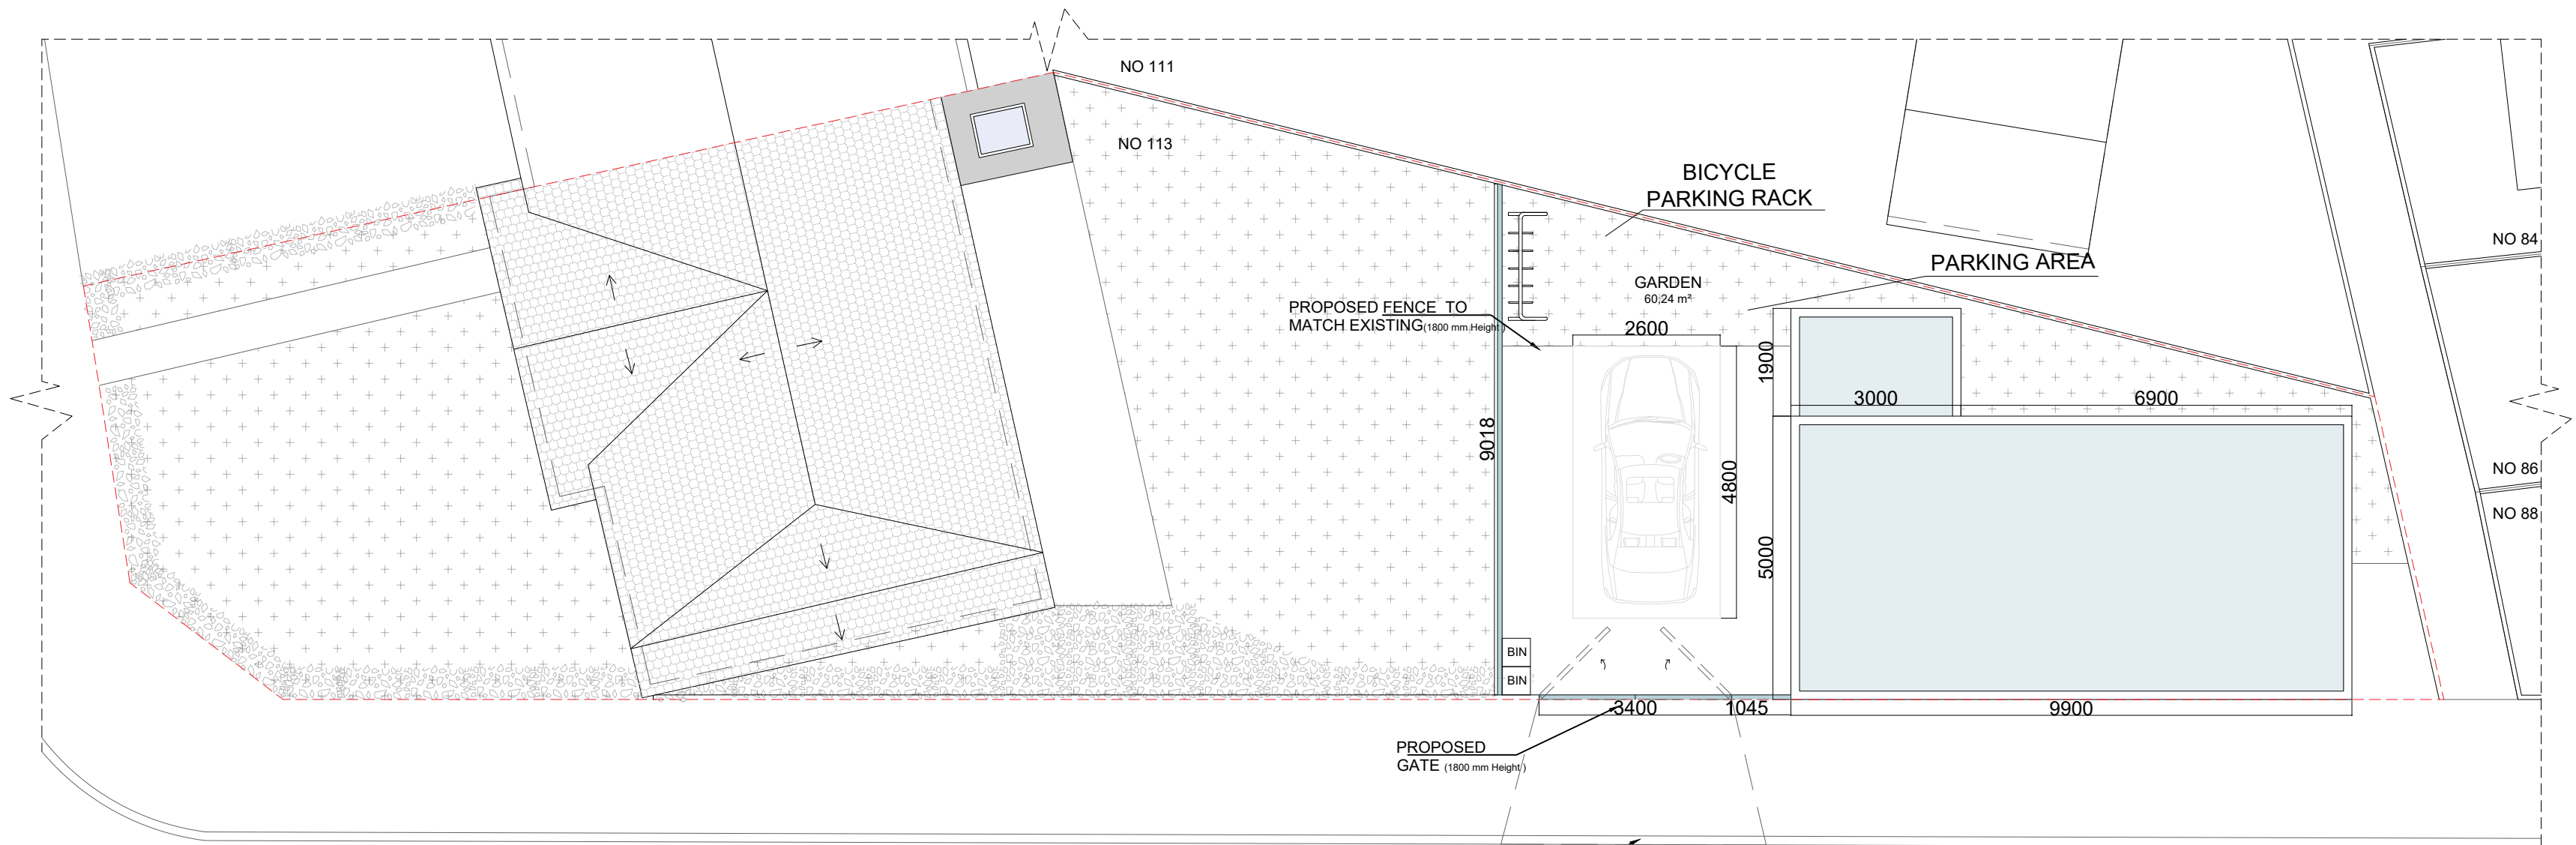

Proposed Roof Plan

(Dropped Kerb as part
of a subsequent application)