



NOTES: ALL FIGURED DIMENSIONS TO BE CHECKED ON SITE PRIOR TO CONSTRUCTION.
ALL COPYRIGHT RESERVED.

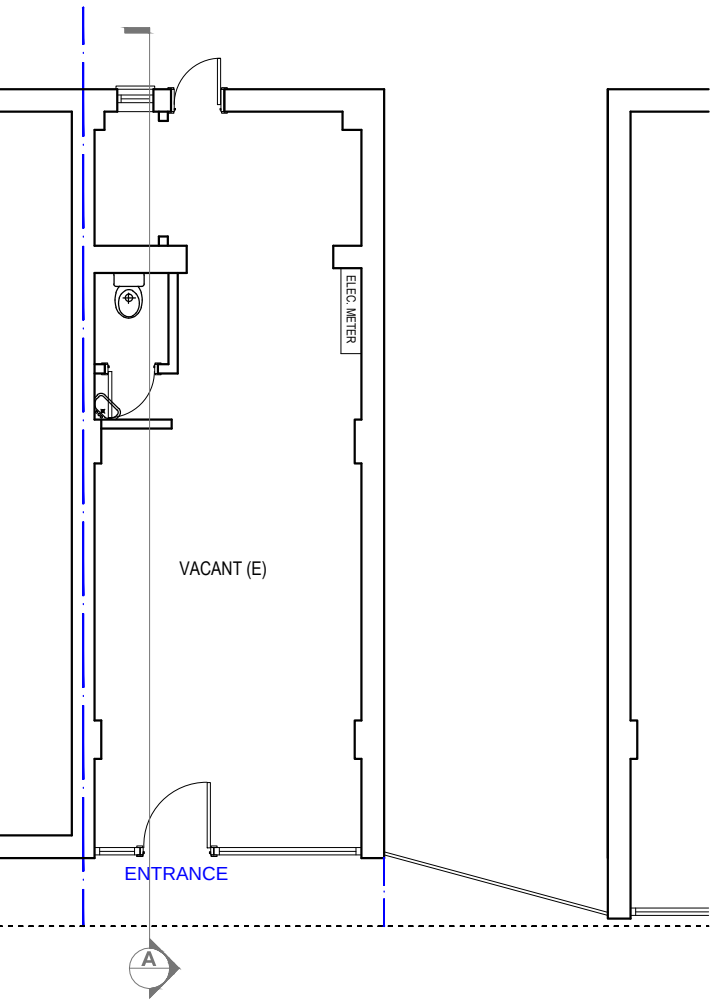

EXISTING GROUND FLOOR

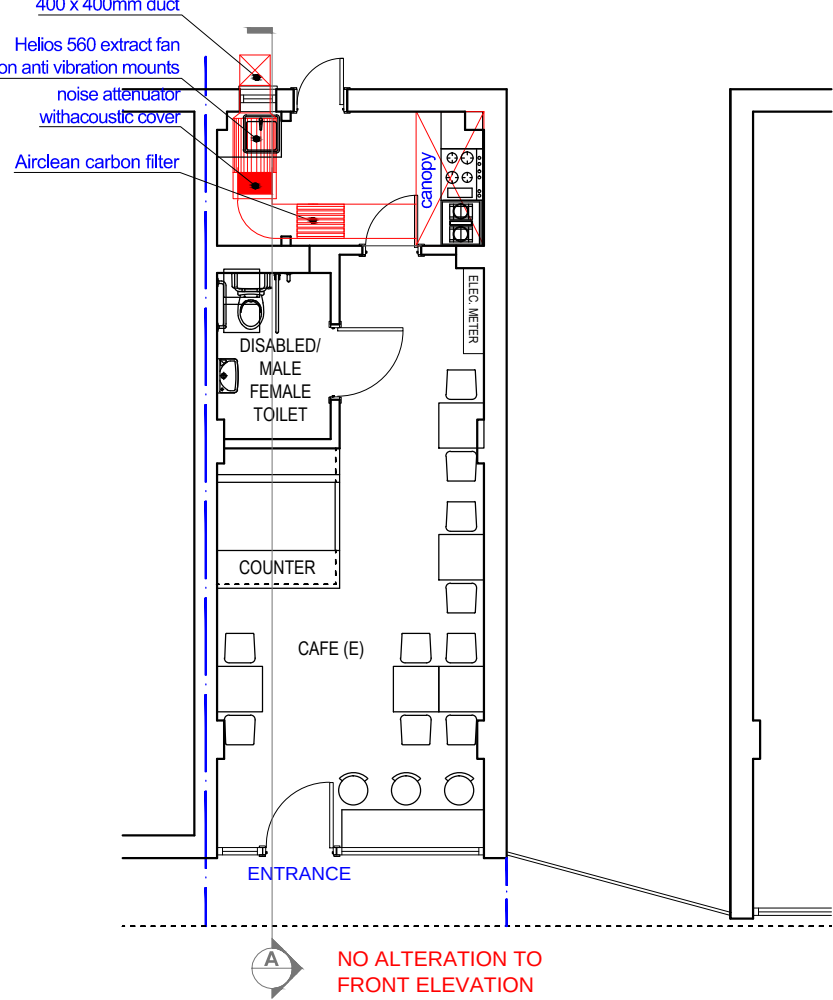

PROPOSED GROUND FLOOR

KITCHEN EXTRACTOR SYSTEM
Proposed kitchen extraction system will be exiting at the rear and will comply with current Building Regulations. The system will be installed according to manufacturer's specifications and sound engineer's report will be provided to prove the compliance with current Building Regulations and planning policies, where requested.

Silencer is connected directly to the fan outlet side and connected to the ducting with flexible canvas connections. Silencer reduce the noise by 12-15 db(a) @m distance

NOTE: extract fan will be mounted on anti-vibration mountings and isolated from the ducting by flexible couplings.

NOTE: Ceiling between ground and first floor to be covered with 2Nos.12.5 mm fire proof plasterboard to achieve 60 min fire resistance and sound proof insulation to reduce noise level.

NOTE: Waste oil will be collected by appointed contractor and recycled for the production of bio diesel. Waste and recycling will be stored inside the storage and collected on the arranged collection day.

NOTE: WASTE AND RECYCLING BAGS WOULD BE COLLECTED DAILY FROM STROUD GREEN ROAD BY HARINGEY COUNCIL AS AN EXISTING ARRANGMENT



Atlas Licencing
453 West Green Road
London, N15 3PW
Email: admin@atlaslicensing.co.uk

Project
19 Charter Court, Stroud Green Road,
London, N4 3SG

Drawing
INSTALLATION OF KITCHEN
EXTRACTION SYSTEM

Title
Existing & Proposed Ground Floor Plan

Drawing Status PLANNING APPLICATION


Scale 1:100 @ A3	Drawn VG	Checked	Date 12-09-23
---------------------	-------------	---------	------------------

Drawing/Job No JUN/EF/23-003	Revision 1
---------------------------------	---------------

NOTES: ALL FIGURED DIMENSIONS TO BE CHECKED ON SITE PRIOR TO CONSTRUCTION.
ALL COPYRIGHT RESERVED.



EXISTING REAR ELEVATION

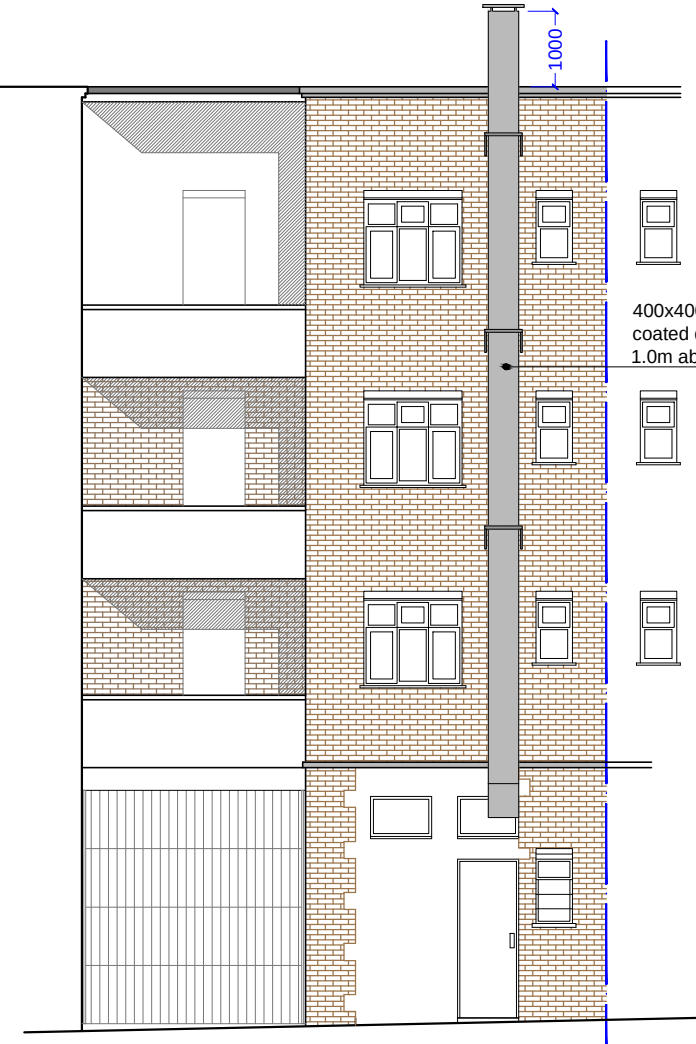

PROPOSED REAR ELEVATION

400x400mm Extractor duct
coated dark grey and extended
1.0m above roof eaves

1000



Atlas Licencing
453 West Green Road
London, N15 3PW
Email: admin@atlaslicensing.co.uk

Project
19 Charter Court, Stroud Green Road,
London, N4 3SG


Drawing
INSTALLATION OF KITCHEN
EXTRACTION SYSTEM

Title
Existing & Proposed Rear Elevation


Drawing Status PLANNING APPLICATION

Scale 1:100 @ A3	Drawn VG	Checked	Date 12-09-23
---------------------	-------------	---------	------------------

Drawing/Job No JUN/EF/23-004	Revision 1
---------------------------------	---------------

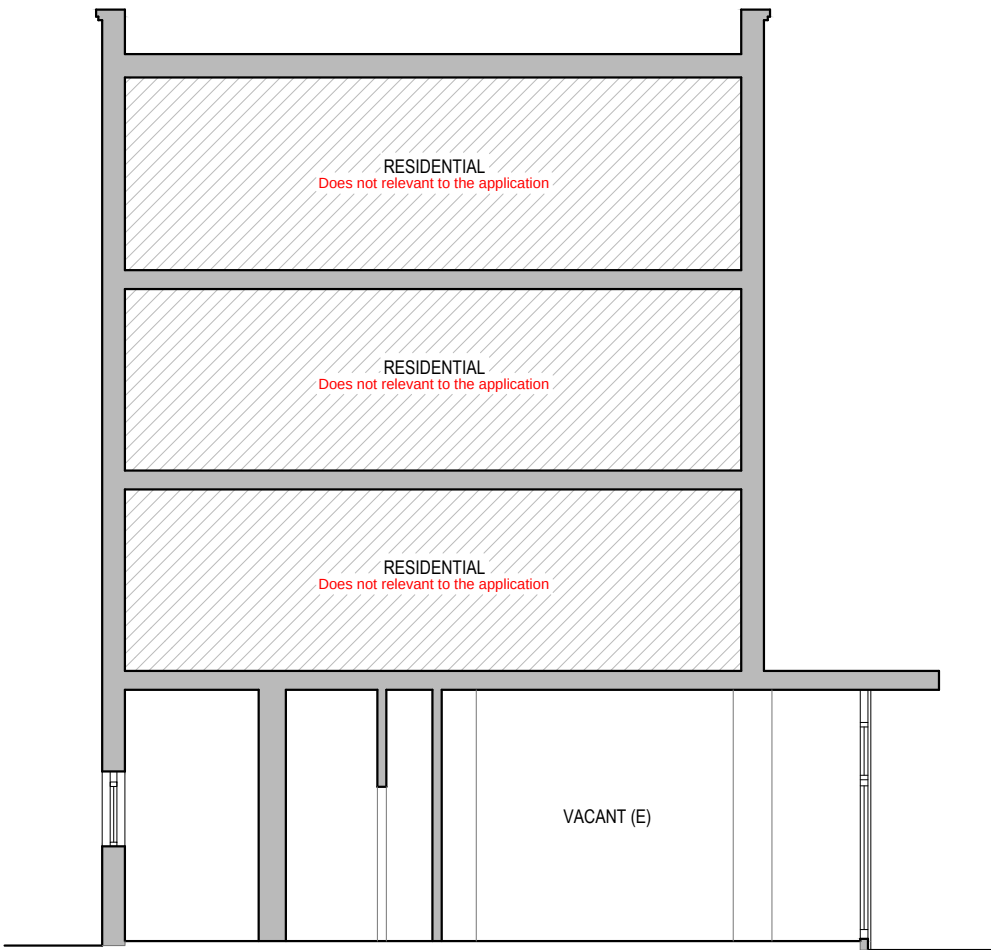

EXISTING SECTION A-A

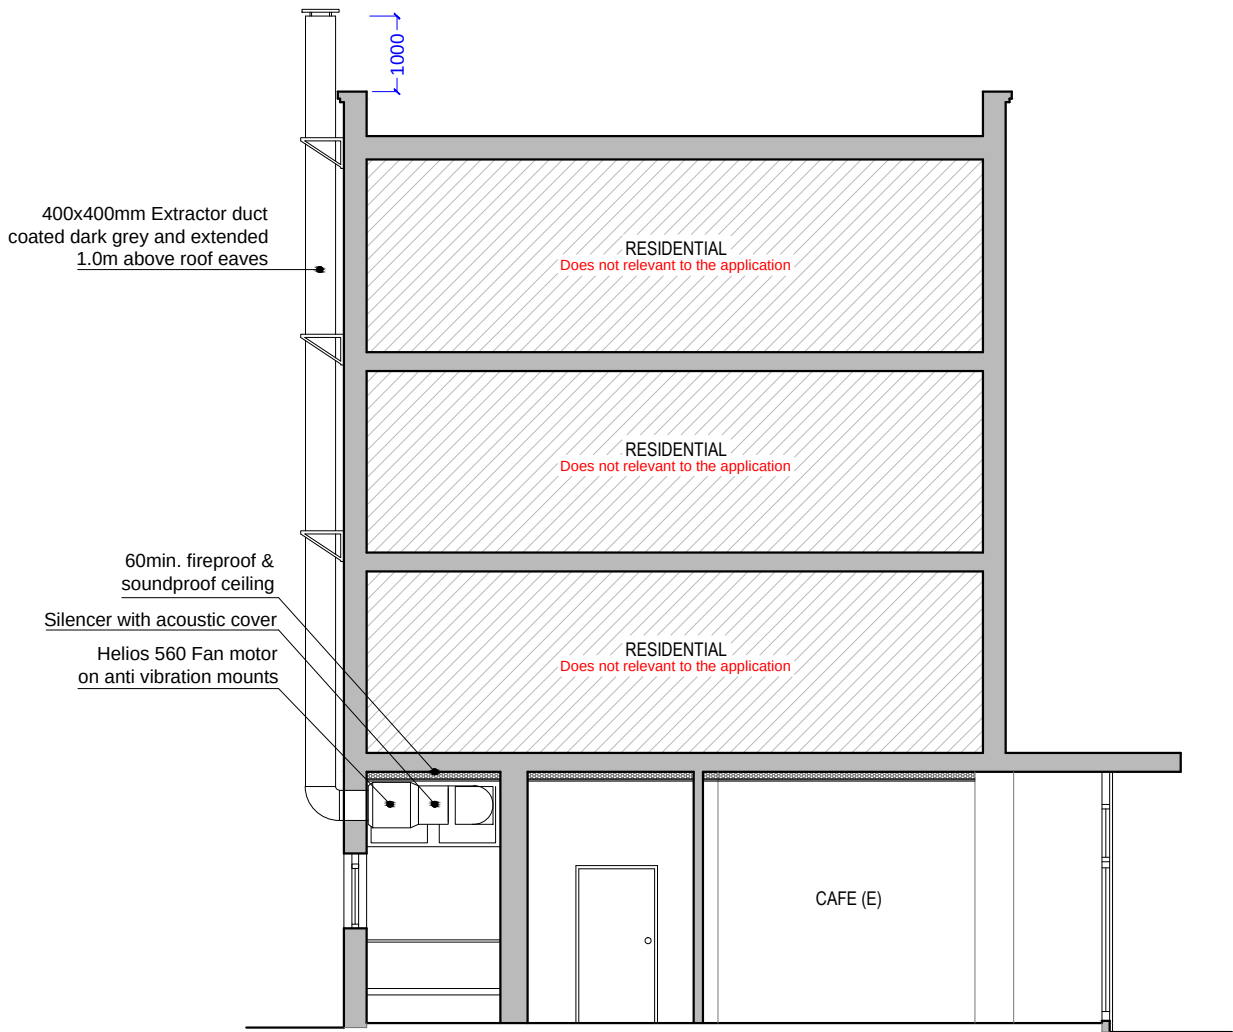

PROPOSED SECTION A-A



NOTES: ALL FIGURED DIMENSIONS TO BE CHECKED ON SITE PRIOR TO CONSTRUCTION.
ALL COPYRIGHT RESERVED.

Atlas Licencing
453 West Green Road
London, N15 3PW
Email: admin@atlaslicensing.co.uk

Project
19 Charter Court, Stroud Green Road,
London, N4 3SG

Drawing
INSTALLATION OF KITCHEN
EXTRACTION SYSTEM

Title
Existing & Proposed Section

Drawing Status PLANNING APPLICATION

Scale 1:100 @ A3	Drawn VG	Checked	Date 12-09-23
---------------------	-------------	---------	------------------

Drawing/Job No JUN/EF/23-005	Revision 1
---------------------------------	---------------