



Notes 1. Do not scale from drawing. 2. All dimensions in millimeters unless noted otherwise. 3. No deviation may be made from the details shown on this drawing without the prior permission of the architect. Any discrepancy between this and any other documents shall be referred immediately to the architect. IF IN DOUBT ASK.	Revisions		ROWLANDS ARCHITECTURE 15 DUNLOE AVENUE LONDON N17 6LB T. 07725 557198	Client MATHEW & CARON DITCHBURN	
	P1	13/09/23	Issued for Planning	Project 9 LEINSTER ROAD	
				Drawing Title Ground Floor Plan Existing	
				Scale 1:50/A3 Date APRIL 2023	
				Job no. 2301 Dwg no. EX(01)00 Rev no. P1	

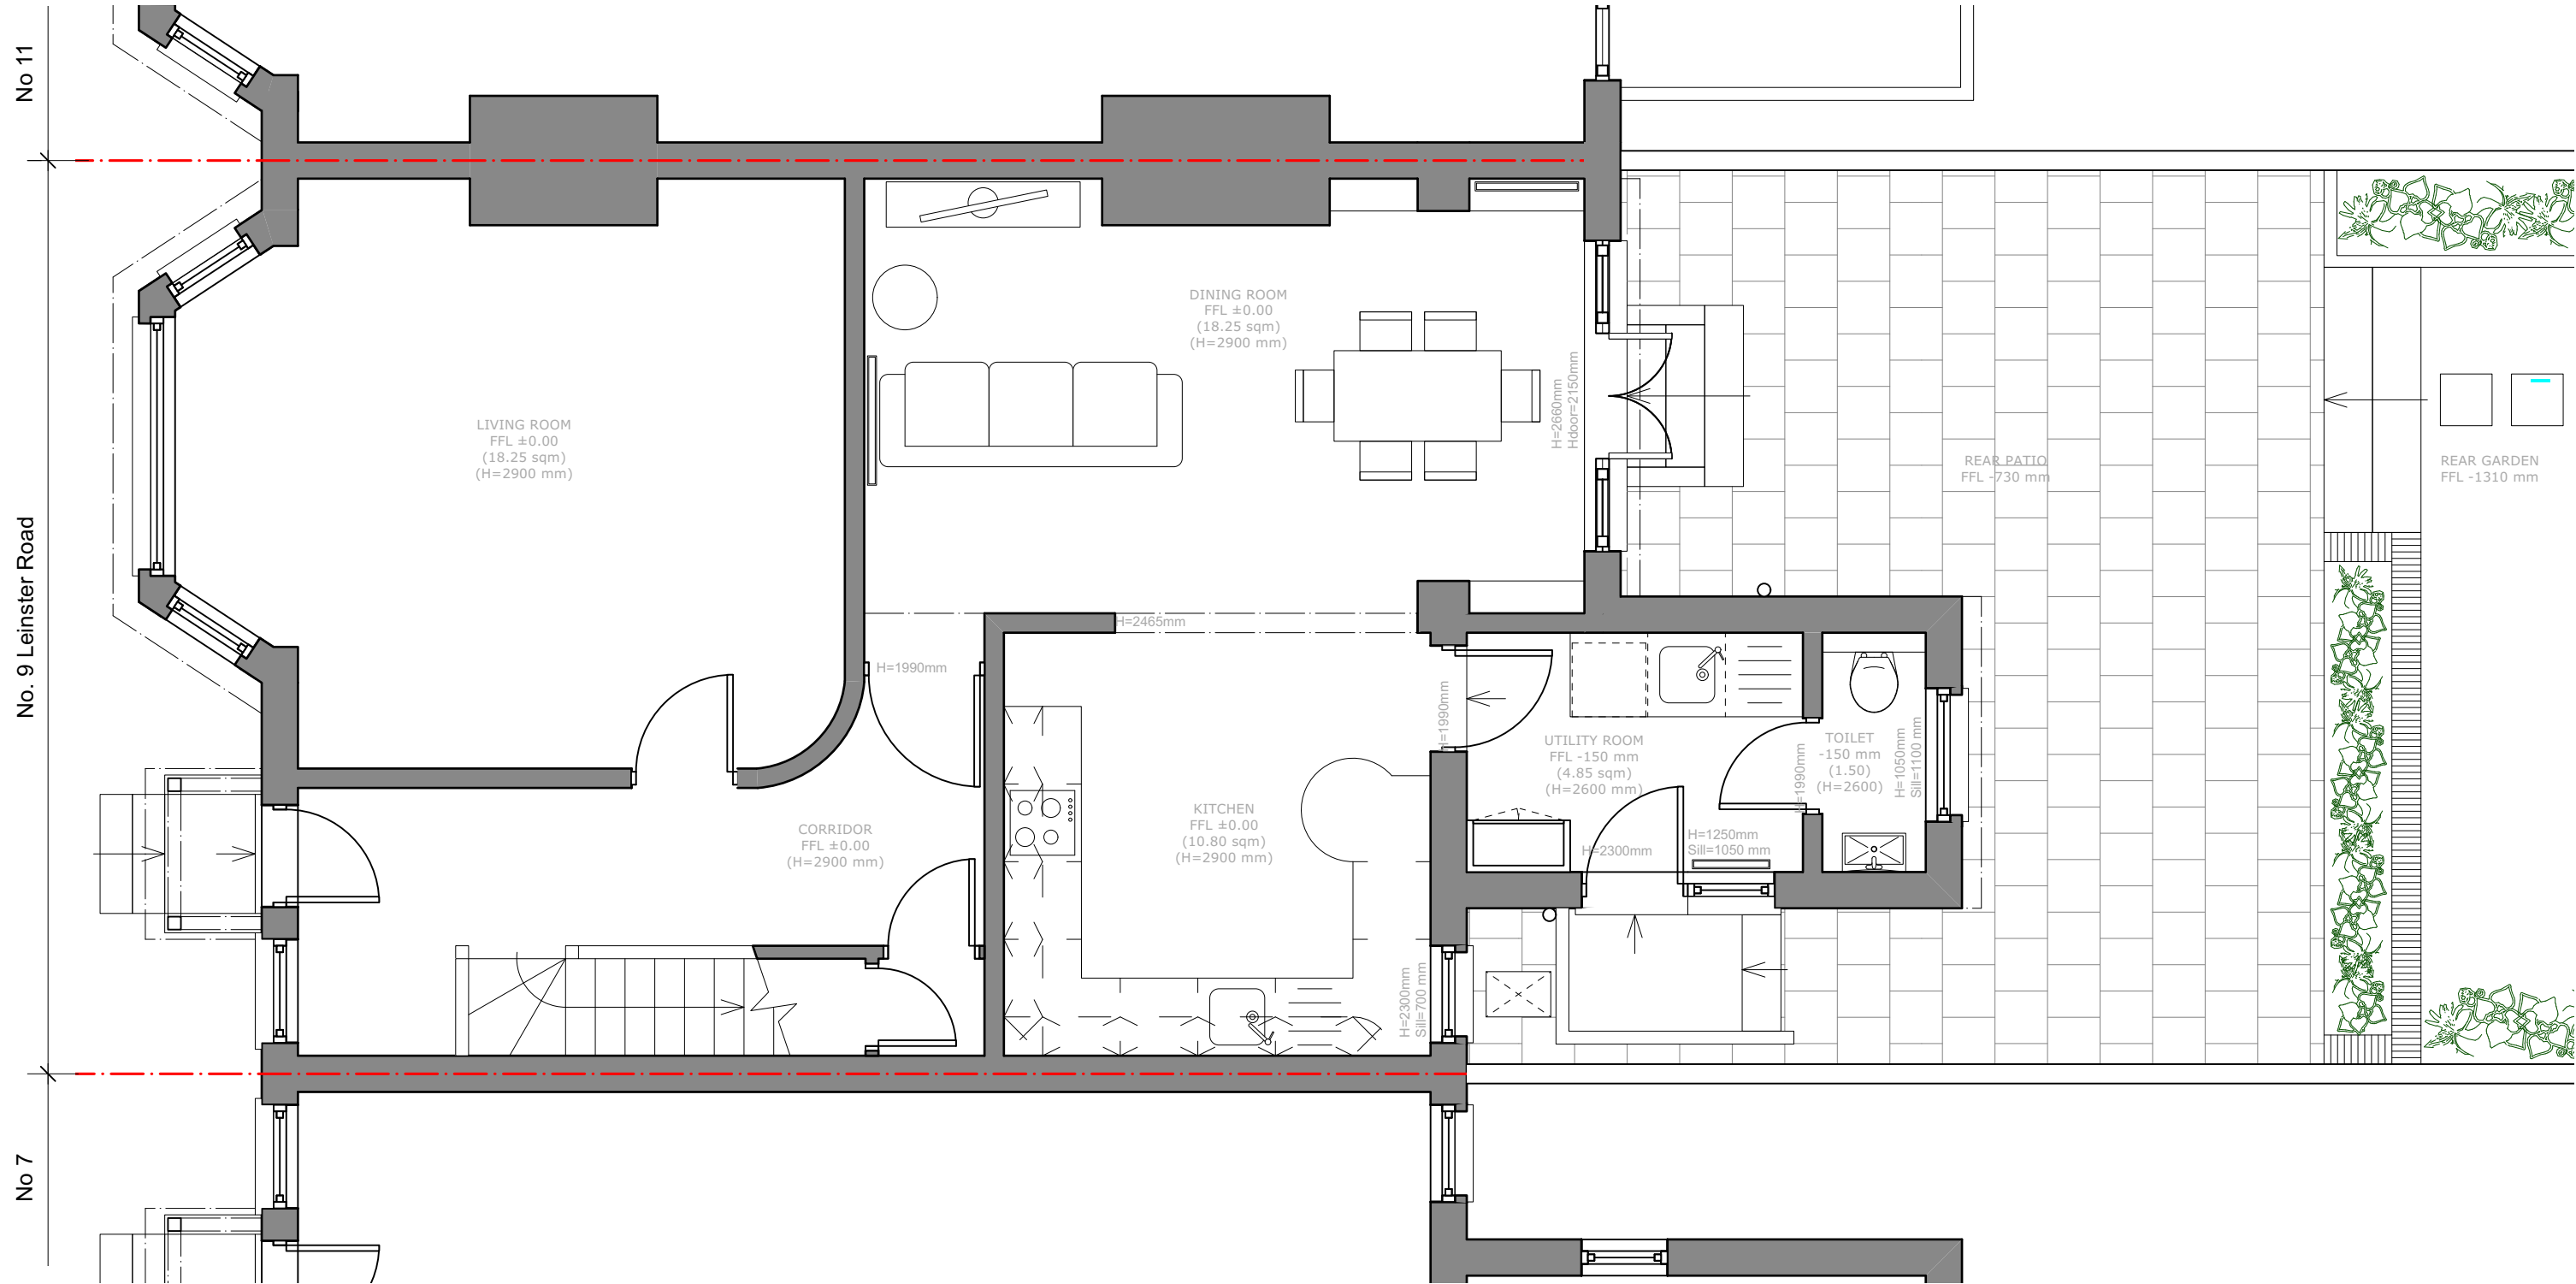

Notes 1. Do not scale from drawing. 2. All dimensions in millimeters unless noted otherwise. 3. No deviation may be made from the details shown on this drawing without the prior permission of the architect. Any discrepancy between this and any other documents shall be referred immediately to the architect. IF IN DOUBT ASK.	Revisions			ROWLANDS ARCHITECTURE 15 DUNLOE AVENUE LONDON N17 6LB T. 07725 557198	Client		MATHEW & CARON DITCHBURN		
	P1 13/09/23 Issued for Planning				Project		9 LEINSTER ROAD		
					Drawing Title		Section A Existing		
					Scale		1:50/A3	Date	APRIL 2023
					Job no.		2301	Dwg no.	EX(02)01

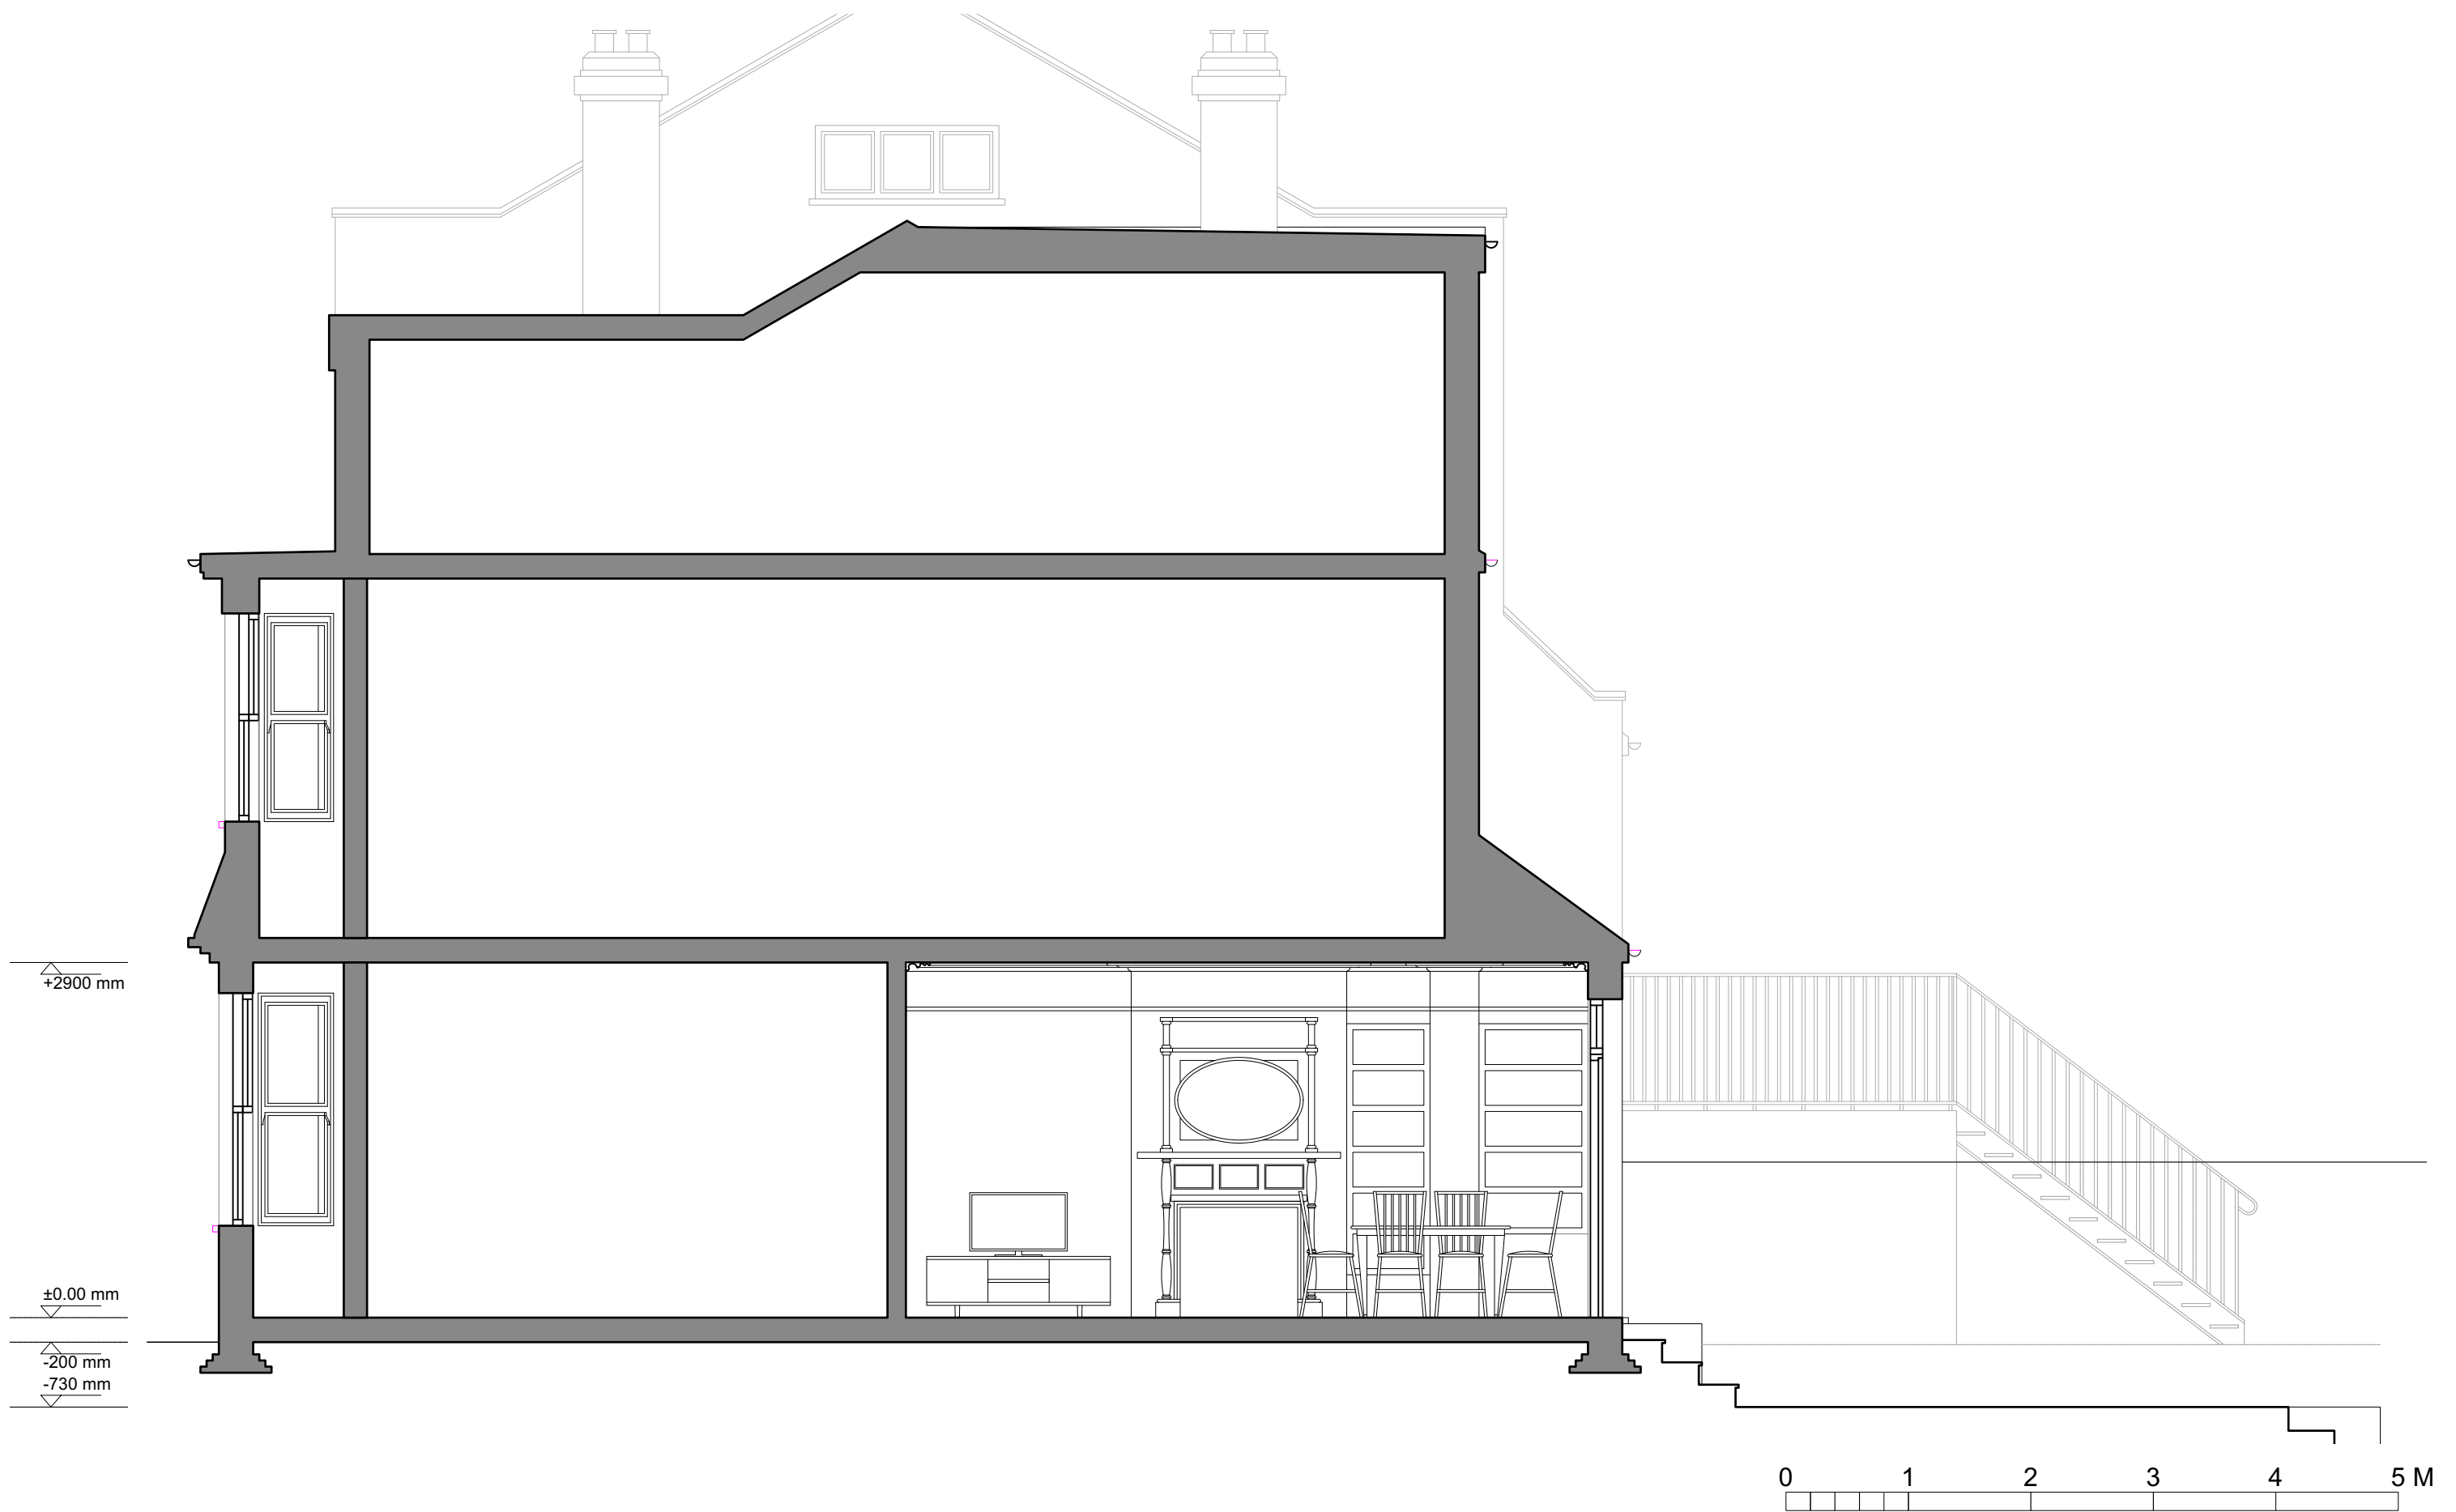

Notes 1. Do not scale from drawing. 2. All dimensions in millimeters unless noted otherwise. 3. No deviation may be made from the details shown on this drawing without the prior permission of the architect. Any discrepancy between this and any other documents shall be referred immediately to the architect. IF IN DOUBT ASK.	Revisions			ROWLANDS ARCHITECTURE 15 DUNLOE AVENUE LONDON N17 6LB T. 07725 557198	Client		MATHEW & CARON DITCHBURN		
	P1	13/09/23	Issued for Planning		Project		9 LEINSTER ROAD		
					Drawing Title		Section B Existing		
					Scale		1:50/A3	Date	APRIL 2023
					Job no.		2301	Dwg no.	EX(02)02



Notes 1. Do not scale from drawing. 2. All dimensions in millimeters unless noted otherwise. 3. No deviation may be made from the details shown on this drawing without the prior permission of the architect. Any discrepancy between this and any other documents shall be referred immediately to the architect. IF IN DOUBT ASK.	Revisions			ROWLANDS ARCHITECTURE 15 DUNLOE AVENUE LONDON N17 6LB T. 07725 557198	Client	MATHEW & CARON DITCHBURN		
	P1	13/09/23	Issued for Planning		Project	9 LEINSTER ROAD		
					Drawing Title	Rear Elevation Existing		
					Scale	1:50/A3	Date	APRIL 2023
					Job no.	2301	Dwg no.	EX(03)02