






Notes 1. Do not scale from drawing. 2. All dimensions in millimeters unless noted otherwise. 3. No deviation may be made from the details shown on this drawing without the prior permission of the architect. Any discrepancy between this and any other documents shall be referred immediately to the architect. IF IN DOUBT ASK.	Revisions		ROWLANDS ARCHITECTURE		Client MATHEW & CARON DITCHBURN	
	P1	13/09/23	15 DUNLOE AVENUE LONDON N17 6LB T. 07725 557198		Project 9 LEINSTER ROAD	
	Issued for Planning				Drawing Title Proposed Ground Floor Plan	
					Scale 1:50/A3 Date APRIL 2023	
					Job no. 2301 Dwg no. L(01)00 Rev no. P1	

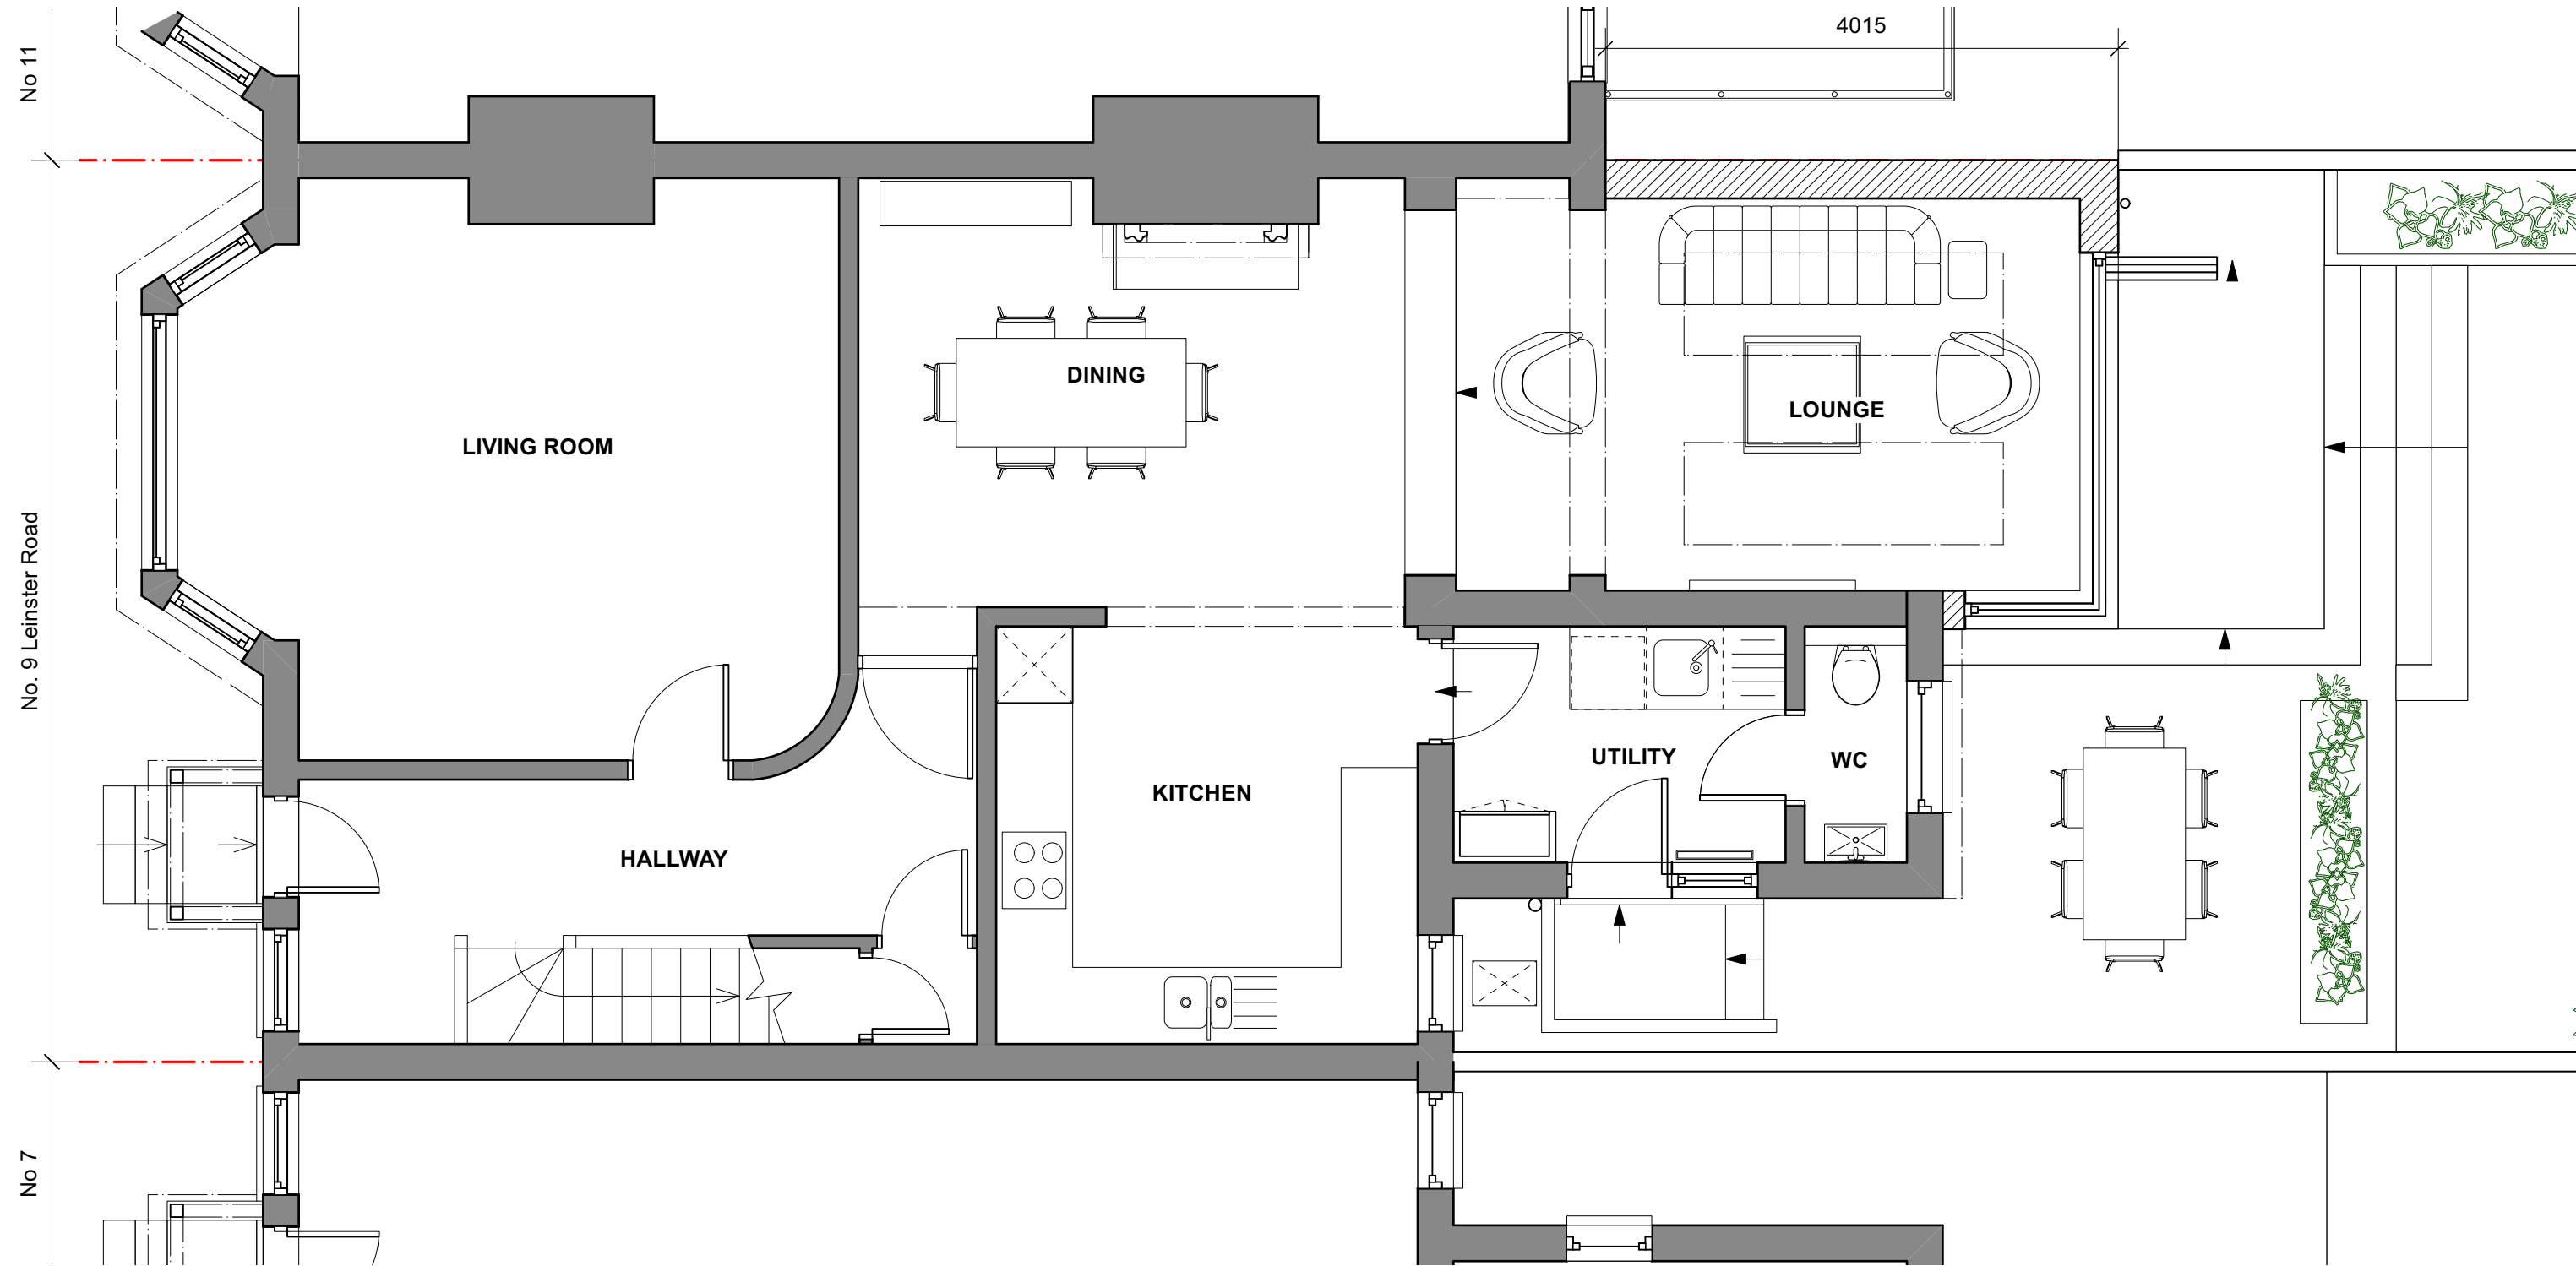

Notes 1. Do not scale from drawing. 2. All dimensions in millimeters unless noted otherwise. 3. No deviation may be made from the details shown on this drawing without the prior permission of the architect. Any discrepancy between this and any other documents shall be referred immediately to the architect. IF IN DOUBT ASK.	Revisions			ROWLANDS ARCHITECTURE 15 DUNLOE AVENUE LONDON N17 6LB T. 07725 557198	Client MATHEW & CARON DITCHBURN	
	P1	13/09/23	Issued for Planning		Project 9 LEINSTER ROAD	
					Drawing Title	Proposed Roof Plan
					Scale 1:50/A3	Date APRIL 2023
					Job no. 2301	Dwg no. L(01)03 Rev no. P1

 

Notes 1. Do not scale from drawing. 2. All dimensions in millimeters unless noted otherwise. 3. No deviation may be made from the details shown on this drawing without the prior permission of the architect. Any discrepancy between this and any other documents shall be referred immediately to the architect. IF IN DOUBT ASK.	Revisions			ROWLANDS ARCHITECTURE 15 DUNLOE AVENUE LONDON N17 6LB T. 07725 557198	Client MATHEW & CARON DITCHBURN	
	P1	13/09/23	Issued for Planning		Project 9 LEINSTER ROAD	
					Drawing Title Section A Proposed	
					Scale 1:50/A3	Date APRIL 2023
					Job no. 2301	Dwg no. L(02)01

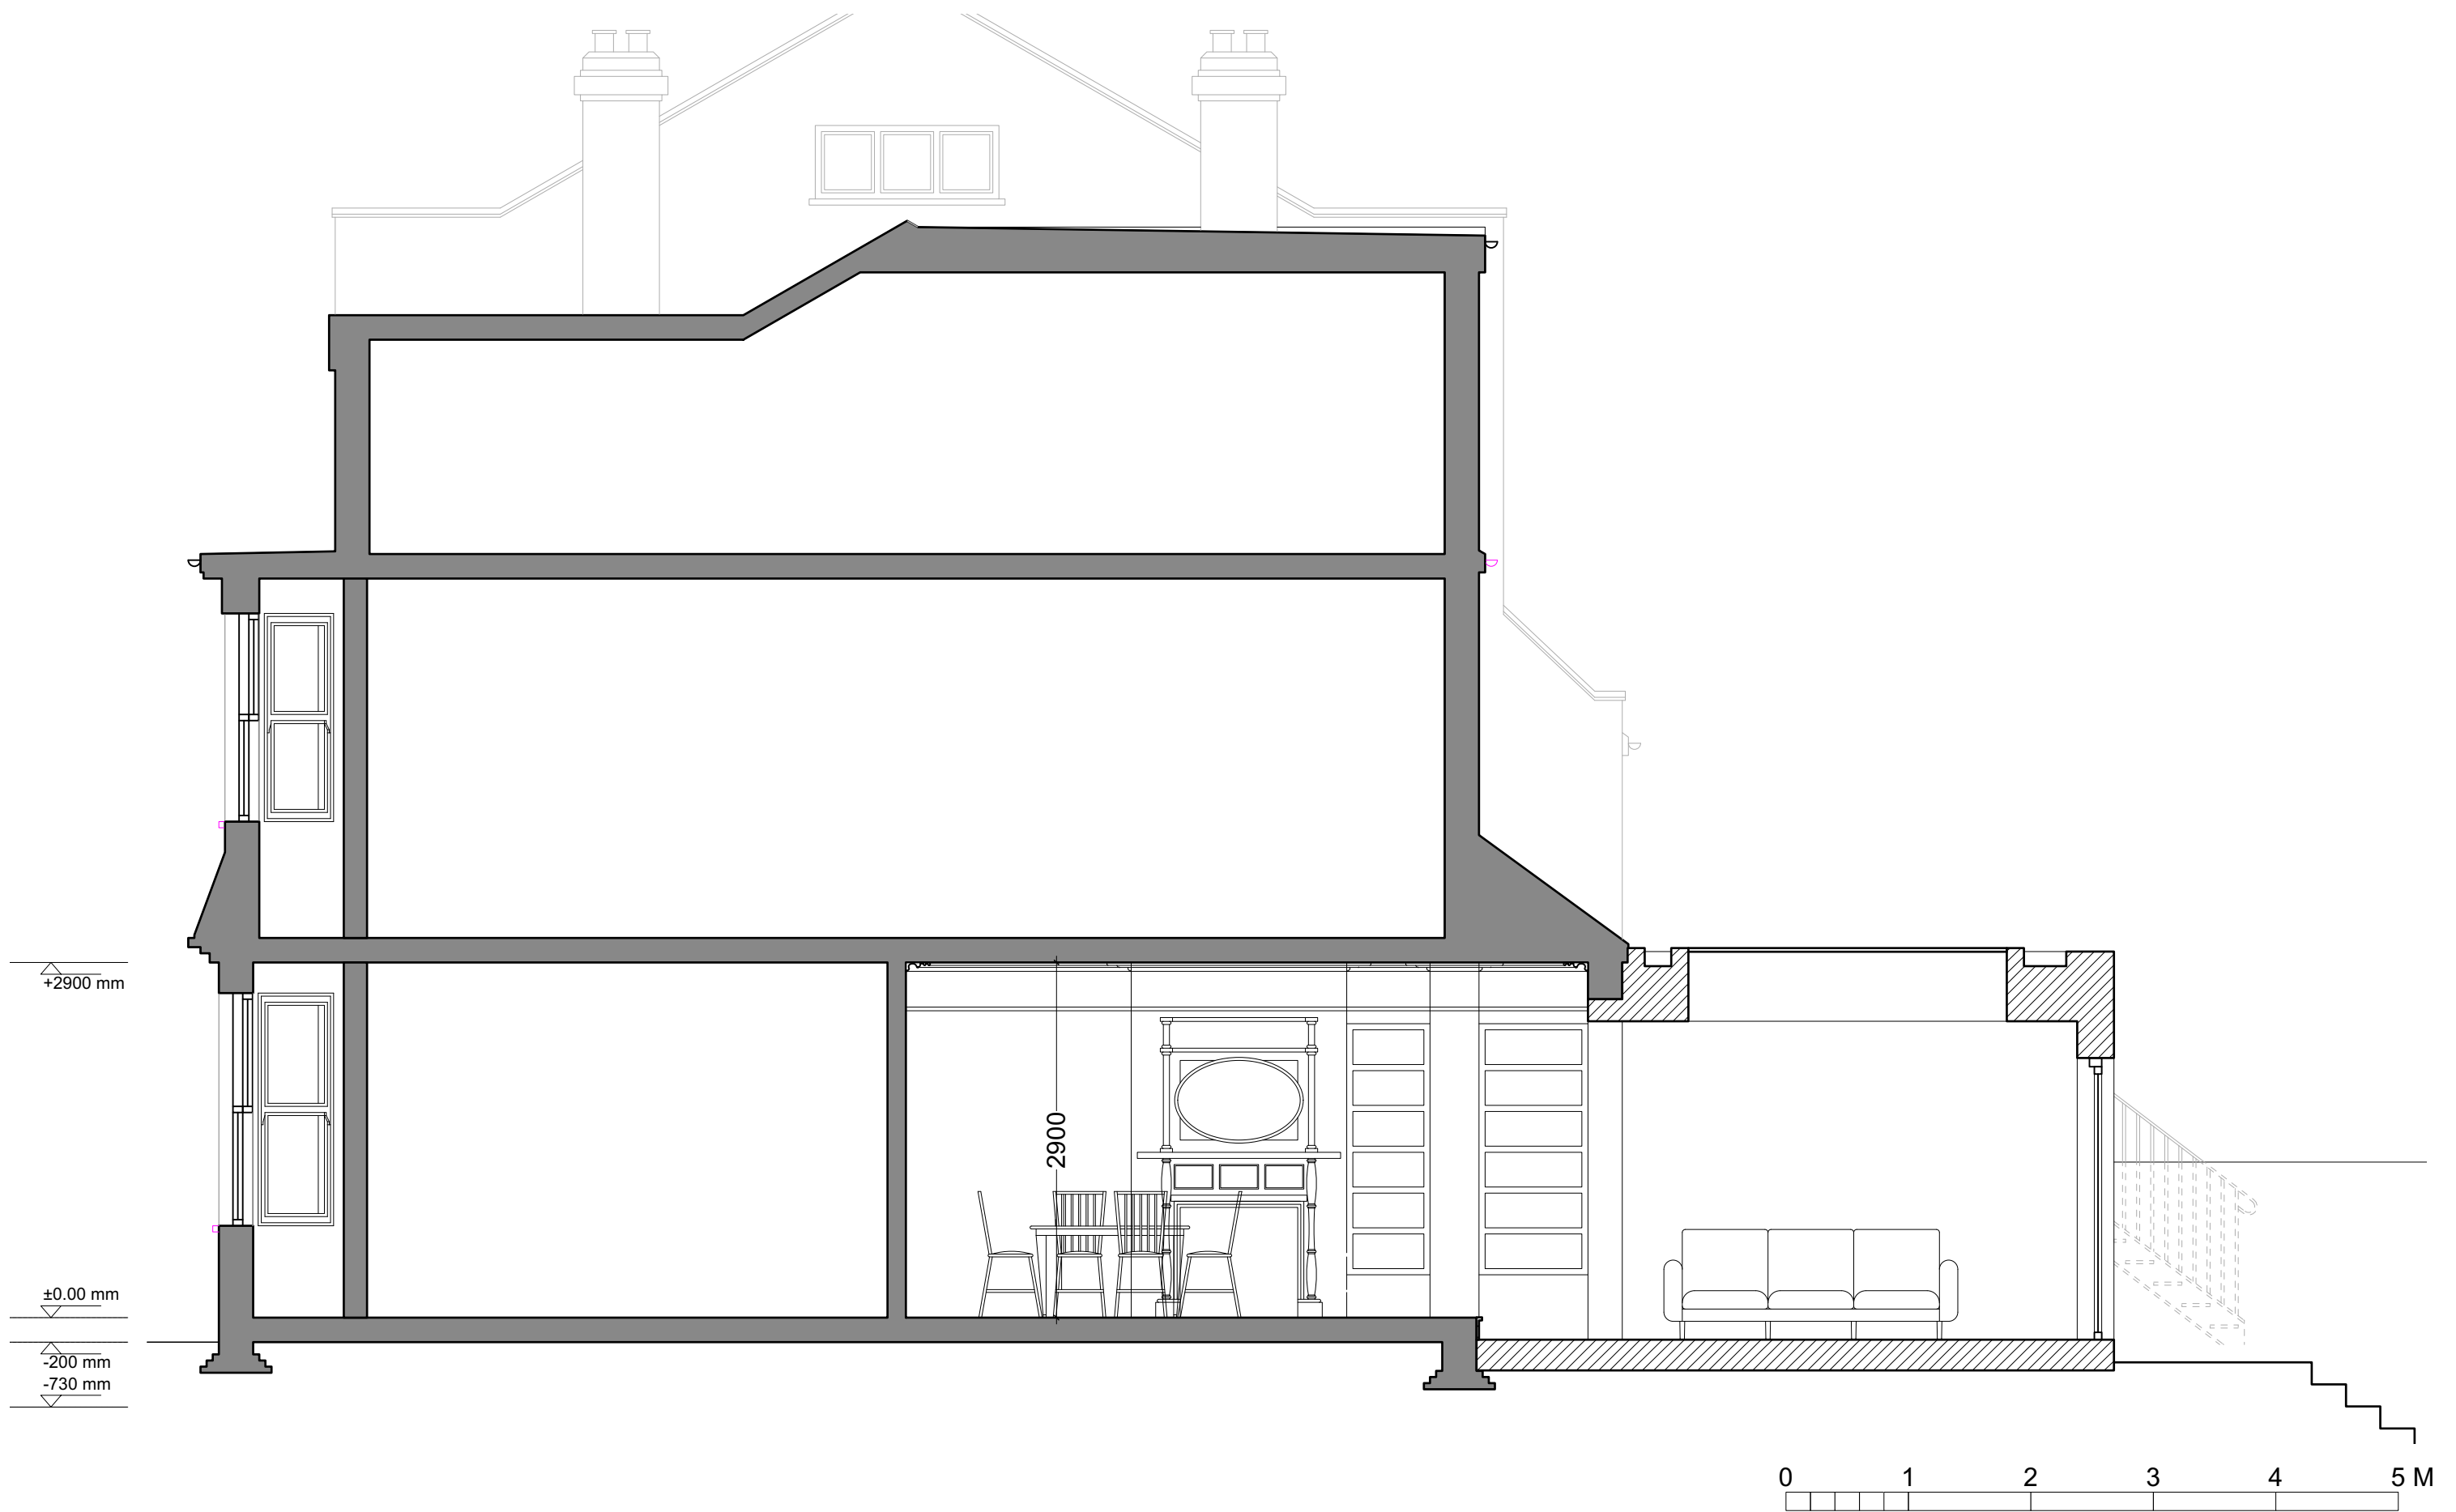

Notes 1. Do not scale from drawing. 2. All dimensions in millimeters unless noted otherwise. 3. No deviation may be made from the details shown on this drawing without the prior permission of the architect. Any discrepancy between this and any other documents shall be referred immediately to the architect. IF IN DOUBT ASK.	Revisions			ROWLANDS ARCHITECTURE 15 DUNLOE AVENUE LONDON N17 6LB T. 07725 557198	Client		MATHEW & CARON DITCHBURN	
	P1	13/09/23	Issued for Planning		Project		9 LEINSTER ROAD	
					Drawing Title		Section B Proposed	
					Scale	1:50/A3	Date	APRIL 2023
					Job no.	2301	Dwg no.	L(02)02



Notes 1. Do not scale from drawing. 2. All dimensions in millimeters unless noted otherwise. 3. No deviation may be made from the details shown on this drawing without the prior permission of the architect. Any discrepancy between this and any other documents shall be referred immediately to the architect. IF IN DOUBT ASK.	Revisions			ROWLANDS ARCHITECTURE 15 DUNLOE AVENUE LONDON N17 6LB T. 07725 557198	Client	MATHEW & CARON DITCHBURN		
	P1	13/09/23	Issued for Comment		Project	9 LEINSTER ROAD		
					Drawing Title	Section C Proposed		
					Scale	1:50/A3	Date	APRIL 2023
					Job no.	2301	Dwg no.	L(02)03



Notes 1. Do not scale from drawing. 2. All dimensions in millimeters unless noted otherwise. 3. No deviation may be made from the details shown on this drawing without the prior permission of the architect. Any discrepancy between this and any other documents shall be referred immediately to the architect. IF IN DOUBT ASK.	Revisions		ROWLANDS ARCHITECTURE		Client MATHEW & CARON DITCHBURN	
	P1	13/09/23	Issued for Planning		Project 9 LEINSTER ROAD	
			15 DUNLOE AVENUE LONDON N17 6LB T. 07725 557198		Drawing Title Rear Elevation Proposed	
					Scale 1:50/A3 Date APRIL 2023	
					Job no. 2301 Dwg no. L(03)02 Rev no. P1	



Notes 1. Do not scale from drawing. 2. All dimensions in millimeters unless noted otherwise. 3. No deviation may be made from the details shown on this drawing without the prior permission of the architect. Any discrepancy between this and any other documents shall be referred immediately to the architect. IF IN DOUBT ASK.	Revisions			ROWLANDS ARCHITECTURE 15 DUNLOE AVENUE LONDON N17 6LB T. 07725 557198	Client		MATHEW & CARON DITCHBURN	
	P1	13/09/23	Issued for Planning		Project		9 LEINSTER ROAD	
					Drawing Title		Side Elevation Proposed	
					Scale	1:50/A3	Date	APRIL 2023
					Job no.	2301	Dwg no.	L(03)03