




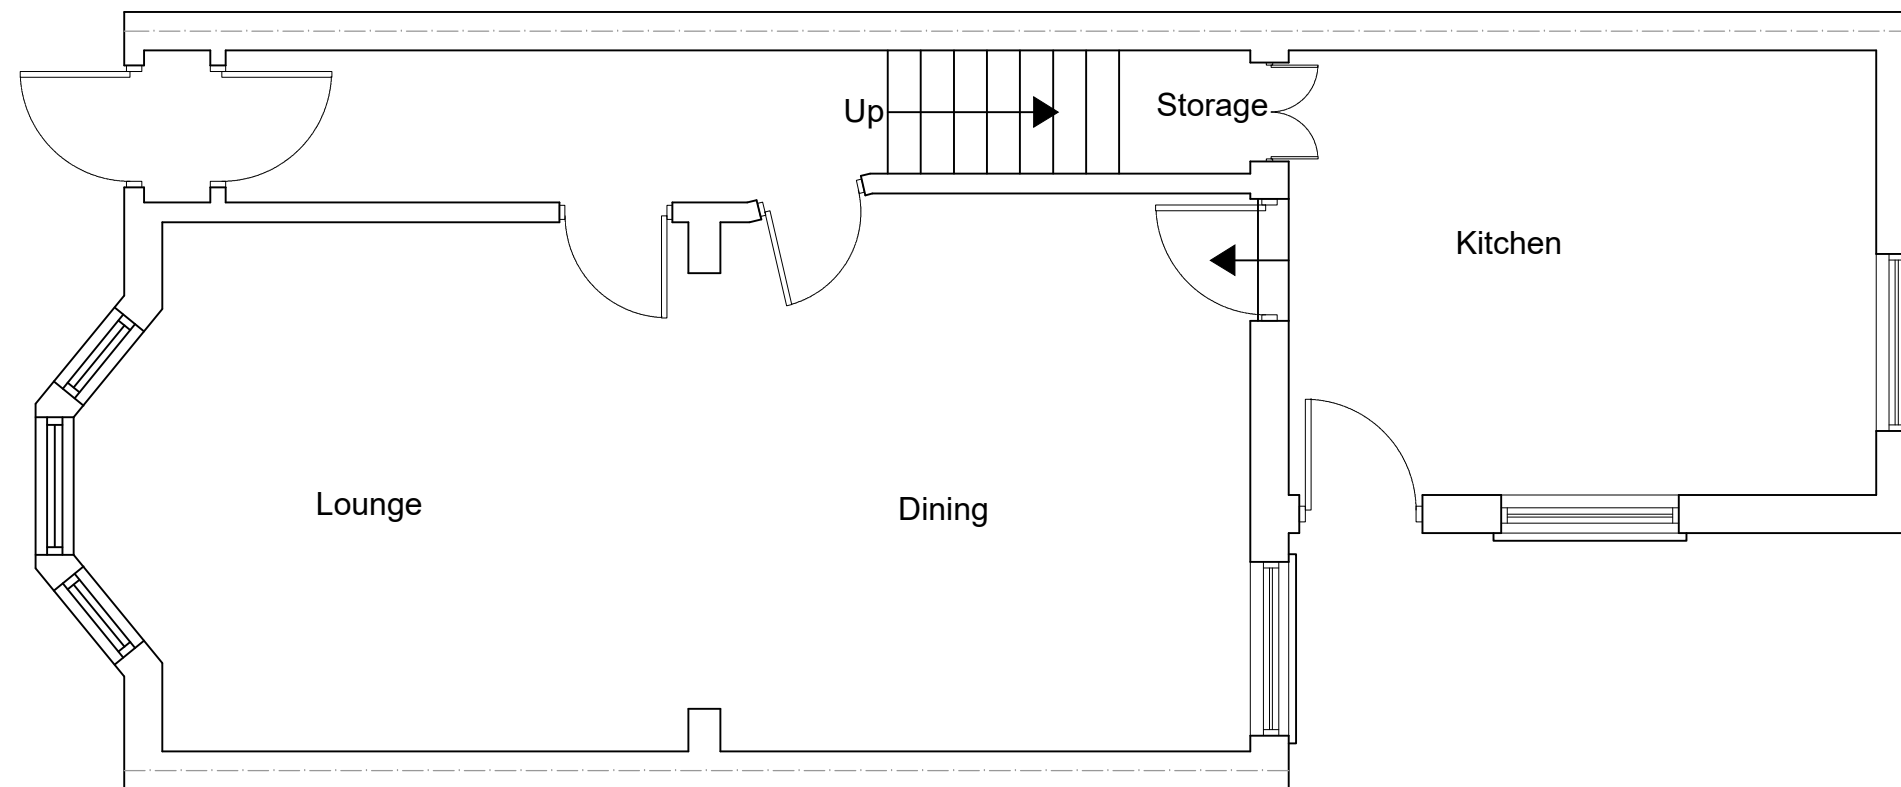

EXISTING GROUND FLOOR PLAN
SCALE 1:50

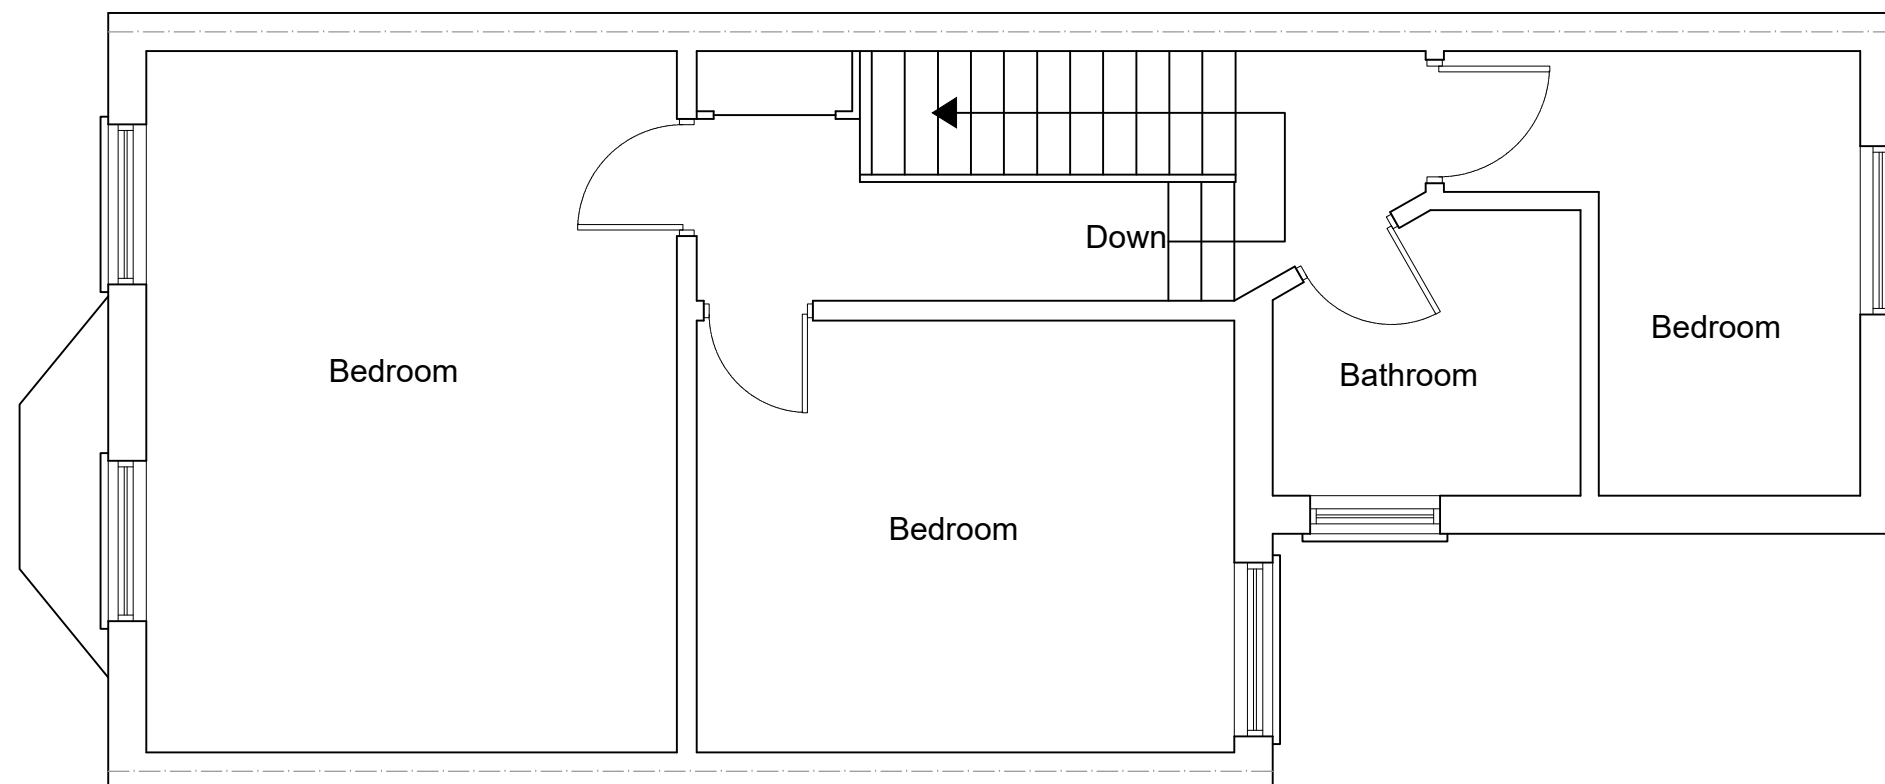

EXISTING FIRST FLOOR PLAN
SCALE 1:50

 

www.FastPlansUK.co.uk

Project: Loft Conversion with
Dormer plus Rear extension.


Address: 19 ST MARGARET'S RD N17 6TY

Scale: 1:50 @ A3 Dwg. no: A01


Drawn by: O.B.S Date Drawn: 20-JAN-2023

For Drawings Tel: 020 3542 1777


E-mail: plans@FastPlansUK.co.uk

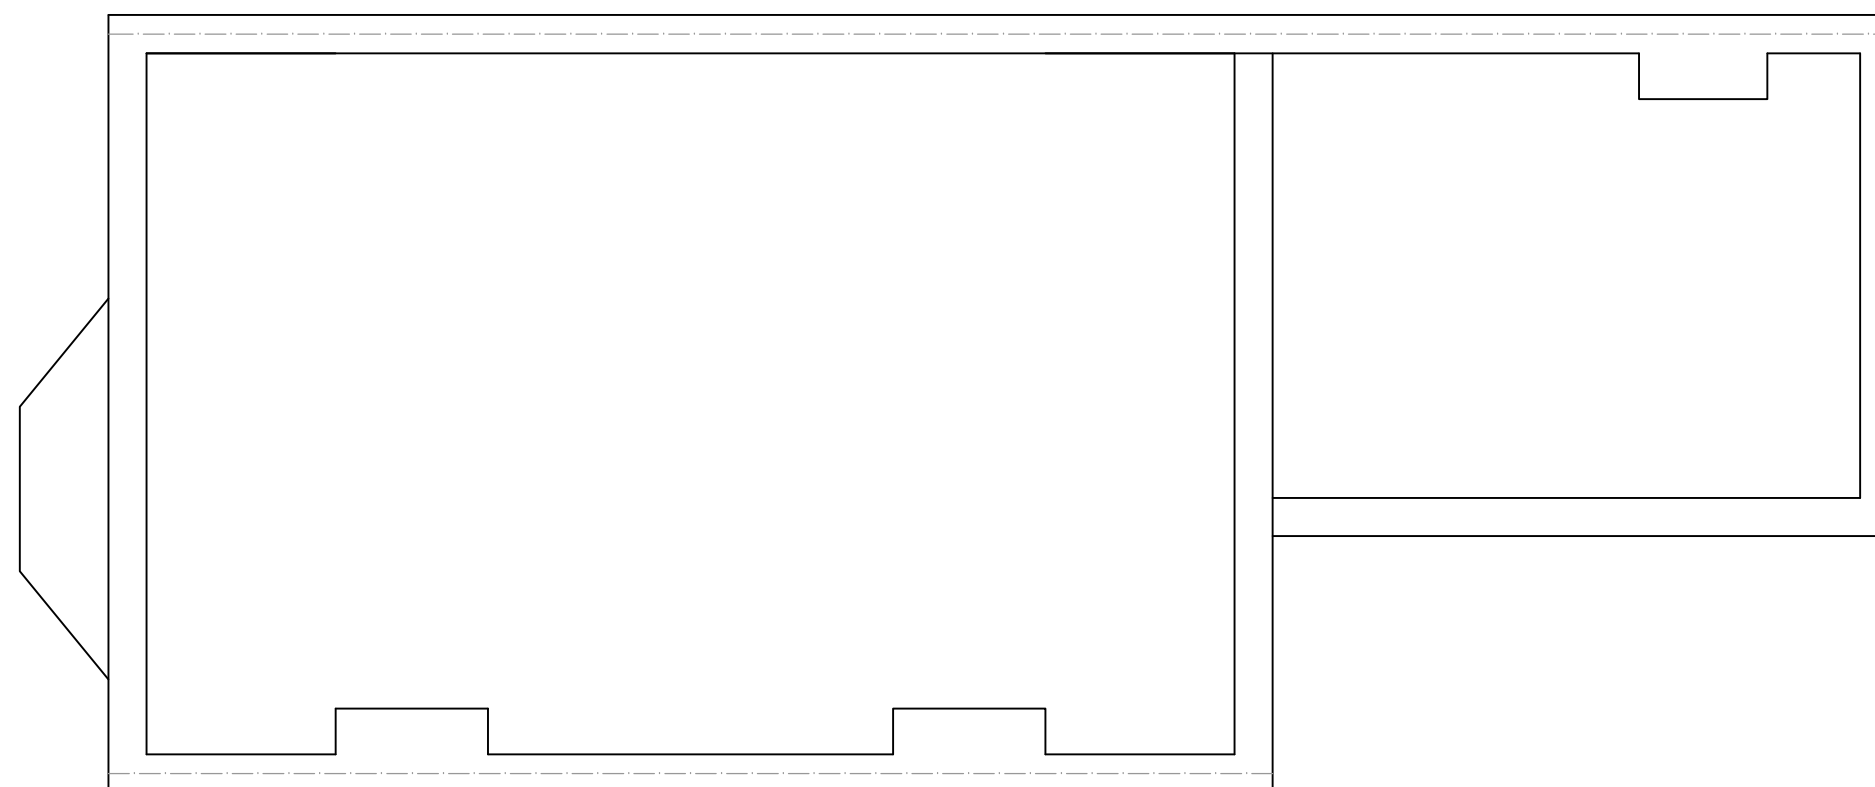

EXISTING LOFT PLAN
SCALE 1:50

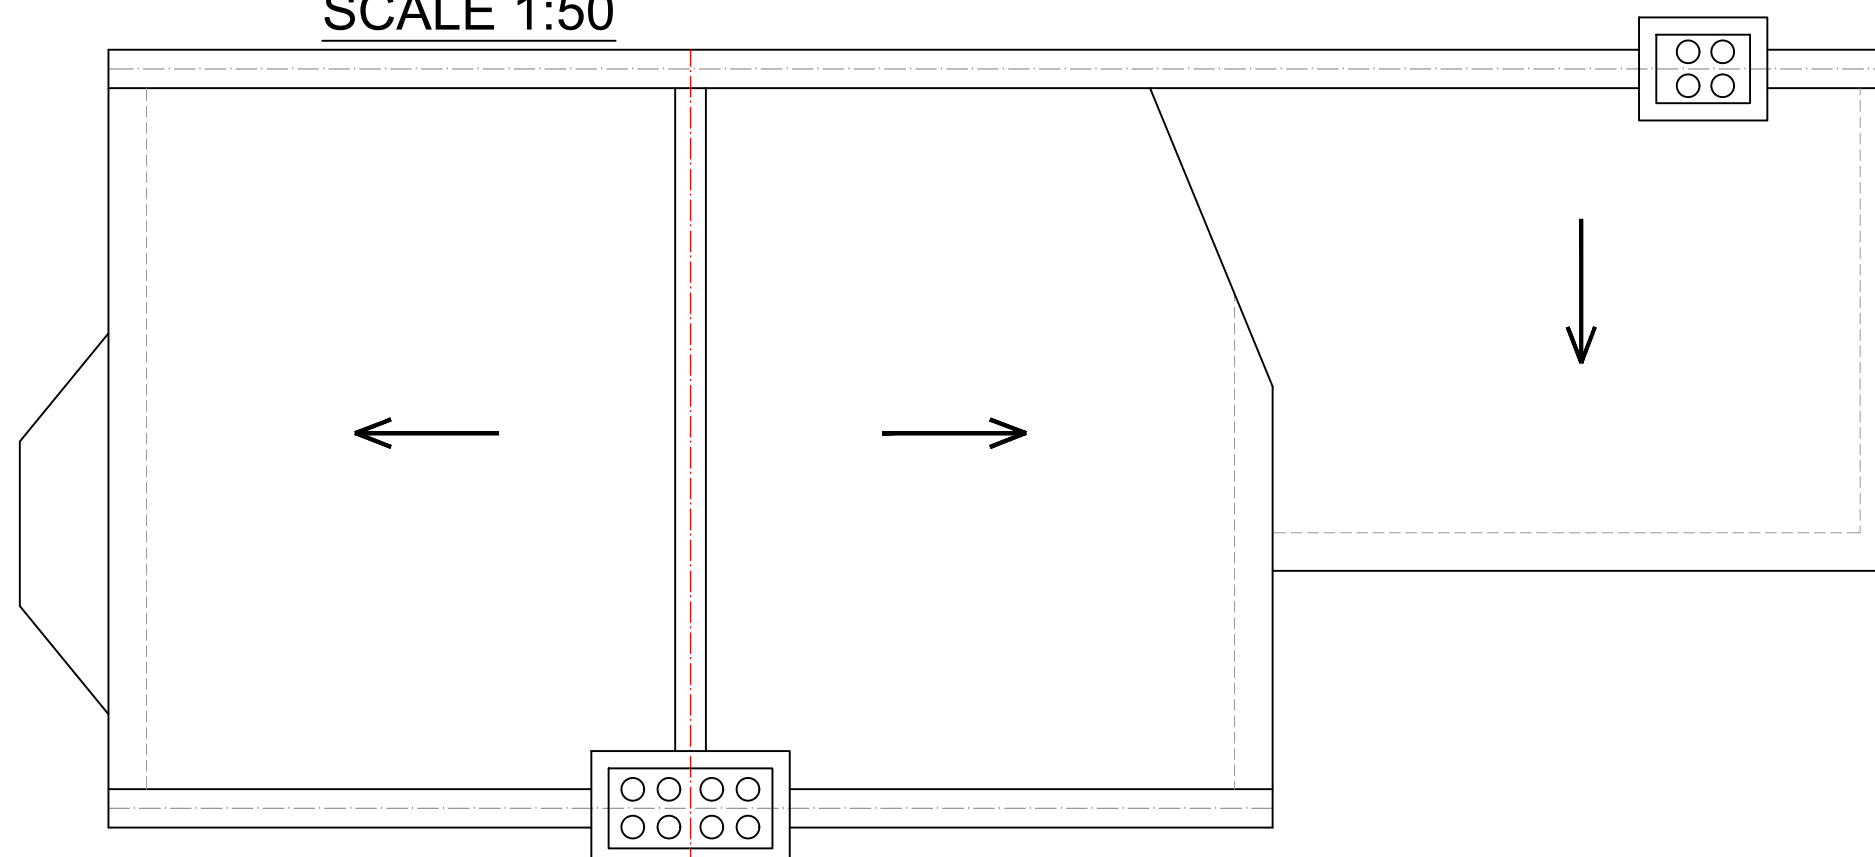

EXISTING ROOF PLAN
SCALE 1:50

 

www.FastPlansUK.co.uk

Project: Loft Conversion with
Dormer plus Rear extension.


Address:
19 ST MARGARET'S RD N17 6TY

Scale: 1:50 @ A3 Dwg. no: A02


Drawn by: O.B.S Date Drawn: 20-JAN-2023

For Drawings Tel: 020 3542 1777


E-mail: plans@FastPlansUK.co.uk

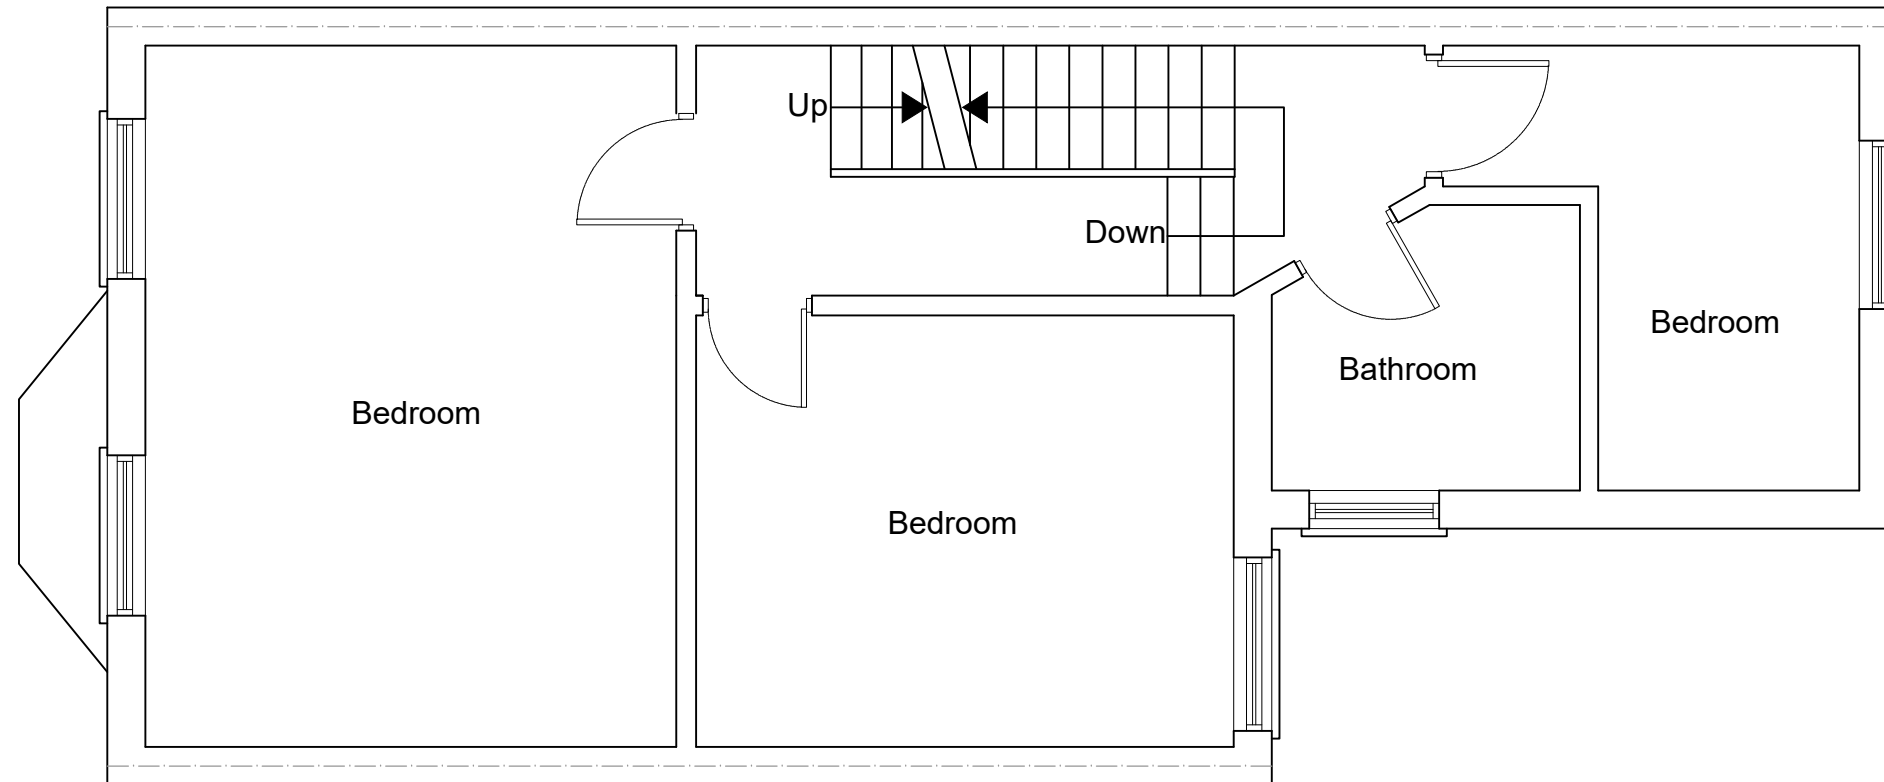

PROPOSED FIRST FLOOR PLAN
SCALE 1:50

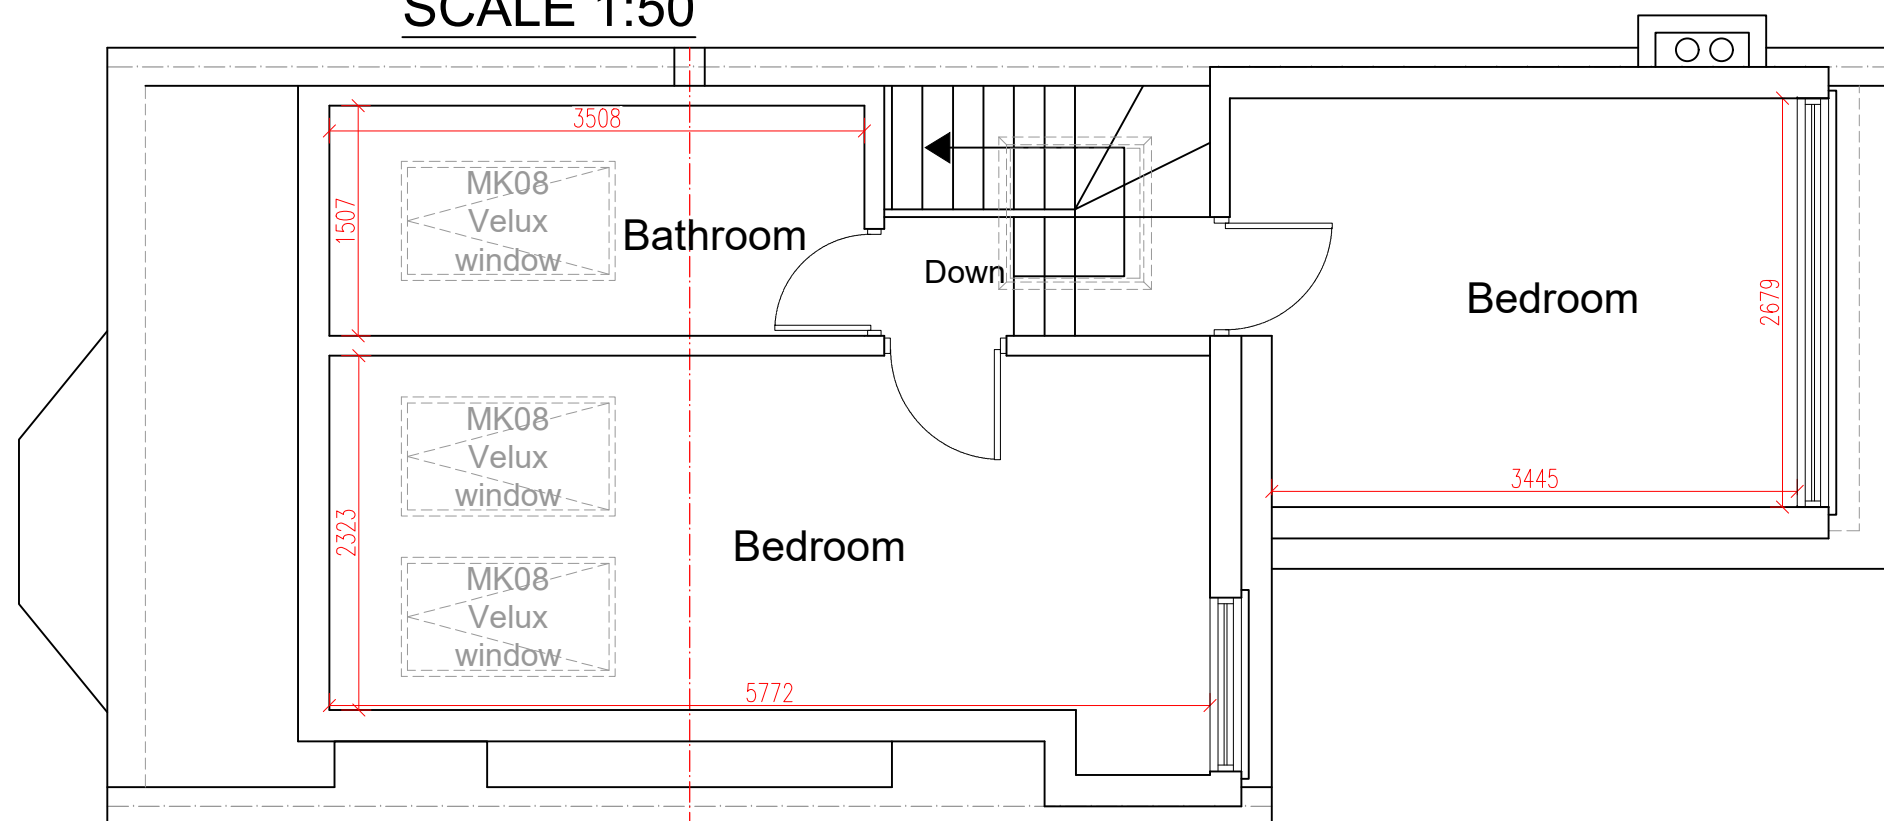

PROPOSED LOFT PLAN
SCALE 1:50

 

www.FastPlansUK.co.uk

Project: Loft Conversion with
Dormer plus Rear extension.


Address: 19 ST MARGARET'S RD N17 6TY

Scale: 1:50 @ A3 Dwg. no: A03

Drawn by: O.B.S Date Drawn: 20-JAN-2023

For Drawings Tel: 020 3542 1777

E-mail: plans@FastPlansUK.co.uk

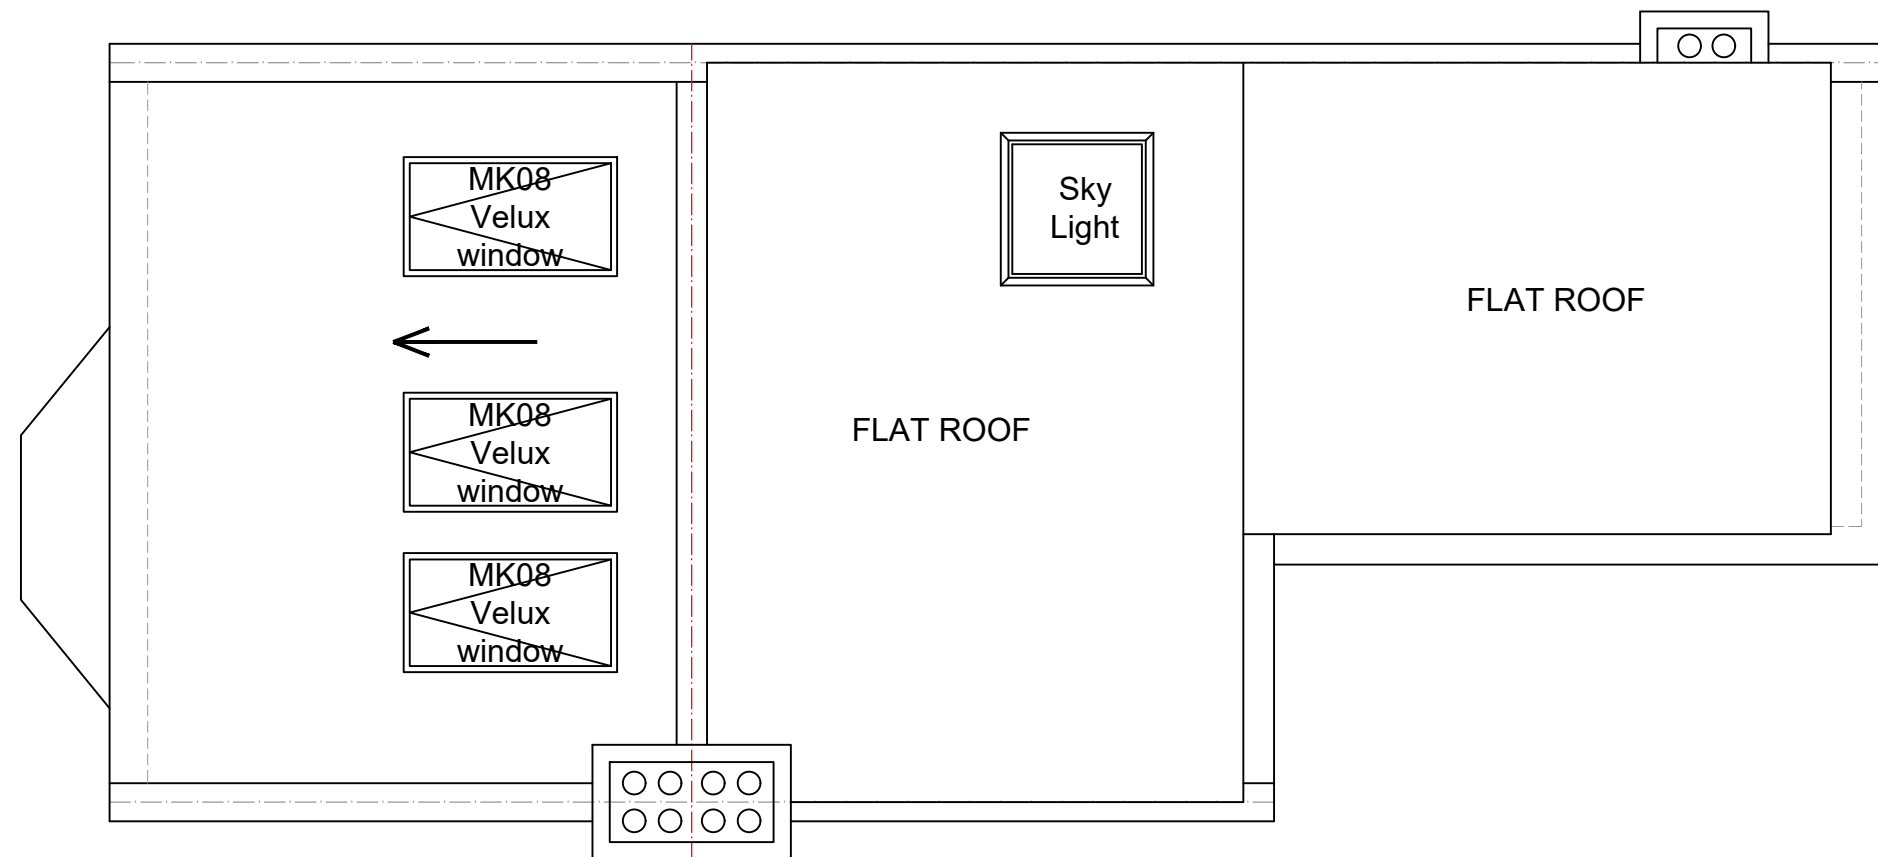

PROPOSED ROOF PLAN
SCALE 1:50



www.FastPlansUK.co.uk

Project: Loft Conversion with
Dormer plus Rear extension.


Address:
19 ST MARGARET'S RD N17 6TY

Scale: 1:50 @ A3 Dwg. no: A04


Drawn by: O.B.S Date Drawn: 20-JAN-2023

For Drawings Tel: 020 3542 1777


E-mail: plans@FastPlansUK.co.uk

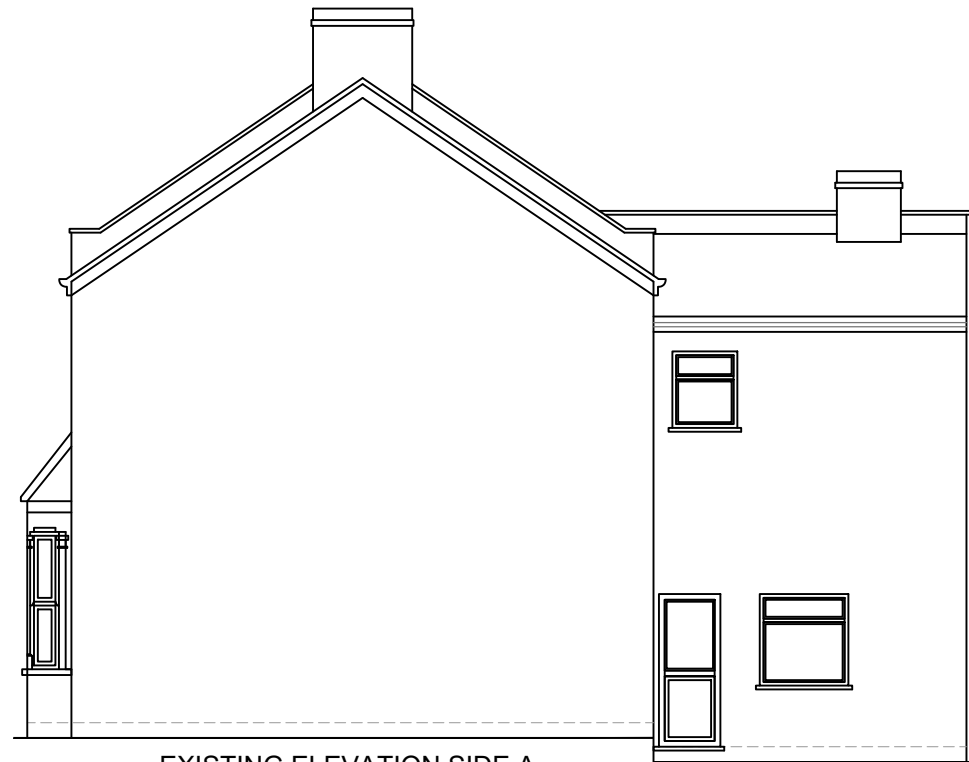


EXISTING ELEVATION SIDE A
SCALE 1:100

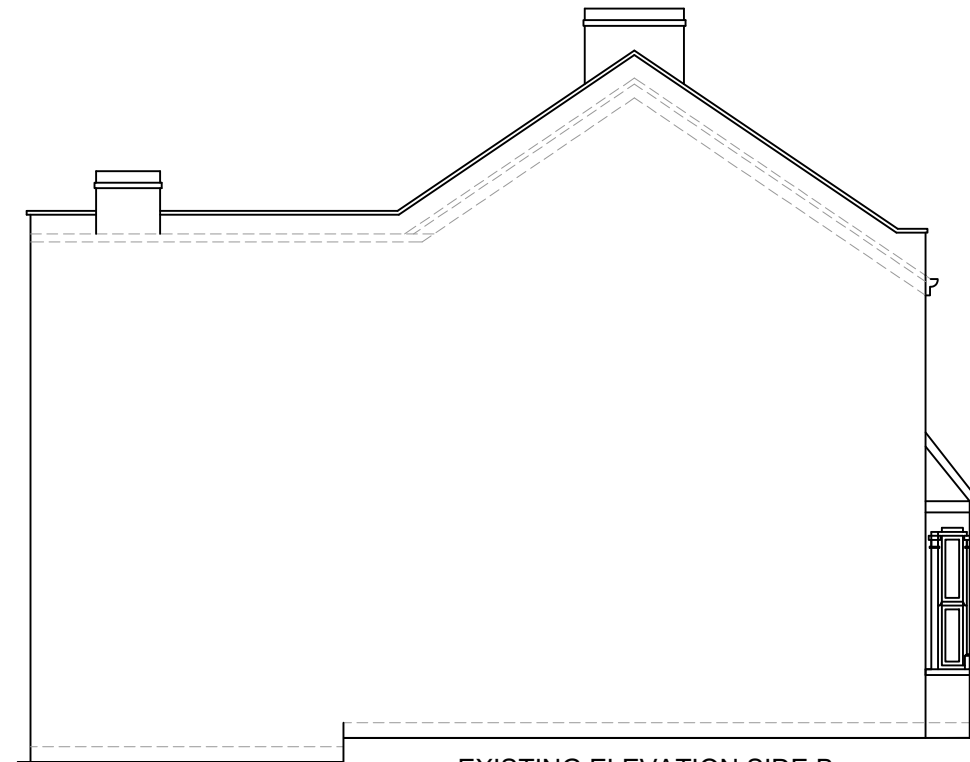


EXISTING ELEVATION SIDE B
SCALE 1:100

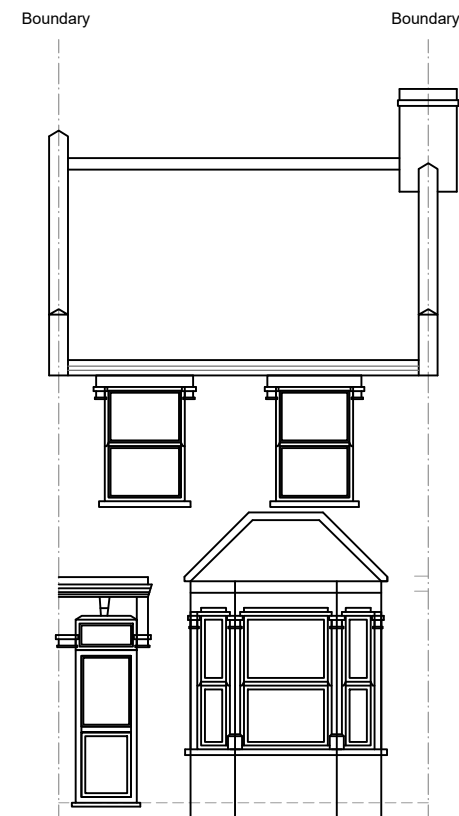

EXISTING FRONT ELEVATION
SCALE 1:100

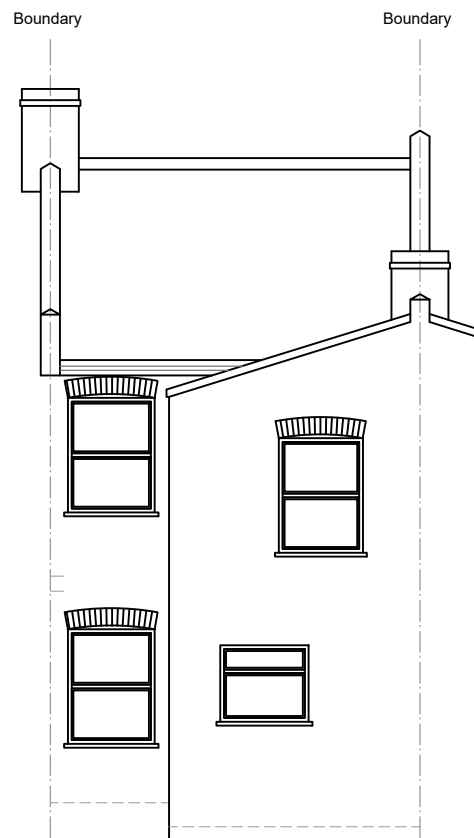

EXISTING REAR ELEVATION
SCALE 1:100

 

www.FastPlansUK.co.uk

Project: Loft Conversion with
Dormer plus Rear extension.





Address: 19 ST MARGARET'S RD N17 6TY

Scale: 1:100 @ A3 Dwg. no: A05

Drawn by: O.B.S Date Drawn: 20-JAN-2023

For Drawings Tel: 020 3542 1777

E-mail: plans@FastPlansUK.co.uk

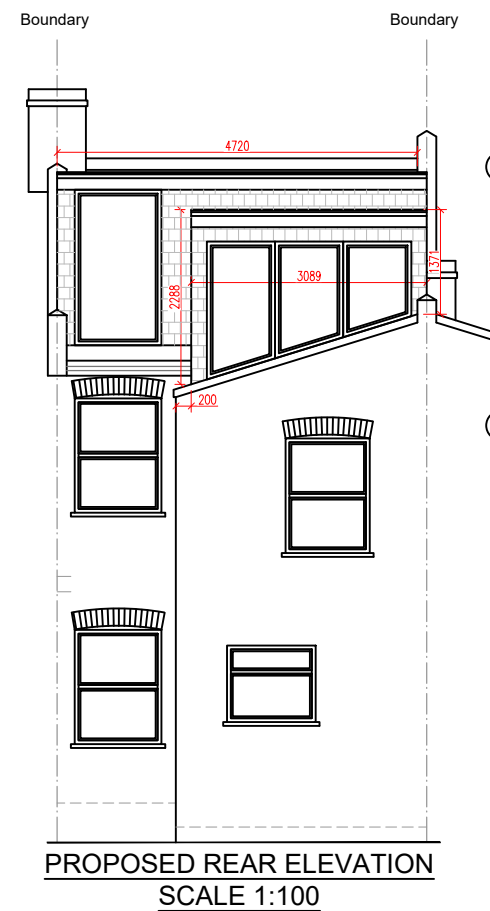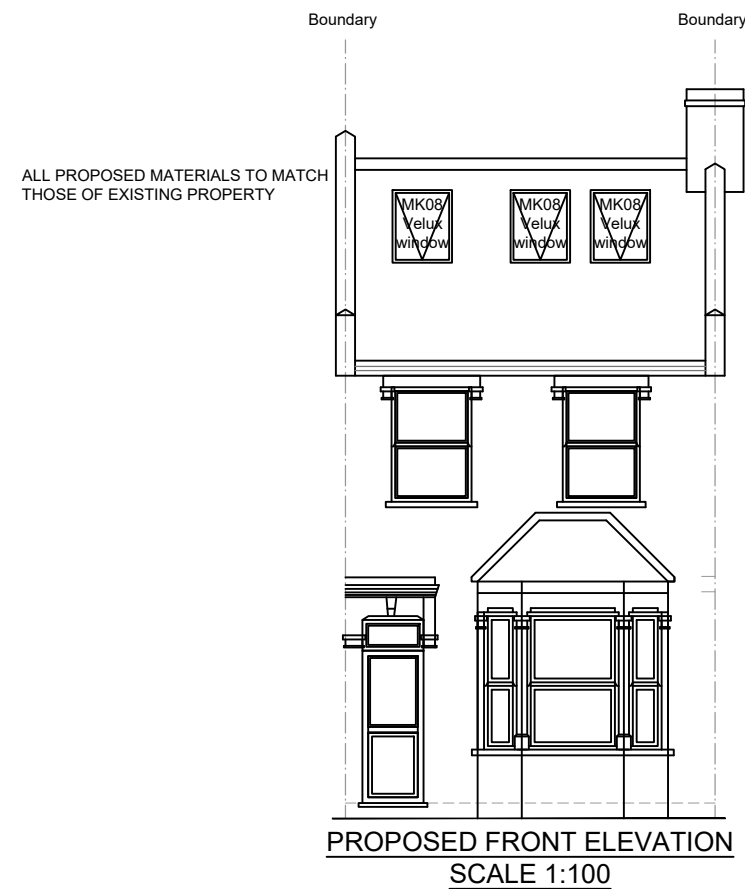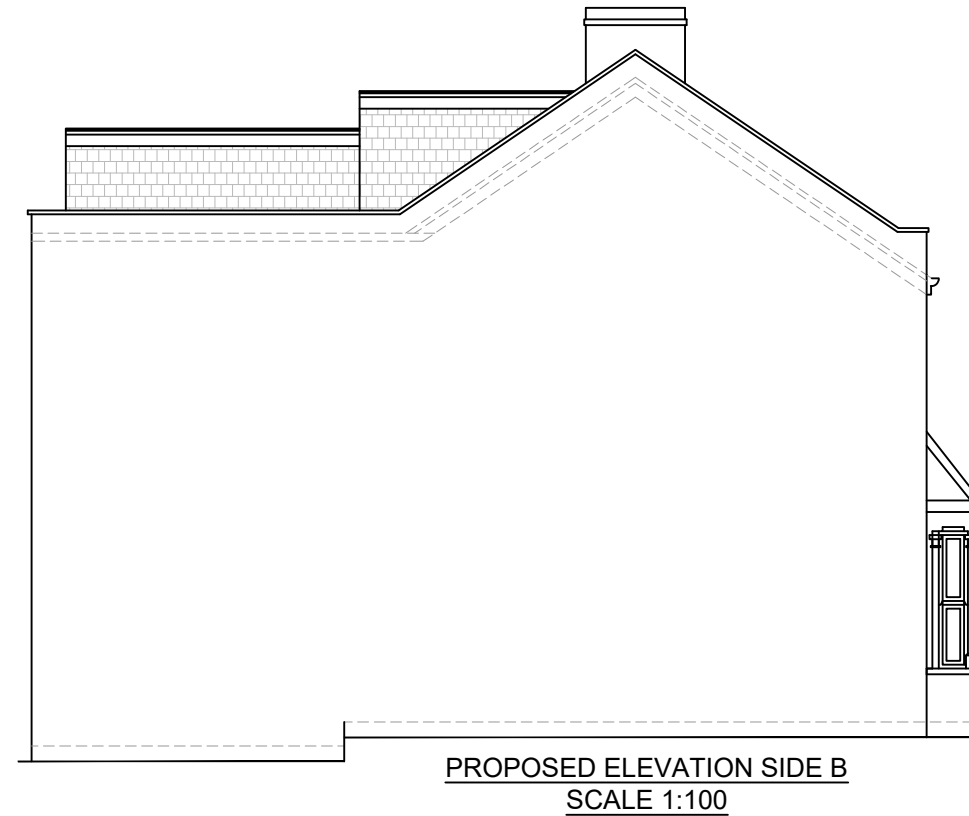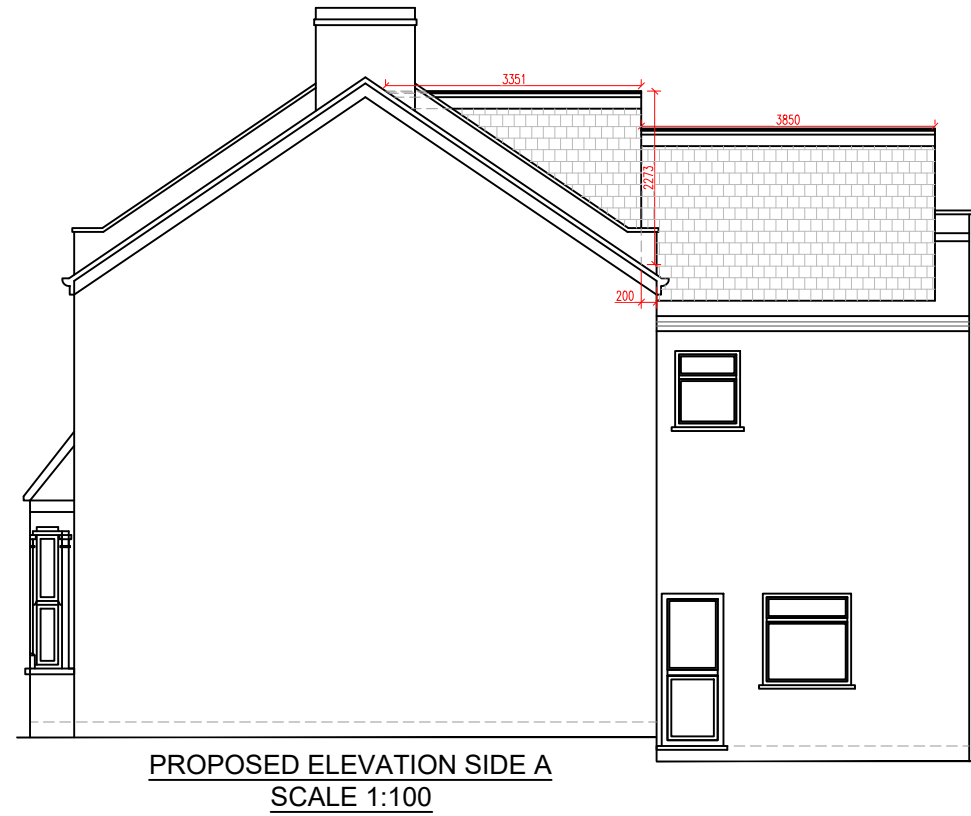

⊗ = LOFT DORMER (A)

$$\frac{\textcircled{A} \times \textcircled{B}}{2} = 3.80$$
$$= 3.80 \times 4.72 = 17.93$$

⊙ = LOFT DORMER (B)

$$\frac{\textcircled{A} + \textcircled{B}}{2} = 1.82 \times \textcircled{C} = 5.60$$
$$= 5.60 \times 3.85 = 21.56$$

TOTAL VOLUME

$$= X + Y$$
$$17.93 + 21.56 = 39.40$$
$$39.49\text{m}^3 < 40\text{m}^3$$



www.FastPlansUK.co.uk

Project: Loft Conversion with
Dormer plus Rear extension.


Address: 19 ST MARGARET'S RD N17 6TY


Scale: 1:100 @ A3 Dwg. no: A06

Drawn by: O.B.S. Date Drawn: 20-JAN-2023


For Drawings Tel: 020 3542 1777

E-mail: plans@FastPlansUK.co.uk

 

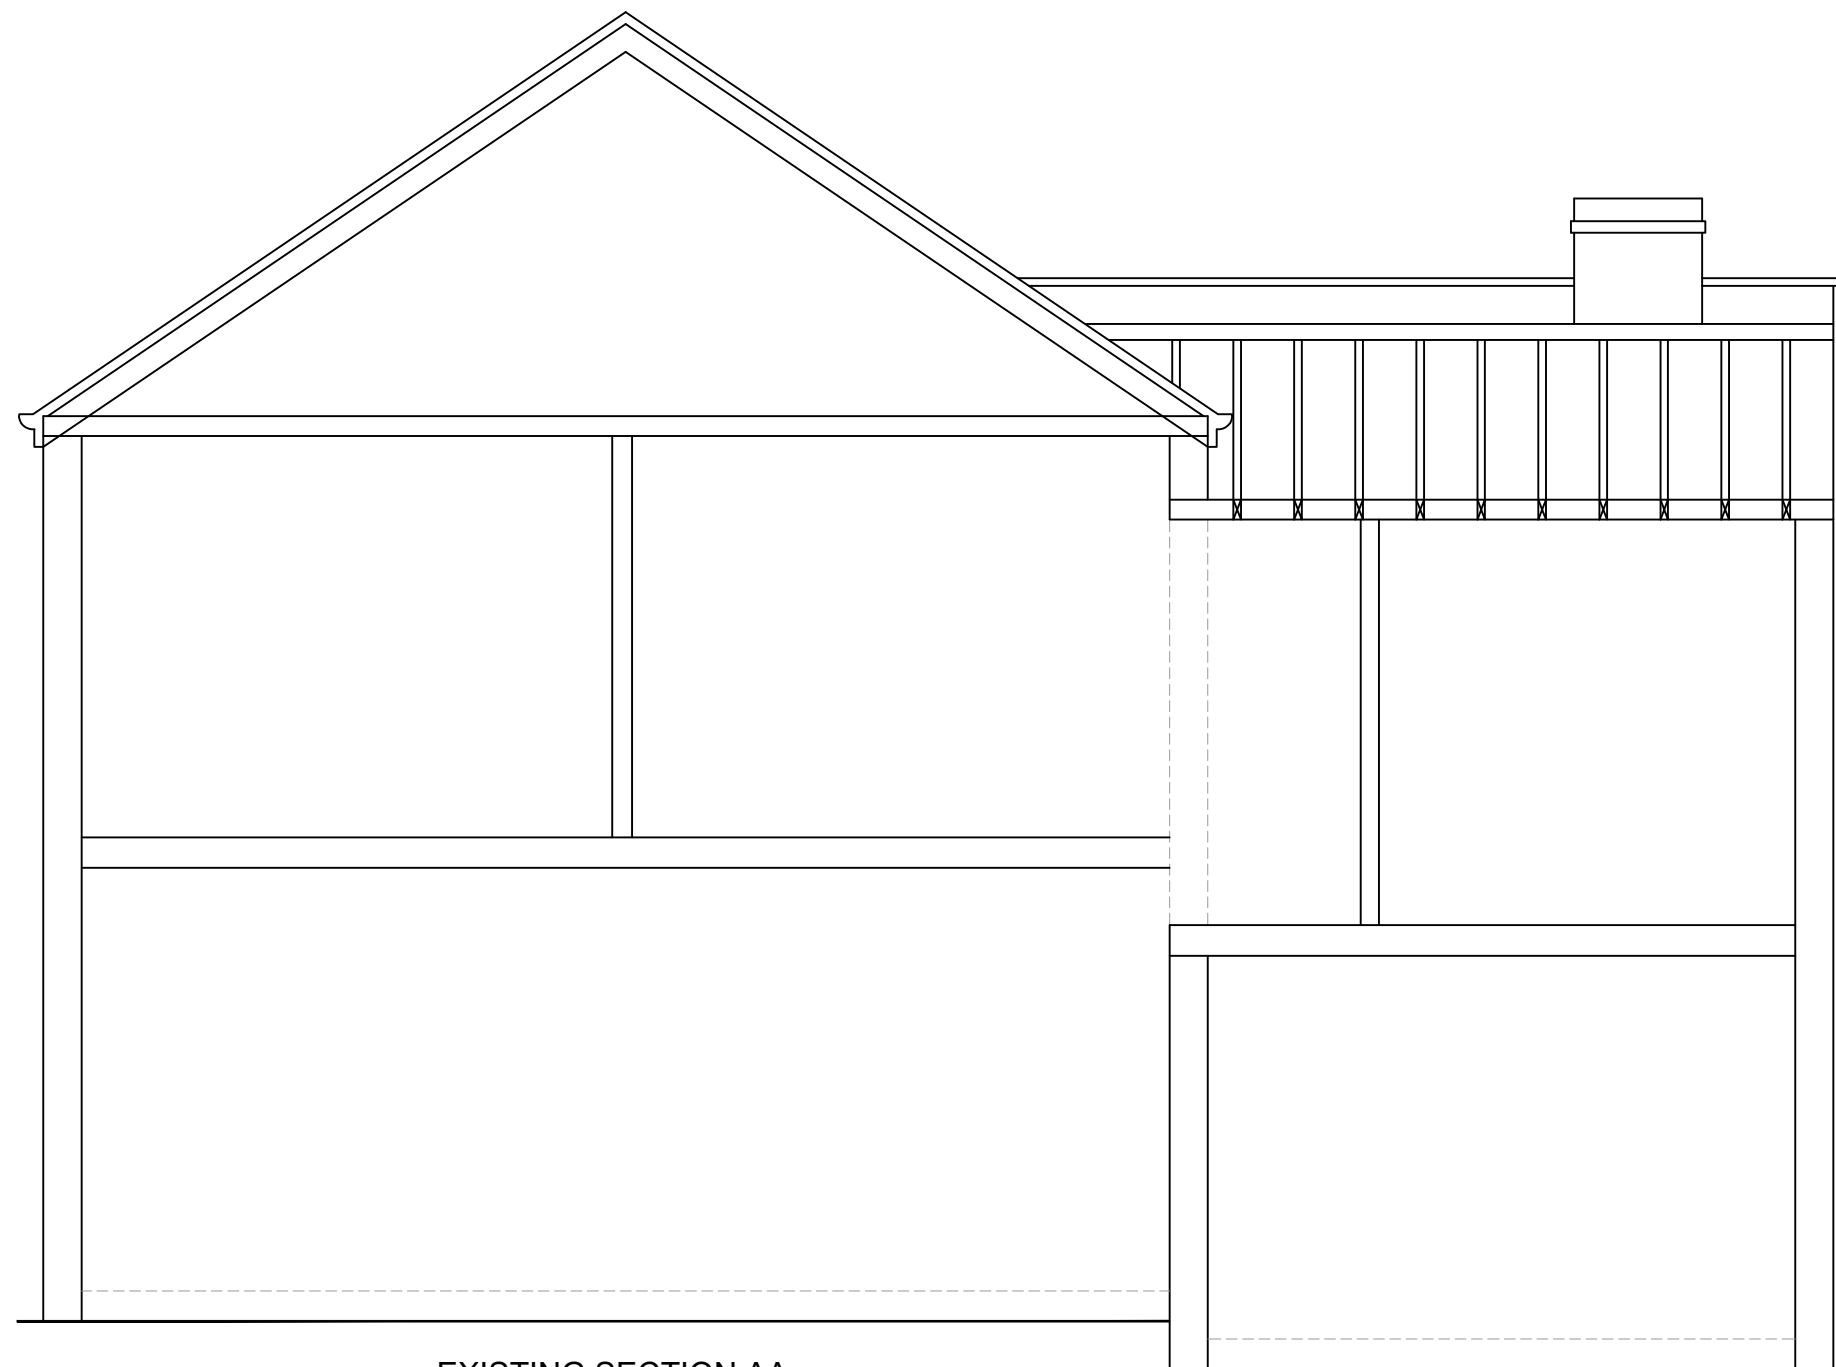

EXISTING SECTION AA
SCALE 1:50

 

www.FastPlansUK.co.uk

Project: Loft Conversion with
Dormer plus Rear extension.


Address:
19 ST MARGARET'S RD N17 6TY

Scale:	Dwg. no:
1:50 @ A3	A07


Drawn by:	Date Drawn:
O.B.S	20-JAN-2023

For Drawings Tel: 020 3542 1777

E-mail: plans@FastPlansUK.co.uk

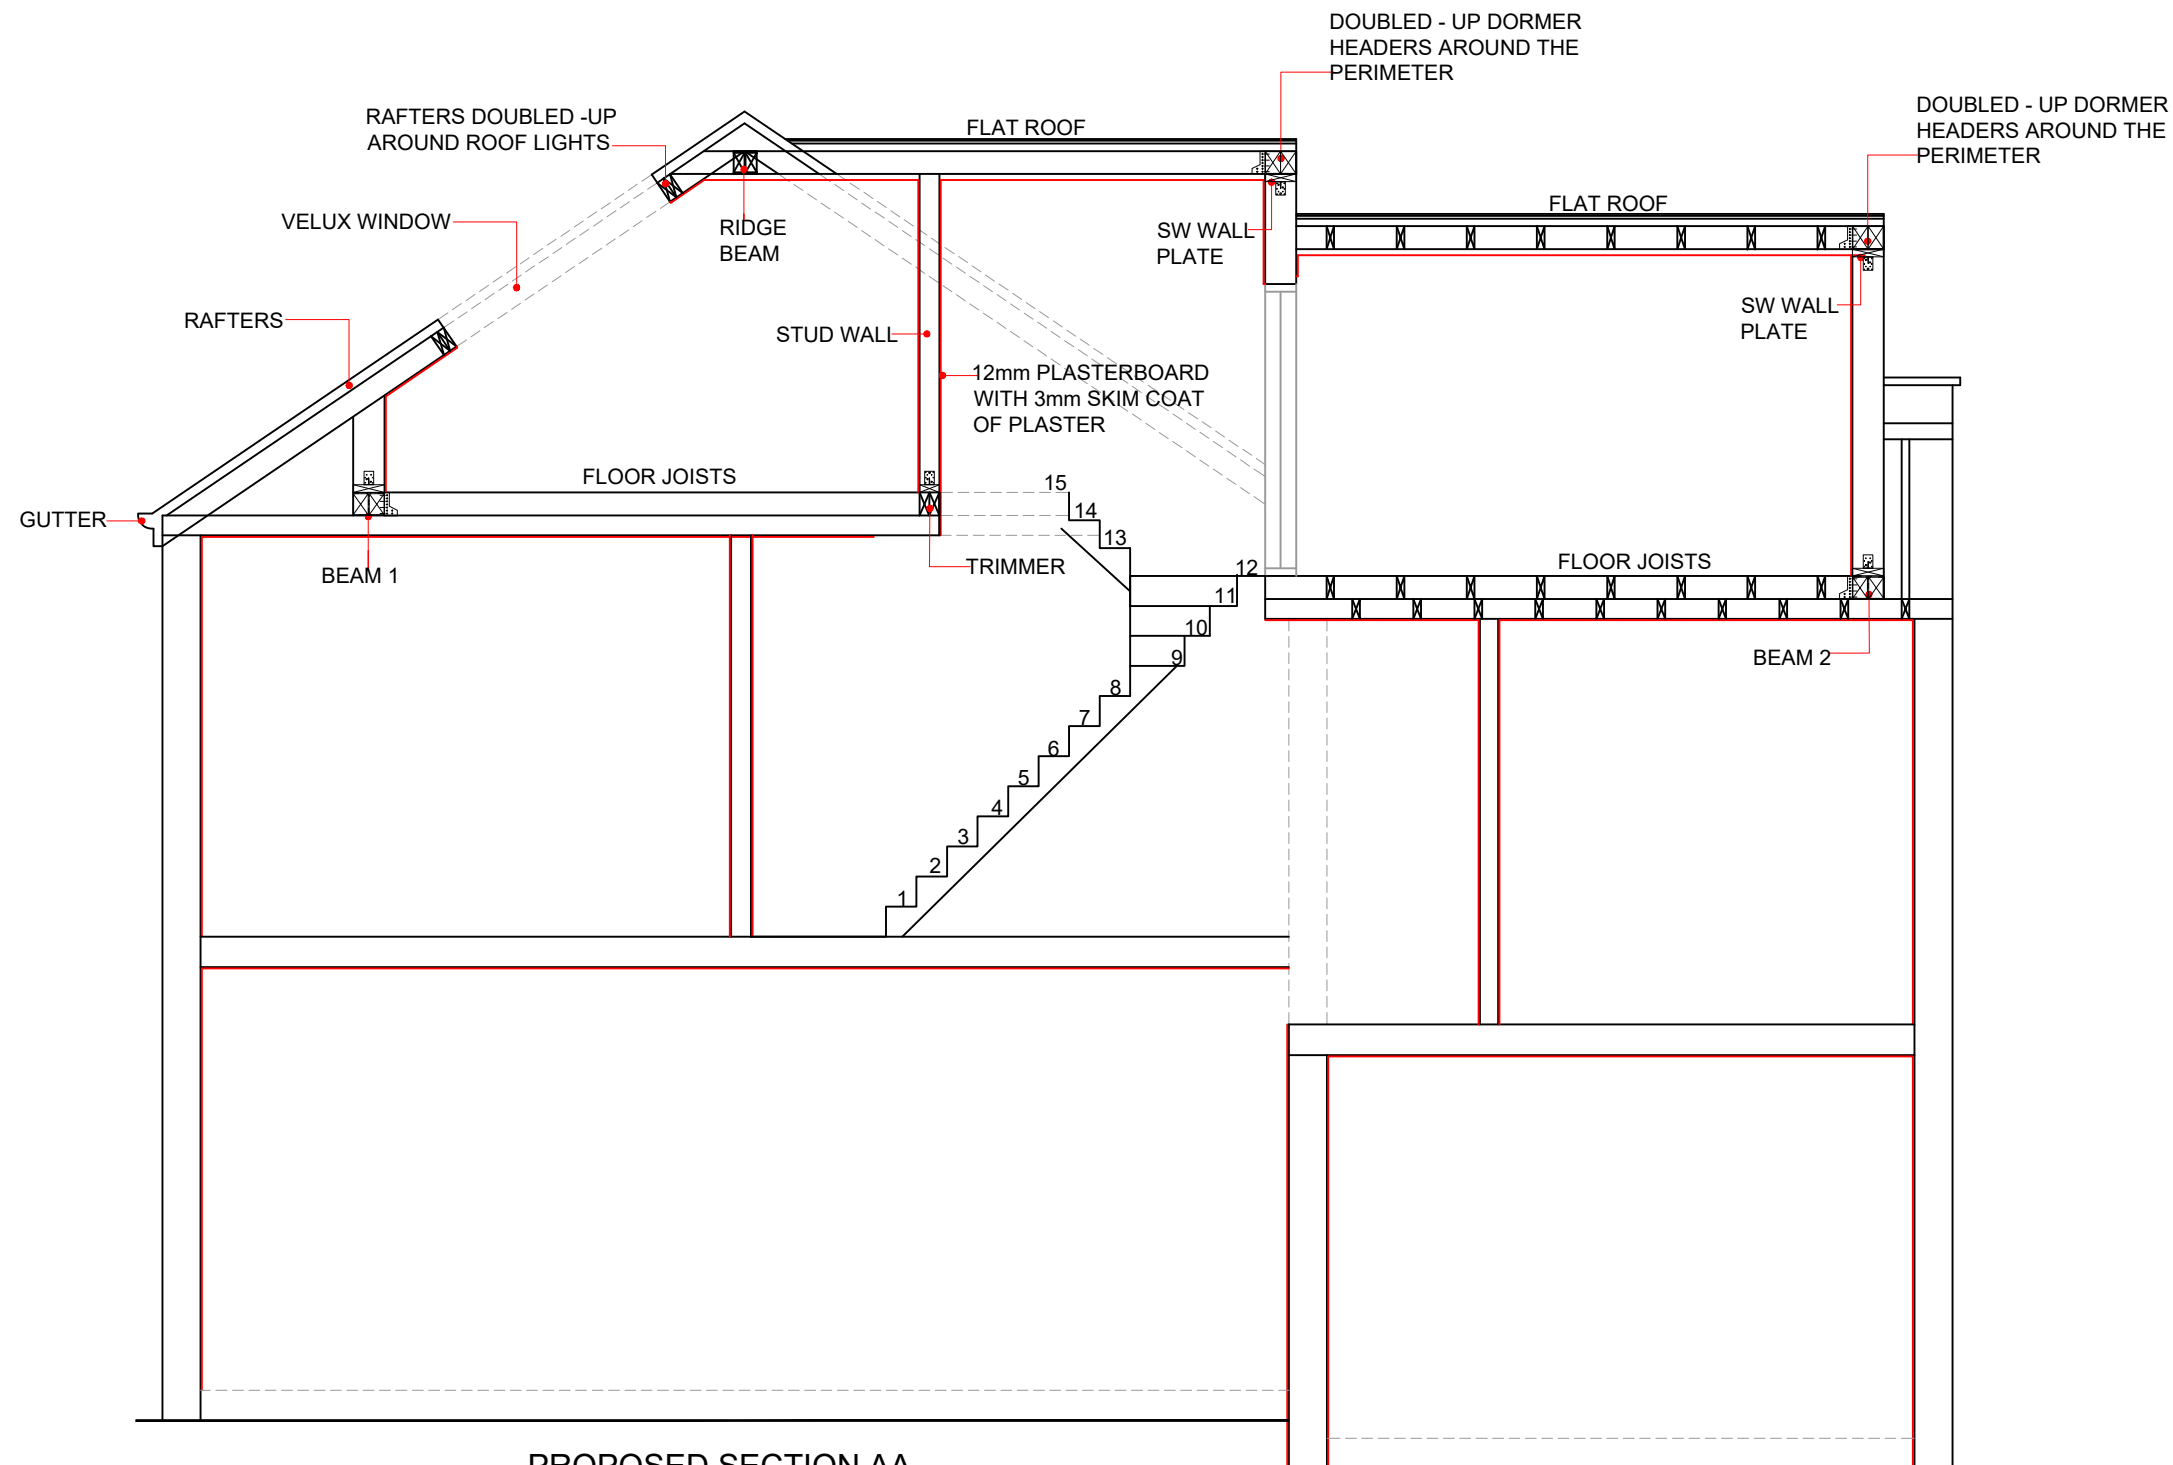

PROPOSED SECTION AA
SCALE 1:50

 

www.FastPlansUK.co.uk

Project: Loft Conversion with
Dormer plus Rear extension.

Address: 19 ST MARGARET'S RD N17 6TY

Scale: 1:50 @ A3 Dwg. no: A08


Drawn by: O.B.S Date Drawn: 20-JAN-2023

For Drawings Tel: 020 3542 1777


E-mail: plans@FastPlansUK.co.uk



BLOCK PLAN
SCALE 1:500

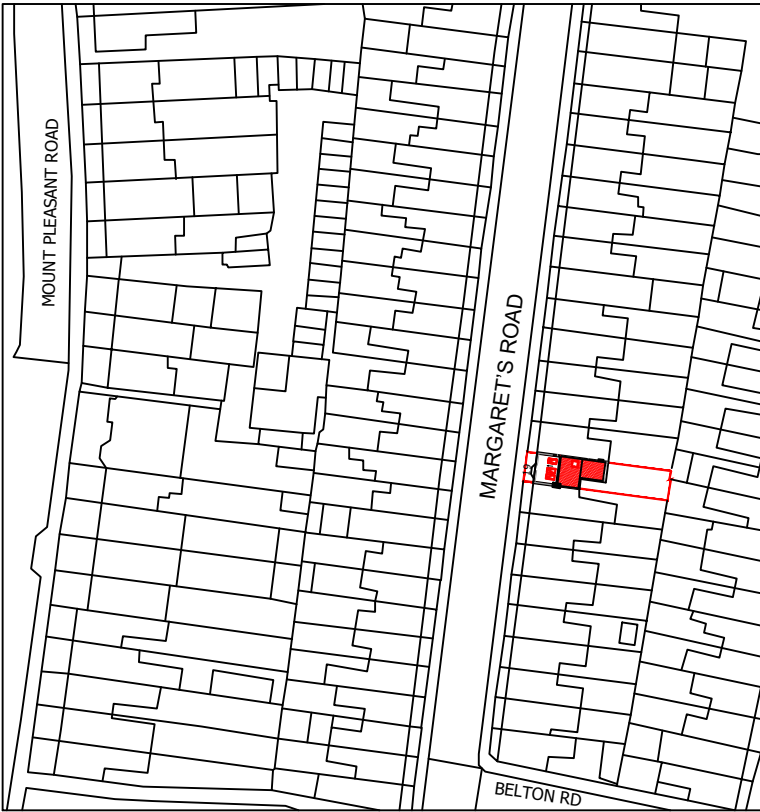

LOCATION PLAN
SCALE 1:1250

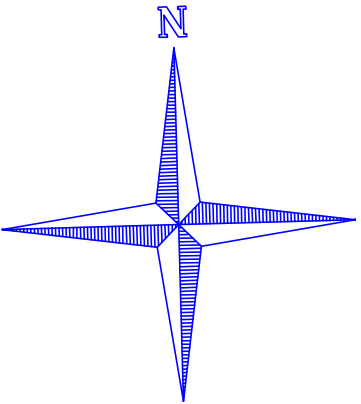

www.FastPlansUK.co.uk

Project: Loft Conversion with
Dormer plus Rear extension.

Address: 19 ST MARGARET'S RD N17 6TY

Scale: 1:500 @ A3	Dwg. no: A09
-------------------	--------------

Drawn by: O.B.S	Date Drawn: 20-JAN-2023
-----------------	-------------------------

For Drawings Tel: 020 3542 1777

E-mail: plans@FastPlansUK.co.uk