





EXISTING FRONT ELEVATION




EXISTING REAR ELEVATION

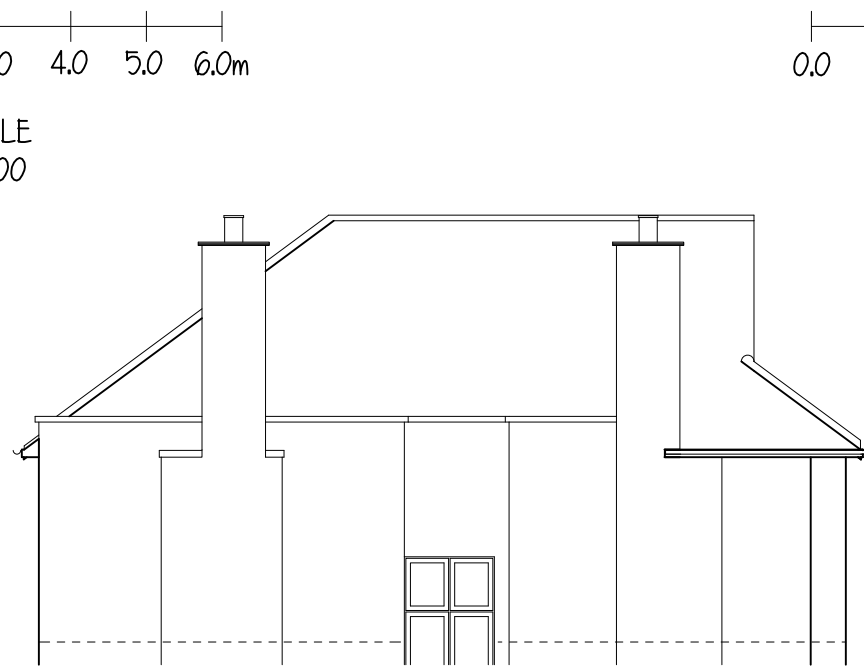


EXISTING SIDE ELEVATION (SOUTH WEST)

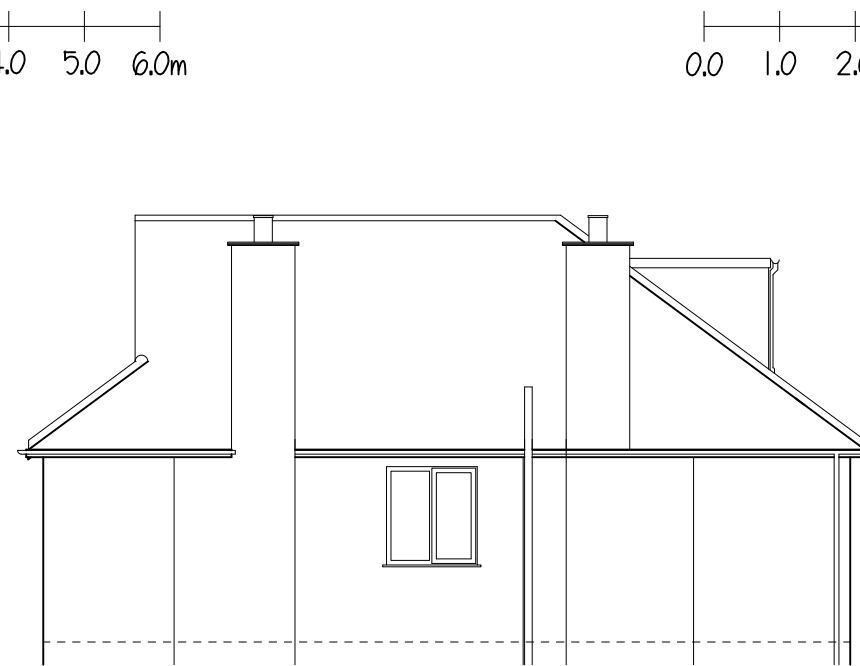


EXISTING SIDE ELEVATION (NORTH EAST)

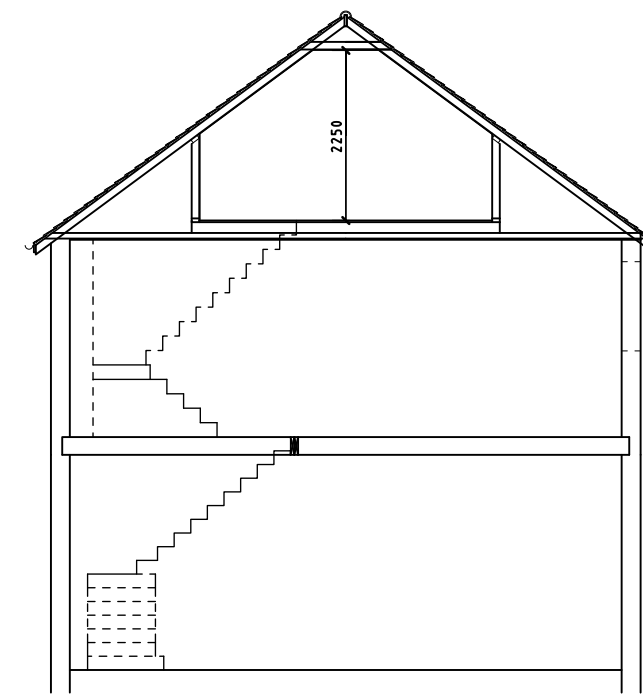

EXISTING SECTION

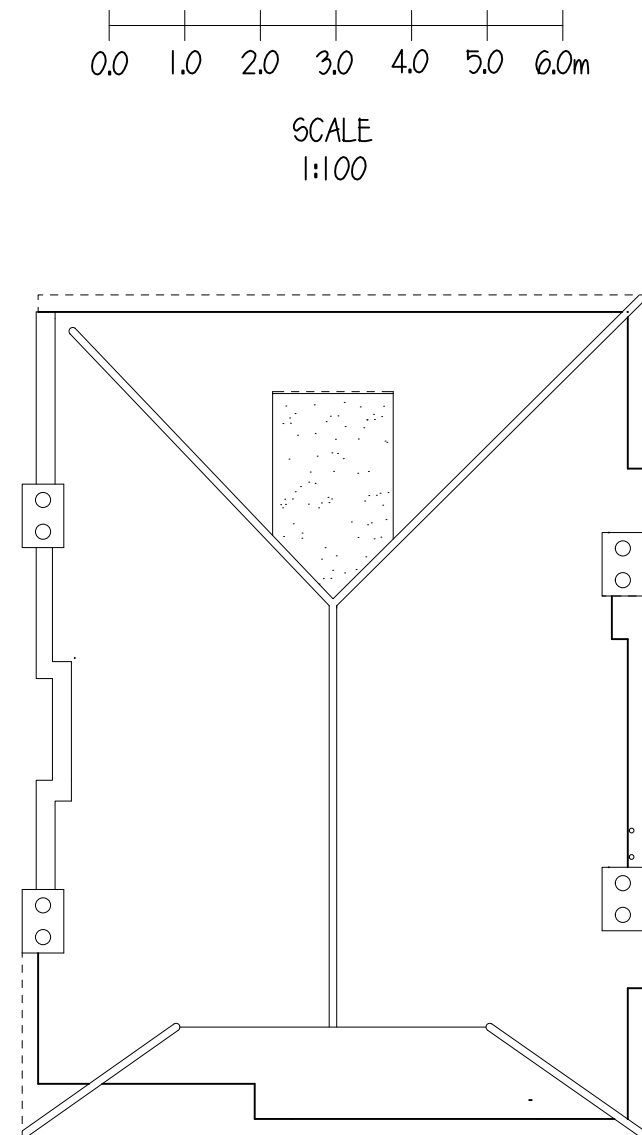


EXISTING ROOF PLAN

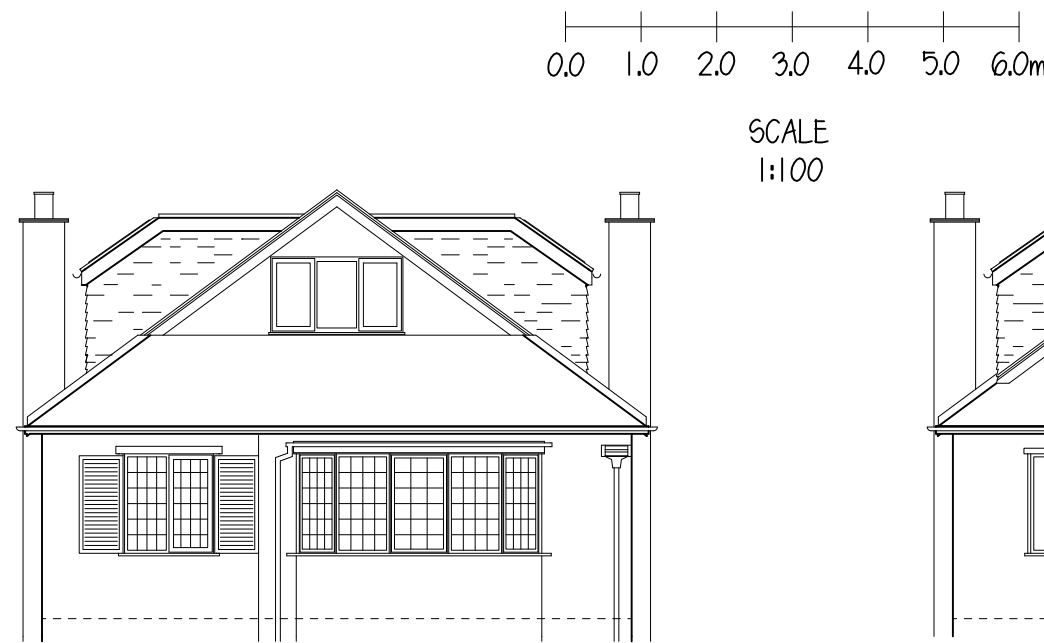


PROPOSED FRONT ELEVATION




PROPOSED REAR ELEVATION

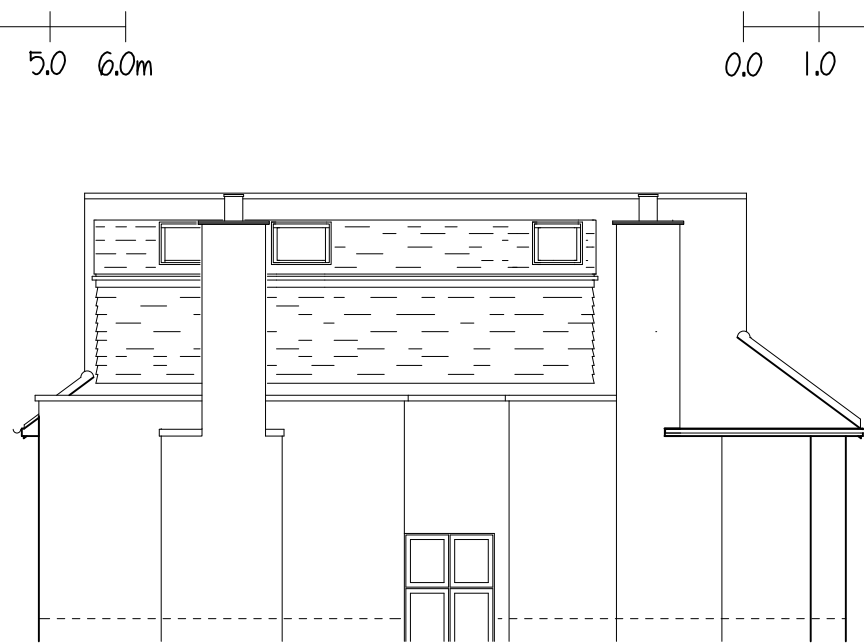


PROPOSED SIDE ELEVATION (SOUTH WEST)

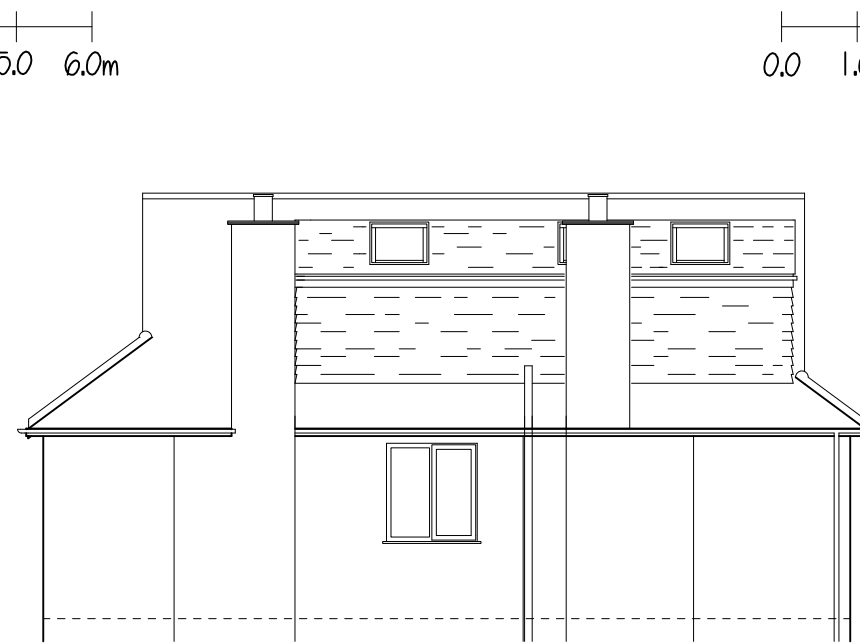

PROPOSED SIDE ELEVATION (NORTH EAST)

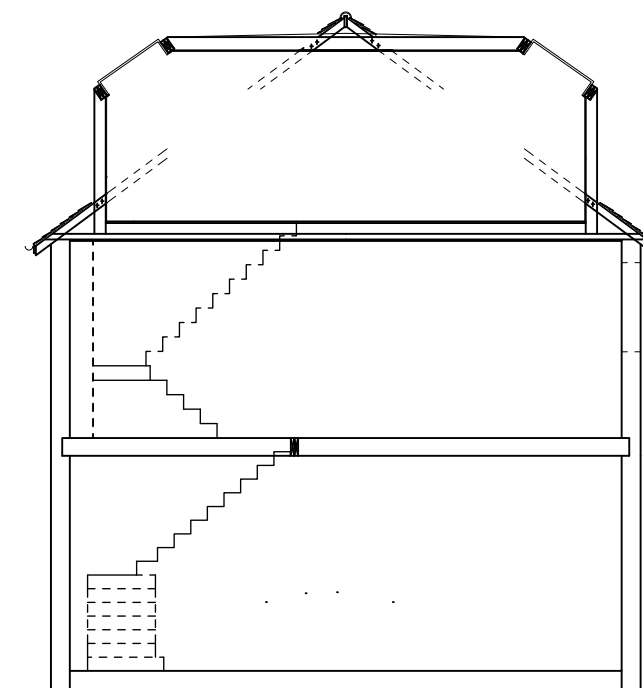

PROPOSED SECTION

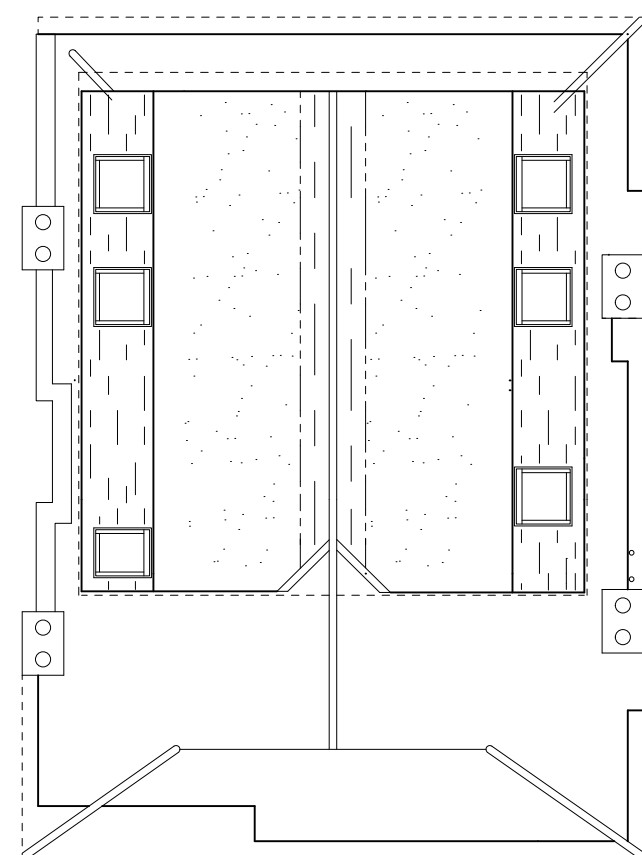


PROPOSED ROOF PLAN

WINDOW SCHEDULE		
REF.	DIMENSIONS	BACKGROUND VENT. REQ.
BEDROOM 1	2800 x 1000/2000 4No. 780 x 980	8000mm ²
BEDROOM 2	1700 x 1000 2No. 780 x 980	8000mm ²


NB. PROPOSED ROOFLIGHTS
NOT TO PROTRUDE MORE
THAN 150MM FROM THE
PLANE OF THE SLOPE OF
THE ORIGINAL ROOF

NB. ALL MATERIALS
TO MATCH EXISTING

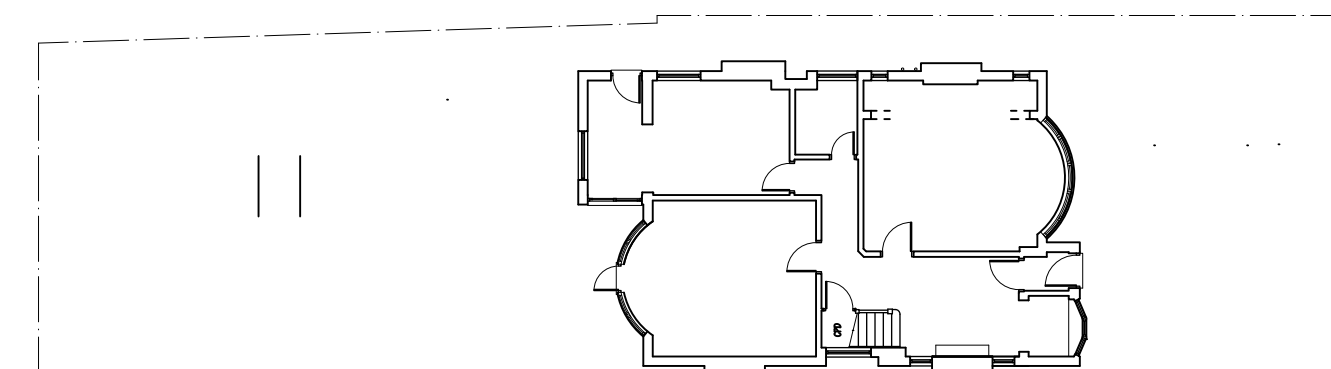


BLOCK PLAN 1:200


SCALE
1:200

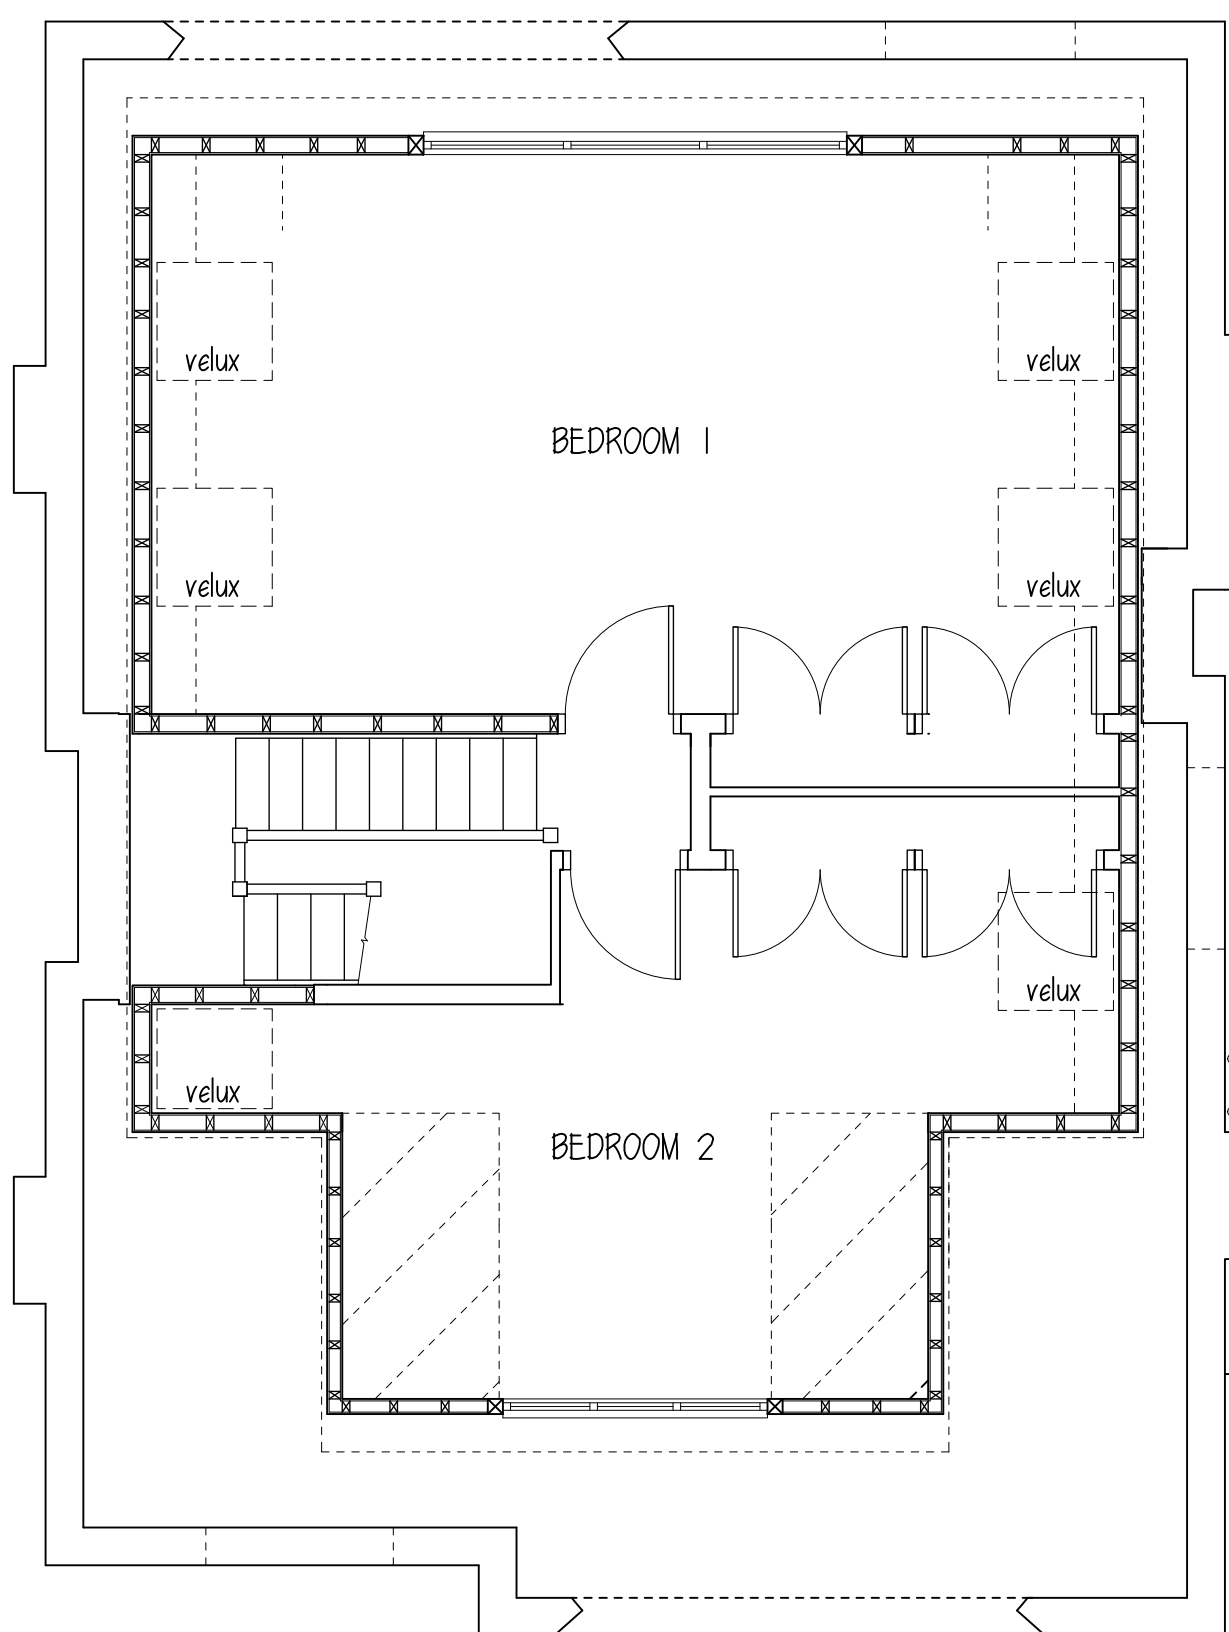

PROPOSED LOFT FLOOR LAYOUT

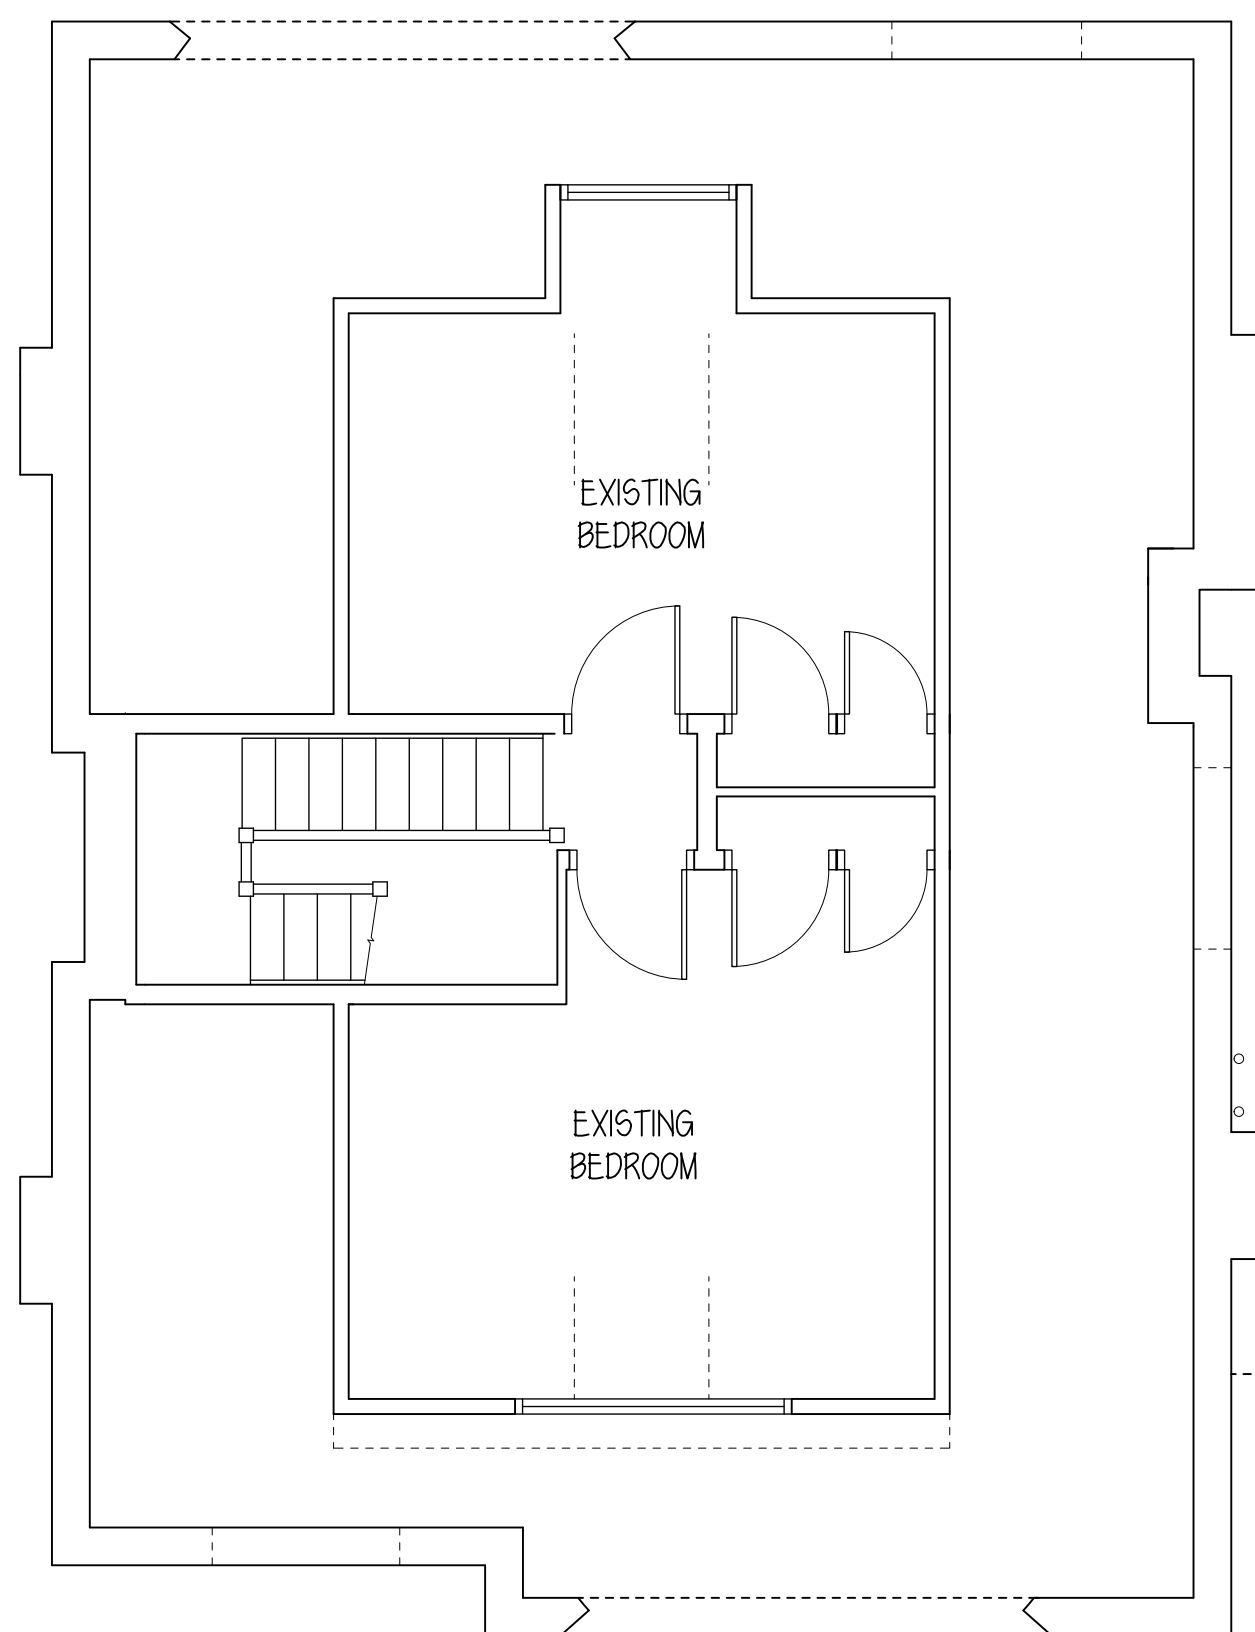

EXISTING LOFT FLOOR LAYOUT

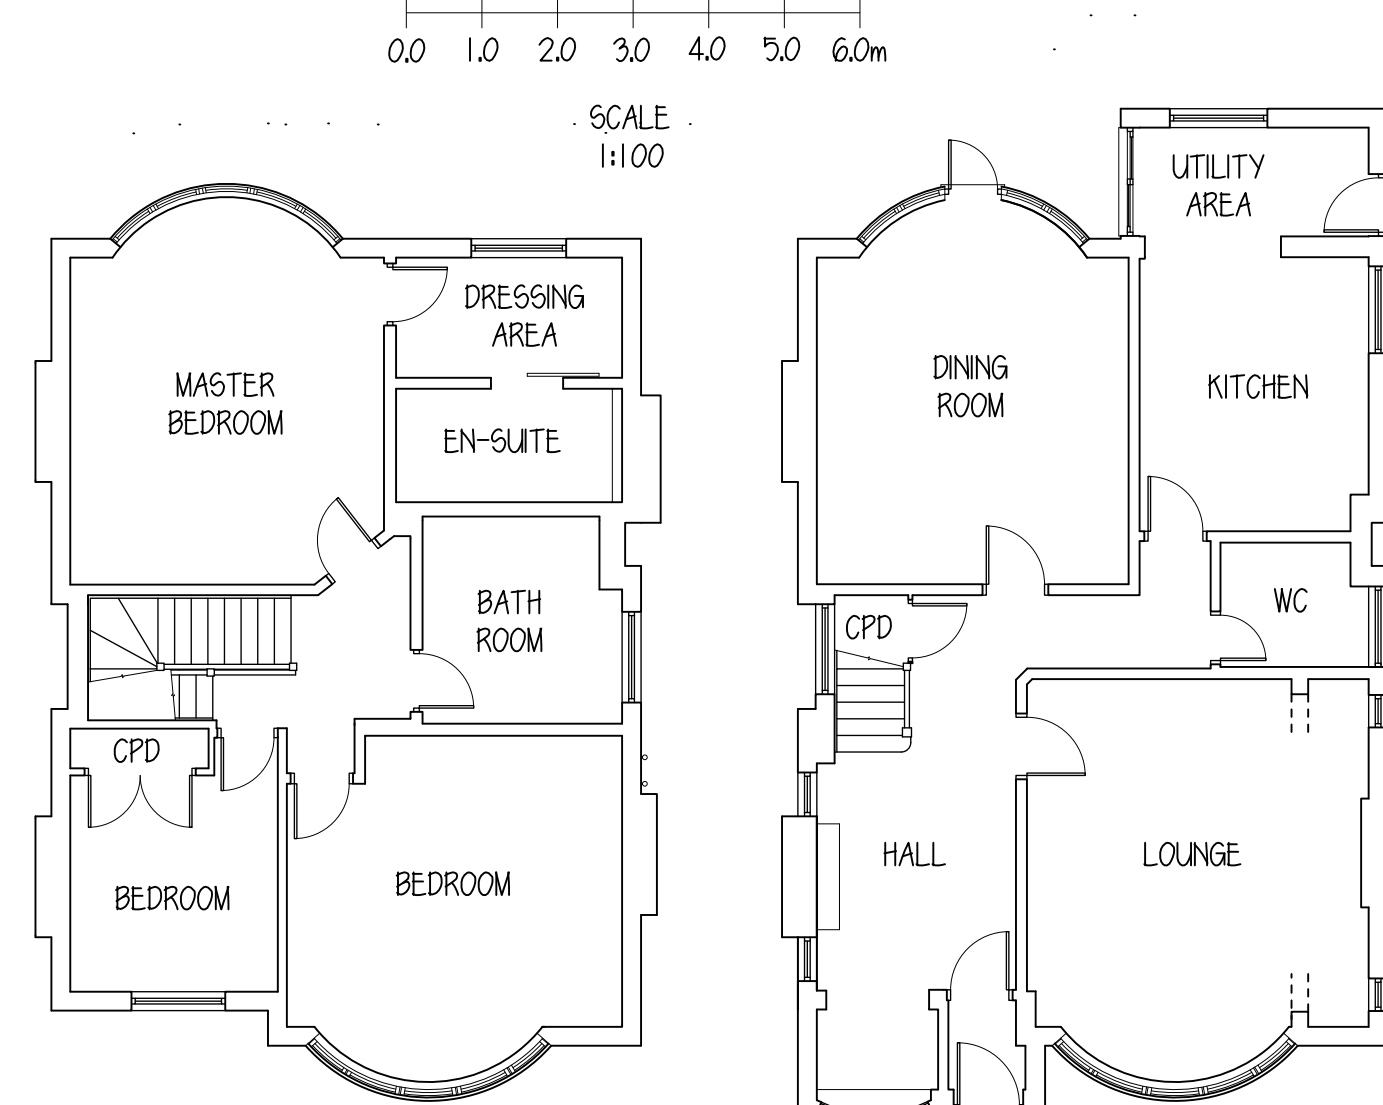

EXISTING/PROPOSED FIRST FLOOR LAYOUT

GROUND FLOOR LAYOUT

SPECIFICATION/ NOTES

- COPYRIGHT: Written consent must be obtained from Sunlight Lofts (UK) Limited for reproducing or copying this drawing in part or in whole.
- PARTY WALL etc. ACT 1996: This work may be affected by the provisions of the Party Wall etc. Act 1996.
- All work is to be carried out in compliance with the current bye-laws and regulations of the local authority.
- All dimensions are to be checked on site by the contractor and works set out accordingly.
- All works are to comply with the relevant British Standards and Code of Practice Specifications.

Amendments:

SUNLIGHT LOFTS (UK) LIMITED

Rowlandson House, 289-293 Ballards Lane,
London. N12 8NP

Tel 020 8441 8581 Fax 020 8441 0598

SITE ADDRESS:

11 VALLANCE ROAD
LONDON
N22 7UD

CLIENT:

MR McDOWELL

PROJECT:

LOFT CONVERSION

DRAWING: PLANNING

SCALES: 1:50 1:100 1:200 @ A1

DATE: SEP 2023

DRAWN: CSA

DRAWING NO: MCD 01P

REVISION:

D