



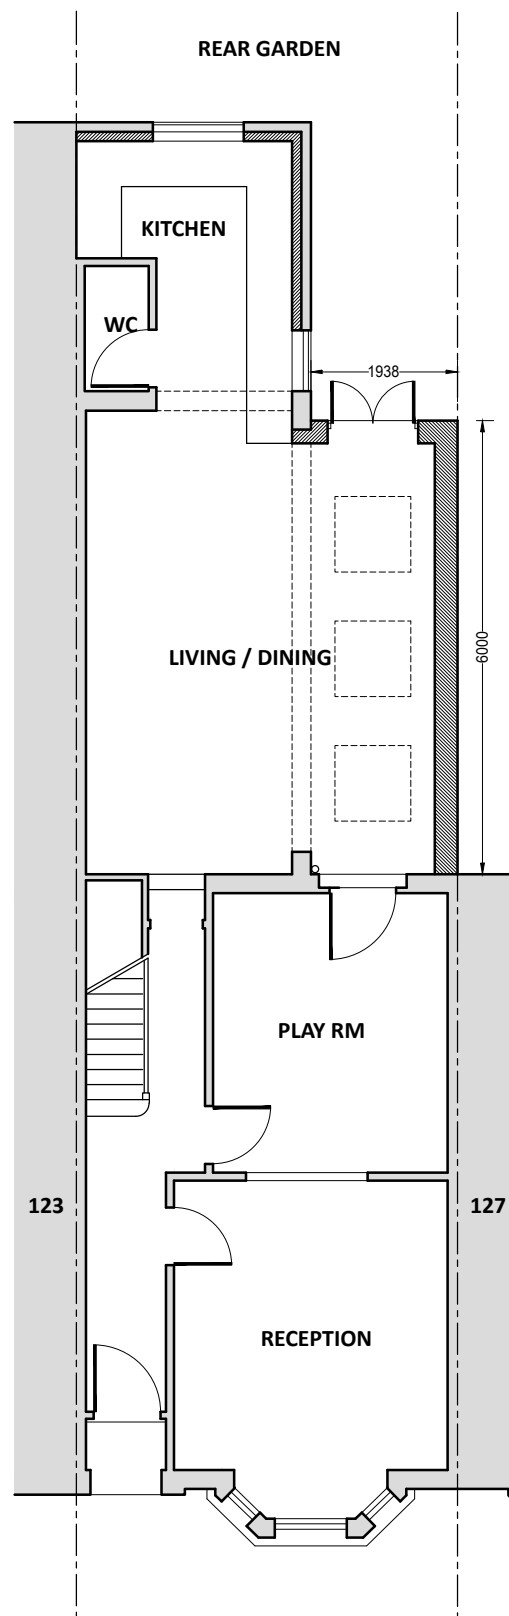


GROUND FLOOR

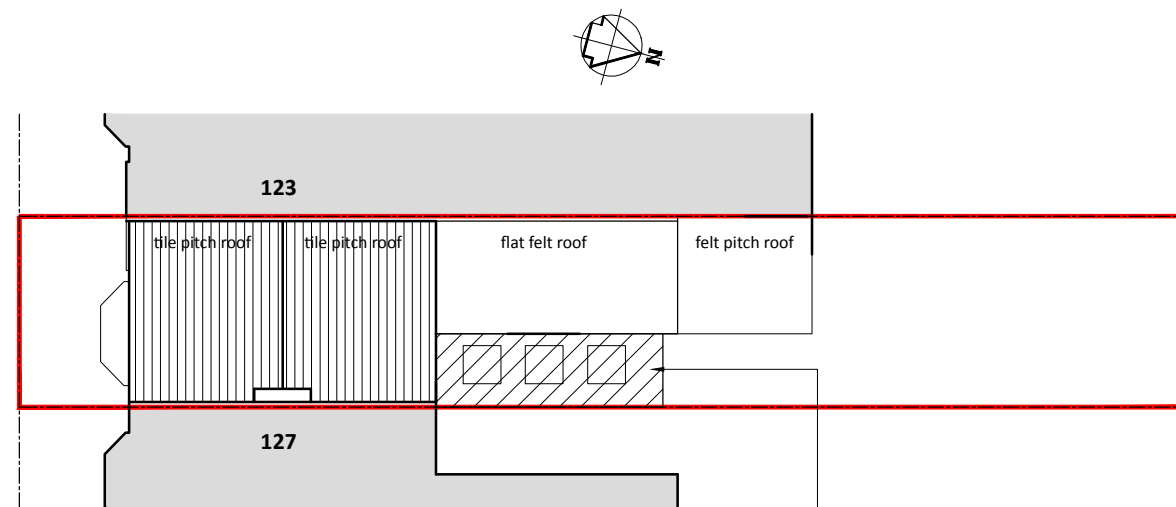


BLOCK PLAN
Scale 1:200


Hatch denoting size and location of proposed development comprising single storey rear extension 6.0m deep with eaves height not exceeding 2.1m and with a maximum roof height not exceeding 2.4m. All materials to match host property

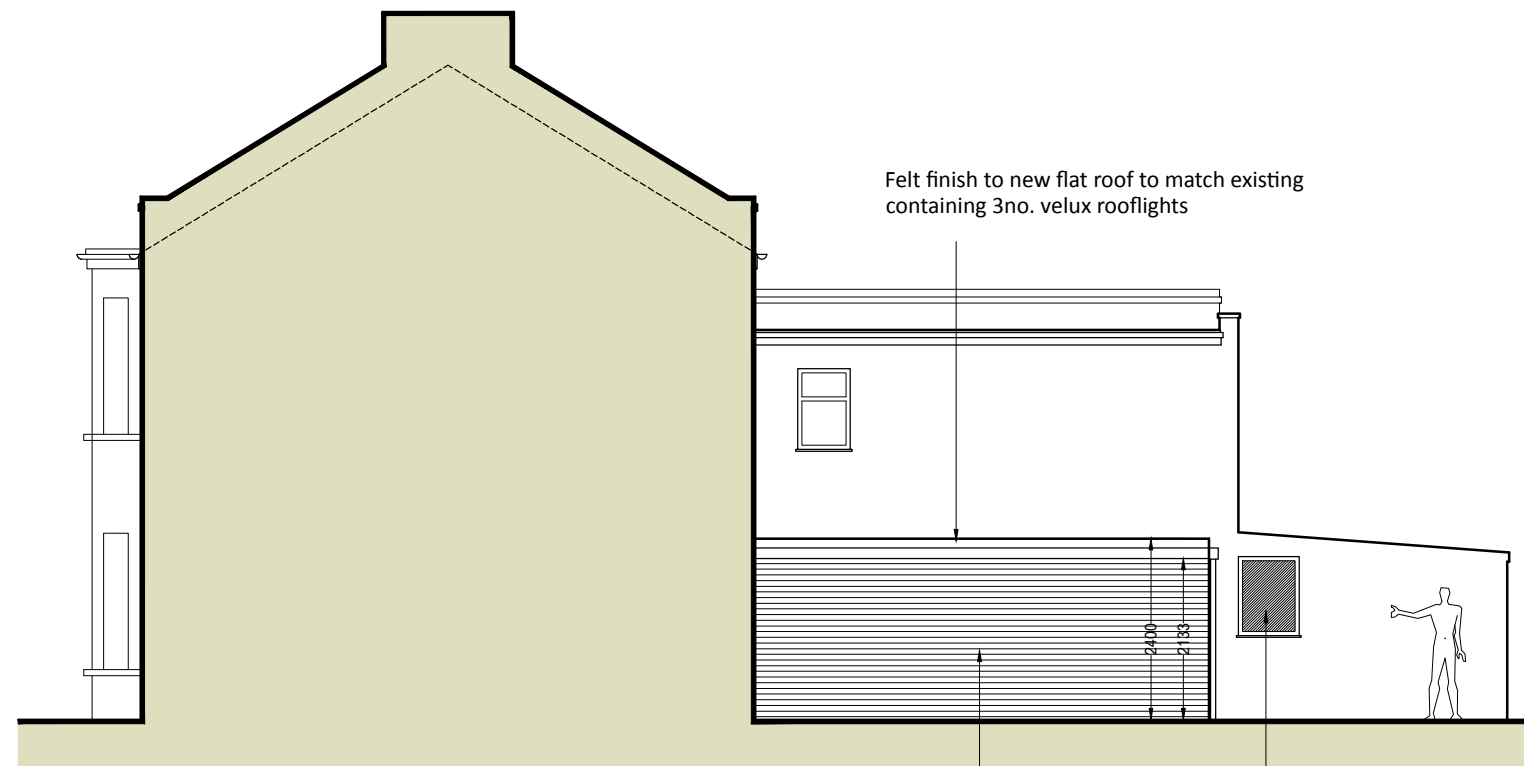

SIDE VIEW
from No127

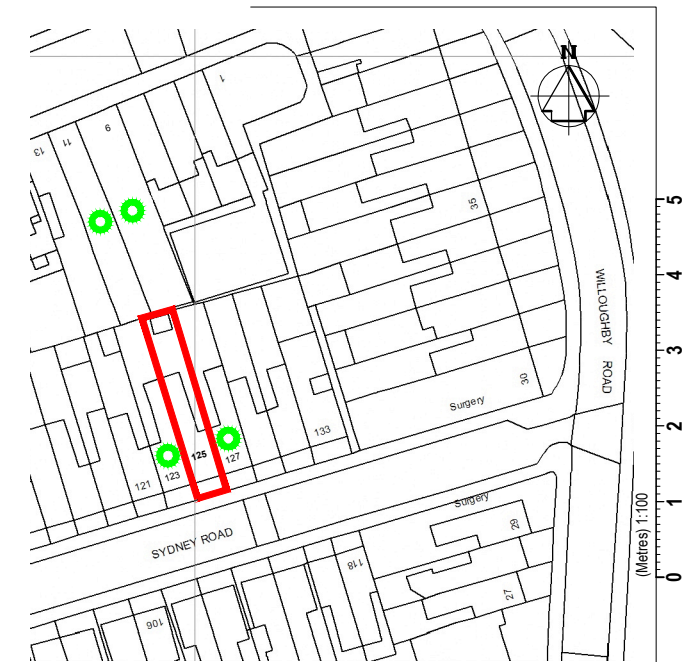

LOCATION PLAN
Scale 1:1250

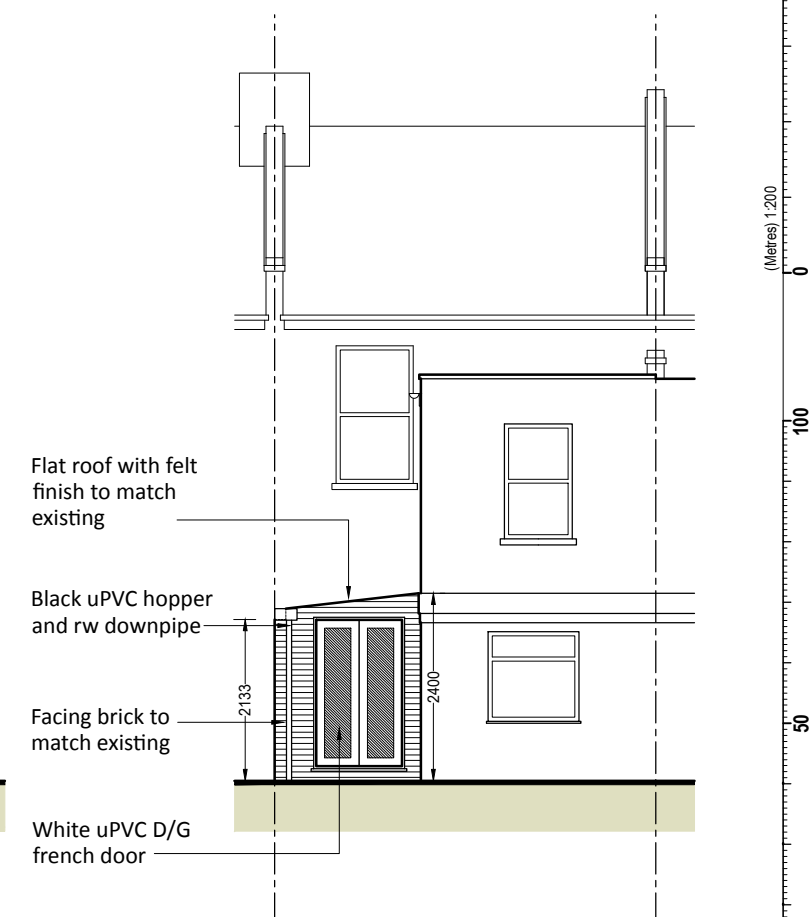

REAR VIEW

CLIENT/SITE
Mr & Mrs Wang
125 Sydney Rd, Haringey Ladder, London
N8 0ET

DETAILS
**PROPOSED GROUND FLOOR PLAN,
BLOCK AND LOCATION PLANS**

DWG NO.
23 - 1042 - PL01 B
SCALE
1:100 1:200 1:1250 @ A3

21.07.2023 **STUDIO E17**
140 Normanshire Drive
Chingford
London E4 9HD

Architecture & Interior designs
0208 520 0557 • info@studie17.com

B	Extension height further reduced requested by client	14.09.23
A	Extension design altered to pitch roof	14.09.23
REVISIONS		CHK DATE